


McDonald's Restaurant, 11 - 13 Piccadilly, Manchester, M1 1LY
Site Location Plan

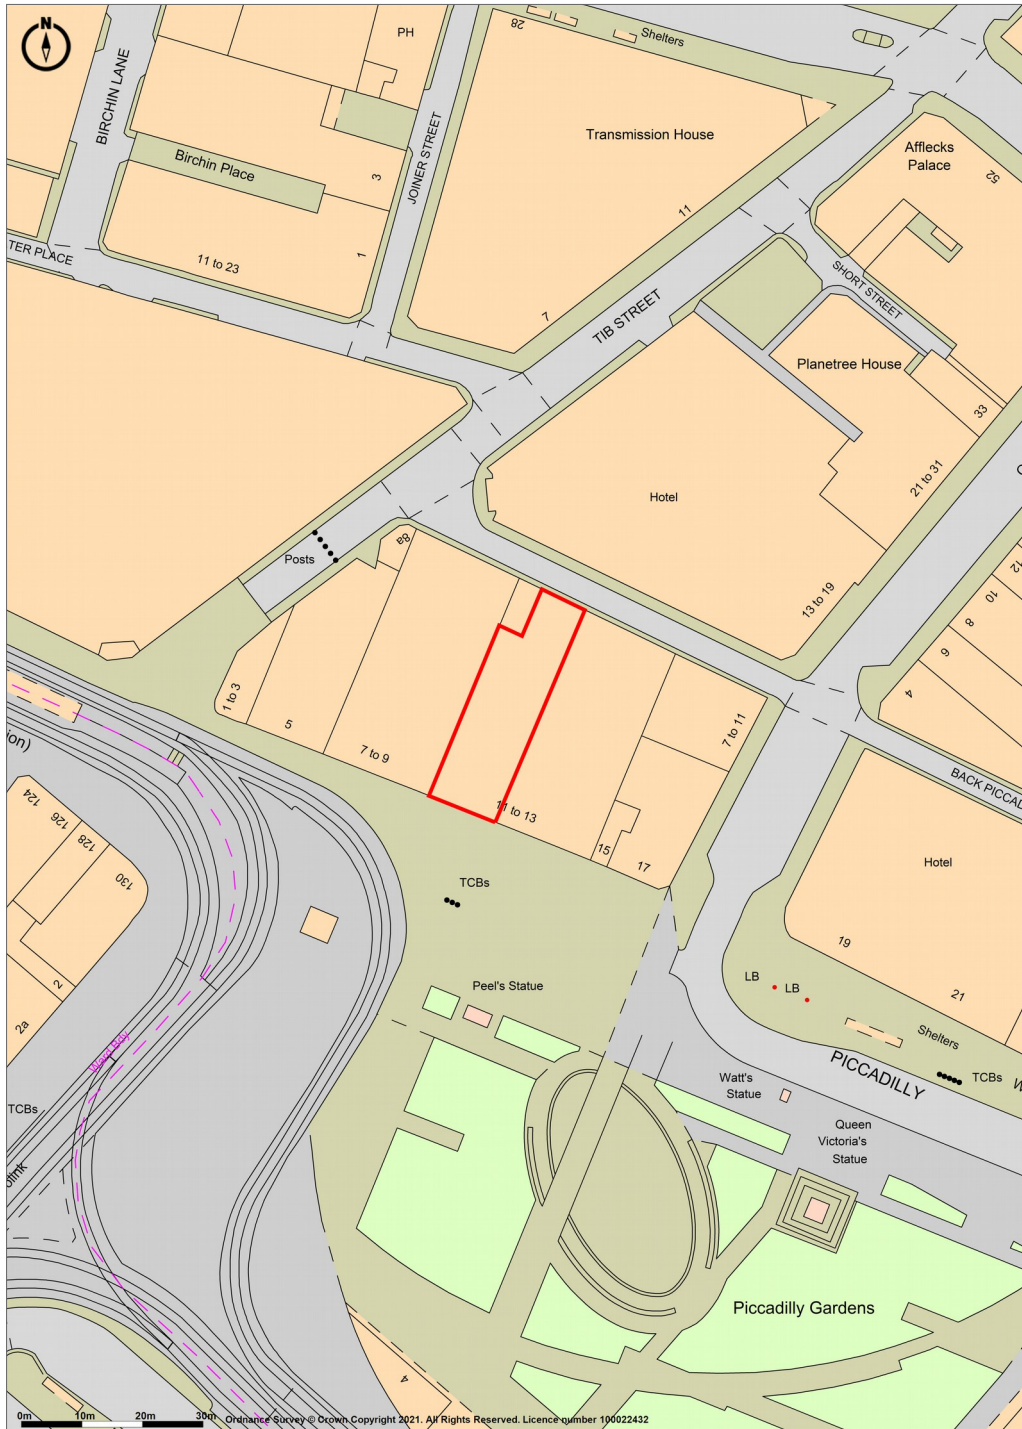

Promap
LANDMARK INFORMATION

Ordnance Survey Crown Copyright 2021. All rights reserved.
Licence number 100022432.
Plotted Scale - 1:1250. Paper Size - A4

Drawing Ref: MCDPCDLY/SLP/2021