



NOTES:
1: Do not scale this drawing, use figured dimensions only 2: The Contractor, Sub Contractor or specialist supplier are responsible for confirming site dimensions prior to fabrication 3: Any dimensional discrepancies are to be reported to the Architect immediately

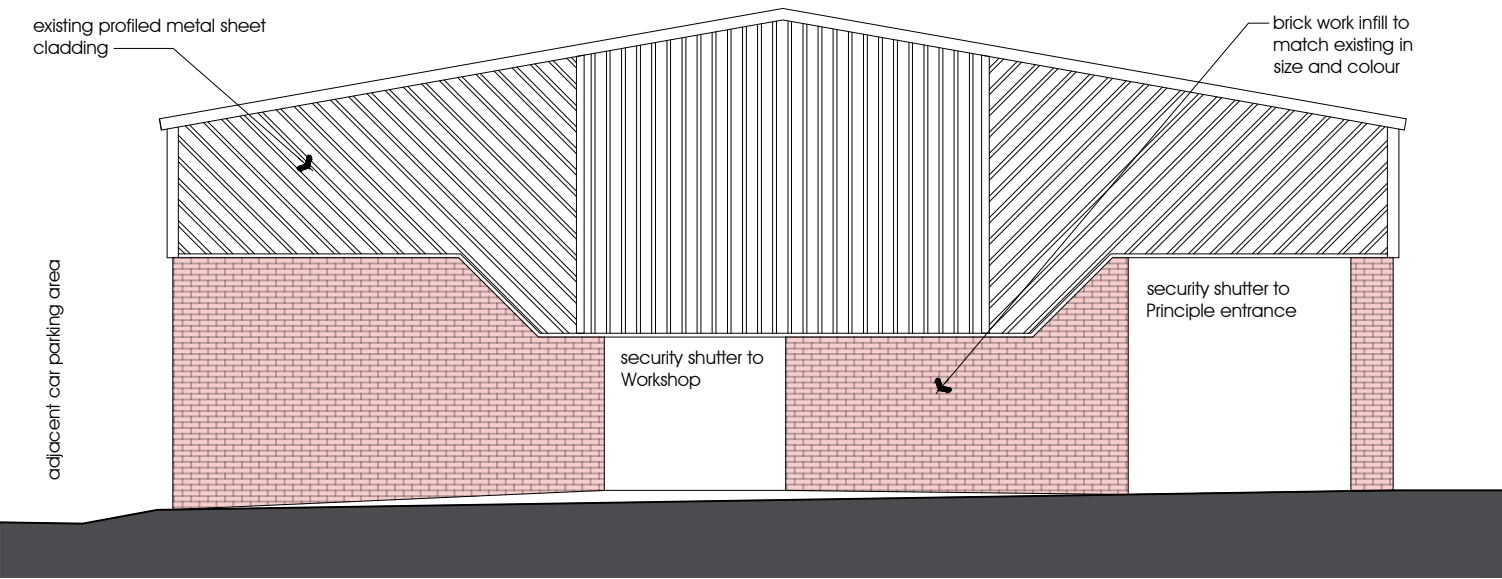


ELEVATION TO FAIRY LANE
scale 1:100

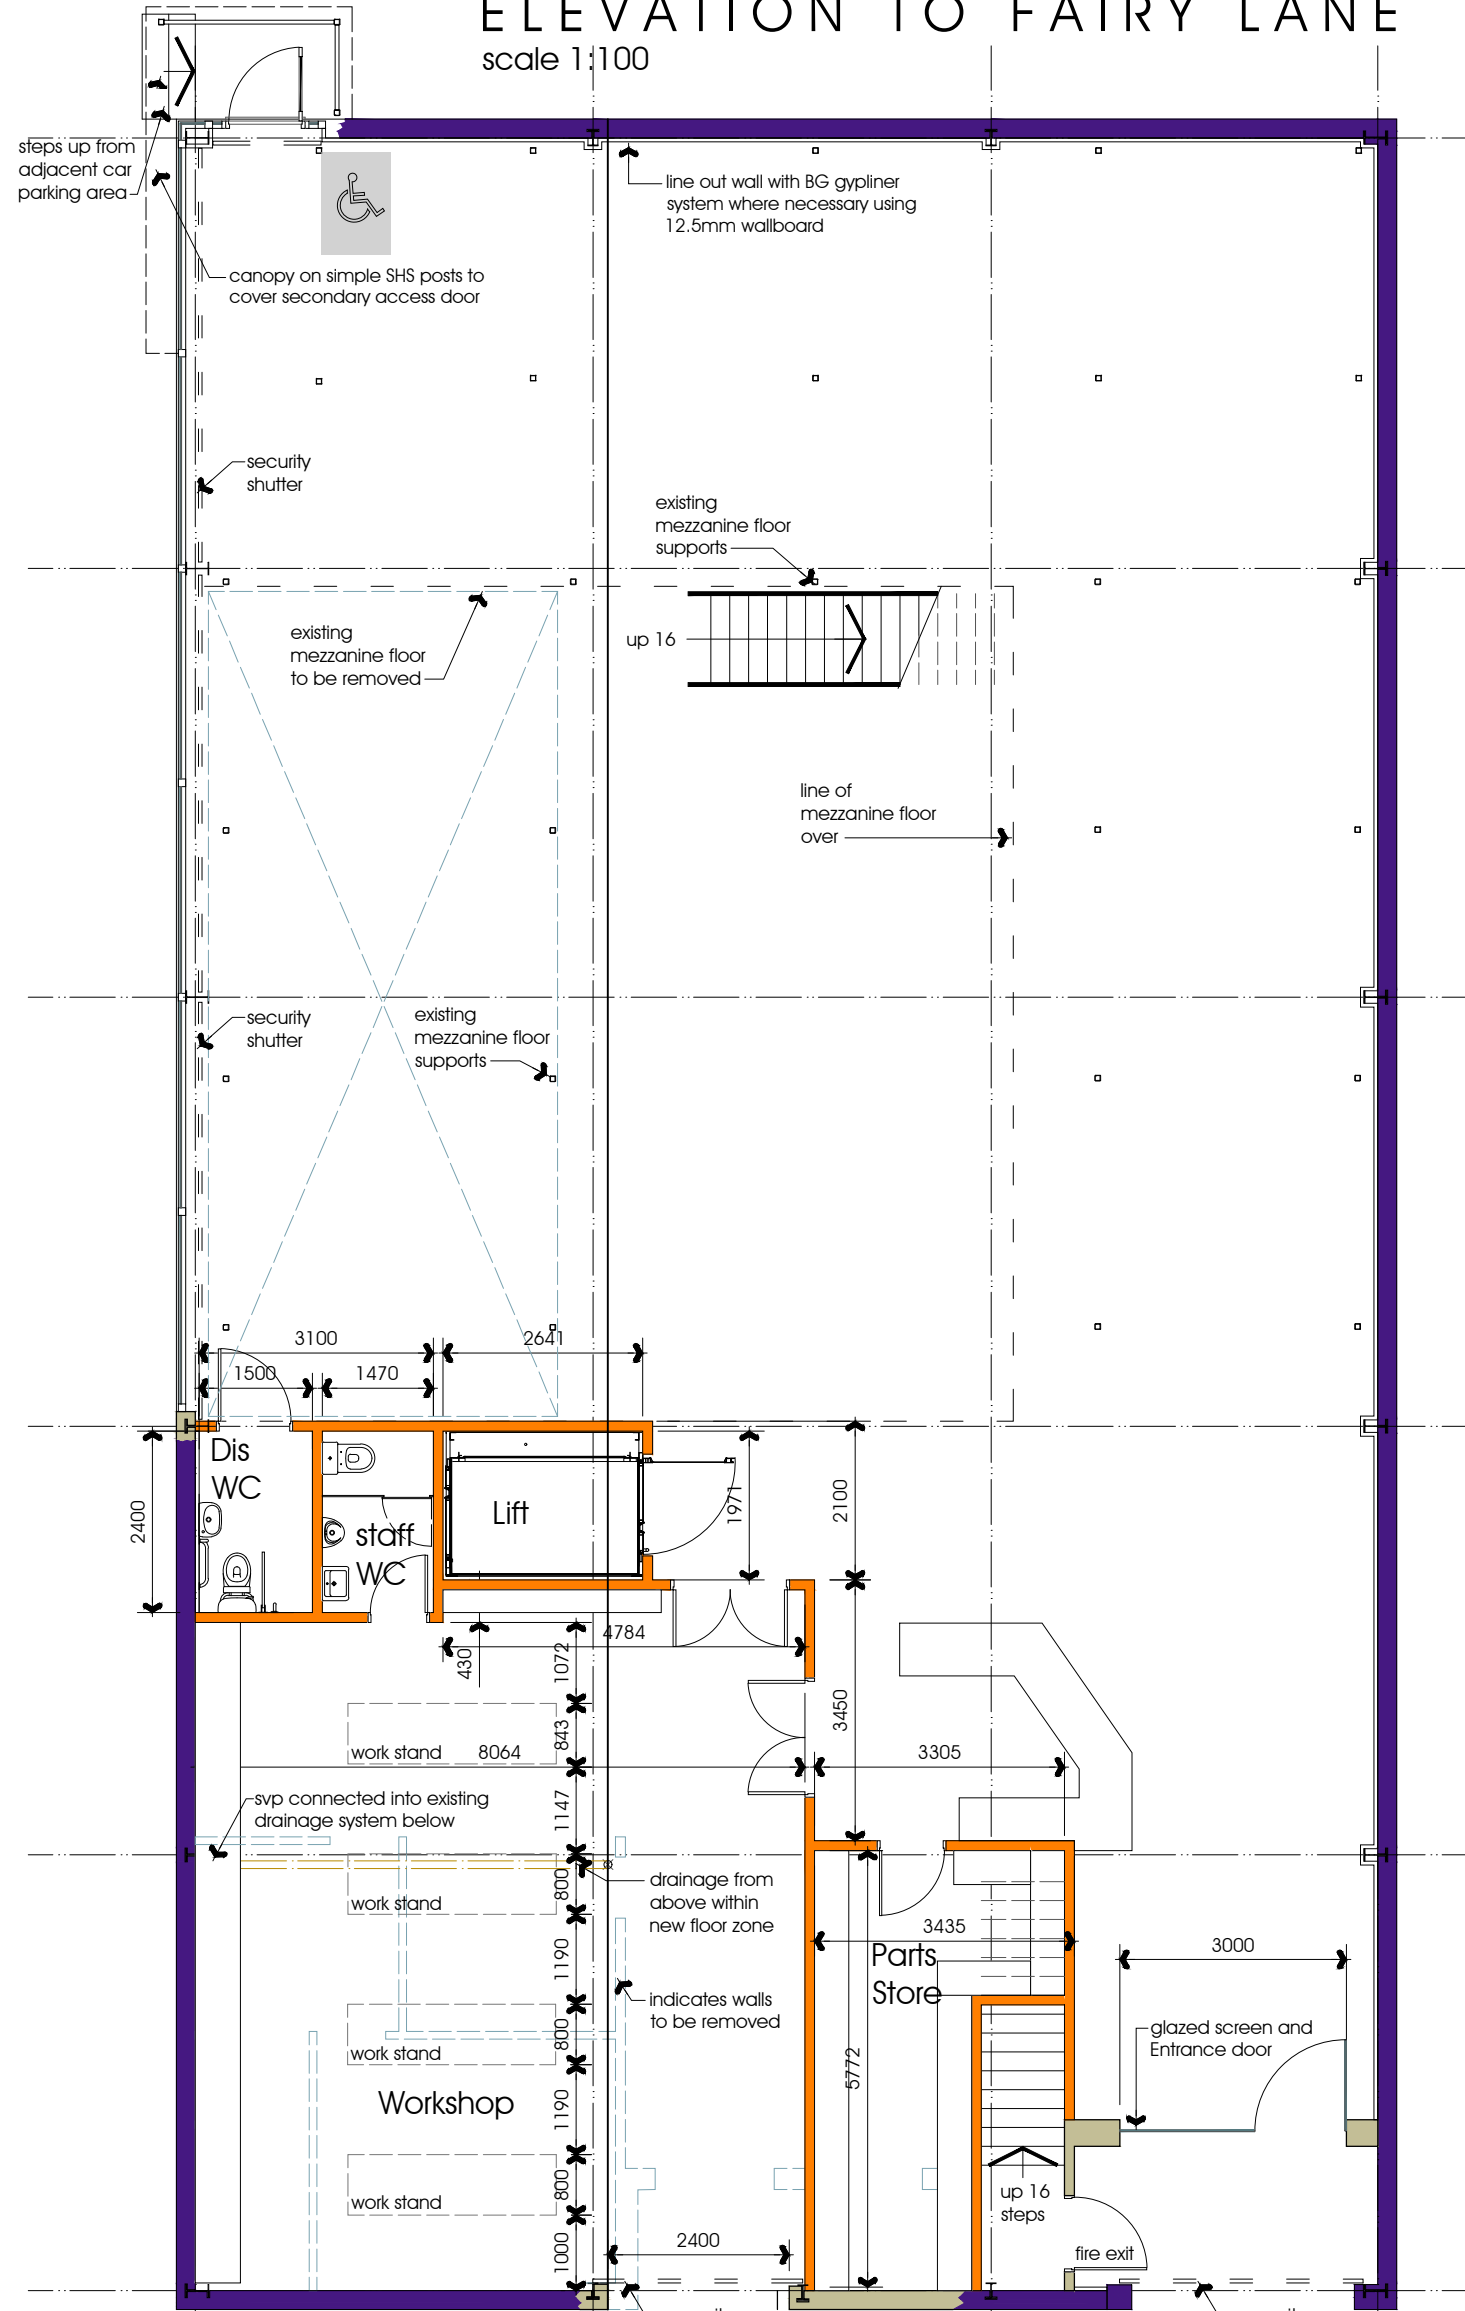


GROUND FLOOR
scale 1:100


PGB Architectural Services LTD Lily Cottage, 12 Glen Avenue, Knowle Green, Preston PR3 2ZQ
07866 366 565 01254 820092 info@pgb-arch.com pgb-arch.com

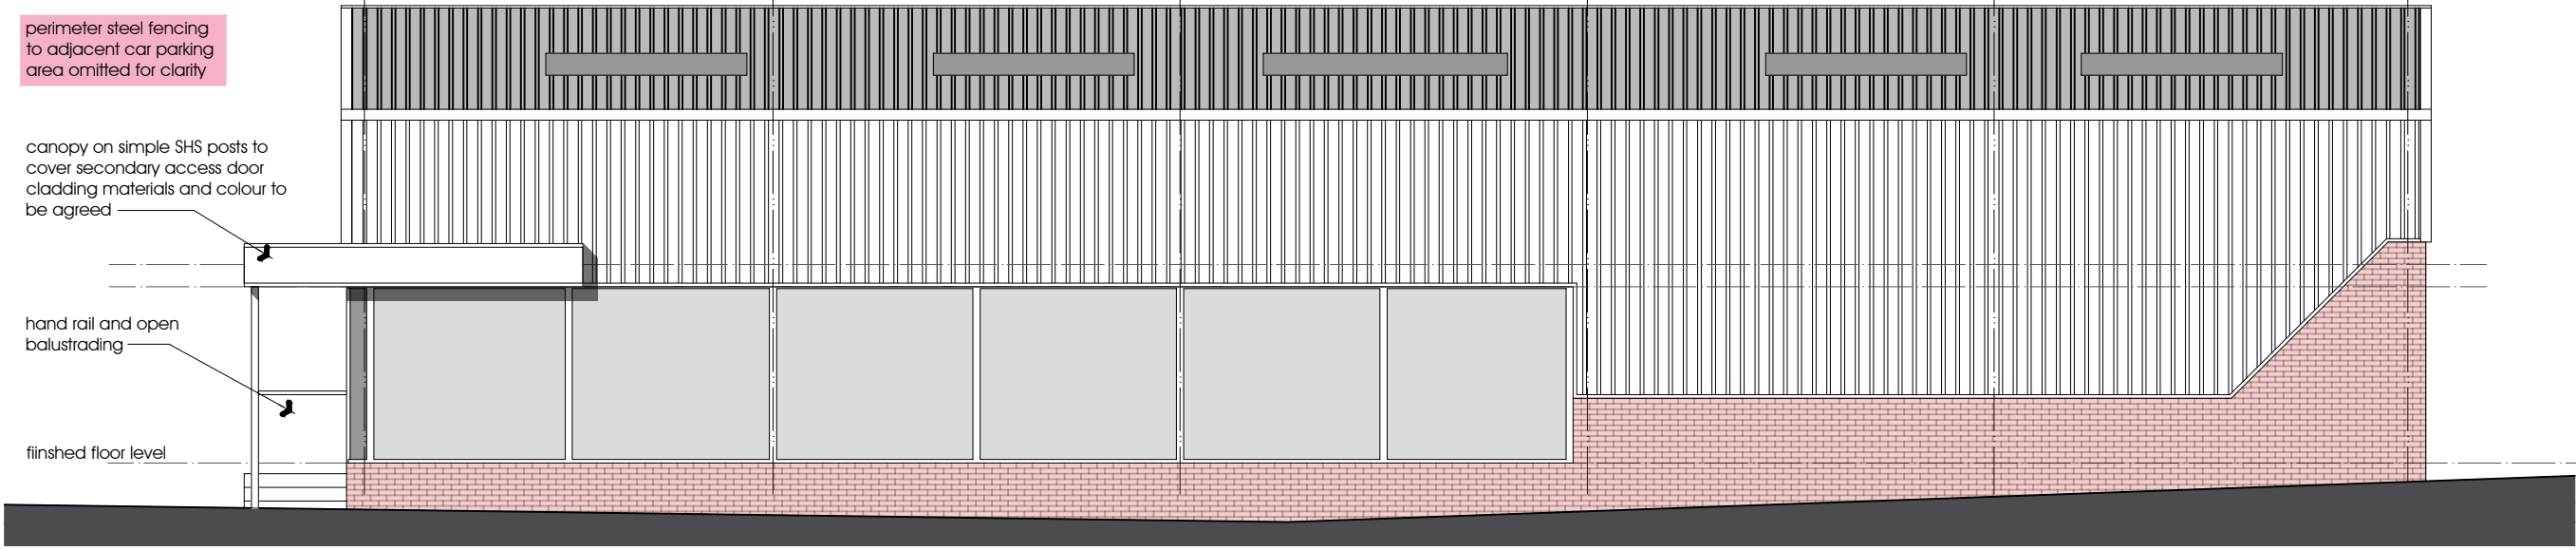

ELEVATION TO BURY NEW ROAD
scale 1:100

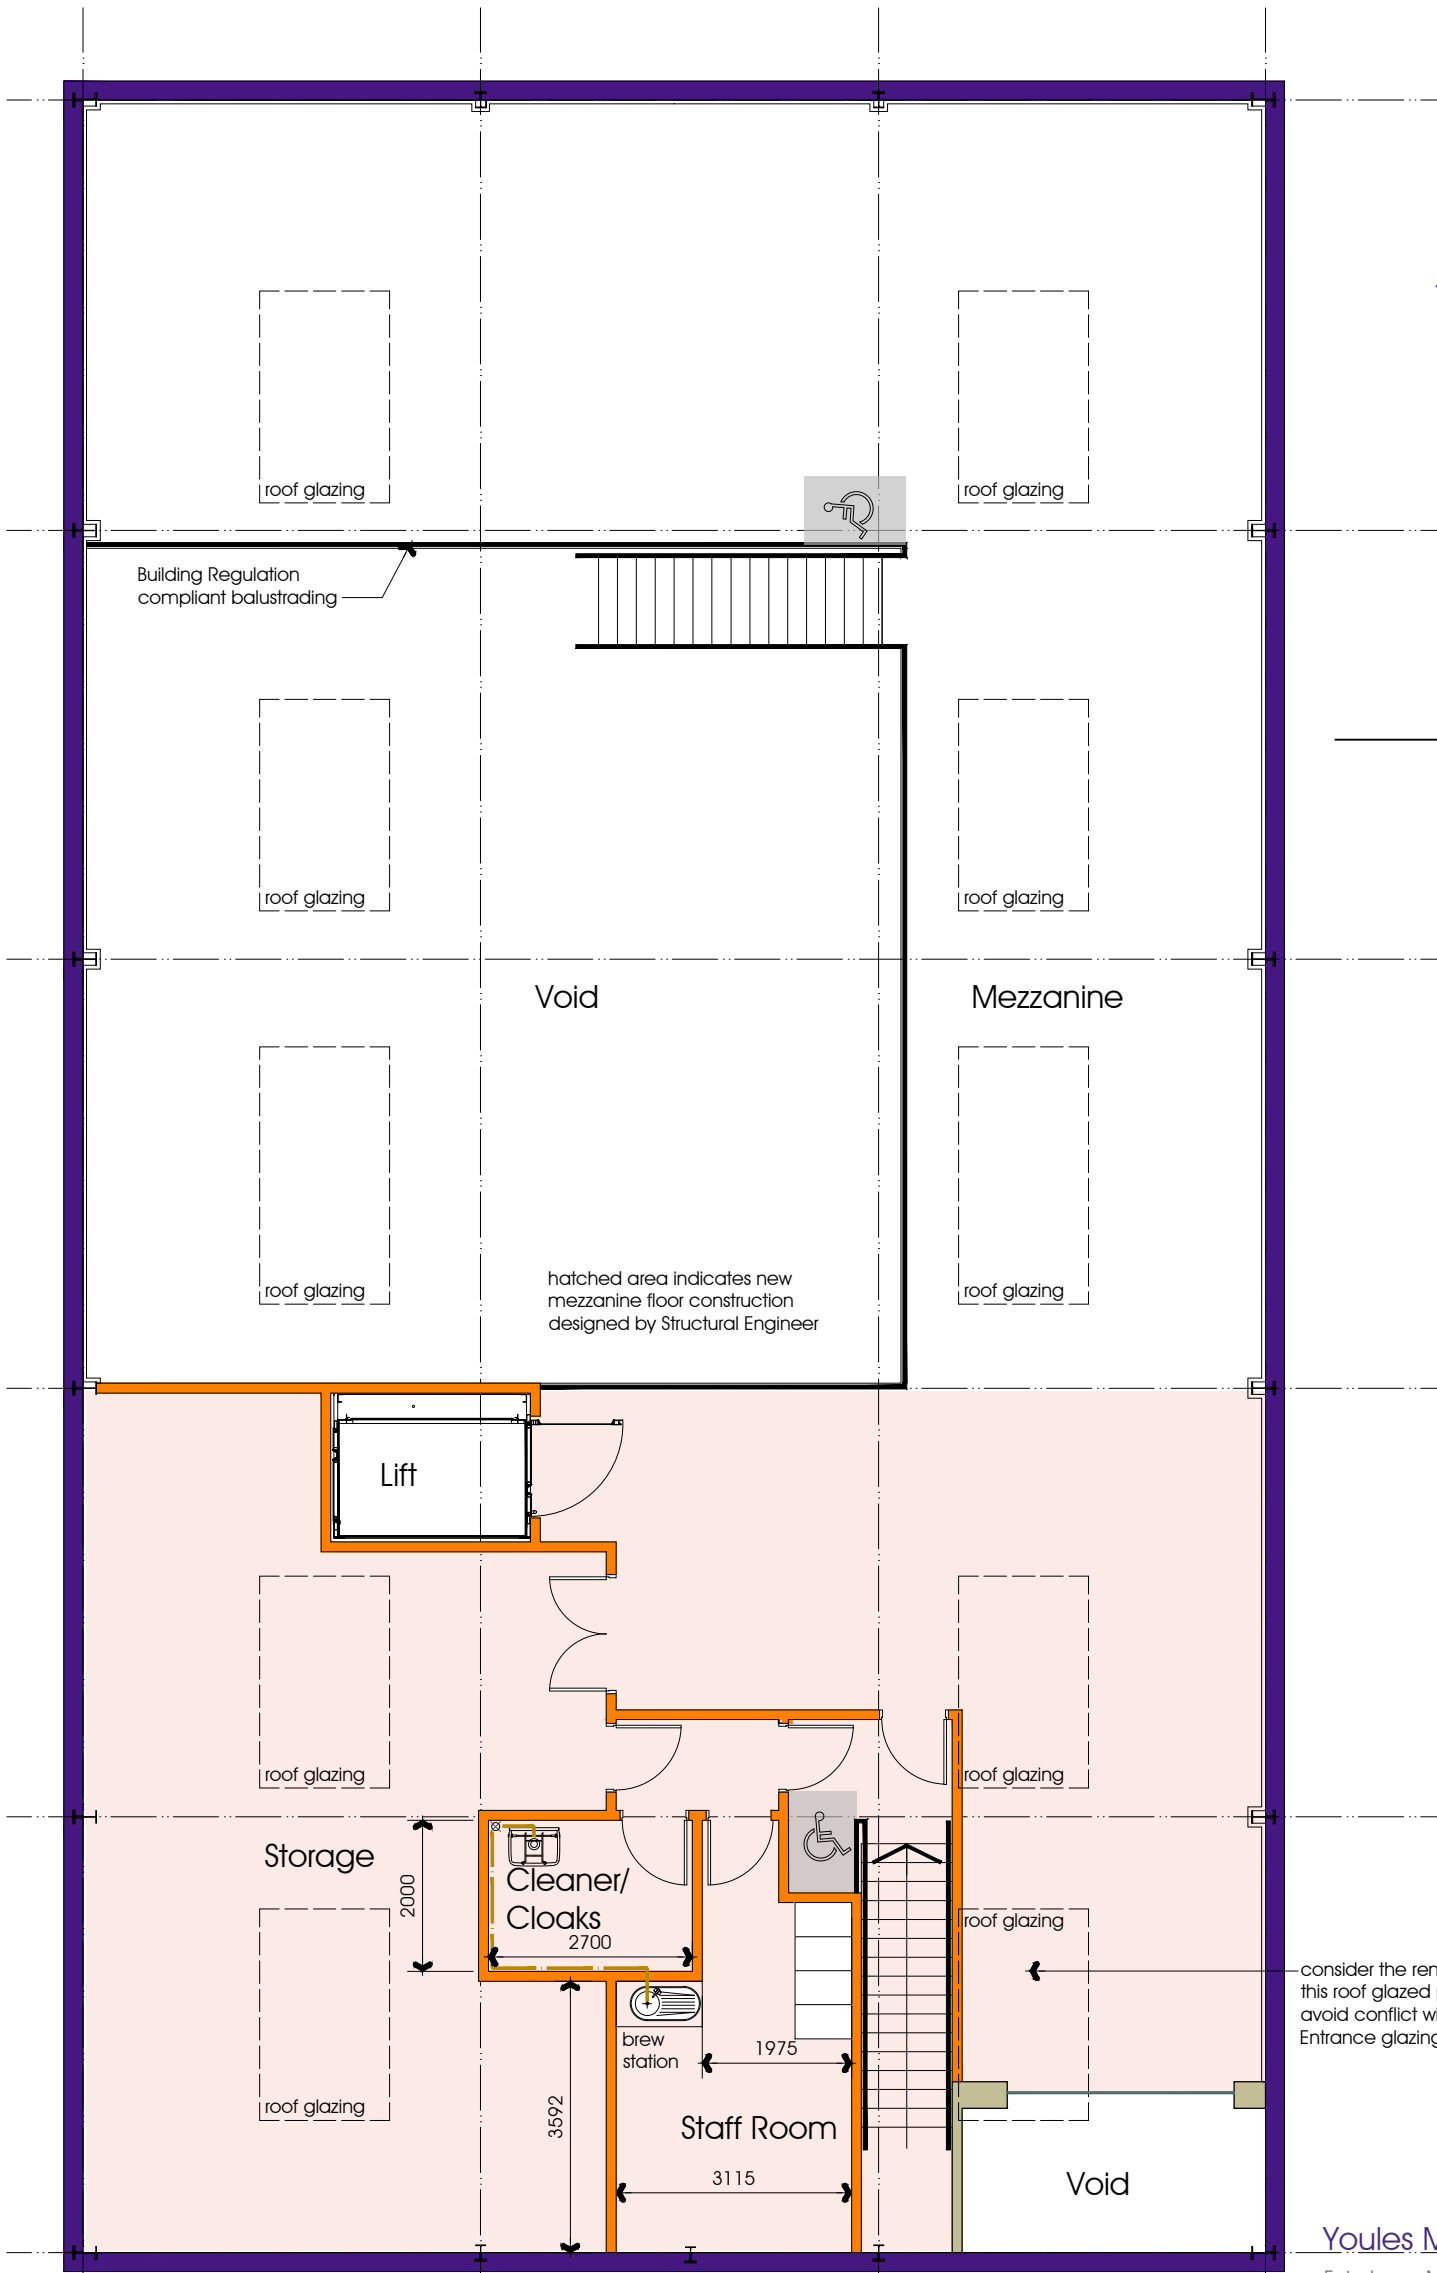

FIRST FLOOR

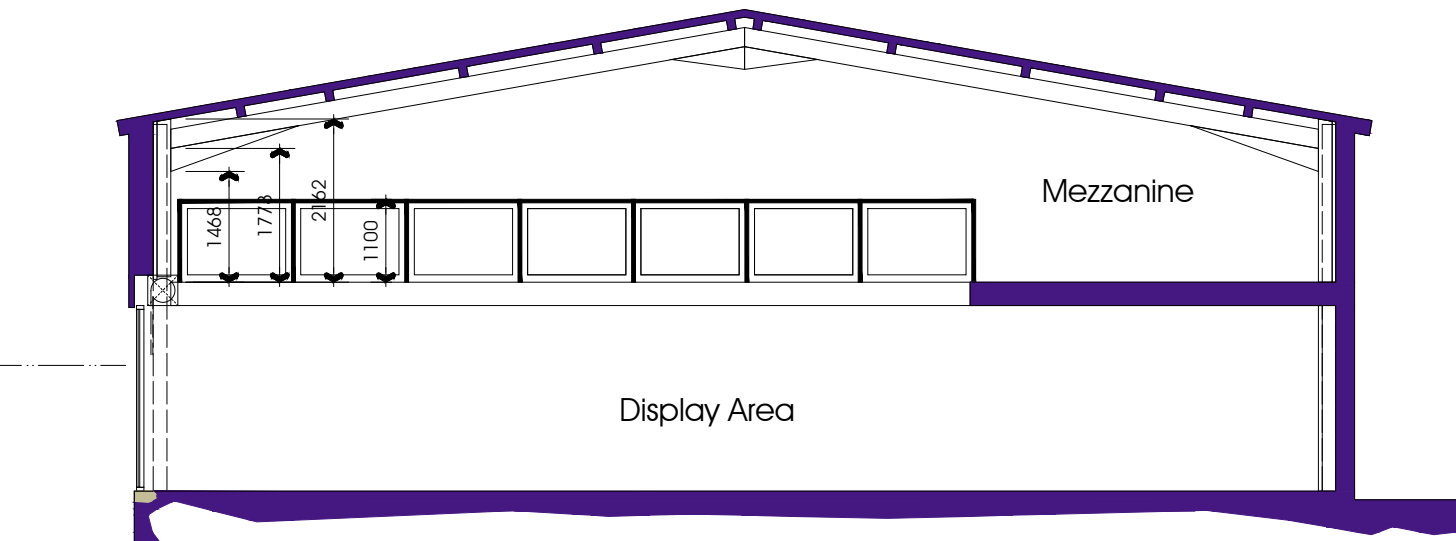

TYPICAL SECTION
scale 1:100



Youles Motorcycles
Fairy Lane, Manchester
Philip Youles
Manchester

Proposed Plans and
Principal Elevations
DATE 04.06.2021

JOB NO. 3264
DRAWING NO. 02
REVISION
SCALE 1:100 @ A2

PGB
ARCHITECTURAL
SERVICES™