

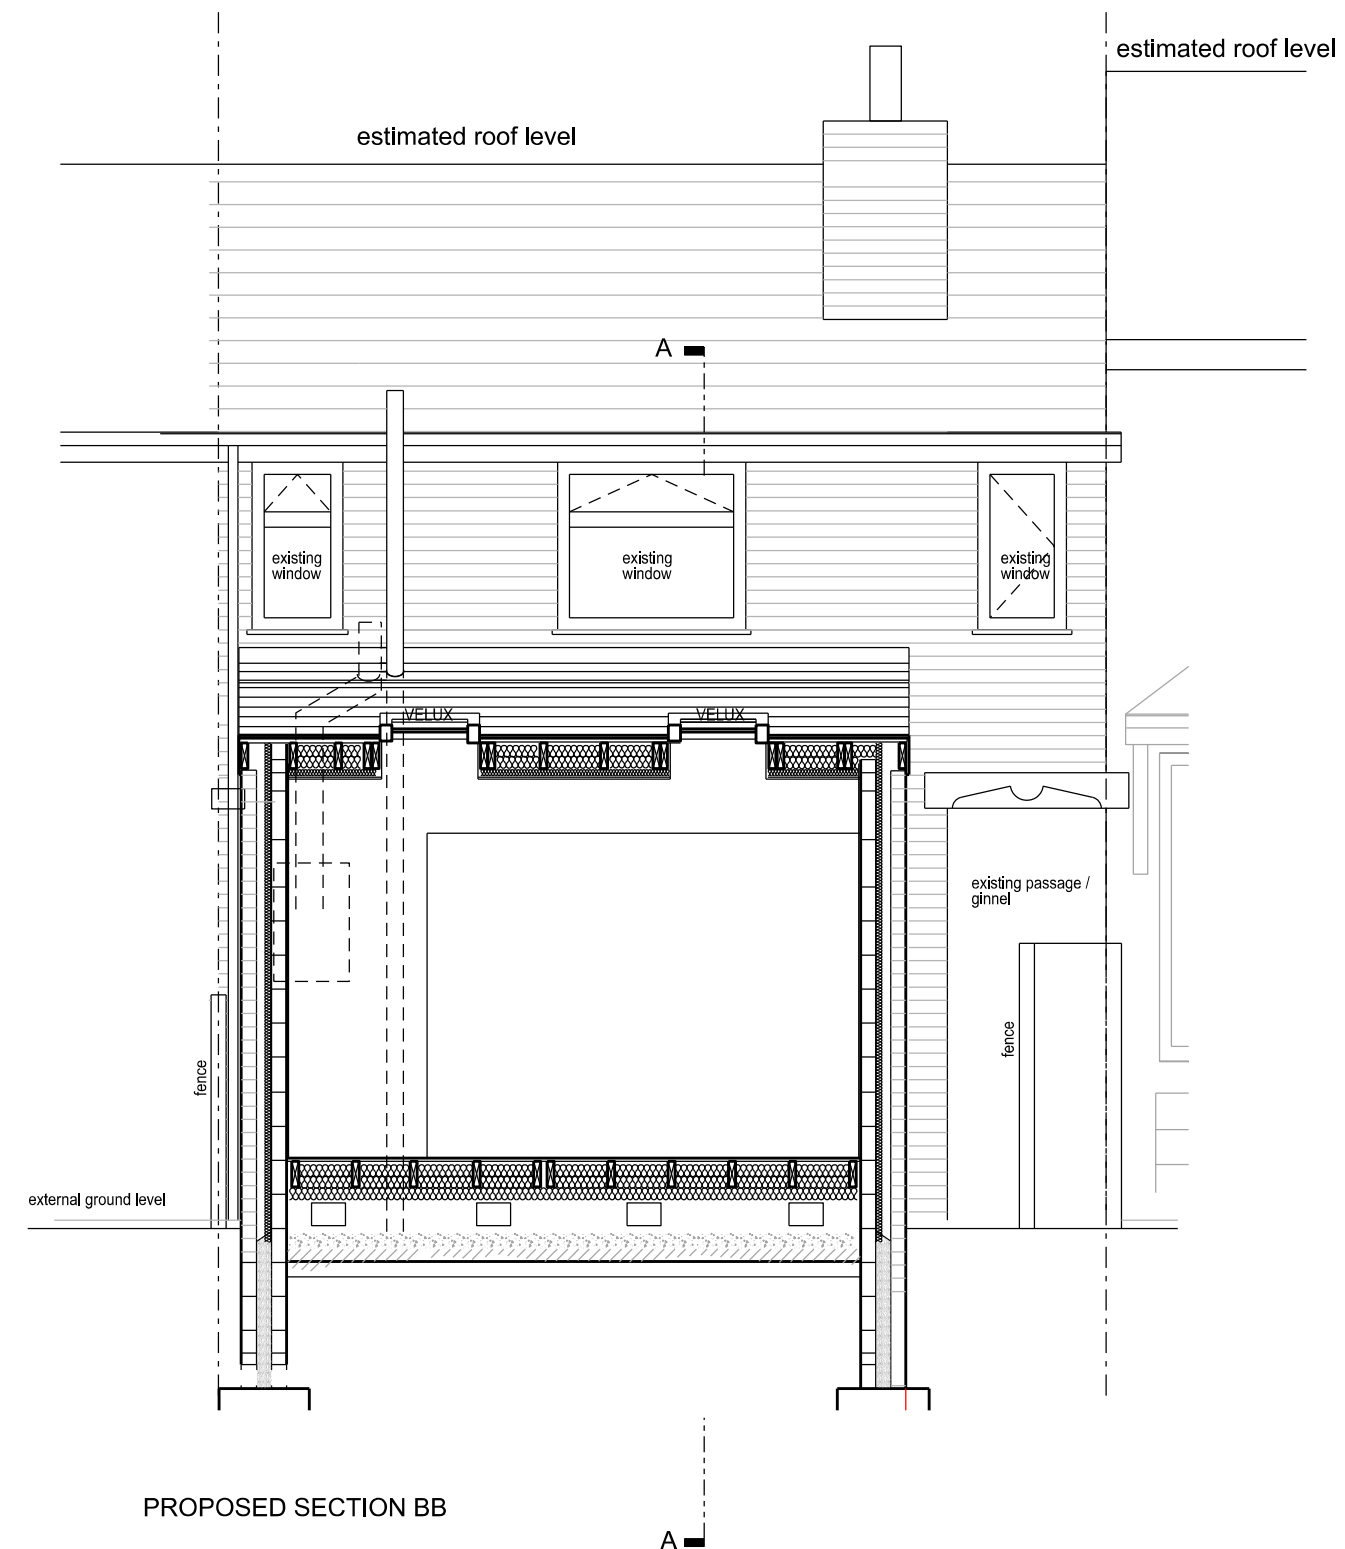


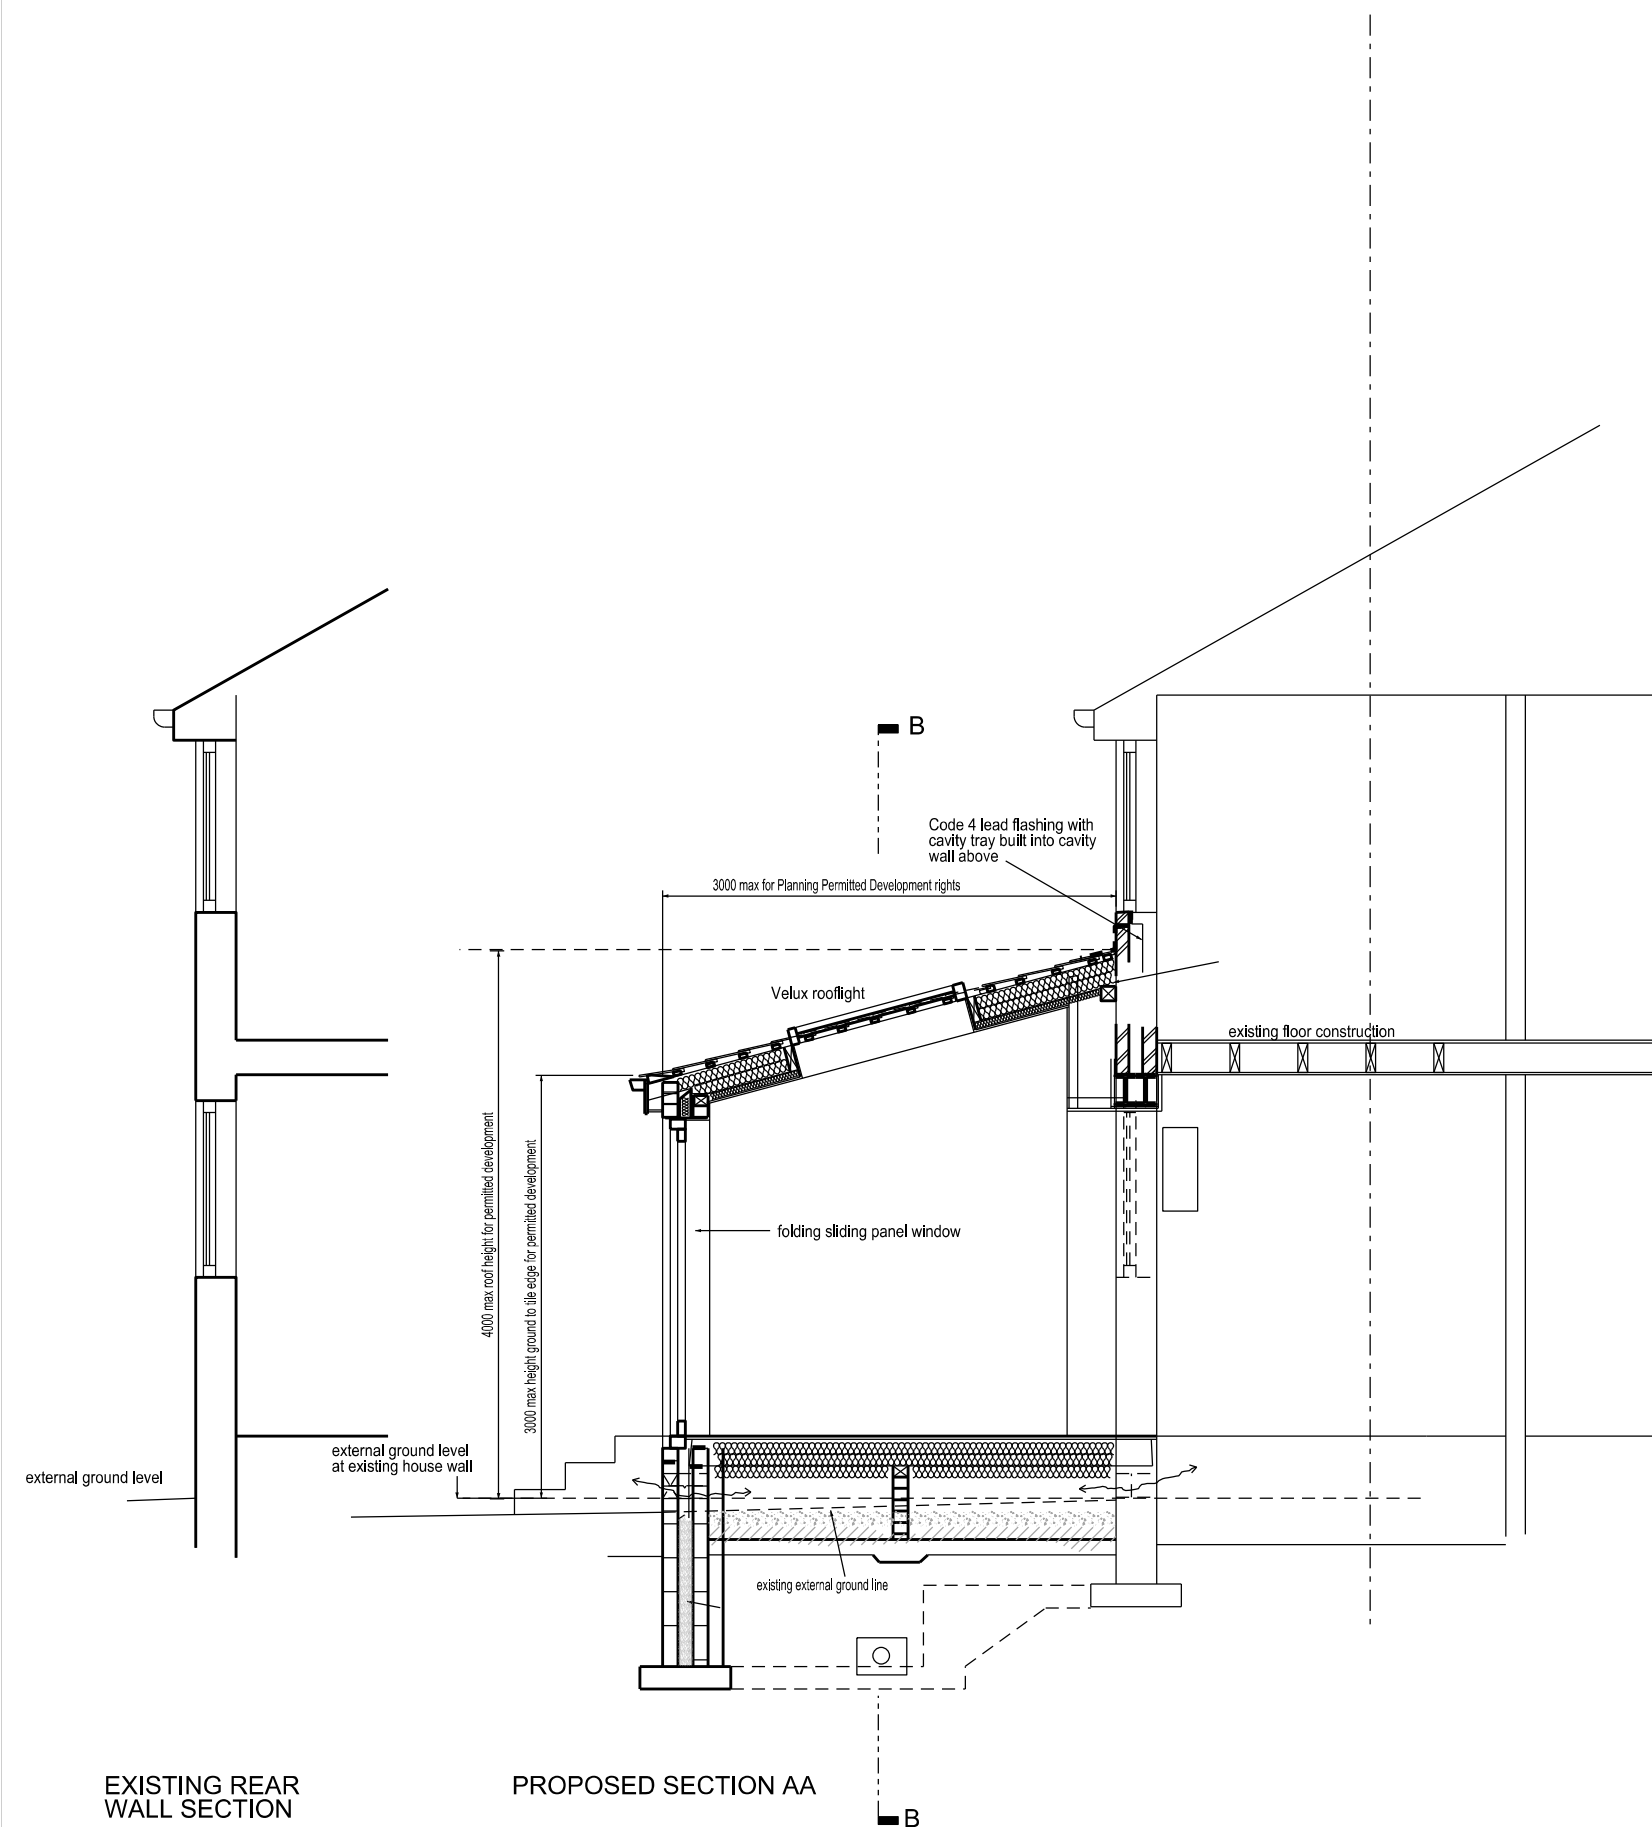

for building regulations and general construction notes see drawing B8-N01

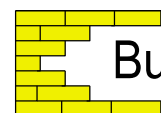

Building Plans (Bury)

Client : Mr & Mrs Fellone
Project :- 8 Buerton Avenue
M9 0PX

Drawing Number : B8-plng-S05
Date : May 21

Drawing Title : Existing & proposed building sections

buildingplansbury@gmail.com
Tel: 07738 591374

Copyright of Building Plans (Bury)



Scale at 1:50

Title
Notes :- text standard
629