

Five Guys - Manchester Piccadilly


ITEM 01 (Qty 1) INT ILLUMINATED LETTERS

Built up Internally Illuminated S/Steel letters

Featuring:

- Individual stainless steel letters, 50mm returns
- Letters finished RAL 9003 (matt) inside and out
- 5mm 050 opal acrylic faces
- Internal white LED illumination.
- 50x50mm S/Steel runner bars fixed to building facade.

Scale 1:20

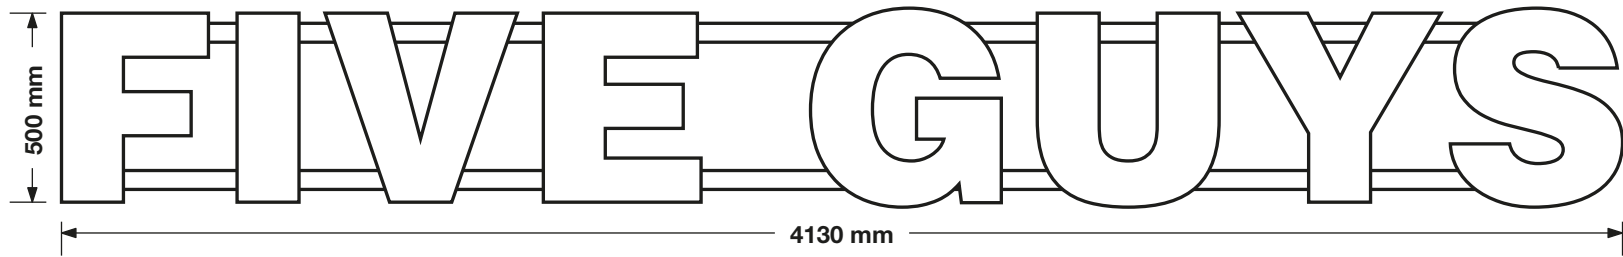



ITEM 02 (Qty 1) INT ILLUMINATED LETTERS

Built up Internally Illuminated S/Steel letters

Featuring:

- Individual stainless steel letters, 50mm returns
- Letters finished RAL 9003 (matt) inside and out
- 5mm 050 opal acrylic faces
- Internal white LED illumination.
- 50x50mm S/Steel runner bars fixed to building facade.

Scale 1:20

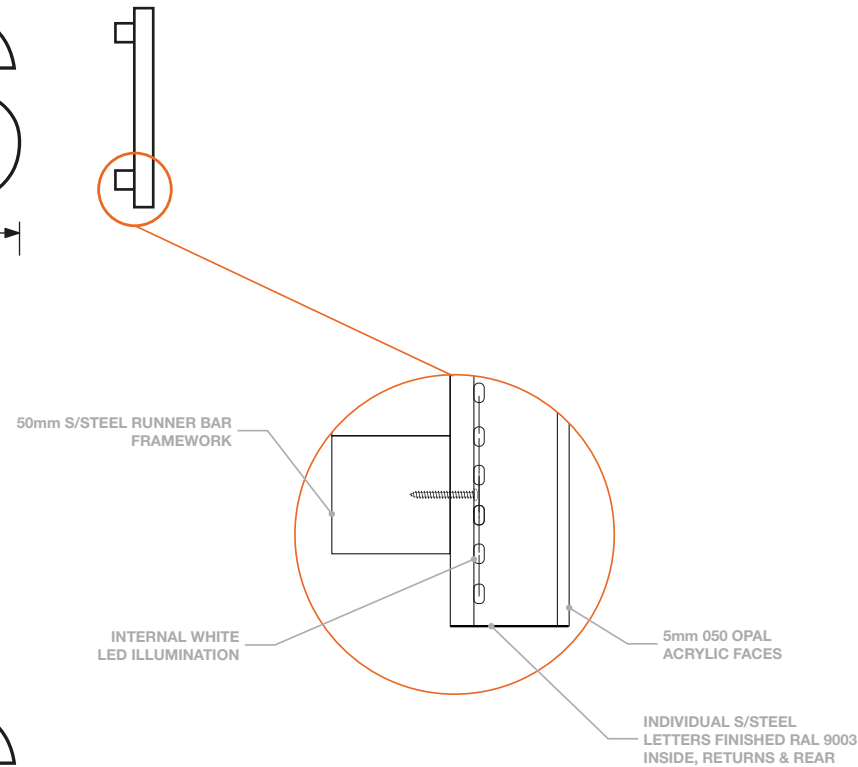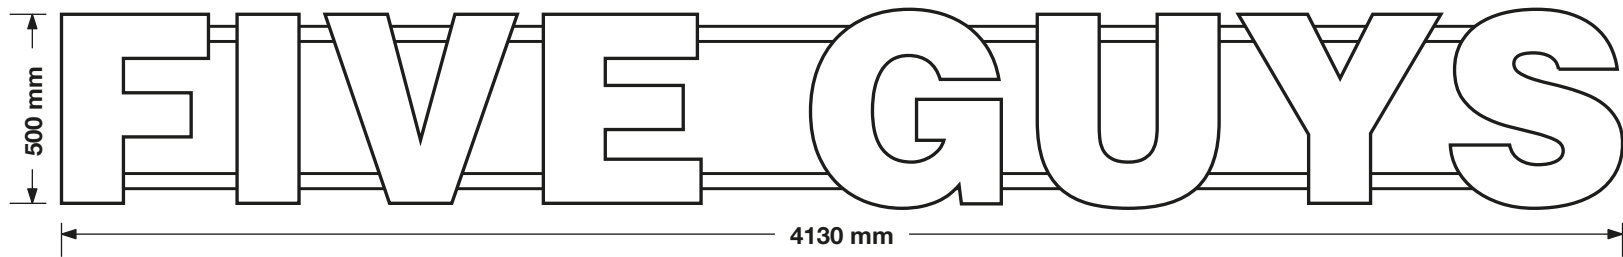

FIVE GUYS -
MANCHESTER PICCADILLY
17 PICCADILLY
MANCHESTER
M1 1LS

160106 - REV C
01/07/21 - DB

COPYRIGHT :
THE ATTACHED DESIGNS AND ILLUSTRATIONS
ARE INTENDED SOLELY FOR, AND SHOULD
ONLY BE USED BY, THOSE TO WHOM THIS
DESIGN SPECIFICATION IS ADDRESSED.

THE CONTENTS ARE STRICTLY
PRIVATE AND CONFIDENTIAL.
ANY FORM OF REPRODUCTION,
DISSEMINATION, COPYING, DISCLOSURE,
MODIFICATION OR DISTRIBUTION IS STRICTLY
PROHIBITED WITHOUT THE PRIOR WRITTEN
CONSENT OF ASHLEIGH SIGNS LTD
(COMPANY NUMBER : 1325080)
WHOSE REGISTERED ADDRESS IS:
ASHLEIGH HOUSE, BECKBRIDGE ROAD,
NORMANTON INDUSTRIAL ESTATE,
NORMANTON. WF6 1TE



Scale 1:50 @ A3



Scale 1:25 @ A3

SIGN COLOURS

Pantone 186c
(Powder to match)
Allprint Blood Red
Macal 8359-39

Black
RAL 9005 (Matt)

White
RAL 9003 (Matt)

TYPEFACES

HOUSE NAME

Helvetica LT Std Black

SECONDARY TEXT

Helvetica LT Std Black

Twentieth Century Bold

Five Guys - Manchester Piccadilly

ITEM 03 (Qty 1) FIVE GUYS FASCIA


Formed aluminium fascia panels, 40mm returns, powdercoated to match Pantone 186c

Featuring:

- Individual stainless steel letters, 50mm returns
- Letters finished RAL 9003 (matt) inside and out
- 5mm 050 opal acrylic faces
- Internal white LED illumination to letters

Scale 1:20 H.A.G: 2390 mm

H.A.G: 3620 mm

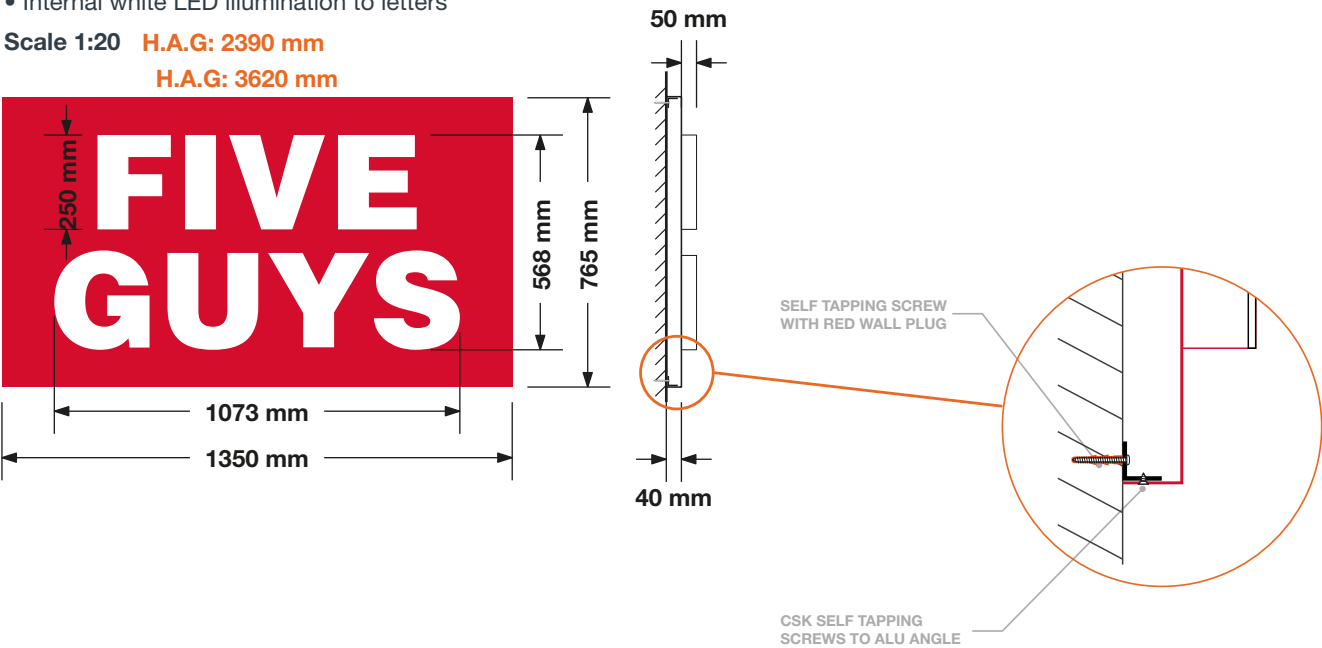


ITEM 05 (Qty 6) 5G_INT_MAN

Reverse applied window manifestation

Featuring:

- Crystal etch (Metamark) vinyl 'FIVE GUYS'

Scale 1:20

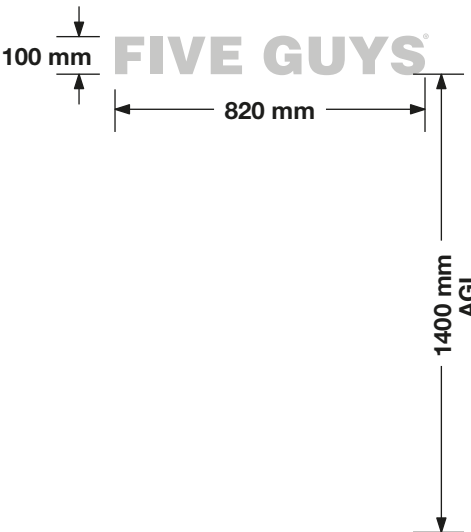


ITEM 06 (Qty 1) 5G_FN_OPEN

2mm formed aluminium face panel, powdercoated to match Pantone 186c (matt)

Featuring:

- Fret cut text to the face with 15mm 1T77 pushed through acrylic with rounded faces (15mm shoulder)
- 2mm formed aluminium back box, powdercoated to match Pantone 186c (matt) and flashed white inside to aid illumination
- Internal 45no. Oshino 7000k LED illumination complete with dimmable transformer
- M6 eyebolts fitted to top for hanging via black jack chains

Scale 1:10

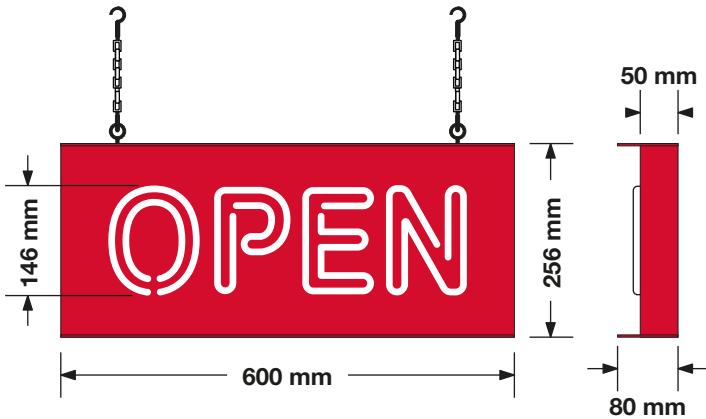


ITEM 04A & 04B (Qty 2) EXT ILLUMINATED PROJECTING SIGN

Externally illuminated projecting sign

Featuring:

- Formed aluminium panel inside formed aluminium panel with 30mm returns.
- 5mm Opal 069 "Dense White" Acrylic letters fixed to faces of formed aluminium panels.
- 50x50 pictorial arm with portland mini trough lights attached.

Scale 1:10

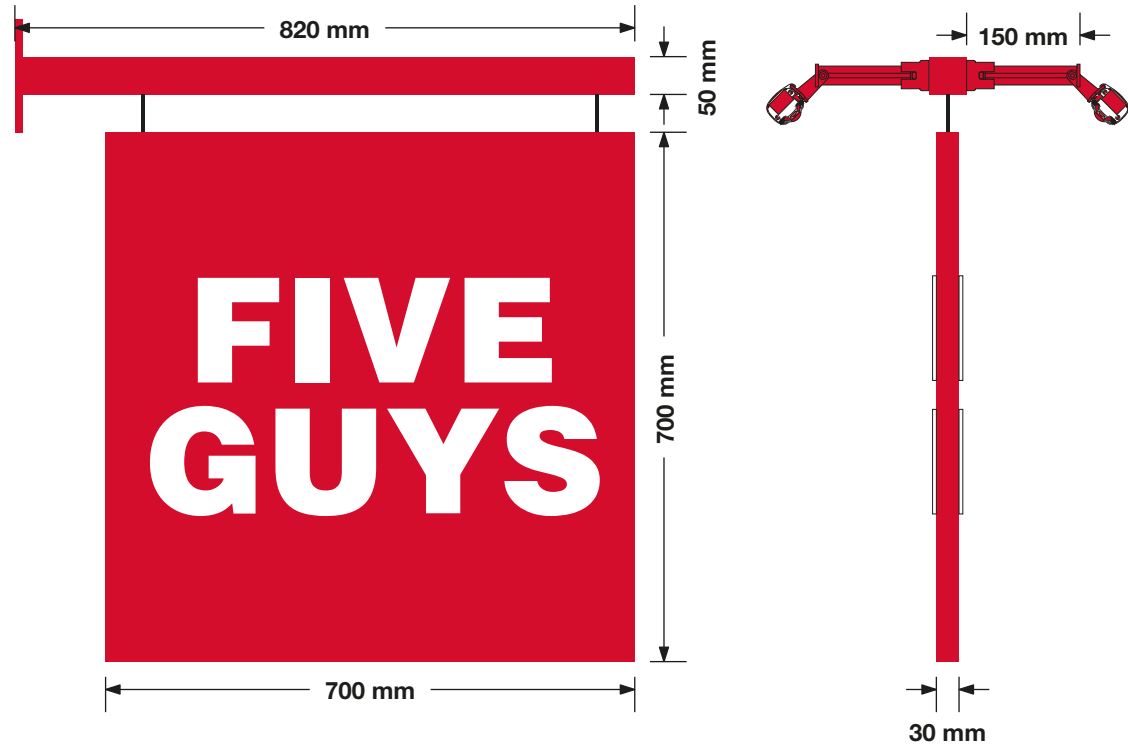

ITEM 04A H.A.G: 3875 mm

ITEM 04B H.A.G: 3450 mm



SIGN COLOURS

Pantone 186c
(Powder to match)
Allprint Blood Red
Macal 8359-39

Black
RAL 9005 (Matt)

White
RAL 9003 (Matt)

TYPEFACES

HOUSE NAME

Helvetica LT Std Black

SECONDARY TEXT

Helvetica LT Std Black

Twentieth Century Bold



FIVE GUYS -
MANCHESTER PICCADILLY
17 PICCADILLY
MANCHESTER
M1 1LS

160106 - REV C
01/07/21 - DB


COPYRIGHT :
THE ATTACHED DESIGNS AND ILLUSTRATIONS
ARE INTENDED SOLELY FOR, AND SHOULD
ONLY BE USED BY, THOSE TO WHOM THIS
DESIGN SPECIFICATION IS ADDRESSED.

THE CONTENTS ARE STRICTLY
PRIVATE AND CONFIDENTIAL.

ANY FORM OF REPRODUCTION,
DISSEMINATION, COPYING, DISCLOSURE,
MODIFICATION OR DISTRIBUTION IS STRICTLY
PROHIBITED WITHOUT THE PRIOR WRITTEN
CONSENT OF ASHLEIGH SIGNS LTD

(COMPANY NUMBER : 1325080)

WHOSE REGISTERED ADDRESS IS:
ASHLEIGH HOUSE, BECKBRIDGE ROAD,
NORMANTON INDUSTRIAL ESTATE,
NORMANTON, WF6 1TE

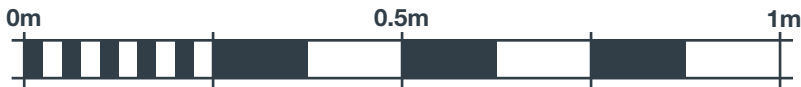

Scale 1:10 @ A3



Scale 1:20 @ A3

Five Guys - Manchester Piccadilly

ITEM 07 (Qty 1) **5G_FN_MILKSHAKES**
2mm formed aluminium face panel, powdercoated RAL 9005 (matt)


- Featuring:
- Fret cut text to the face with 15mm 1T77 pushed through acrylic with rounded faces (15mm shoulder)
 - 2mm formed aluminium back box, powdercoated RAL 9005 (matt) and flashed white inside to aid illumination
 - Internal 150no. Oshino 7000k LED illumination complete with dimmable transformer
 - M6 eyebolts fitted to top for hanging via black jack chains

Scale 1:10



ITEM 08 (Qty 1 SET) **5G_INT_PP**
Reverse applied push/pull vinyl


- Featuring:
- Back-to-back vinyls - reverse applied
- Scale 1:5

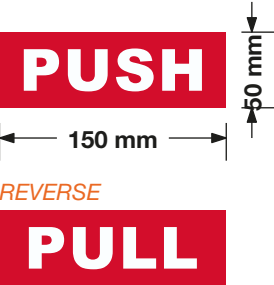


ITEM 09 (Qty 1) **5G_INT_OH**
Face applied window vinyls - to exterior of door glazing

- Featuring:
- ‘FIVE GUYS BURGER AND FRIES’ white vinyl with red vinyl outline (Pantone 186c match)
 - White vinyl opening times

Scale 1:10 ***OPENING TIMES TBC***

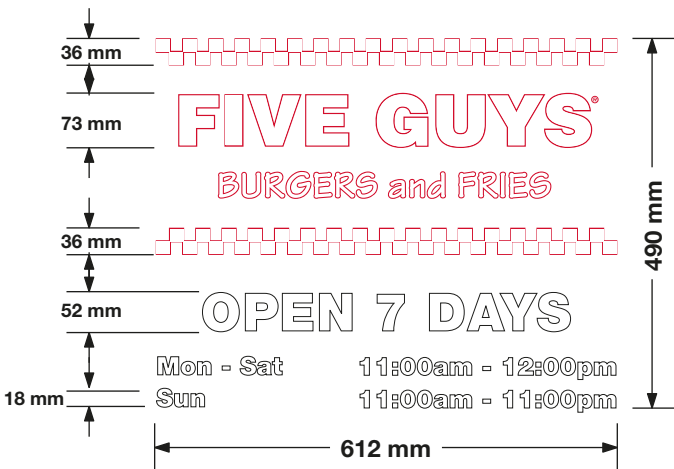

SIGN COLOURS

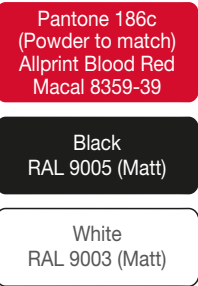

TYPEFACES

HOUSE NAME
Helvetica LT Std Black
SECONDARY TEXT
Helvetica LT Std Black
Twentieth Century Bold



FIVE GUYS - MANCHESTER PICCADILLY
17 PICCADILLY
MANCHESTER
M1 1LS

160106 - REV C
01/07/21 - DB


COPYRIGHT :
THE ATTACHED DESIGNS AND ILLUSTRATIONS ARE INTENDED SOLELY FOR, AND SHOULD ONLY BE USED BY, THOSE TO WHOM THIS DESIGN SPECIFICATION IS ADDRESSED.

THE CONTENTS ARE STRICTLY PRIVATE AND CONFIDENTIAL.

ANY FORM OF REPRODUCTION, DISSEMINATION, COPYING, DISCLOSURE, MODIFICATION OR DISTRIBUTION IS STRICTLY PROHIBITED WITHOUT THE PRIOR WRITTEN CONSENT OF ASHLEIGH SIGNS LTD

(COMPANY NUMBER : 1325080)

WHOSE REGISTERED ADDRESS IS:
ASHLEIGH HOUSE, BECKBRIDGE ROAD,
NORMANTON INDUSTRIAL ESTATE,
NORMANTON, WF6 1TE

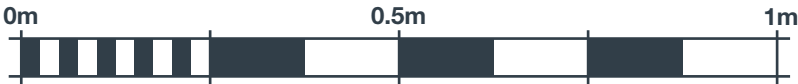

Scale 1:10 @ A3


**THE CONTENTS ARE STRICTLY
PRIVATE AND CONFIDENTIAL.**

ANY FORM OF REPRODUCTION,
DISSEMINATION, COPYING, DISCLOSURE,
MODIFICATION OR DISTRIBUTION IS STRICTLY
PROHIBITED WITHOUT THE PRIOR WRITTEN
CONSENT OF **ASHLEIGH SIGNS LTD**

(COMPANY NUMBER : 1325080)

WHOSE REGISTERED ADDRESS IS:
**ASHLEIGH HOUSE, BECKBRIDGE ROAD,
NORMANTON INDUSTRIAL ESTATE,
NORMANTON. WF6 1TE**



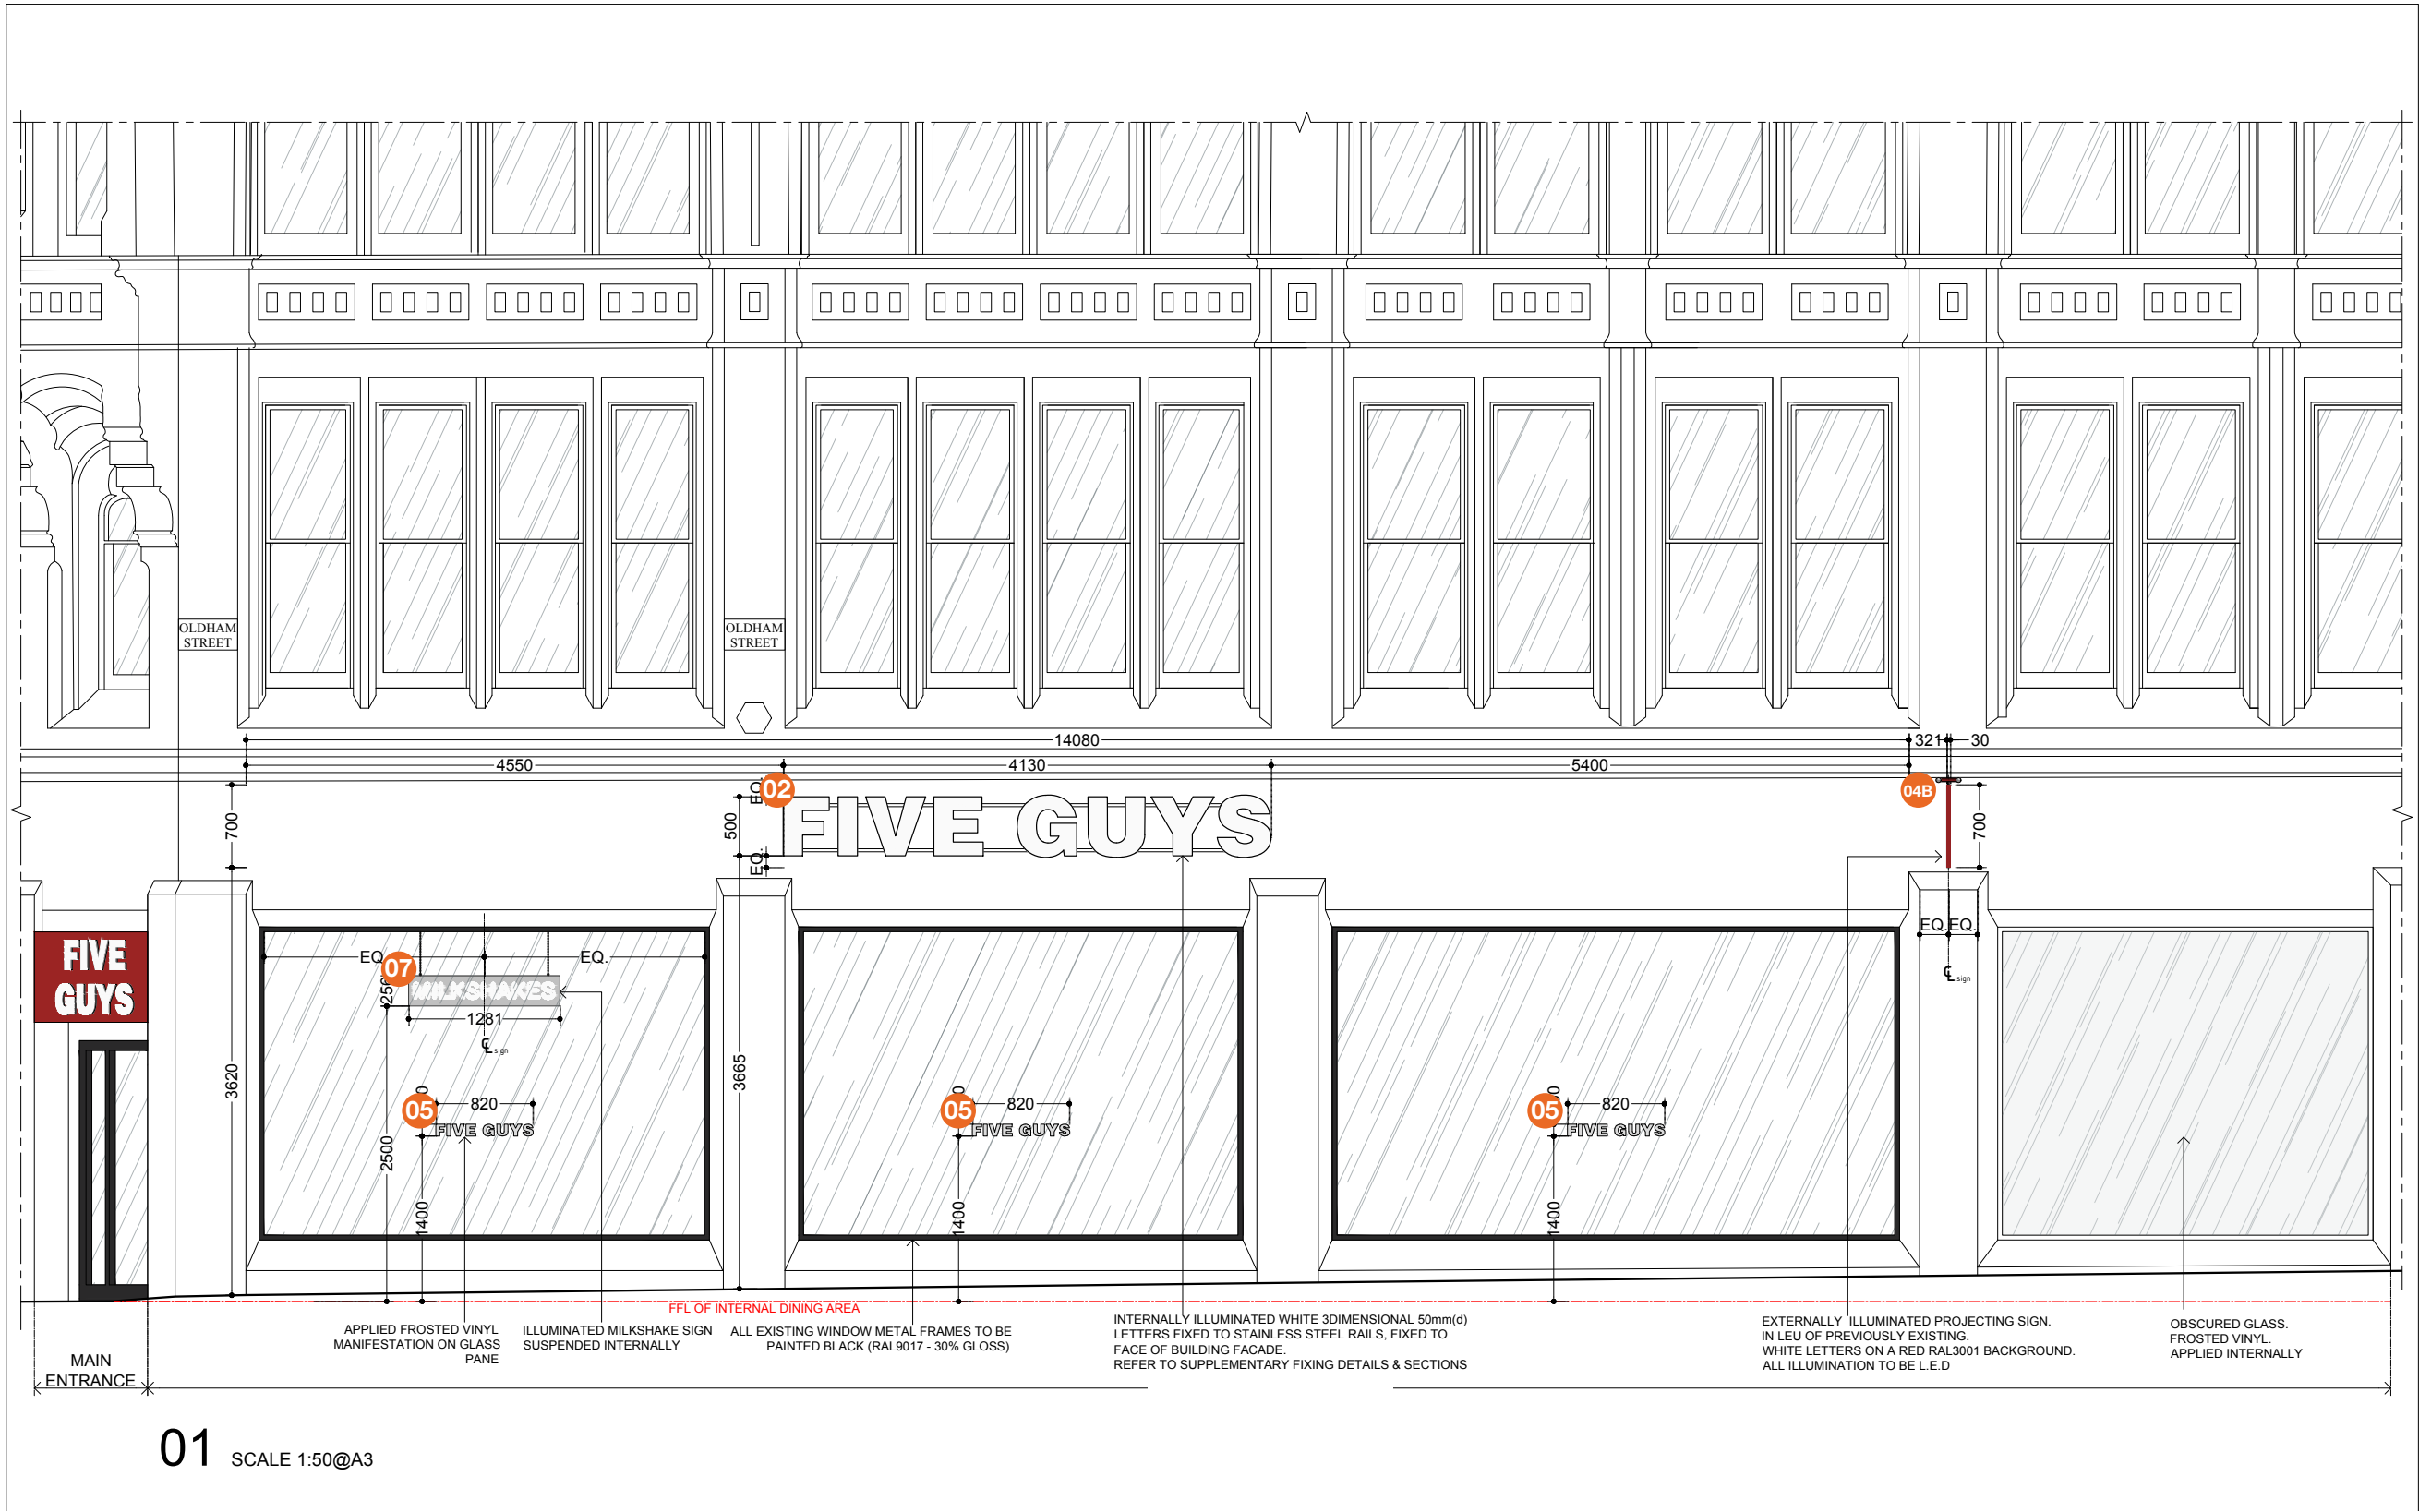



01 SCALE 1:100@A3



FIVE GUYS -
MANCHESTER PICCADILLY
17 PICCADILLY
MANCHESTER
M1 1LS

160106 - REV C
01/07/21 - DB

COPYRIGHT :
THE ATTACHED DESIGNS AND ILLUSTRATIONS
ARE INTENDED SOLELY FOR, AND SHOULD
ONLY BE USED BY, THOSE TO WHOM THIS
DESIGN SPECIFICATION IS ADDRESSED.

THE CONTENTS ARE STRICTLY
PRIVATE AND CONFIDENTIAL.

ANY FORM OF REPRODUCTION,
DISSEMINATION, COPYING, DISCLOSURE,
MODIFICATION OR DISTRIBUTION IS STRICTLY
PROHIBITED WITHOUT THE PRIOR WRITTEN
CONSENT OF ASHLEIGH SIGNS LTD

(COMPANY NUMBER : 1325080)

WHOSE REGISTERED ADDRESS IS:
ASHLEIGH HOUSE, BECKBRIDGE ROAD,
NORMANTON INDUSTRIAL ESTATE,
NORMANTON. WF6 1TE



FIVE GUYS -
MANCHESTER PICCADILLY
17 PICCADILLY
MANCHESTER
M1 1LS

160106 - REV C
01/07/21 - DB

COPYRIGHT :
THE ATTACHED DESIGNS AND ILLUSTRATIONS
ARE INTENDED SOLELY FOR, AND SHOULD
ONLY BE USED BY, THOSE TO WHOM THIS
DESIGN SPECIFICATION IS ADDRESSED.

THE CONTENTS ARE STRICTLY
PRIVATE AND CONFIDENTIAL.
ANY FORM OF REPRODUCTION,
DISSEMINATION, COPYING, DISCLOSURE,
MODIFICATION OR DISTRIBUTION IS STRICTLY
PROHIBITED WITHOUT THE PRIOR WRITTEN
CONSENT OF ASHLEIGH SIGNS LTD

(COMPANY NUMBER : 1325080)
WHOSE REGISTERED ADDRESS IS:
ASHLEIGH HOUSE, BECKBRIDGE ROAD,
NORMANTON INDUSTRIAL ESTATE,
NORMANTON, WF6 1TE

01 SCALE 1:100@A3