

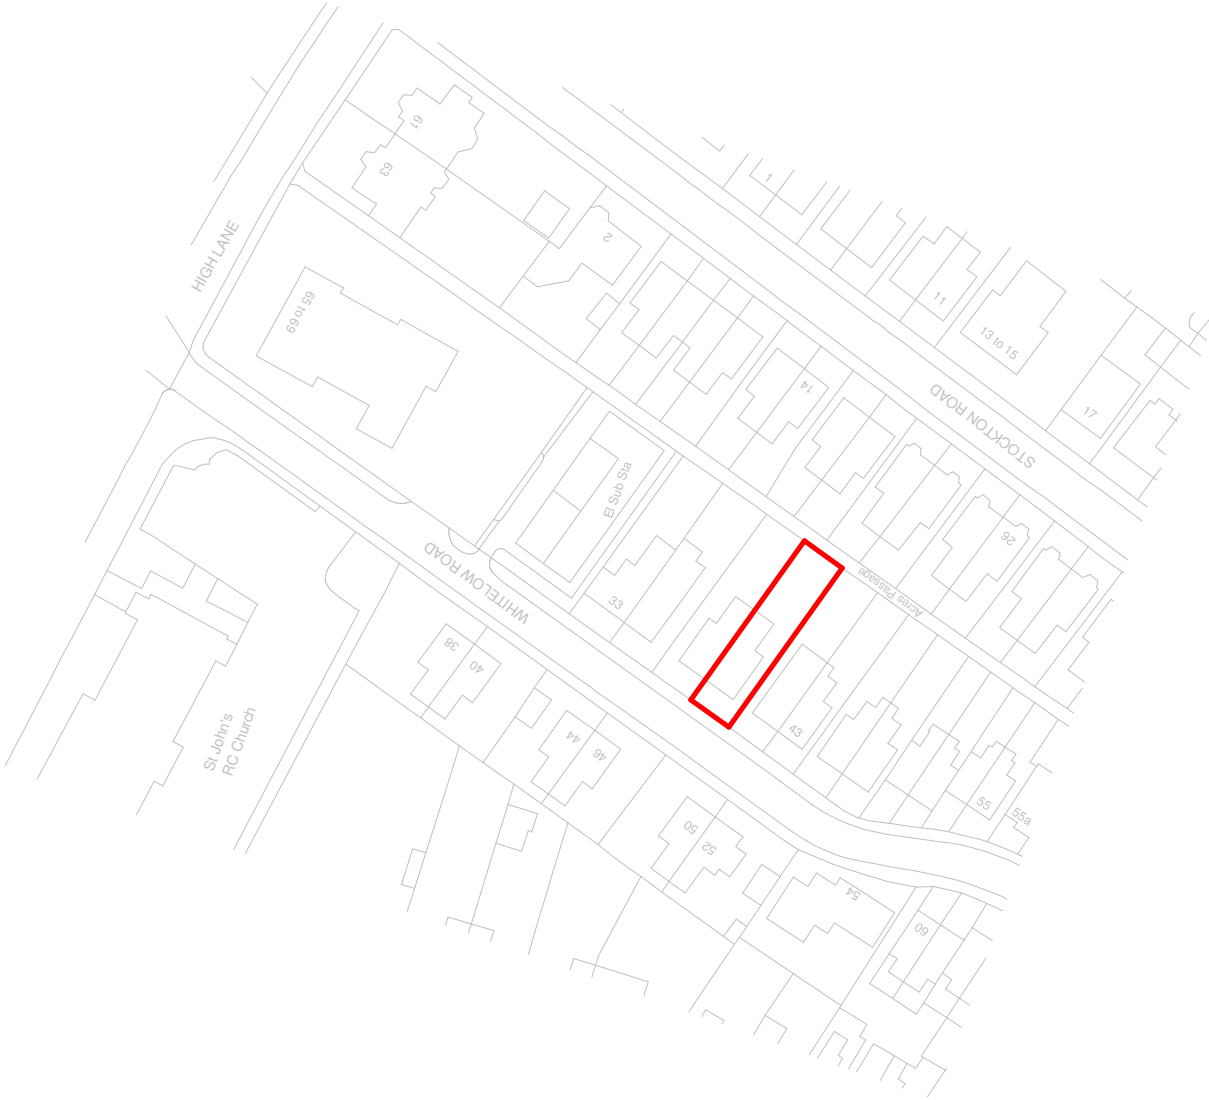


Key:




Application Boundary

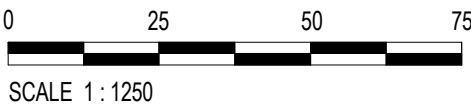

Site Location Plan
1 : 1250

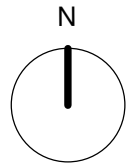

Block Plan
1 : 100

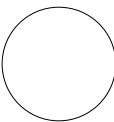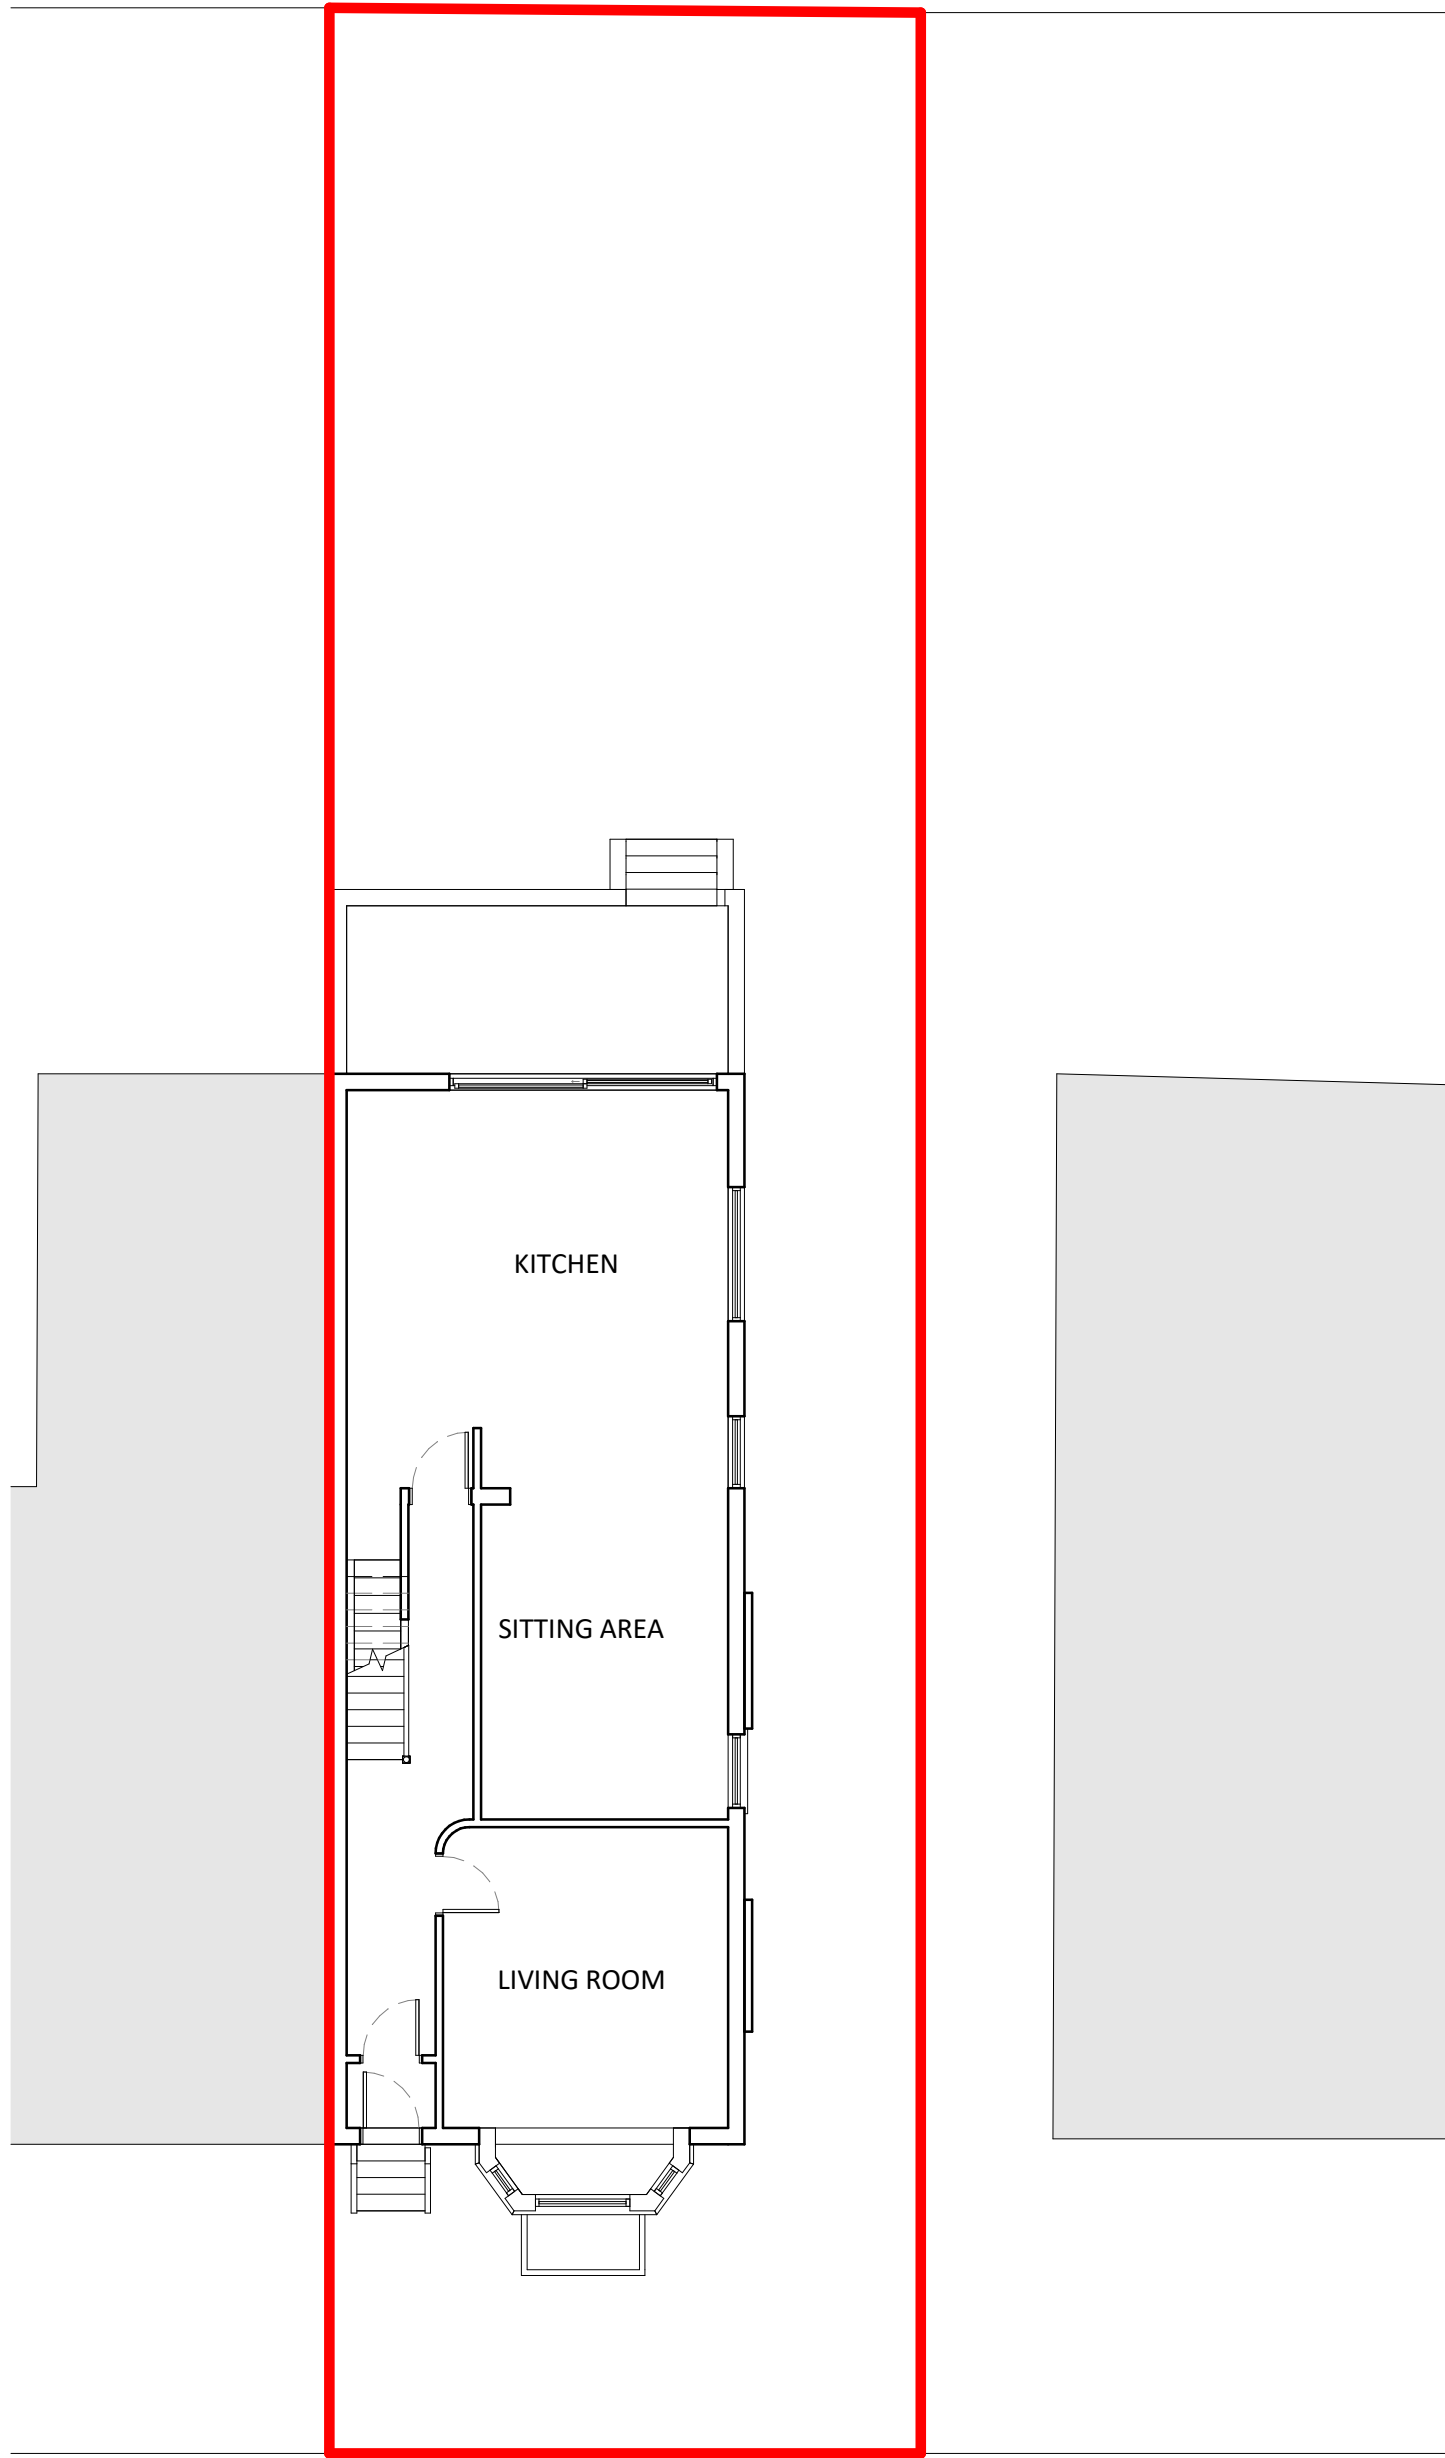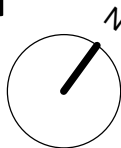

Location Plan

The contractor must verify all dimensions on site before commencing any work or fabrication drawings. If this drawing exceeds the quantities taken in any way GTA North are to be informed before the work is initiated. Only figured dimensions are to be taken from this drawing. Do not scale off this drawing. Drawings are based on Ordnance Survey and / or existing record drawings - design and drawing content is subject to detailed Site Survey, Structural Survey, Site Investigations, Planning and Statutory Requirements and Approvals. Authorised reproduction from Ordnance Survey Map with permission of the Controller of Her Majesty's Stationery Office. Crown Copyright reserved. GTA North Limited Copyright. Guy Taylor Associates is a trading name of GTA North Limited.

Drawing Notes:
Dimensions:
No dimensions are to be scaled from this drawing. The contractor is to check and verify all building and site dimensions, opening sizes, levels and sewer invert levels at connection points before work commences. Any discrepancy to be reported to client.

P01 Planning Issue CR 07/07/2021
Rev: Description: Revised By: Issue Date:

Project:
39 Whitelaw Road, M21 9HG,
Manchester

Drawing
SITE_LOCATION_PLAN

Scale: As indicated@A1 Original Issue Date:
Original Drawn VK Original Checked CR

Drawing Revision:
21-0017-00-000 P01

Reason For Issue:
PLANNING APPLICATION