




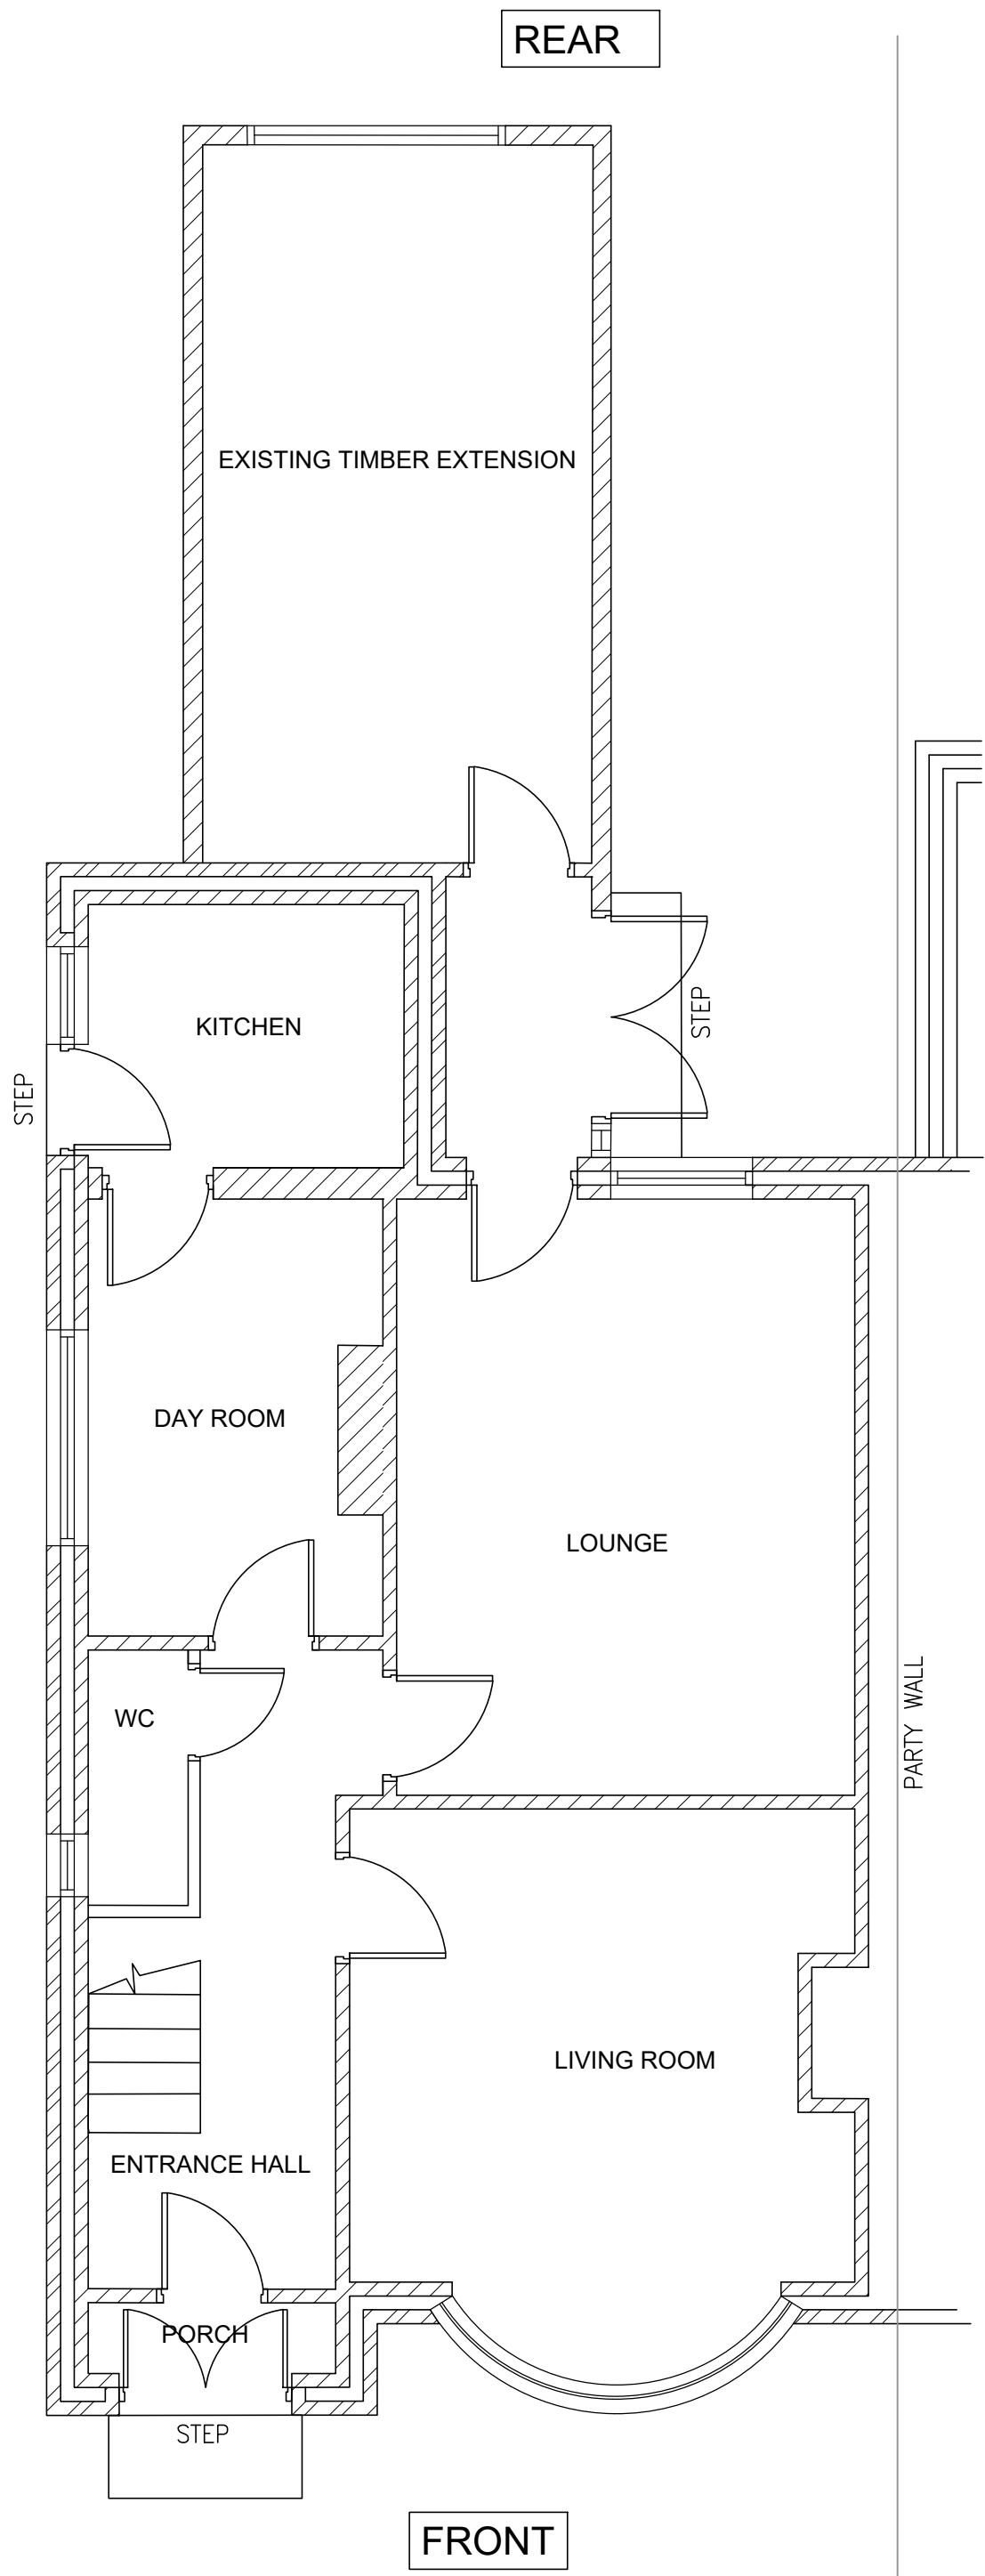

PLAN – EXISTING GROUND FLOOR  
Scale 1:50 © A1

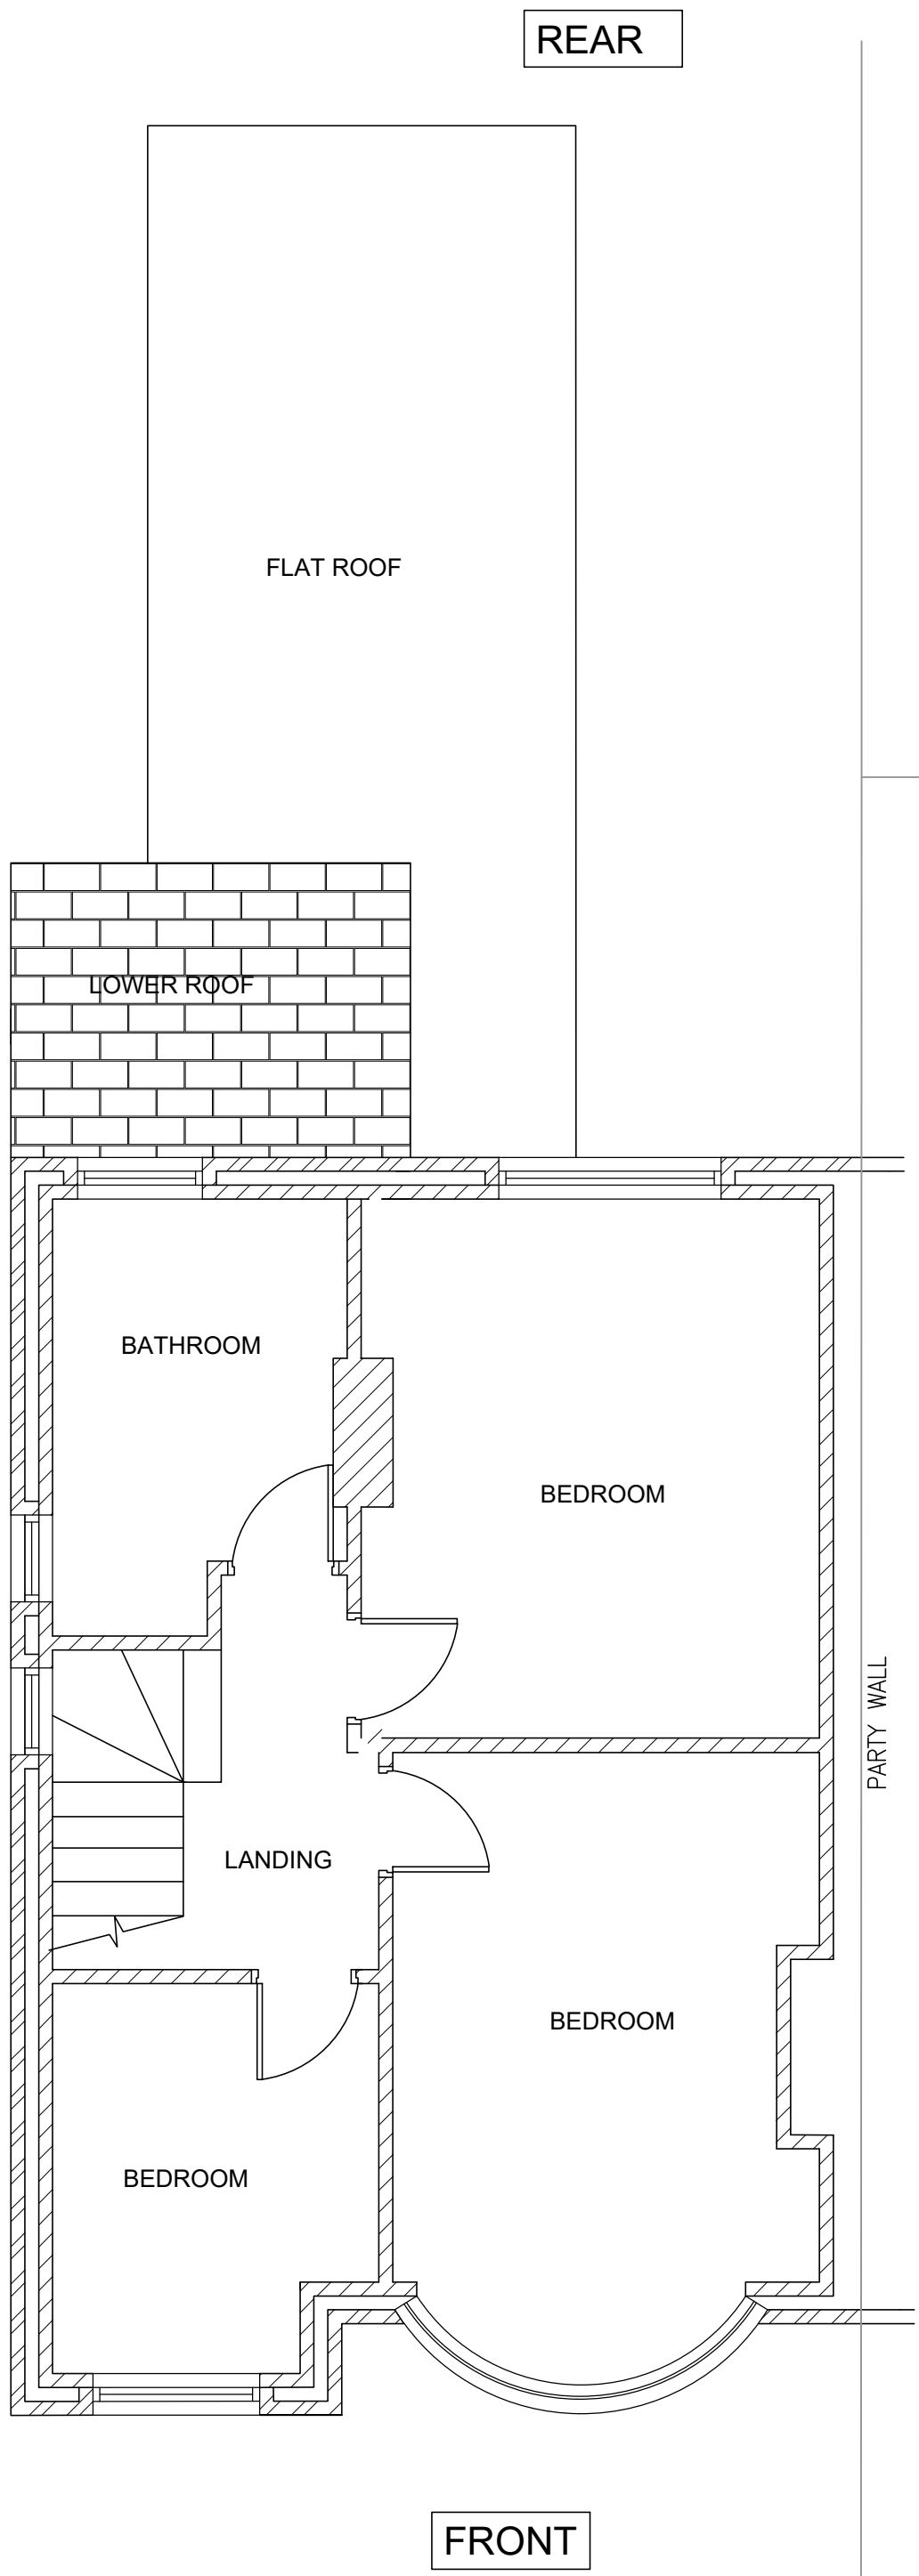

PLAN – EXISTING FIRST FLOOR  
Scale 1:50 © A1

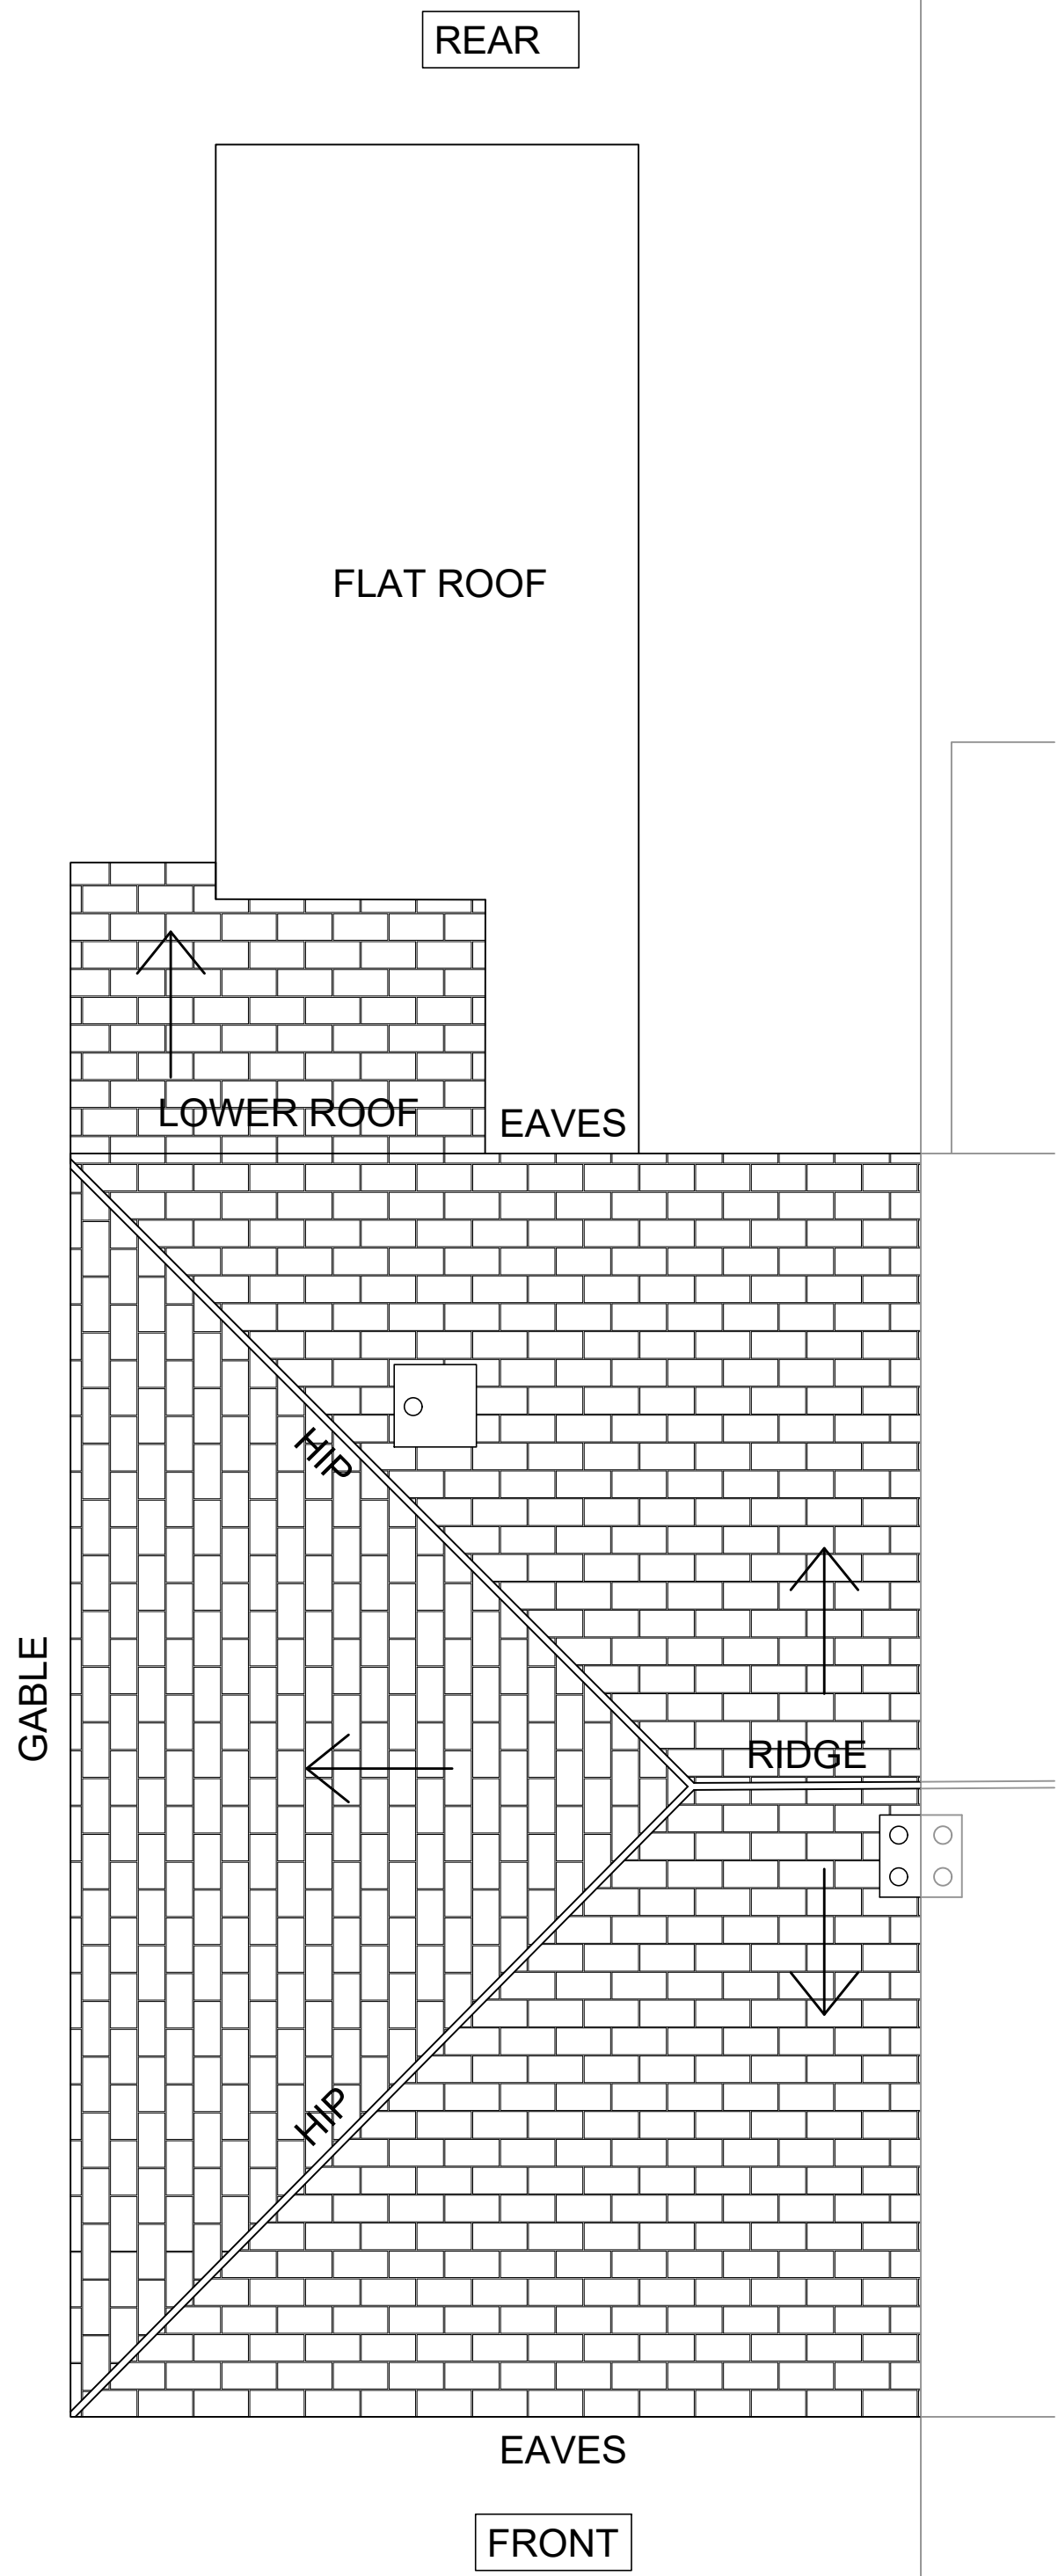

PLAN – EXISTING ROOF  
Scale 1:50 © A1



PLAN – EXISTING BLOCK PLAN  
Scale 1:200 © A1



PLAN – EXISTING LOCATION PLAN  
Scale 1:1250 © A1

| Rev.                                                                                           | Amendments              | Date                     |
|------------------------------------------------------------------------------------------------|-------------------------|--------------------------|
| ISSUED FOR : <b>PLANNING APPLICATION</b>                                                       |                         |                          |
| CLIENT<br><b>MR R. EMMOTT &amp; MISS G.POIZER</b>                                              |                         |                          |
| PROJECT–SCHEME<br><b>116 PARKVILLE ROAD</b><br><b>Manchester, M20 4TZ</b>                      |                         |                          |
| TITLE<br><b>Single Storey Rear Extension and Internal Alterations</b><br><b>Existing Plans</b> |                         |                          |
| PROJECT No.<br>-                                                                               | DRG. No.<br><b>01</b>   | SCALE<br><b>Shown@A1</b> |
| DRAWN<br><b>C.R</b>                                                                            | DATE<br><b>17.05.21</b> | REVISION<br>-            |