




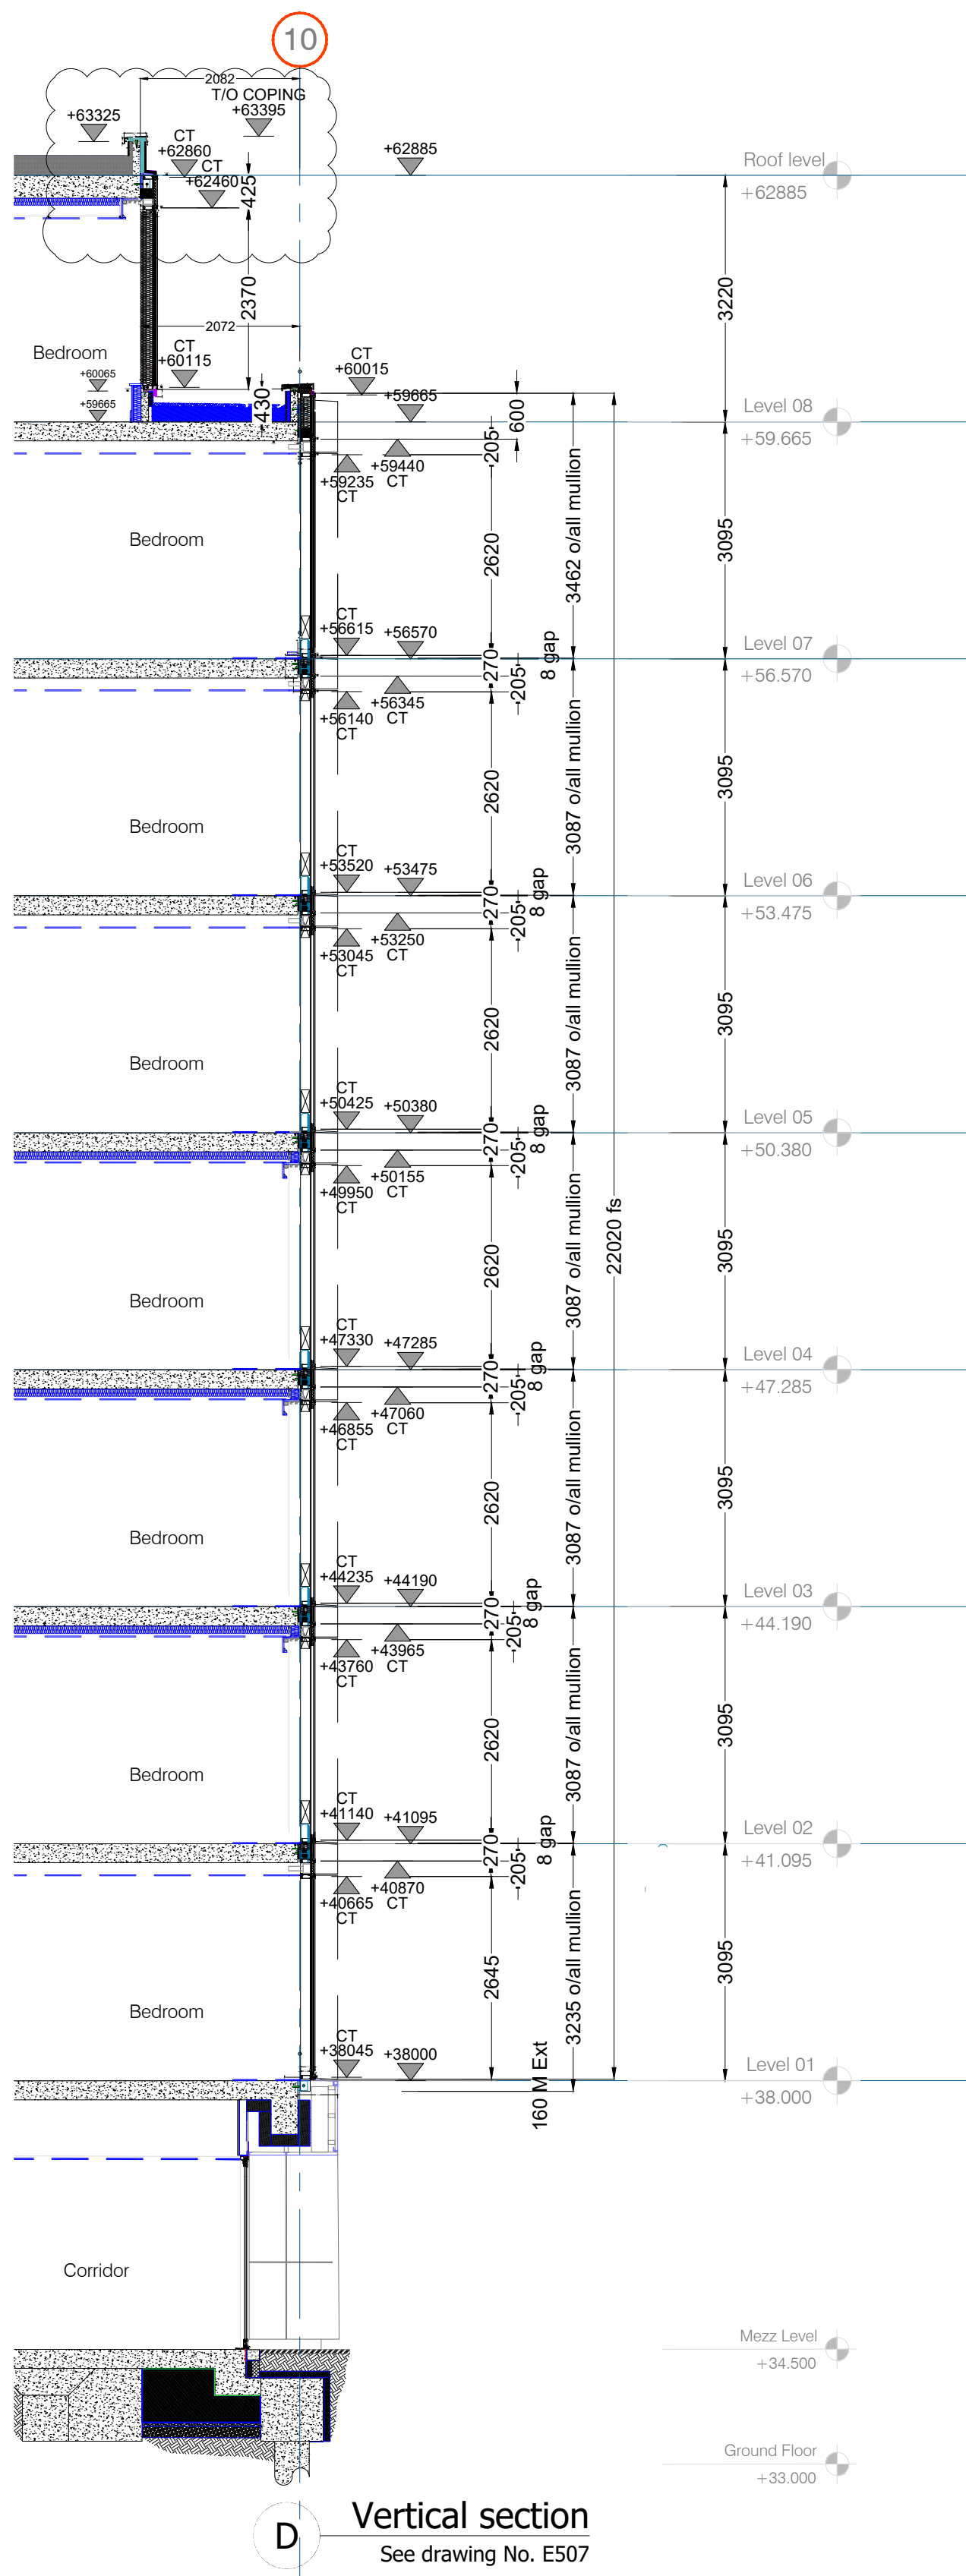


Vertical section
See drawing No. E507

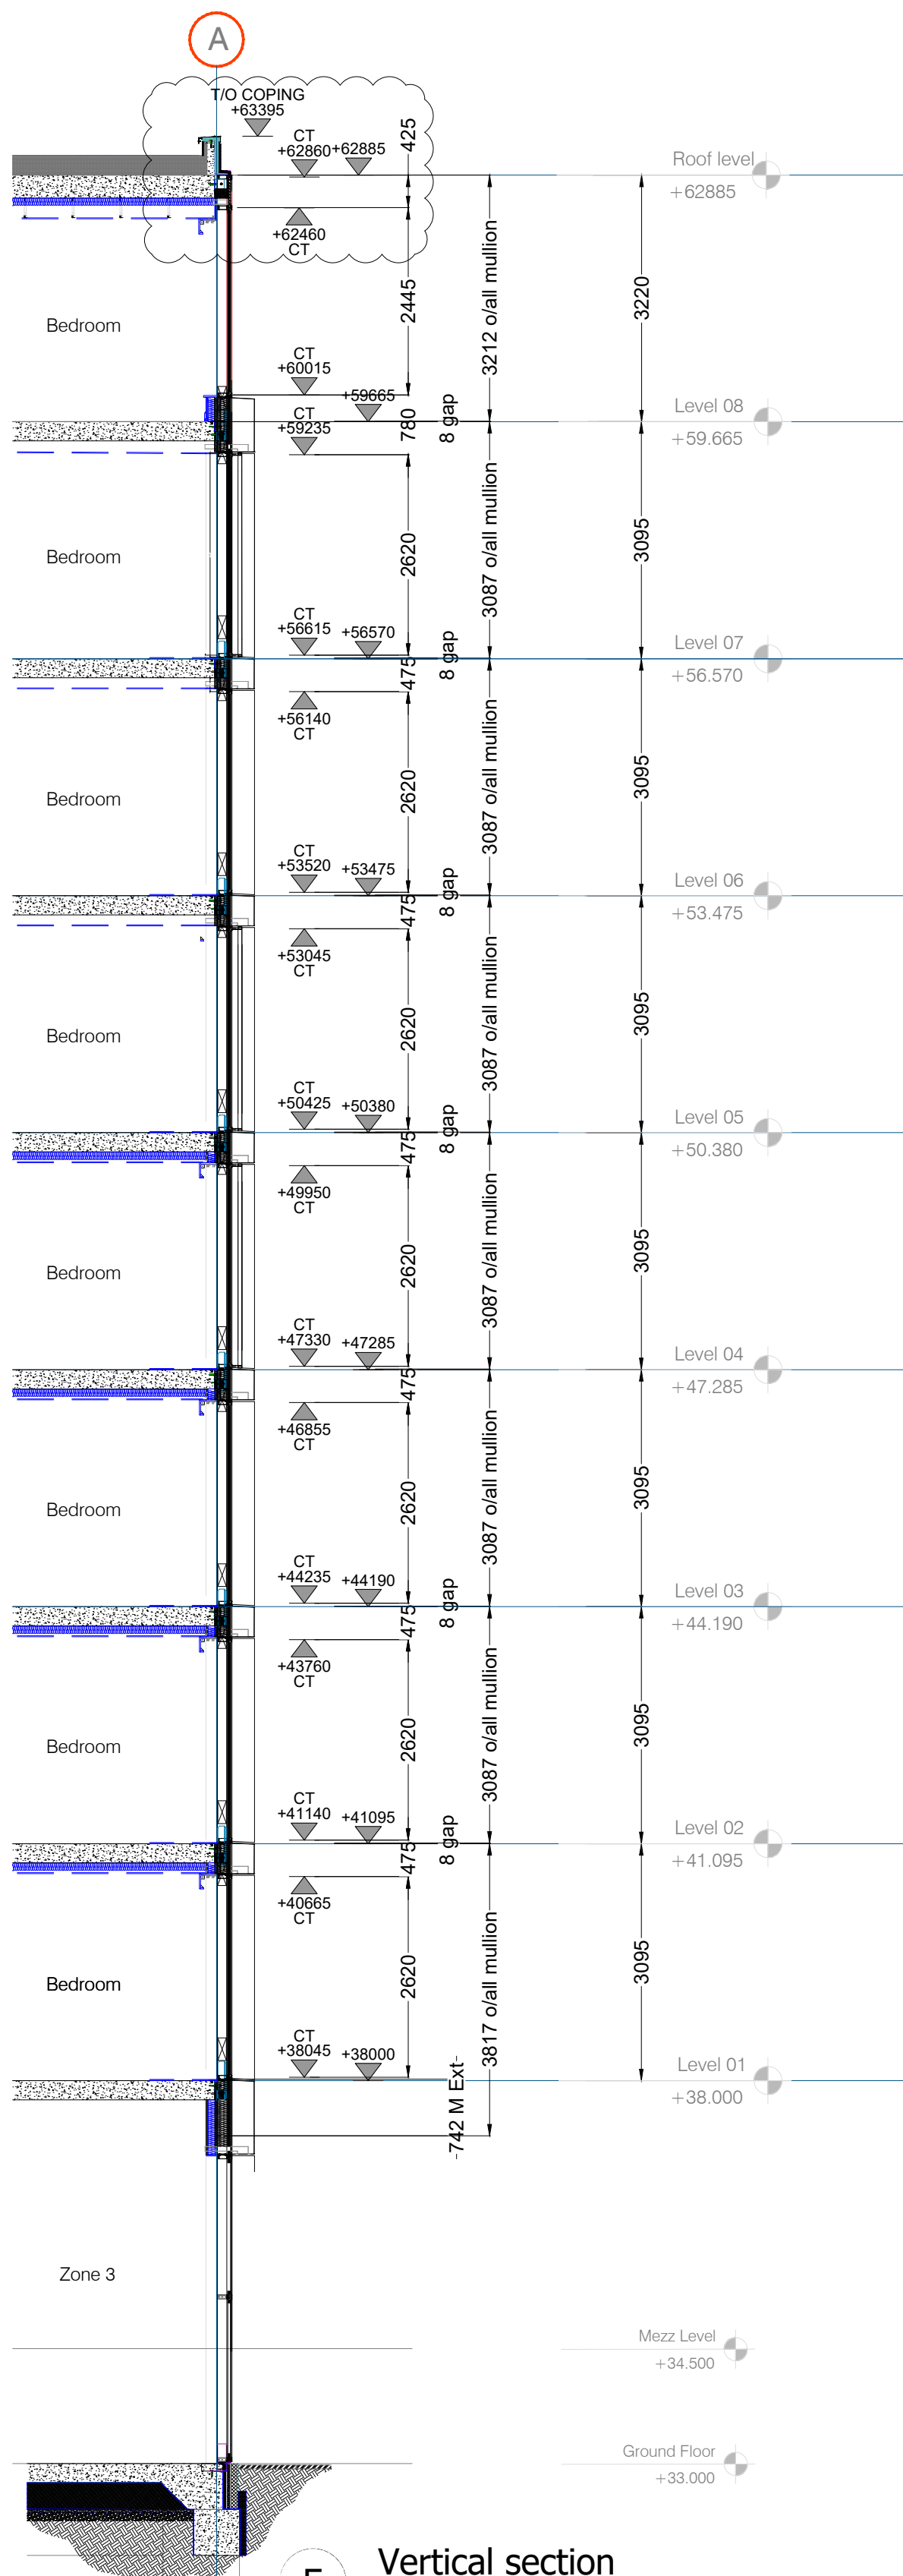

Vertical section
See drawing No. E508

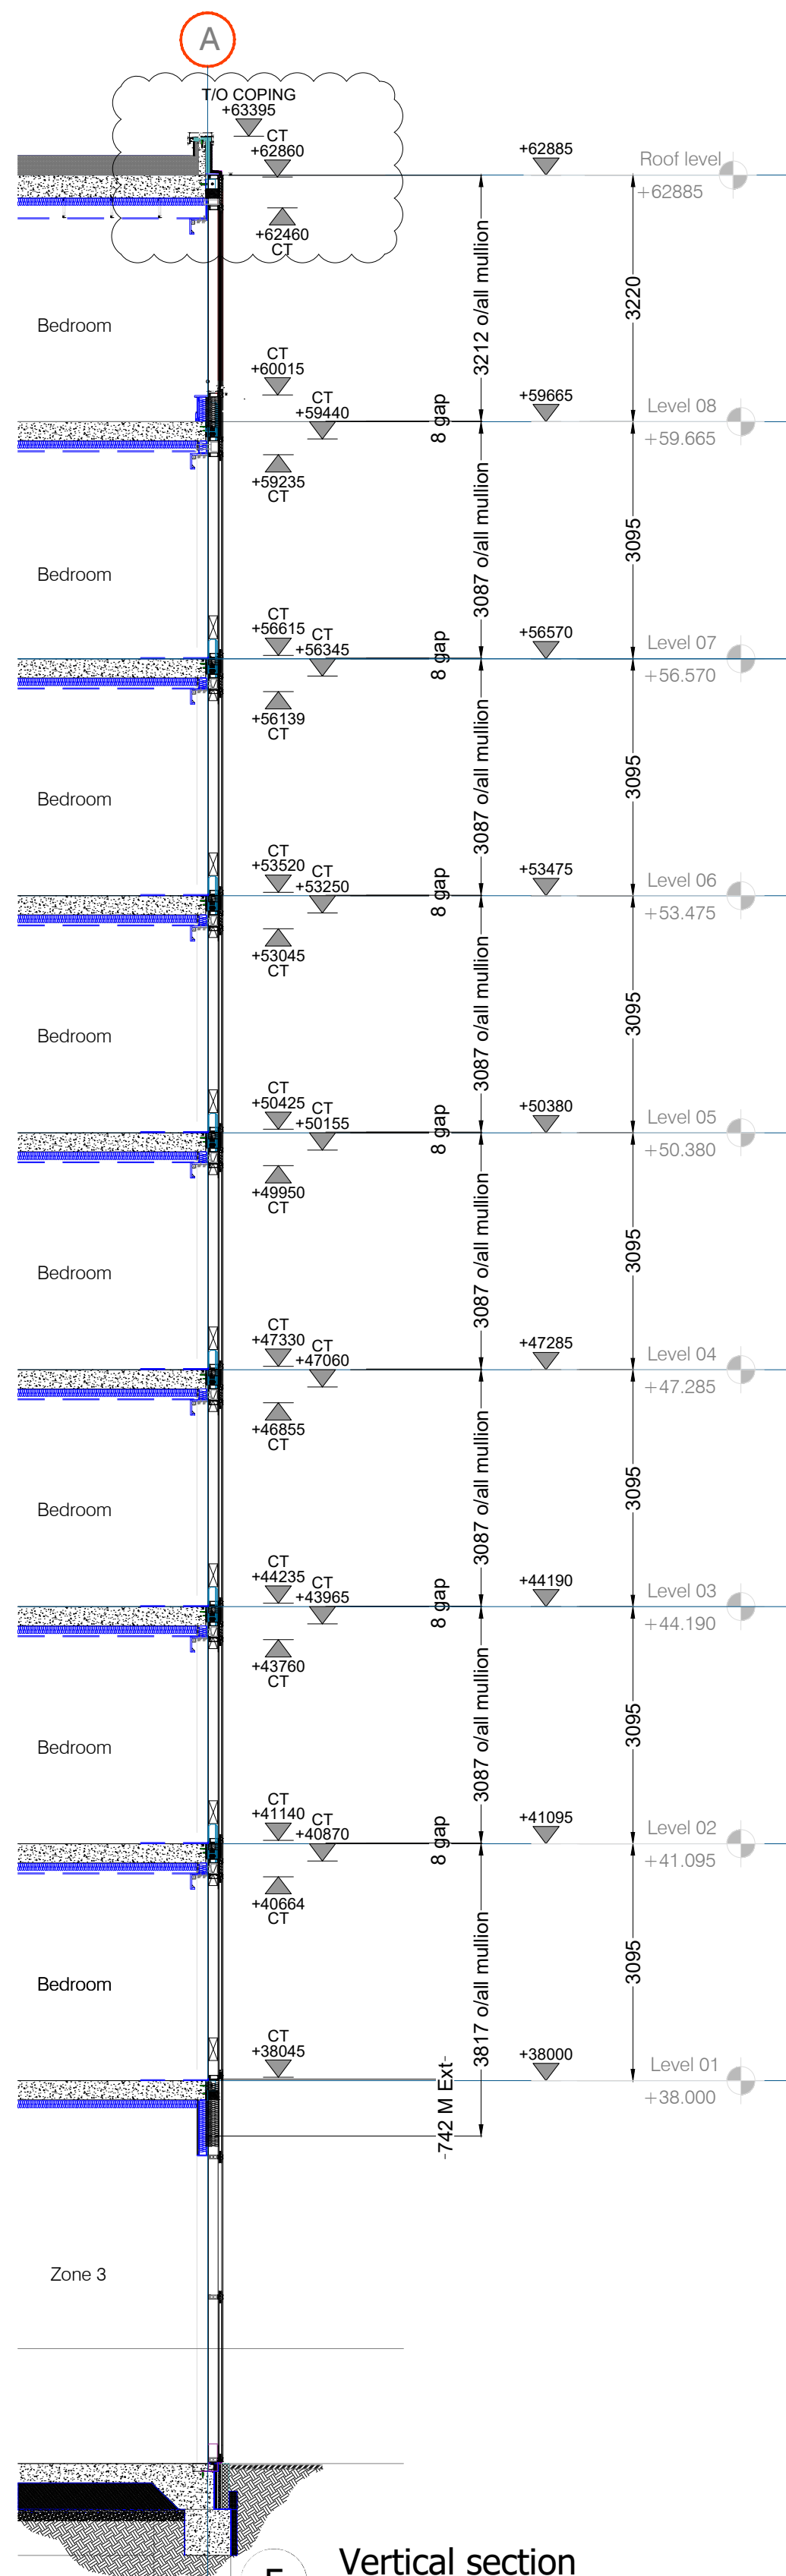

Vertical section
See drawing No. E508

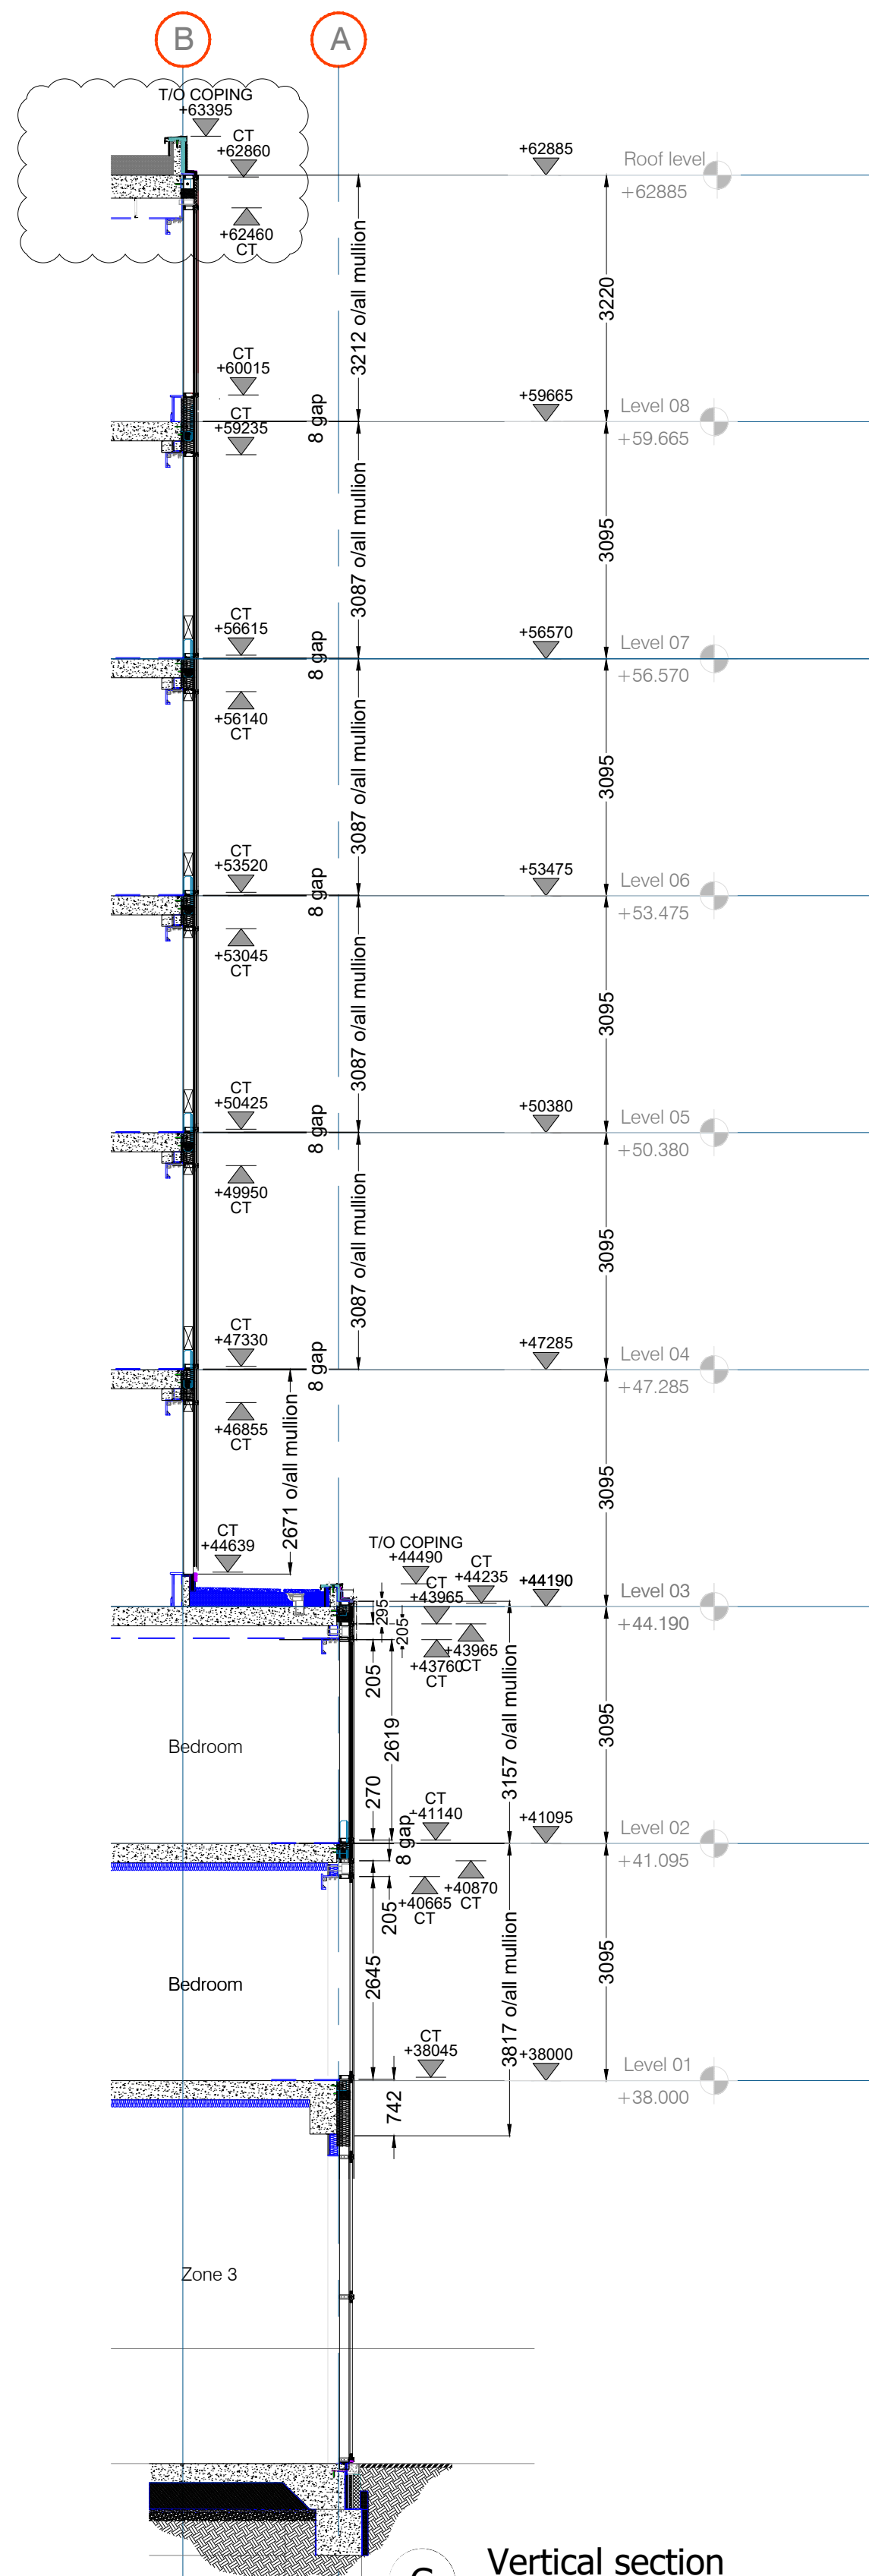

Vertical section
See drawing No. E508

This drawing (or any part thereof) may not be copied, transmitted or disclosed to any third party or unauthorized person without the prior written permission of Britplas.
Patent Publication No. 2446730A.
This drawing is to be read in conjunction with all other relevant drawings prepared by consultants and sub-contractors.
Do not scale from this drawing. Work only to printed dimensions.
Report any discrepancies to the Architect or representatives thereof.

Notes:
Suitable Primary/ Secondary Steelwork not by Britplas. Steelwork/ Concrete structure tolerance +/-18mm in any direction Non-accumulative.

RECEIVED

14-JAN-2021

Gilbert-Ash

BOUCHER ROAD

C3	Construction Issue - Revised transom height at Level 08	10/11/20	MZ
C2	Construction Issue - Revised transom height	03/11/20	MZ
C1	Construction Issue - Removed additional floor, reduced horizontal band height, amended transom levels & added transom and louvers	29/09/20	MZ
A1	Approval Issue	20/08/20	MZ

Rev.	Description	Date	Initials
Project Title			
6602 - MOXY HOTEL MANCHESTER			
Drawing Title			
LEVEL 01-08 VERTICAL SECTIONS TIVOLI STREET & SCOTT PLACE			
FOR CONSTRUCTION			
Unit 18 Kingsland Grange, Woodson, Warrington, Cheshire, WA1 4RW. Tel: (+44) 01925 924317 Fax: (+44) 01925 284110			
Britplas Commercial Ltd			
Project No.	Scale	DWG Sheet Size	
6602	1:75 @ A1	A1	
Drawn By	Checked By	Date	
MZ	AH	20/08/2020	
Drawing Number			Rev.
BP-6602-E510			C3