


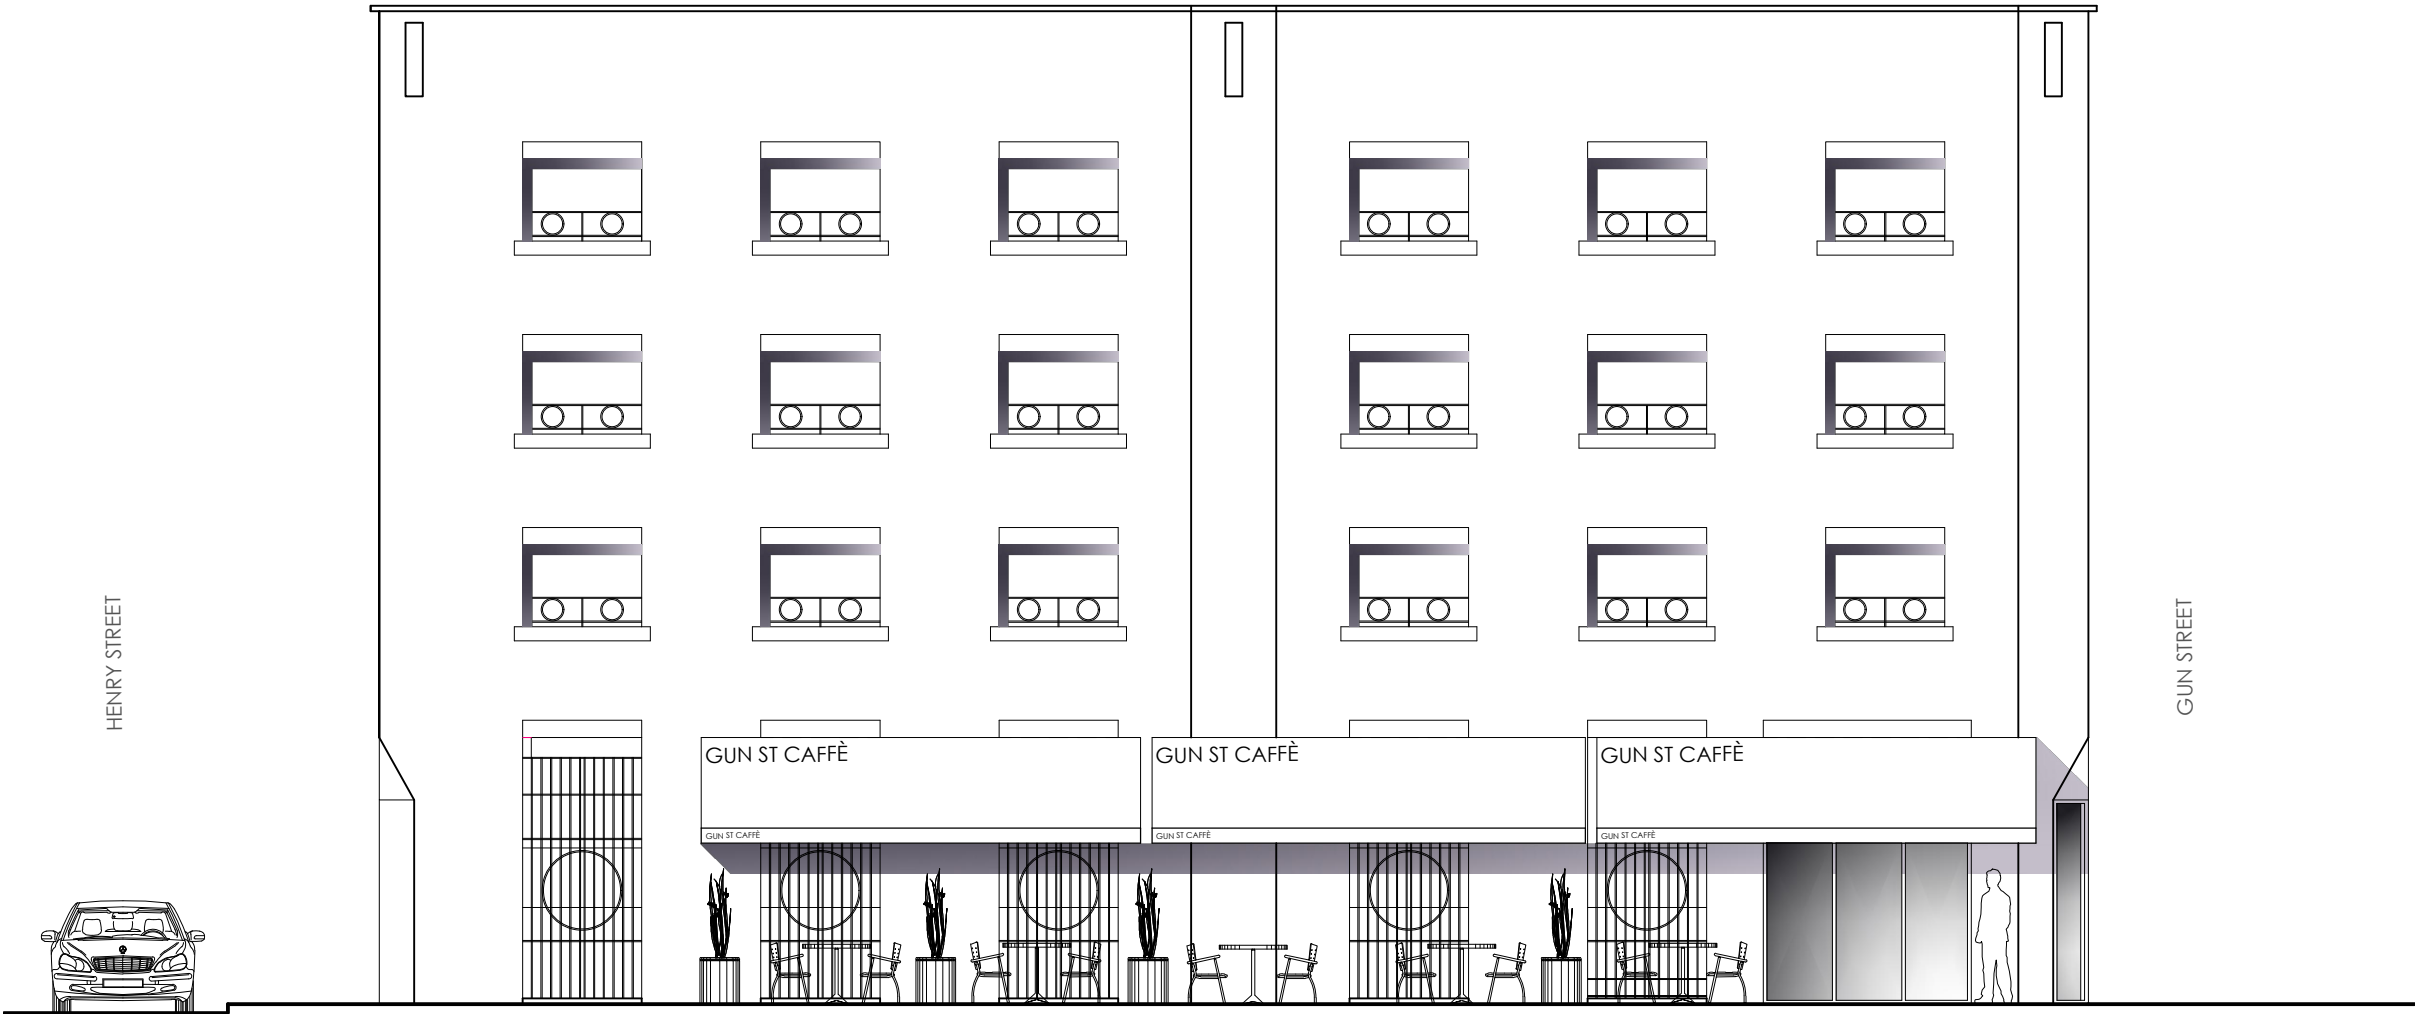

GEORGE LEIGH STREET
1:100 @A3

the **CAVE**
17 MANCHESTER RD WILMSLOW CHESHIRE SK9 1
01625 838 632 www.the-cave.co.uk mail@the-cave.co

PROJECT :

COFFEE SHOP
GUN STREET

DRAWING TITLE :

AS PROPOSED ELEVATION
GEORGE LEIGH STREET

SCALE : 1:100 A3
DRAWN BY : CAJ
DATE : APR 22

DWG N° : 103.47-102
REVISION : -
CHECKED : JPH