


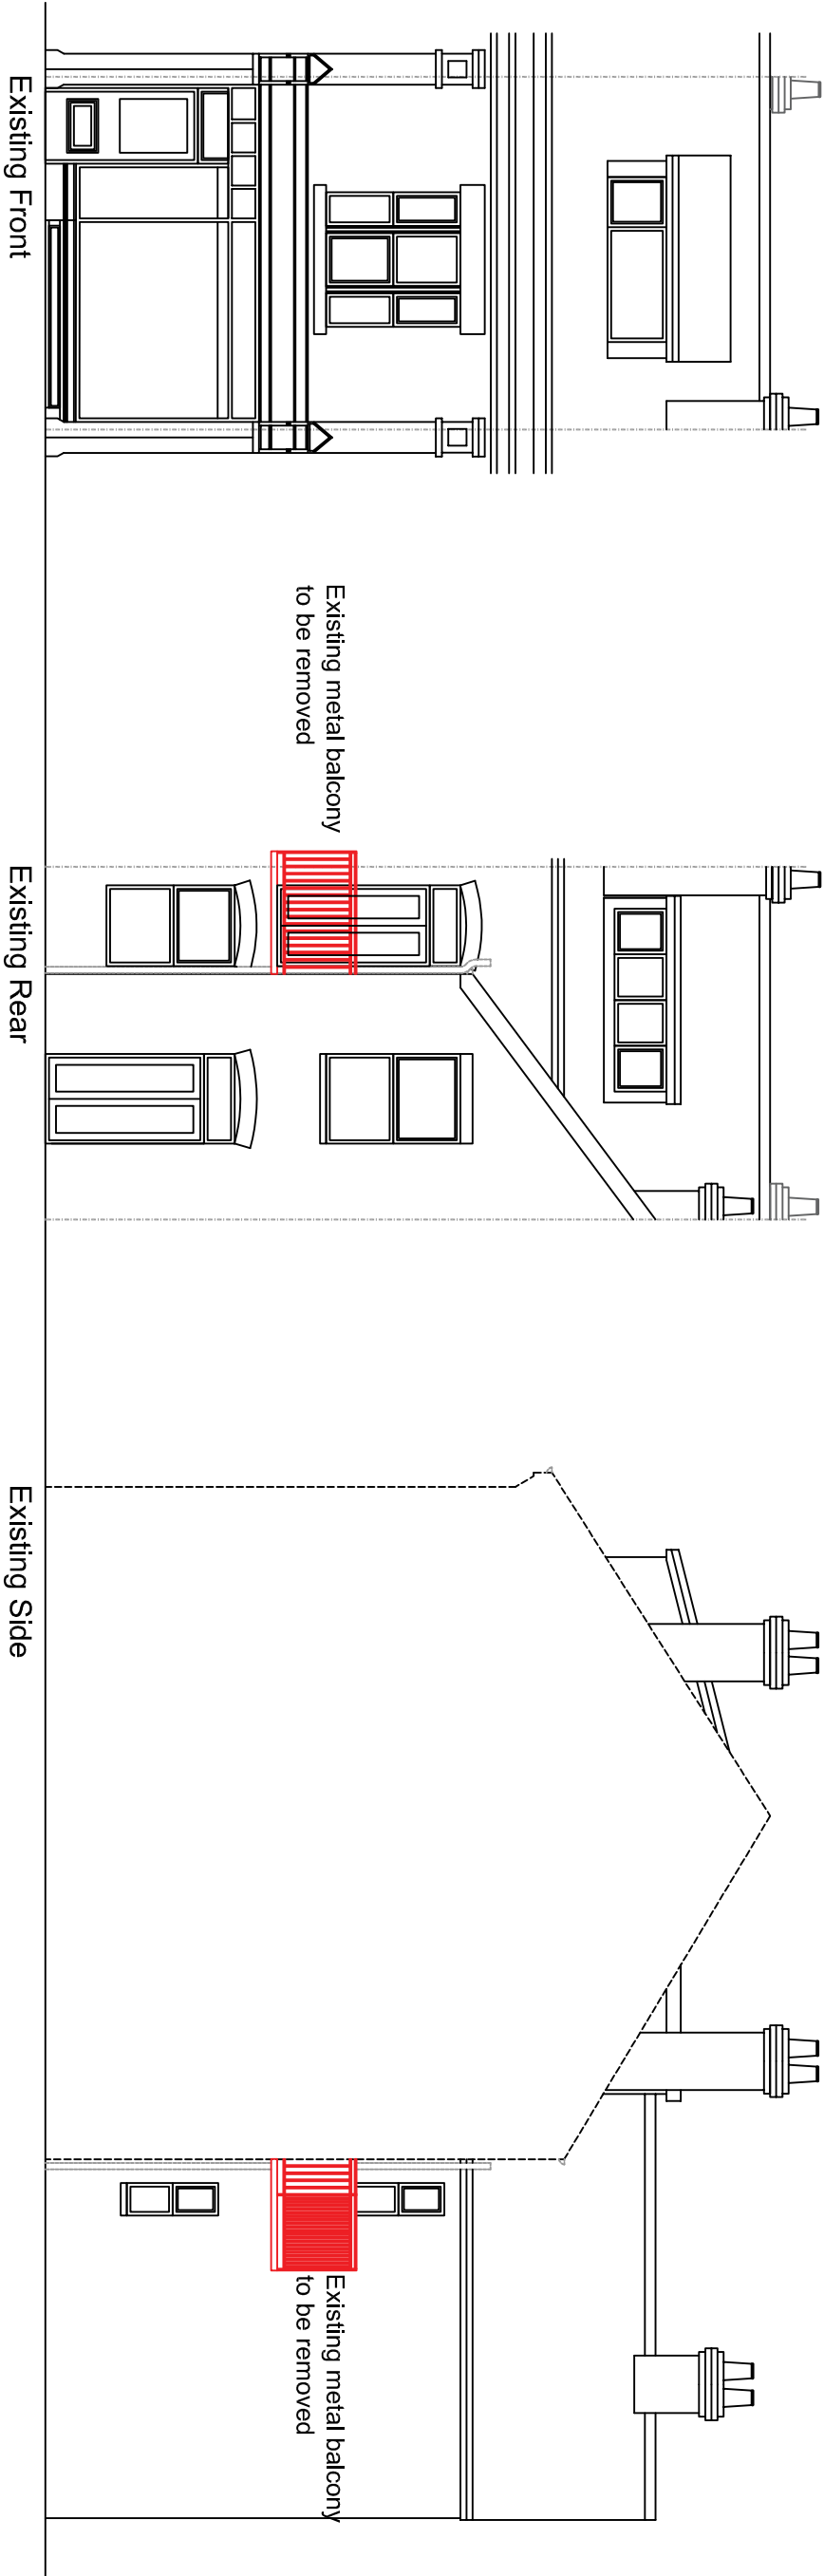

Do not scale drawings.

Project: Gavin Retrospective Planning
232 Burton Road
Didsbury, Manchester
M20 2LW

First Issue for Planning 05/05/2021

Project No. P2021-103
Drawing No. P101 Rev. -

Title: Existing GA Elevations
Drawn: T.O./April 2021

Scale: 1:100 @ A3

