


Notes:

© This drawing and the information contained within this media remains the property of TJB Architects Ltd and may not be distributed to any third party without the written consent of TJB Architects Ltd. The information should be distributed in its entirety and is not to be reproduced or altered without the knowledge and written consent of TJB Architects Ltd. The information contained within this media is for guidance only. While we endeavor to provide accuracy and detail there is no expressed or implied warranty or fitness for any particular purpose, supplied with this information. All dimensions and levels depicted are subject to checking on site. TJB Architects Ltd accept no responsibility for the accuracy of any information provided by third parties.

* DO NOT SCALE FROM THESE DRAWINGS *

REV.	DESCRIPTION:			
STATUS:		PLANNING		
CLIENT:		MR & MRS A WALL		
SITE:		11 SIBSON ROAD CHORLTON MANCHESTER M21 9RH		
BRIEF:		TWO STOREY SIDE EXTENSION		
TITLE:		LOCATION PLAN		
SCALE AT A3:		DATE:	DRAWN:	CHECKED:
1:1250		JUN 2021	TB	
PROJECT NO:	DRAWING NO:	REVISION:		
209	PL_101	#		

TJB architects	TJB Architects Ltd.
	Tel: 0794 436 0008
	Email: info@tjbarchitects.co.uk
	Web: www.tjbarchitects.co.uk

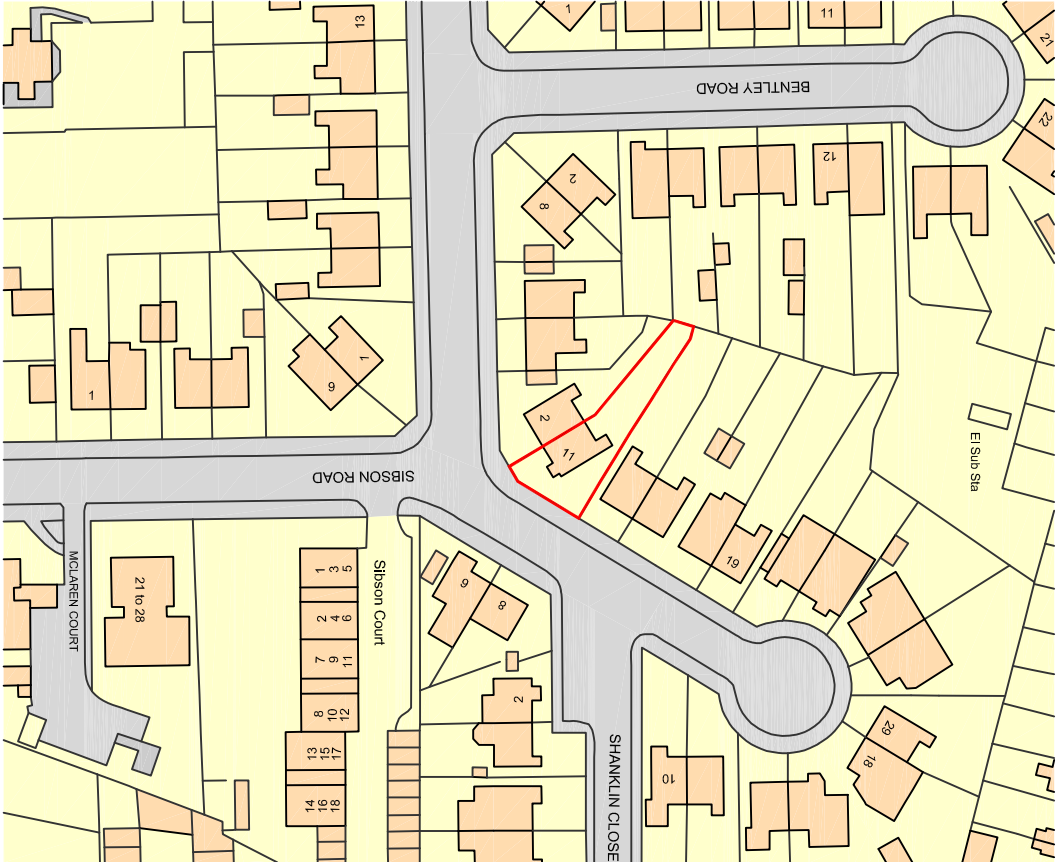

LOCATION PLAN

SCALE: 1:1250

