



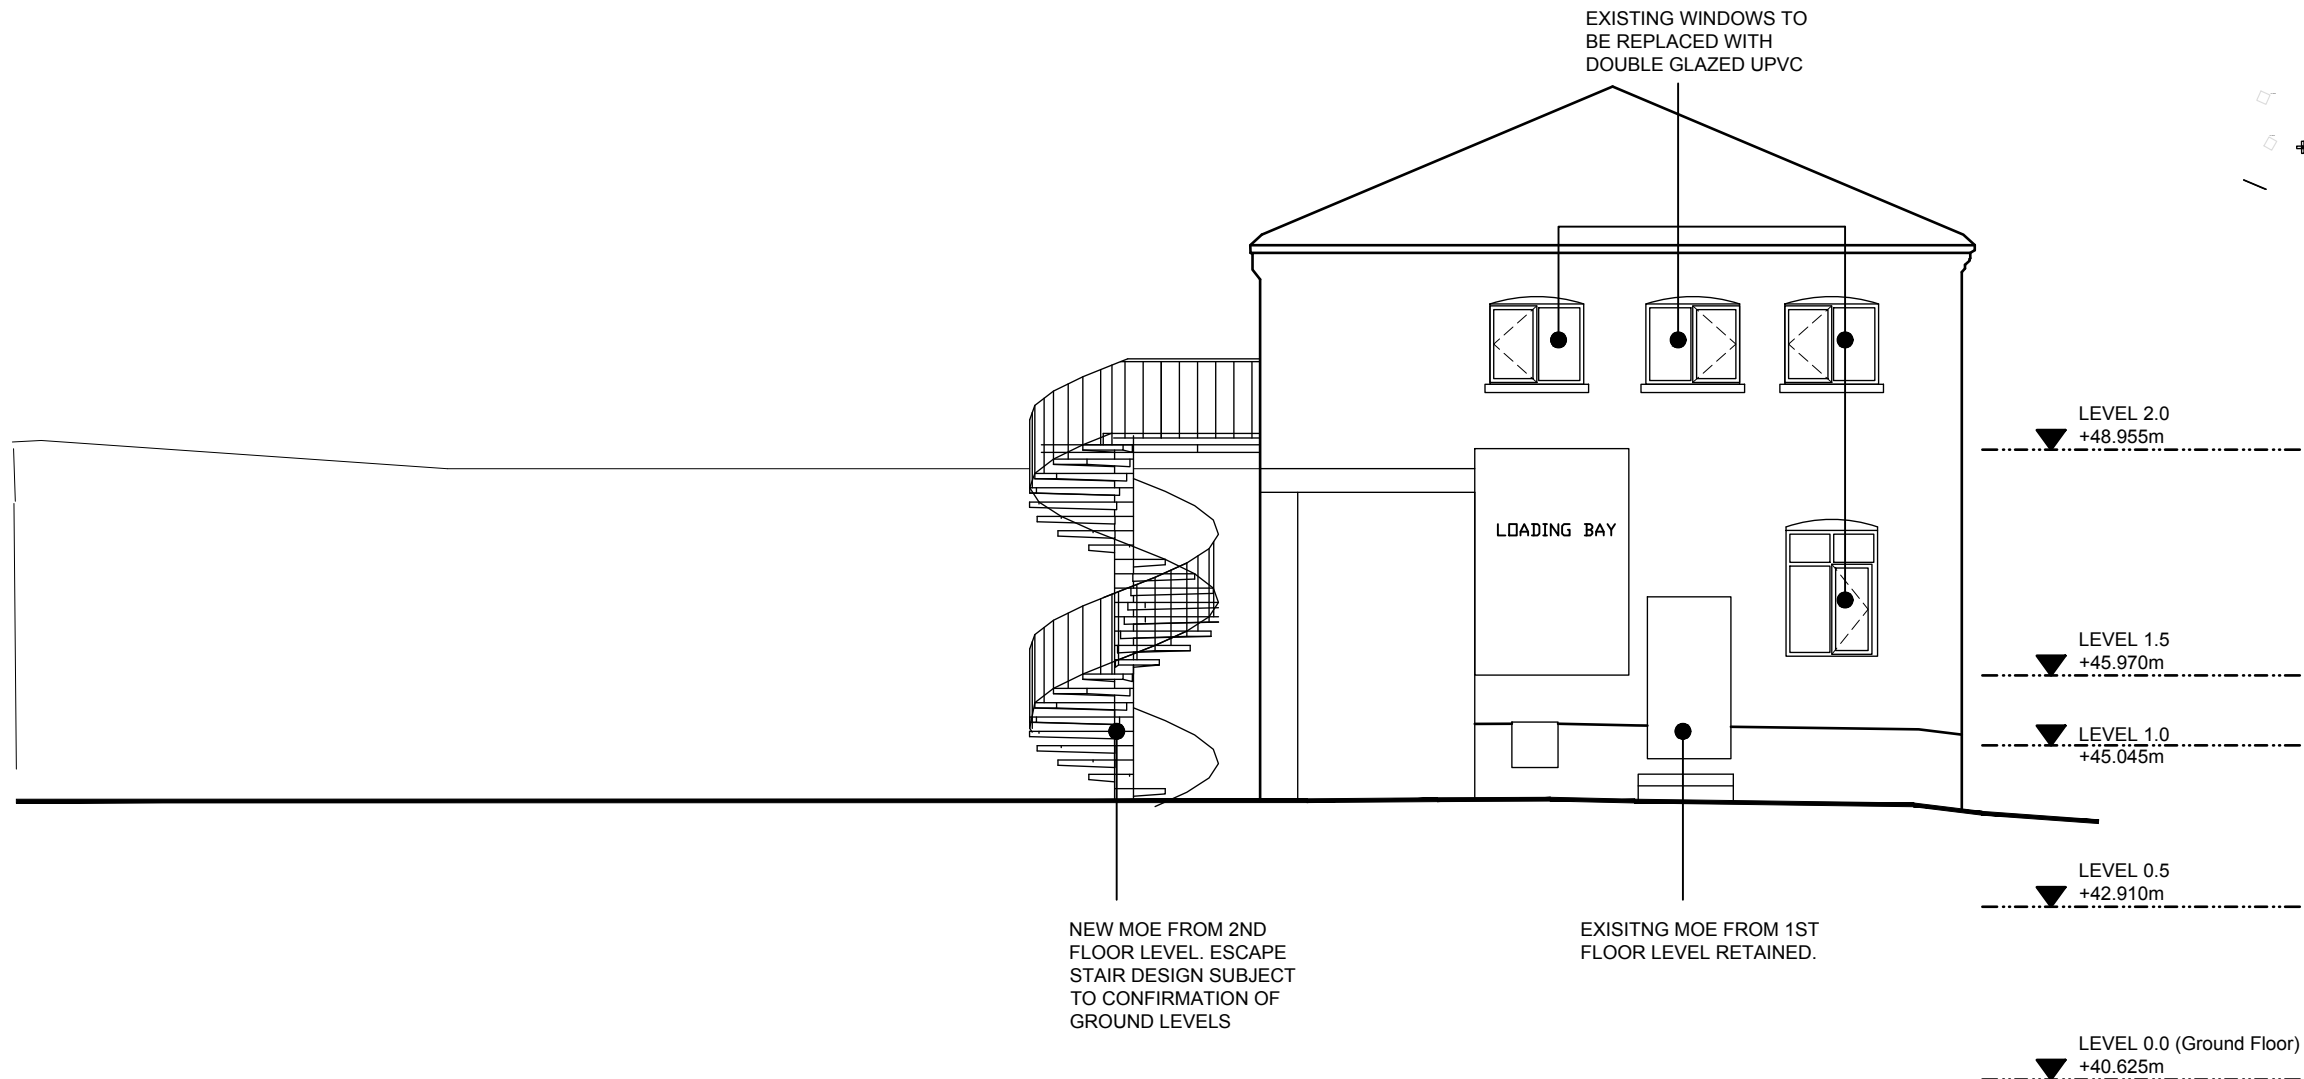

ELEVATION 5

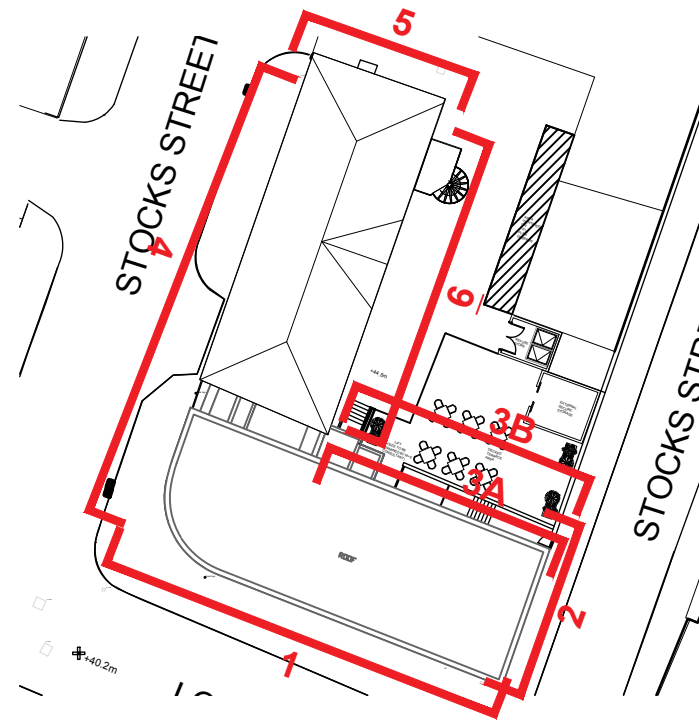

rev	description	drawn	auth	date
DO NOT SCALE OFF THIS DRAWING				

LeachRhodesWalker
Architects

info@lrw.co.uk | www.lrw.co.uk
50 Dearmans Place | Manchester | M3 5LH
Manchester London Bucharest
+44 (0)161 833 0211 +44 (0)207 993 1363 +40 (0)21 650 4026

client			
MCR			
project			
20 LORD STREET, MANCHESTER			
project no	drawing no	rev	
7970	L(00)42	B	
description			
PROPOSED ELEVATION 5 TO INTERNAL COURTYARD (LIFT OPTION)			
scale	date drawn	drawn by	authorised by
1:100 @ A3	24.08.20	KHW	CJG
file path \\p01\p01\Drawings\p01_24\240820\240820.dgn		file name jw	
purpose of issue			
planning ☒ building regs ☐ tender ☐ comment ☐ approval ☐ construction ☐			