



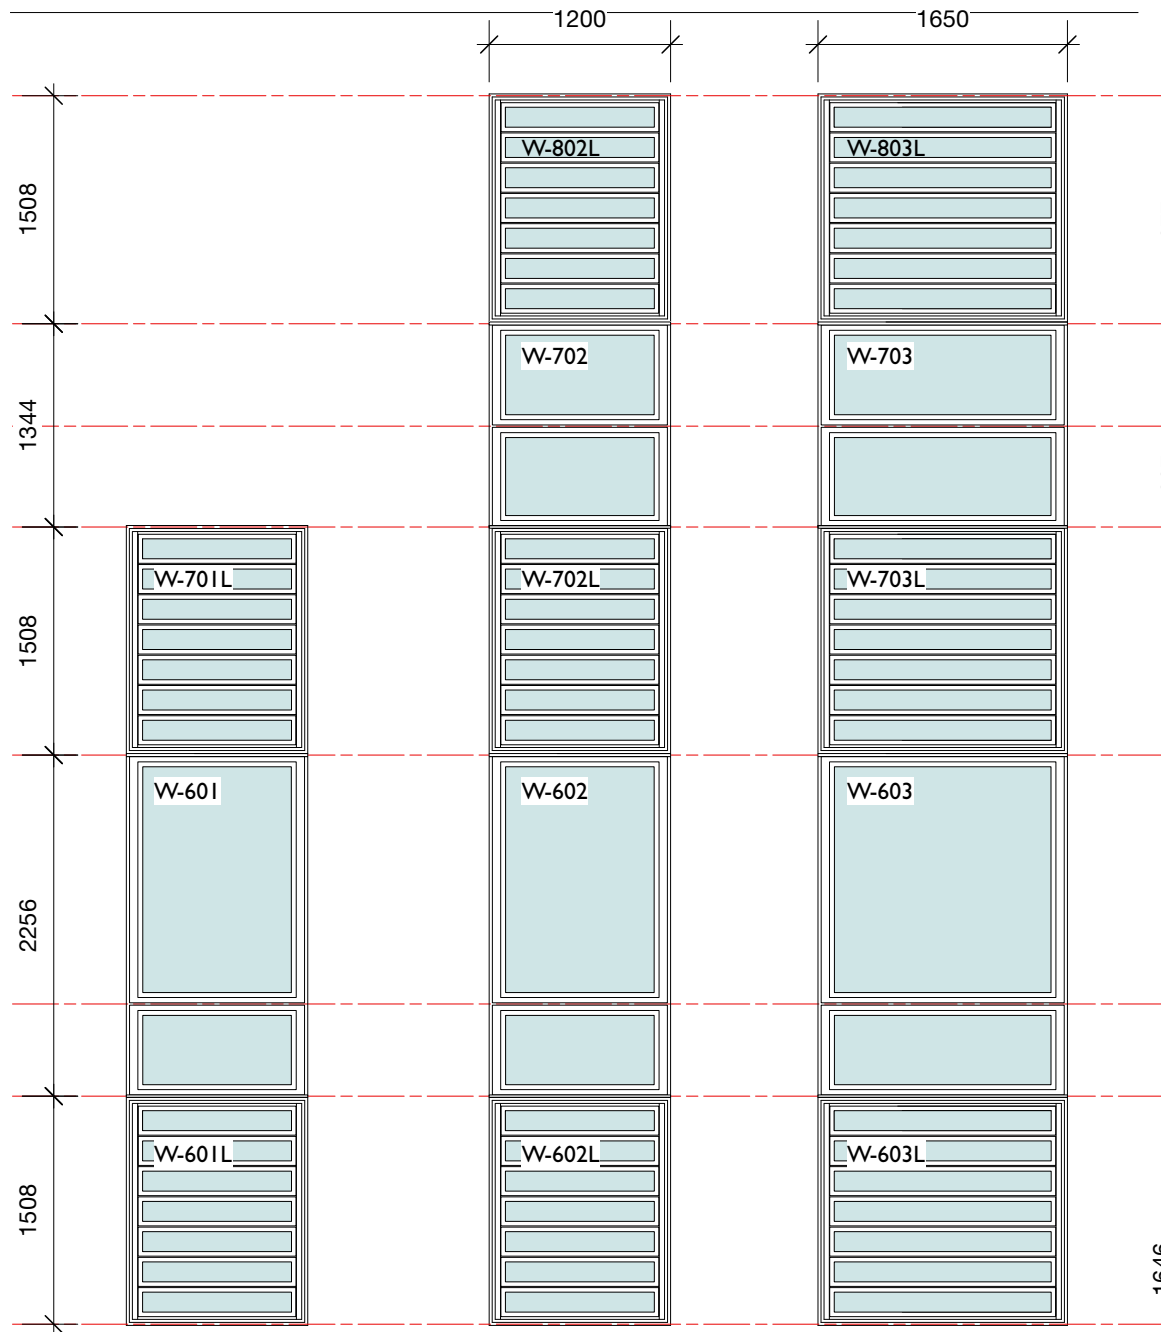

1 **Back Fold Pool upper level glazed infill panels**
Scale: 1:50

W-601, W-602, W-603, W701, W702 & W703
Polyester powder coated thermal break aluminium windows
in Naco Vengen28 system as supplied as part of glazed louvre
system with all necessary linking pieces. Cill with drip formed
from 1mm thick powder coated aluminium.

See NBS Clause L10/390

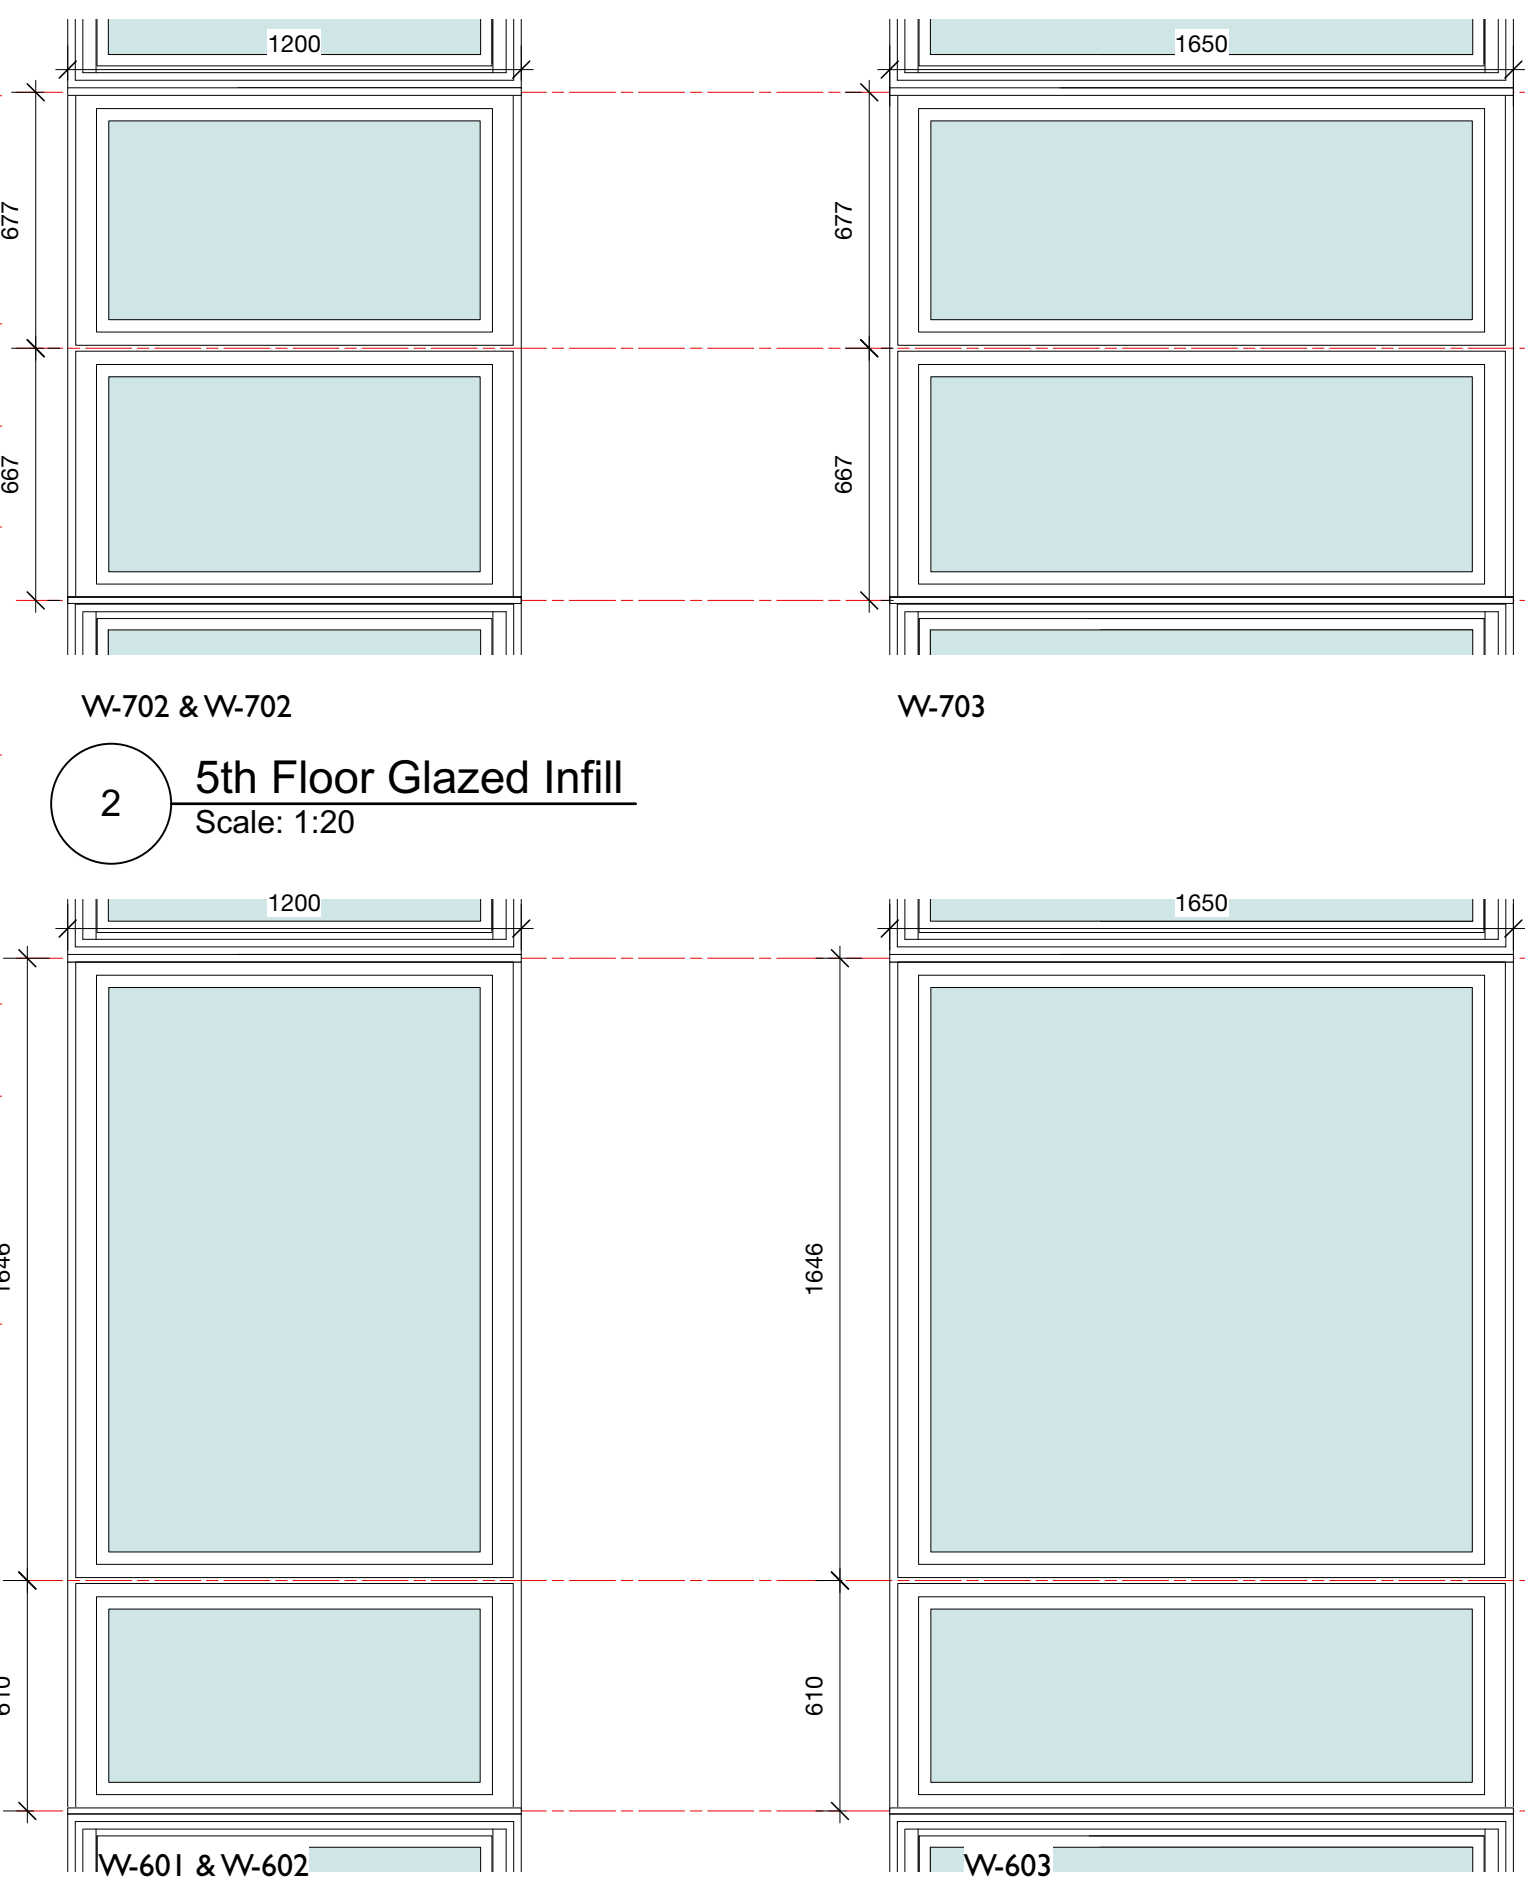

2 **5th Floor Glazed Infill**
Scale: 1:20

3 **4th Floor Glazed Infill**
Scale: 1:20

Diminsions are indicative.
Site dimensions to taken
prior to manufacture of
components

Rev Note DRN CHK

Chapel Walks, Manchester

for Investstream Ltd

Louvred Window Infill

scheme 1814
drwg no. **T(706)**
revision

scale 1:20 @ A3
date first drawn Mar 21
drawn PL

SK sketch E existing P proposed T tender C construction FI final issue

www.ateliermb.co.uk
t 0161 236 0051
e architect@ateliermb.co.uk