

NOTES


1. On no account may this drawing be scaled.
2. Any discrepancy to be reported to the Contract Administrator immediately
3. The Contractor must check all dimensions on site prior to placing work in hand and/or ordering any materials or work.
4. This drawing is copyright of propertysign ltd t/a studio_neo it may not be reproduced, or part reproduced without the express consent of propertysign

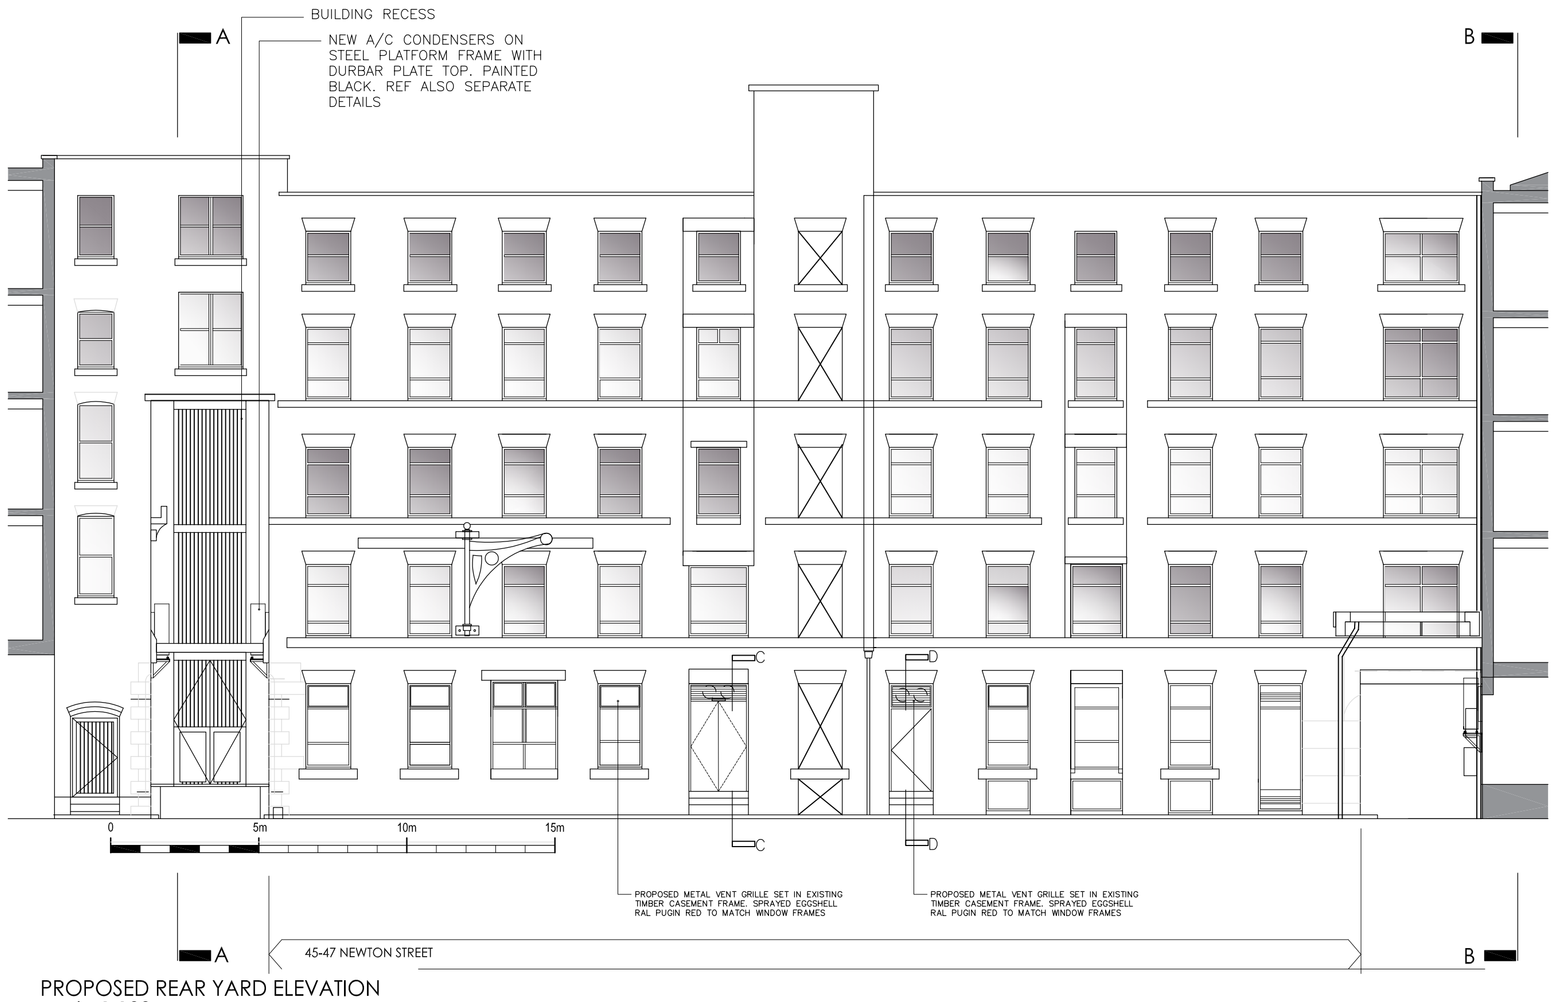


PROPOSED REAR YARD ELEVATION
scale 1:100

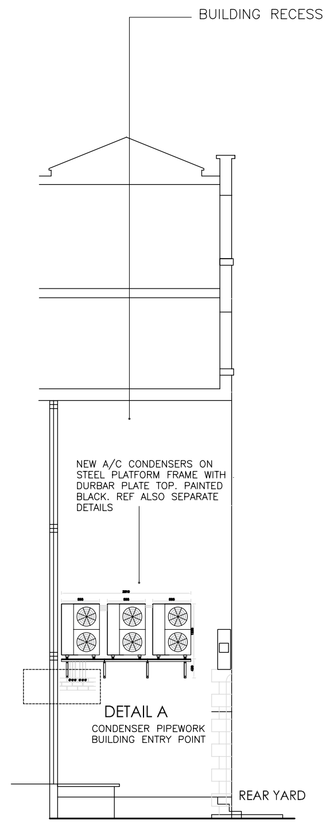

PROPOSED SECTION A-A
THROUGH RECESS
scale 1:100

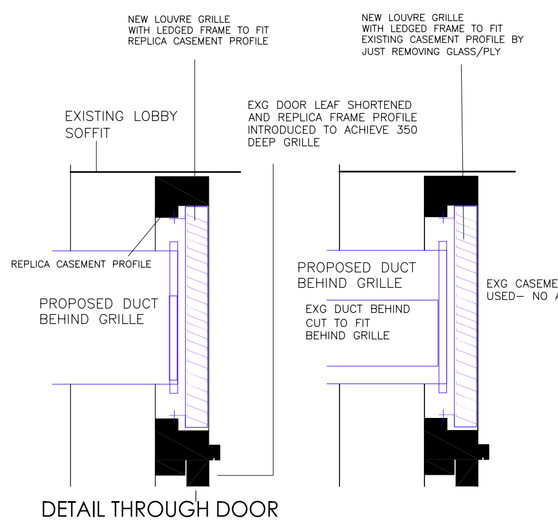


DETAIL THROUGH DOOR HEAD
scale 1:10

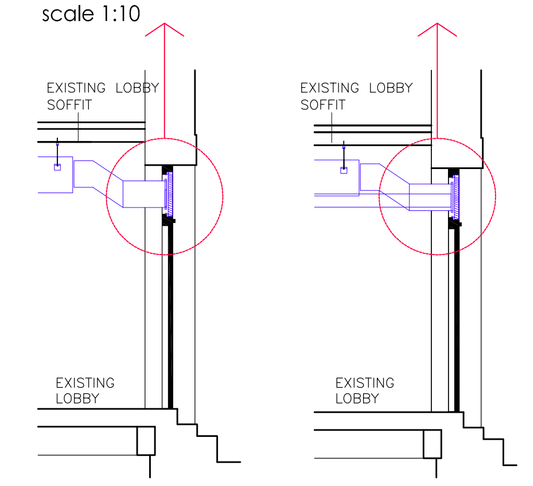


PROPOSED SECTION C-C+
DETAIL THROUGH DOOR
scale 1:50 + 1:5

PROPOSED SECTION D-D+
DETAIL THROUGH DOOR
scale 1:50 + 1:5

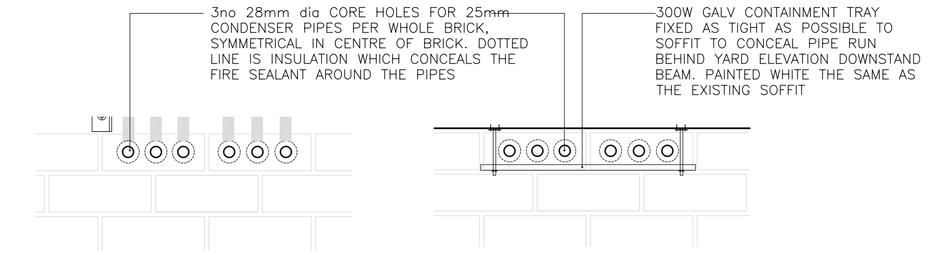


DETAIL "A" OF CONDENSER PIPE ENTRY
THROUGH EXISTING FABRIC (RECESS)
scale 1:10


DETAIL "B" OF CONDENSER PIPE ENTRY
THROUGH EXISTING FABRIC (GINNEL)
scale 1:10

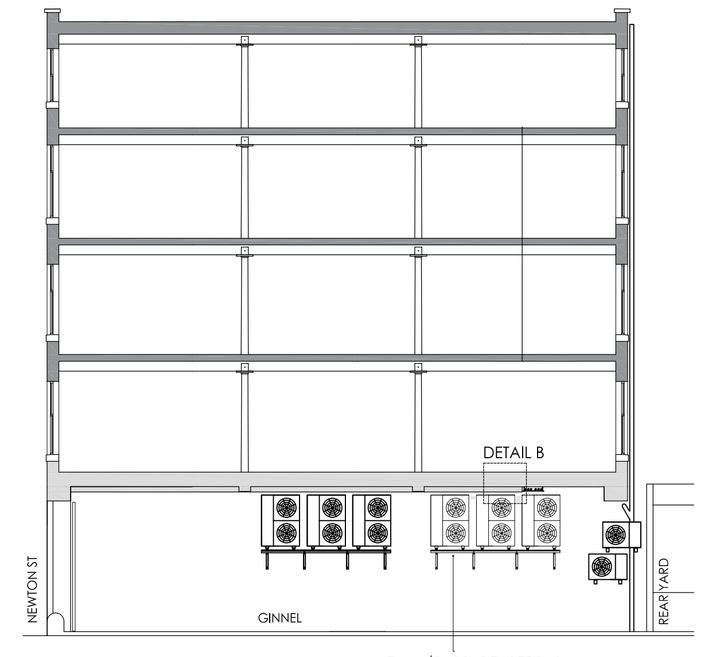


PROPOSED SECTION B-B THROUGH
NEWTON ST. GINNEL
scale 1:100

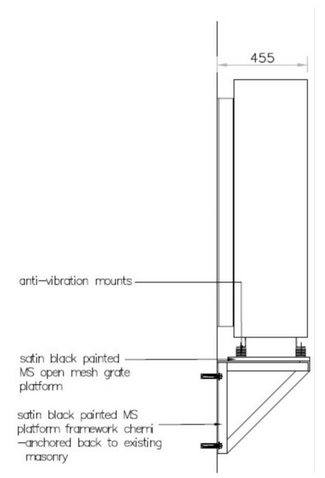


DETAILED SECTION THROUGH
PROPOSED CONDENSER PLATFORMS
scale 1:25

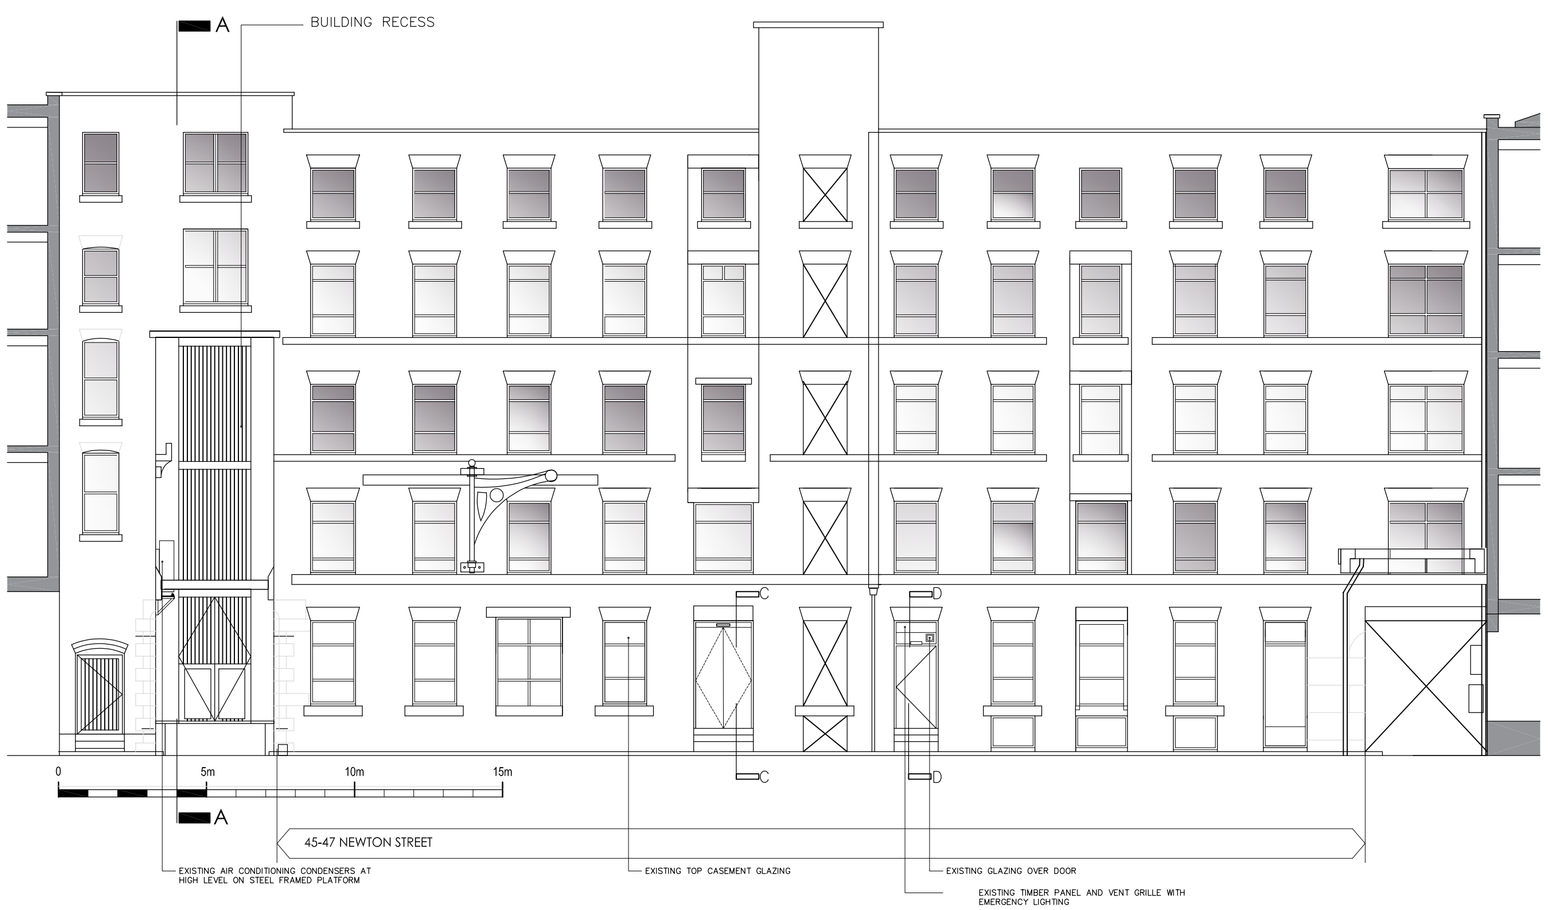

EXISTING REAR YARD ELEVATION

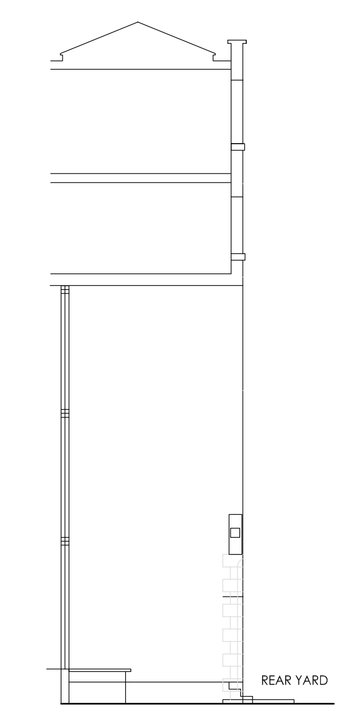

EXISTING SECTION A-A
THROUGH RECESS
scale 1:100

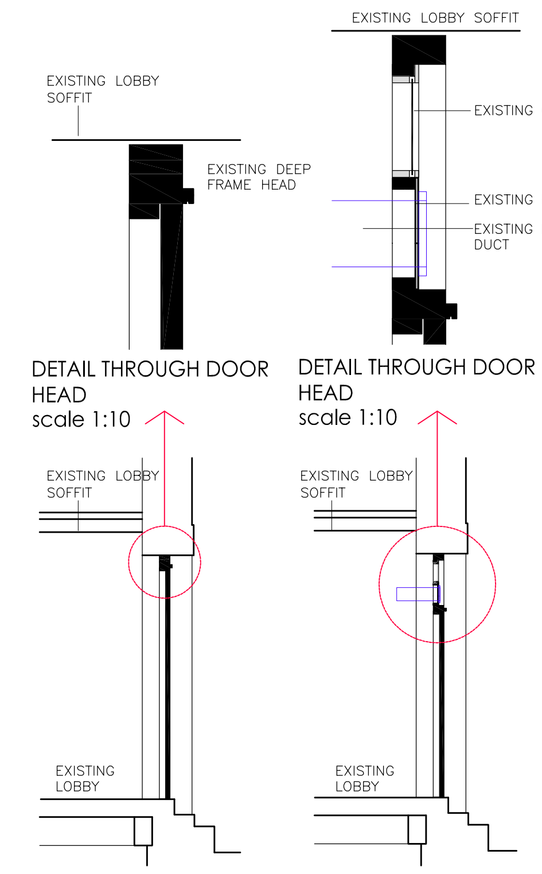


DETAIL THROUGH DOOR HEAD
scale 1:10

DETAIL THROUGH DOOR HEAD
scale 1:10

EXISTING SECTION C-C
scale 1:50

EXISTING SECTION D-D
scale 1:50

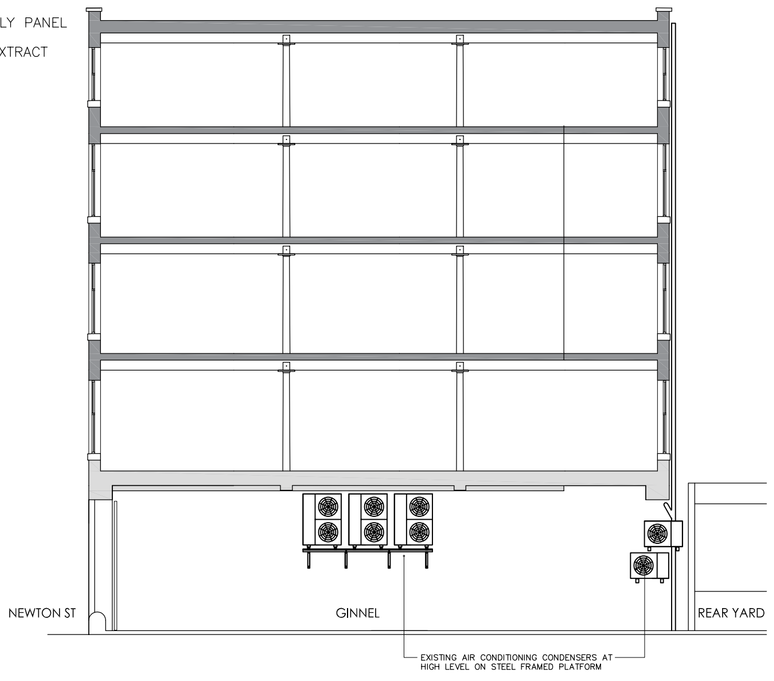

EXISTING SECTION B-B THROUGH NEWTON ST. GINNEL
scale 1:100

Drawing Status

- ☐ PRELIMINARY FOR APPROVAL
- ☐ AGREED LAYOUT -SIGNED OFF
- ■ PLANNING DRAWING
- ☐ BUILDING CONTROL DRAWING
- ☐ TENDER DRAWING
- ☐ CONTRACT DRAWING
- ☐ CONSTRUCTION DRAWING
- ☐ AS-BUILT DRAWING

Project

45-47 NEWTON STREET
MANCHESTER NQ

Drawing Title

EXISTING AND PROPOSED
REAR (YARD) ELEVATIONS

Scale	Date
1:100 @ A1	26.07.21.
Drawing No.	Revision
2333/L21-01	

Revision Details

studio_neo
Architects

3 Bridgewater Street
Lymm
Cheshire
WA13 0AB

t. +44(0)1925 752225
e. @studio_neo.co.uk
www.studio_neo.co.uk