

PLANNING
ARRANGEMENT PLAN

PLAN 001
745 WILMSLOW ROAD
PROPOSED
Extract Flue to Rear
and
Lettering to Street Sign

SCHEDULE OF NEW VENTILATION SYSTEM REFER TO SPEC>

New Extract Vent Specification Summary

- Fresh air inlet - 1 mechanically assisted, 1 natural draft type
- Number of canopies - 1
- Length of canopy (m) - 3.9
- Number of canopy filters - 6 baffle type
- Nominal extract duct Ø (mm) - 560 or rectangular equivalent

- Additional odour control
- Ionising odour counteractant
 - High level discharge with truncation at termination point, 1m above eaves

- Noise attenuation measures
- Fan mounting type - Rubber-in-shear isolation mounts, mounted inside building
- Fan connection to ducting - Flexible connectors on intake side of case
- Silencer - 2 inline cylindrical, 1 double length mounted aft of extract fan, 1 single length mounted fore of extract fan
- Support brackets Walls: Cantilevered angle iron with rubber backing, connection with duct ring to use rubber isolation mounts
- Ceilings: Suspended by screwed rod Roofs: H frame struts on rubber mats

- Fire prevention and mitigation features
- Canopy filters - Baffle type, flame arresting to DIN 18869-5 (2007-2008)
- Grease drains - 3, located at each low point of the duct work
- Inspection hatches - Every 2 metres


For full specifications of the equipment to be installed, please see the relevant sections within specialist report report

MATERIAL SCHEDULE

- Proposed Internal Canopy (indicative) to Existing Kitchen Extension
 - Proposed Extract to Rear Kitchen Extension
 - Existing - Flat Roof Parapet Timber Paneling
 - Existing Building Elevation Set Back 6m
Existing Main Building Set back 12m
 - Existing Service Door and Waste Storage
 - Rear Wall to Alley and Existing Escape Routes
 - Indicative demise of basement location
- Proposed Signage (To Match Existing detail application)
- Proposed New Lettering ONLY.




Street Elevation @1:50
INDICATIVE OF EXISTING SIGN
CHANGE OF LETTERING ONLY

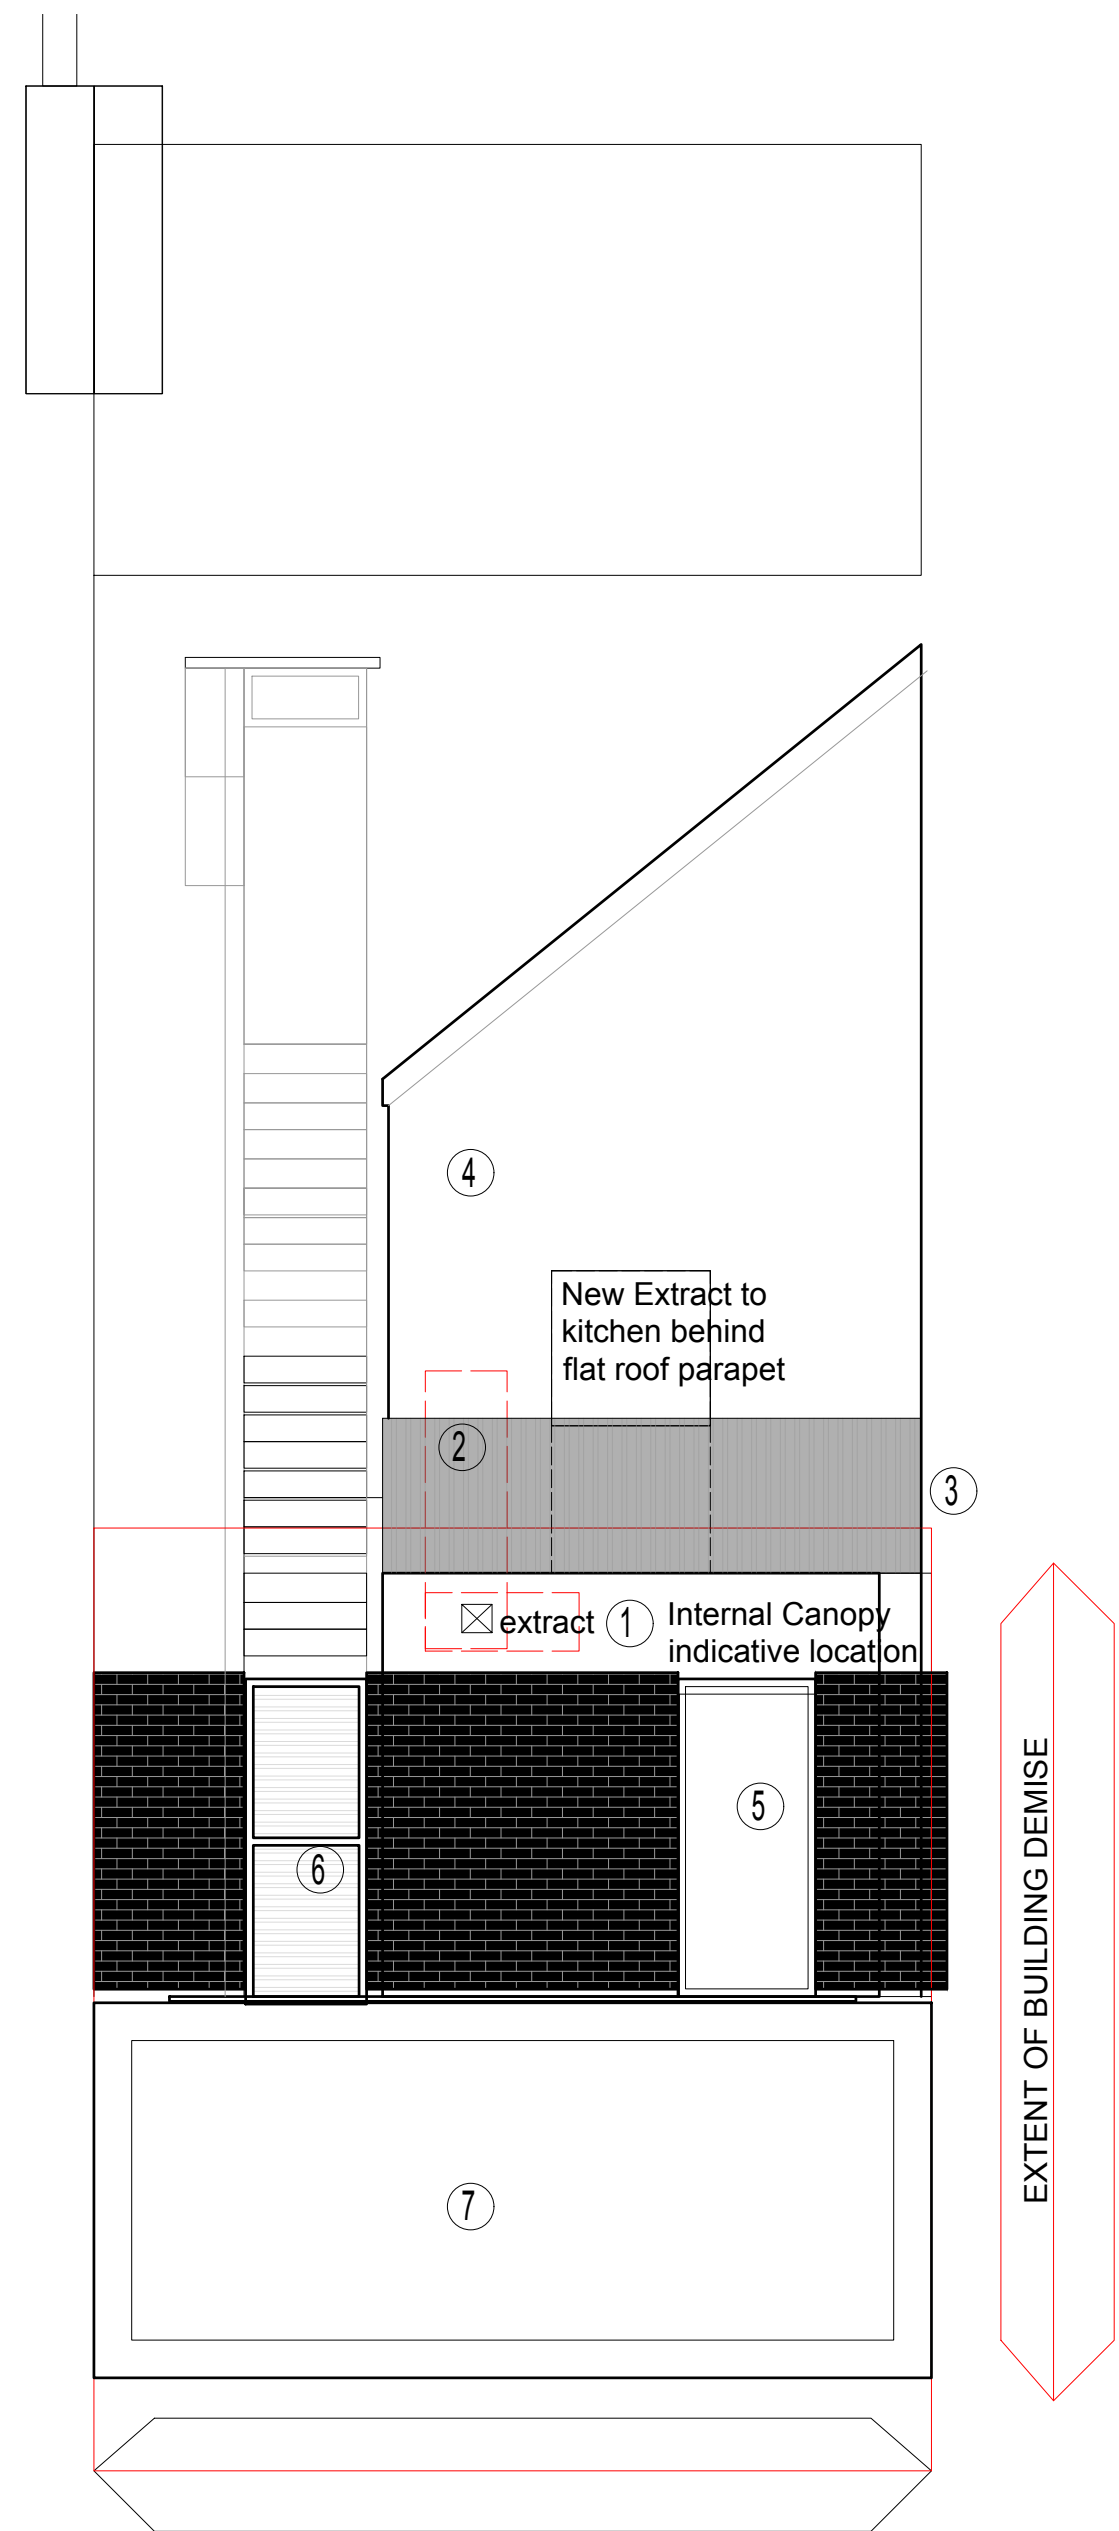


REAR ELEVATION @1:50
INDICATIVE OF PROPSD
EXTRACT CHANGE TO FLUE



Rear Alley Elevation @1:100
INDICATIVE OF EXISTING NEIGHBORING FLUES

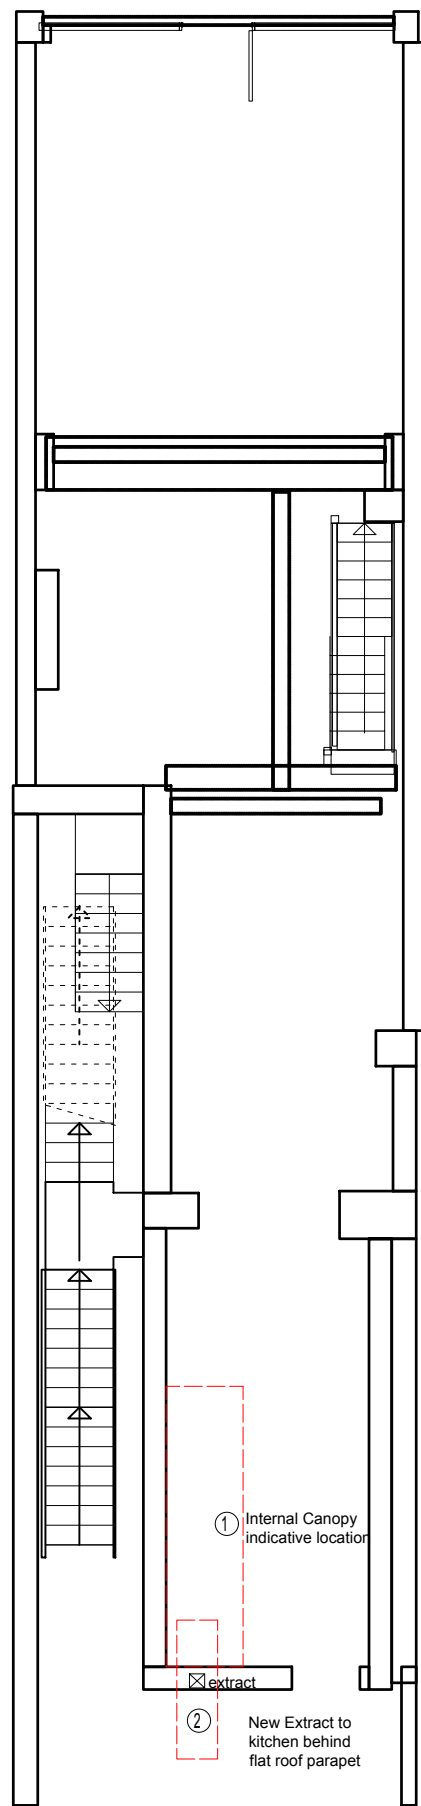

FLOOR PLAN @1:100

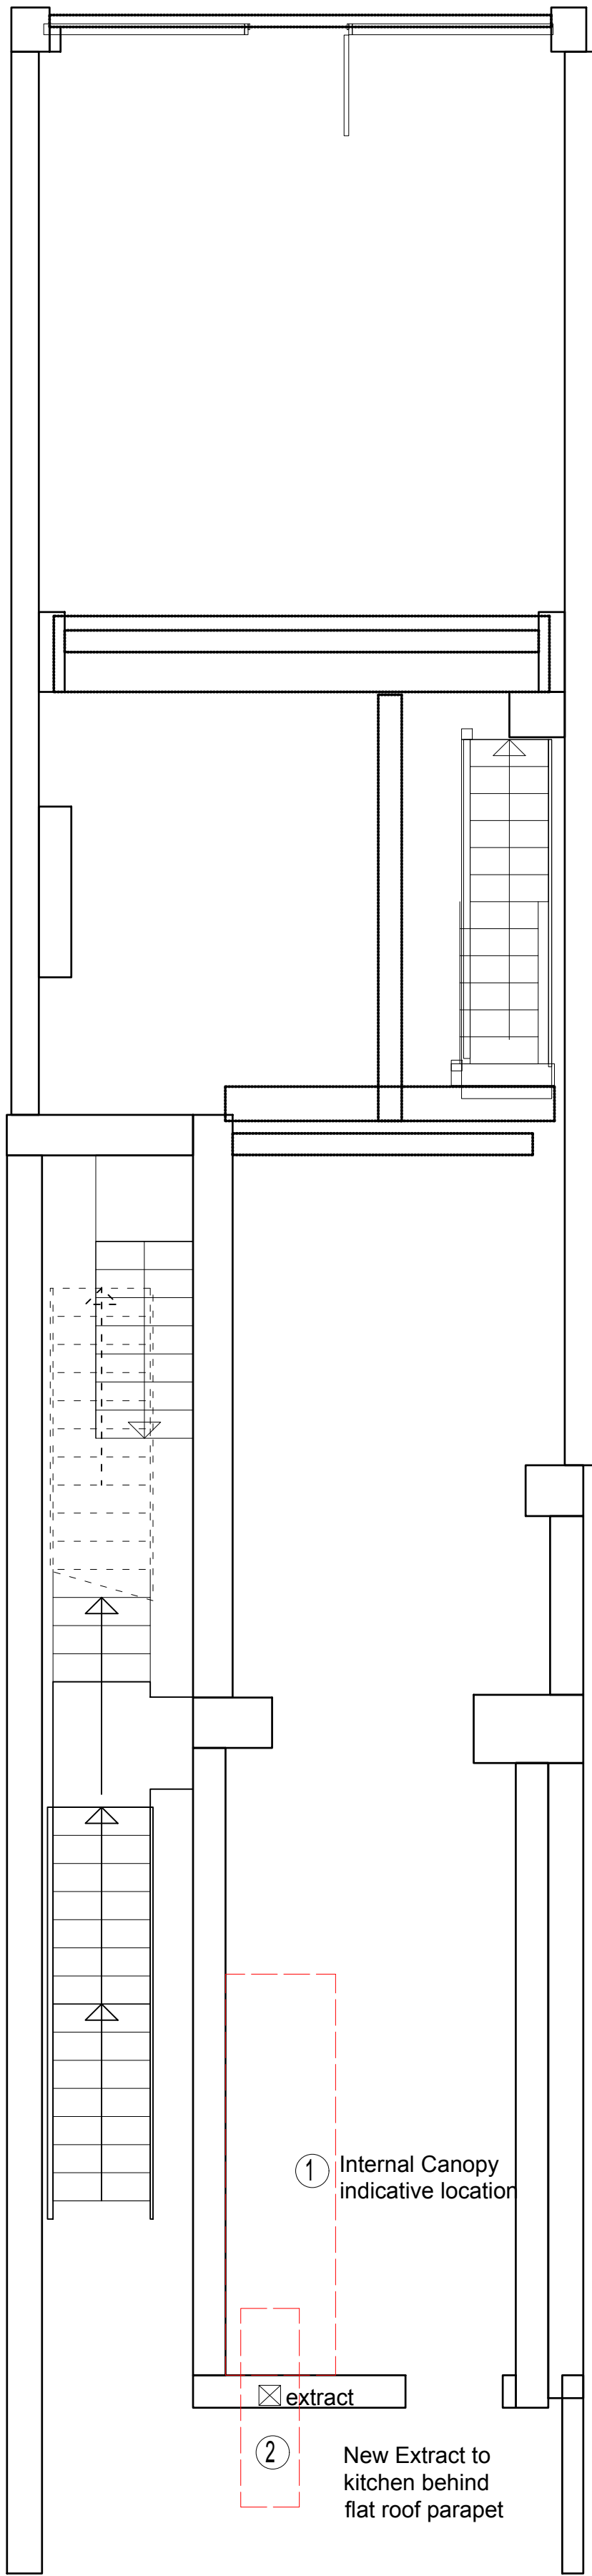

KITCHEN FLOOR PLAN @1:50
INDICATIVE OF EXTRACTION