



Figured dimensions only to be taken from this drawing. DO NOT SCALE. All contractors must visit the site and be responsible for checking all setting out dimensions and notifying the architect of any discrepancies prior to any manufacture or construction work.


NOTES:

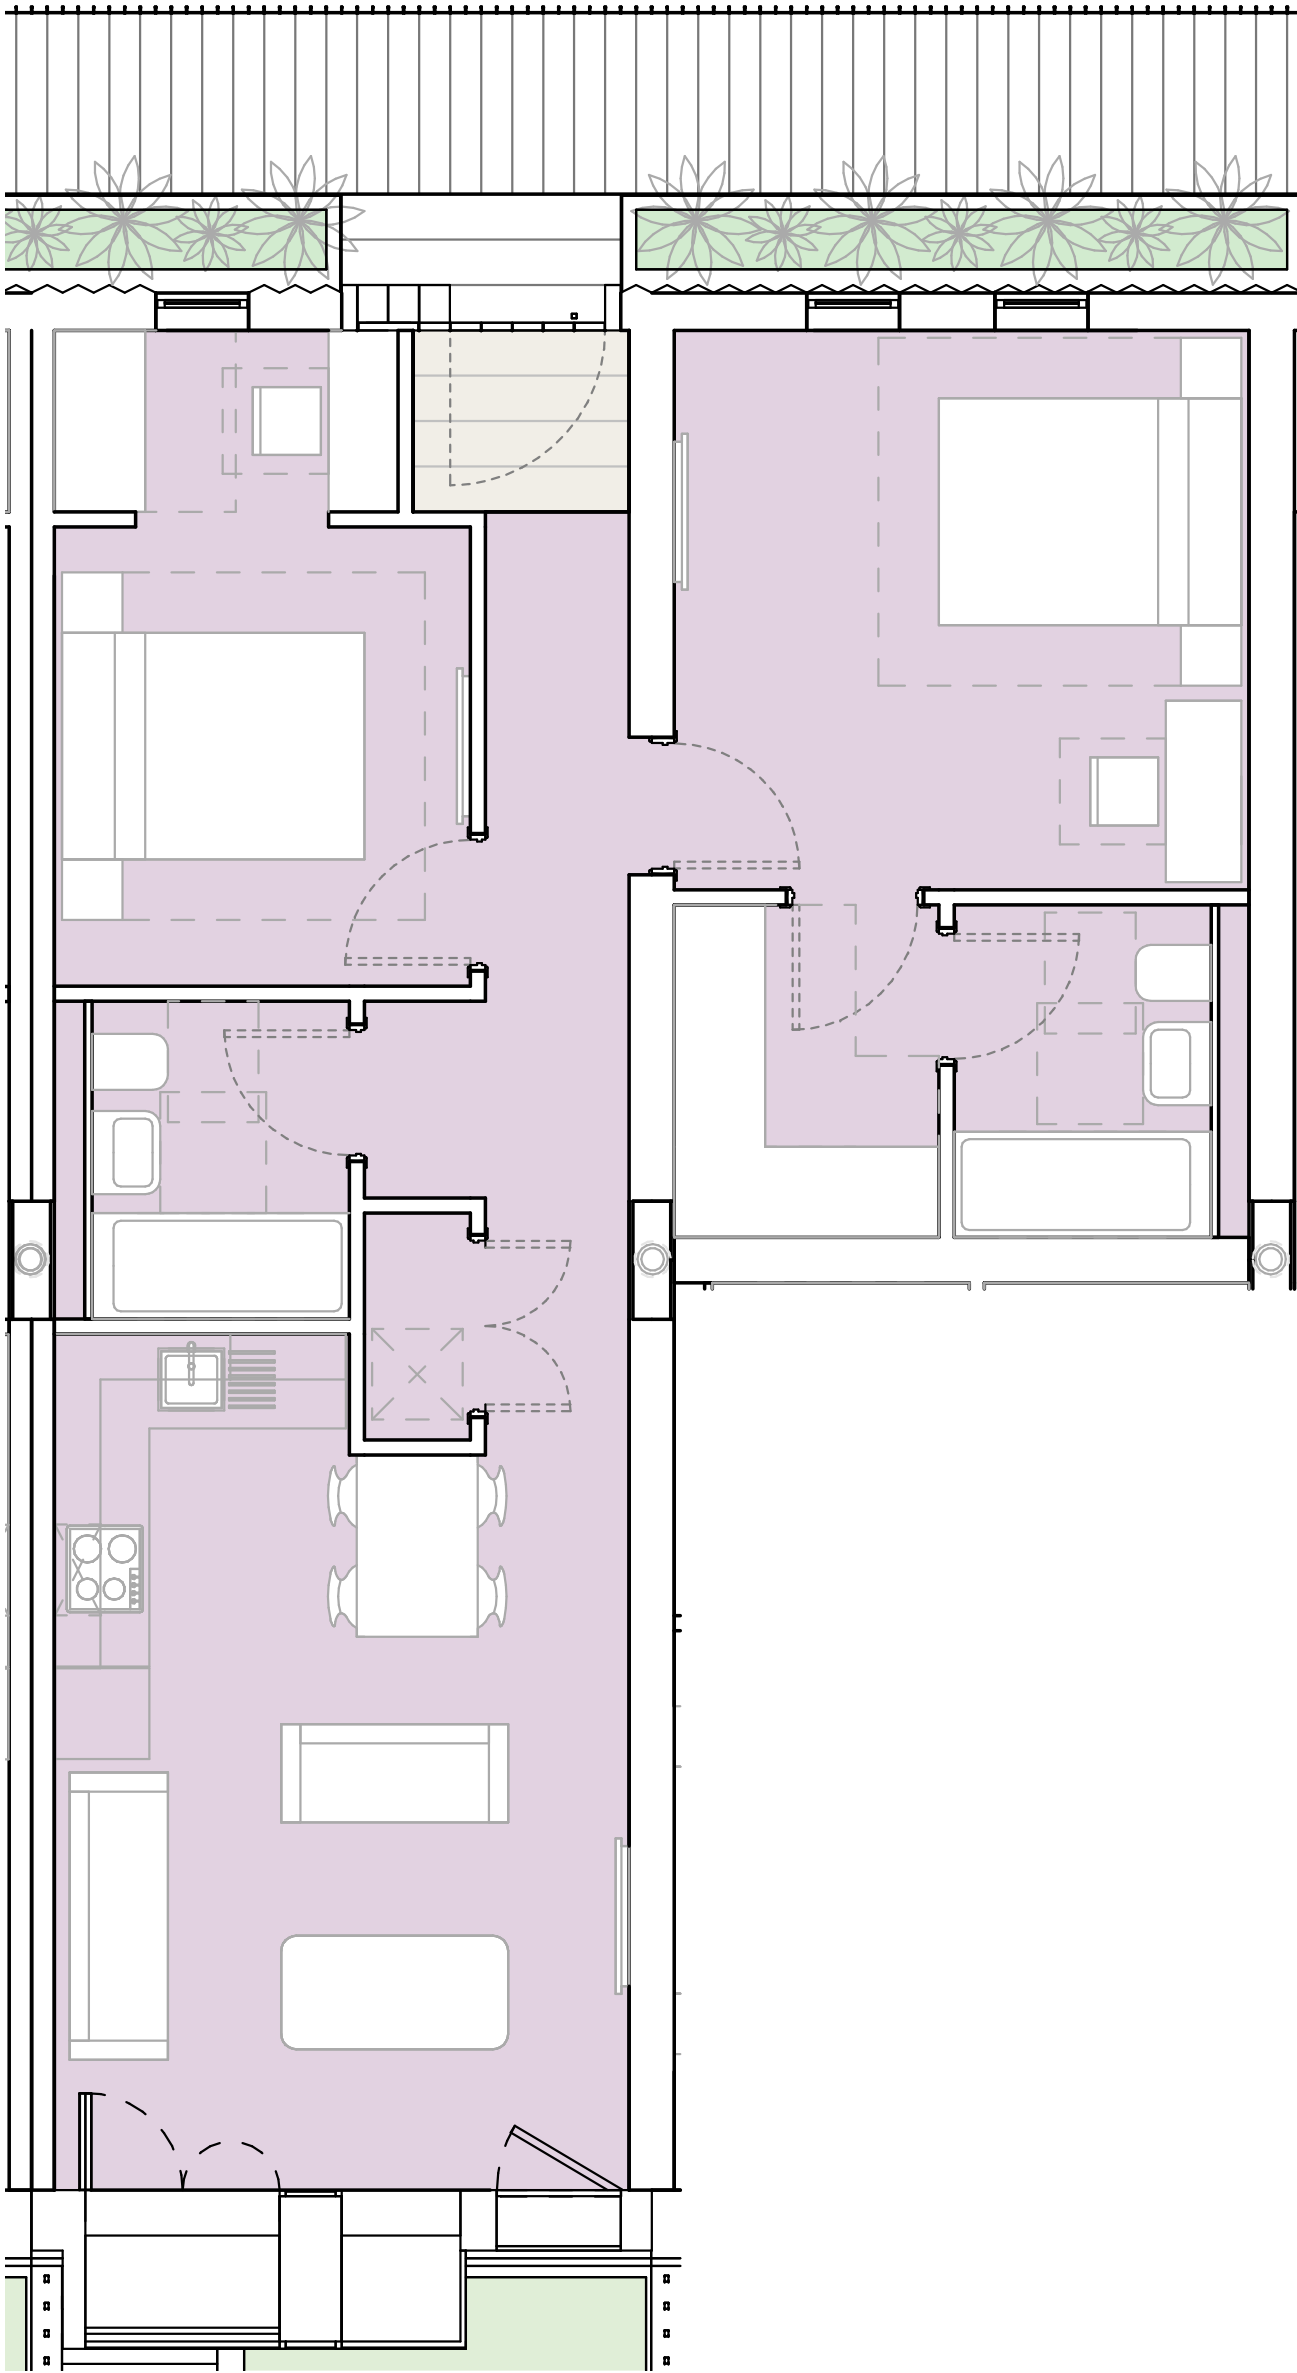


1 02 Plan - 2 Bed RH Apartment
1 : 50

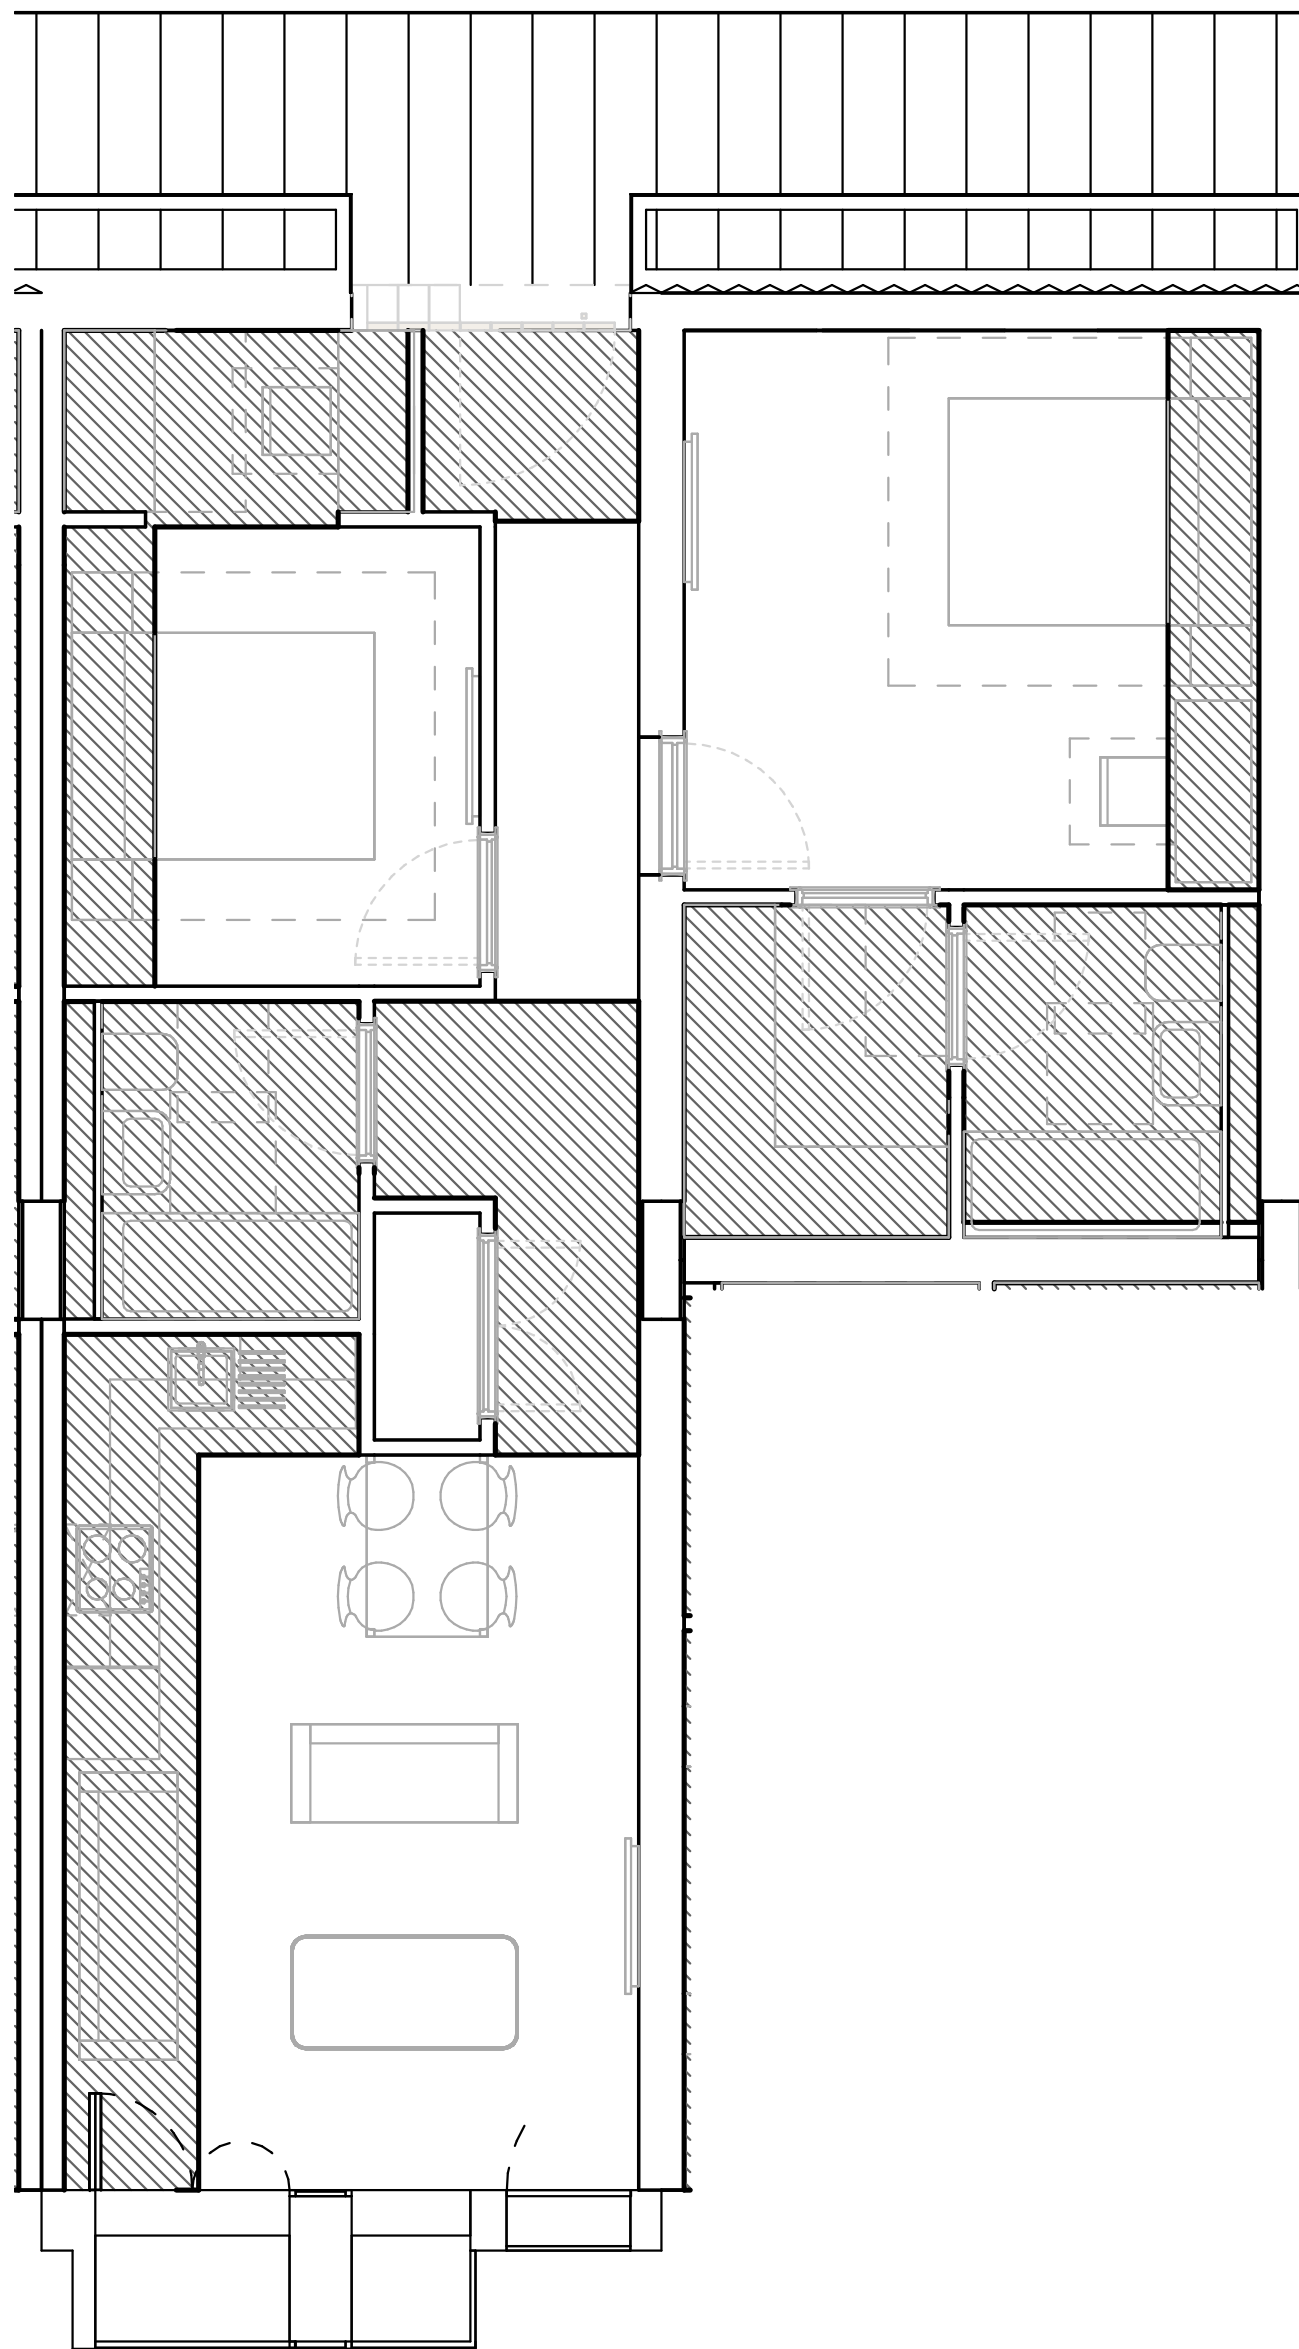

2 02 - RCP - 2 Bed RH Apartment
1 : 50

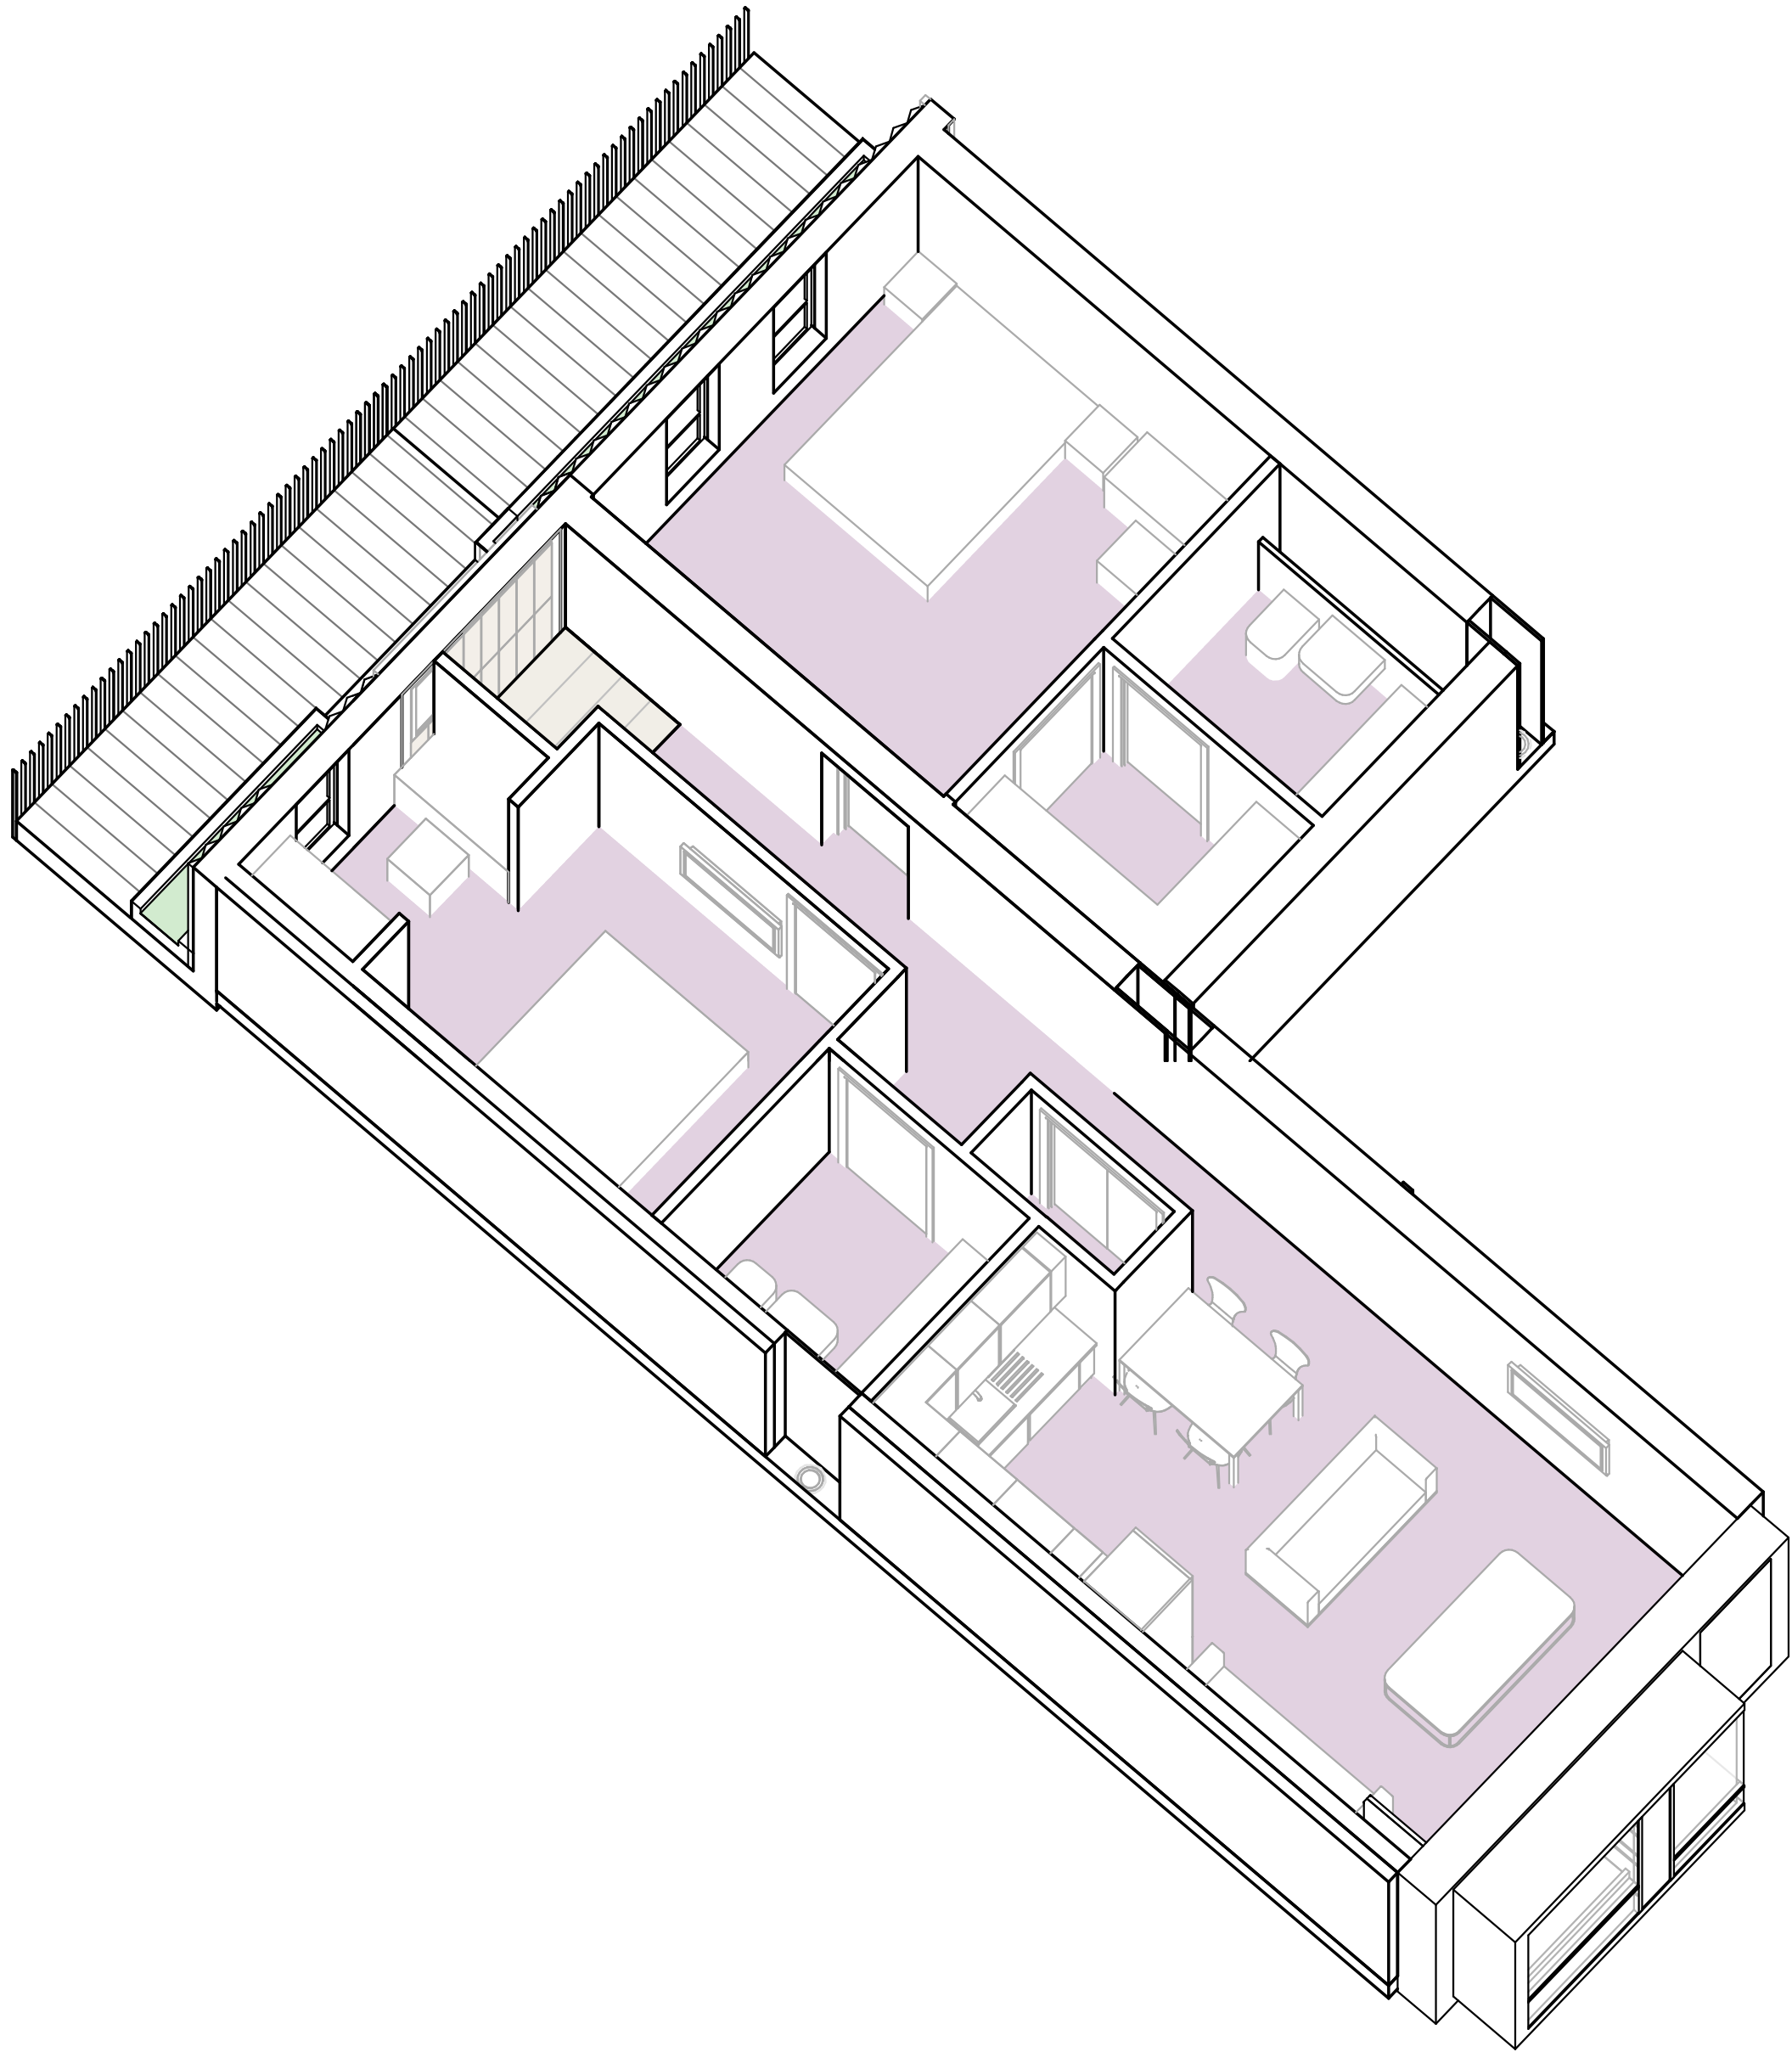

3 3D - 2 Bed RH Apartment

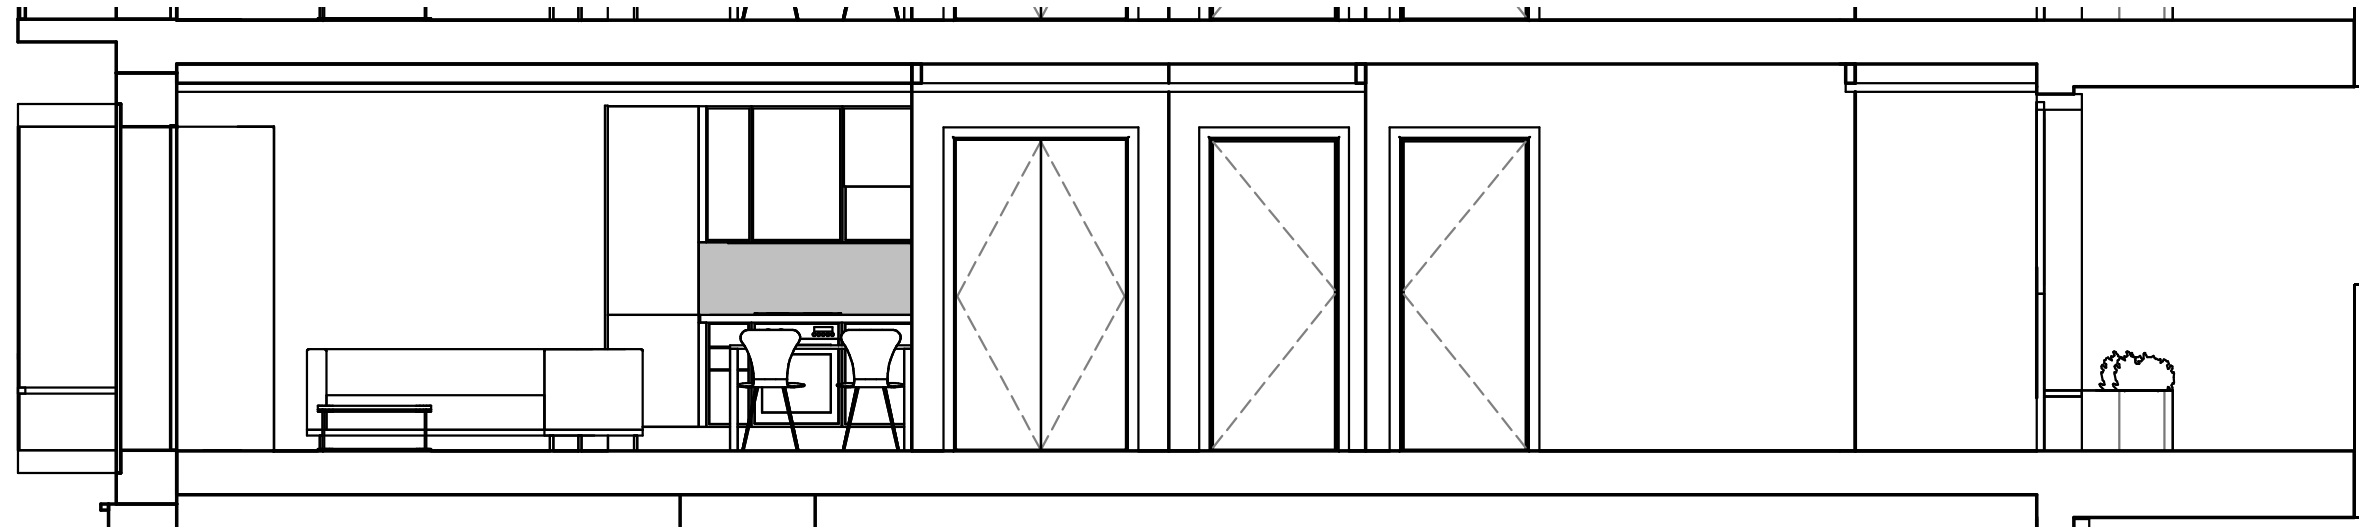

4 Section - 2 Bed RH Apartment
1 : 50

P02	Brand updated to MBA	11.06.21	MD	MB
P01	Issued for Planning	20.11.20	MD	MB
Rev.	Description	Date	Drawn	Chk.
MattBrookArchitects				
St George's Gardens 1F Spinners Way Manchester, M15 4JZ 0161 806 1396				
Client: DeTrafford				
Project: Phoenix Works				
Drawing Title 2 Bed Right Hand Apartment				
Drawing Status PLANNING				
Drawing No. 20098-CWA-B1-XX- DR-A-2054				Revision P02
Drawn	Checked	Paper Size	Scale	Date
MD	MB	A1	1 : 50	08/21/20
The copyright of this drawing is vested with Matt Brook Architects and must not be copied or reproduced without the consent of the company.				