
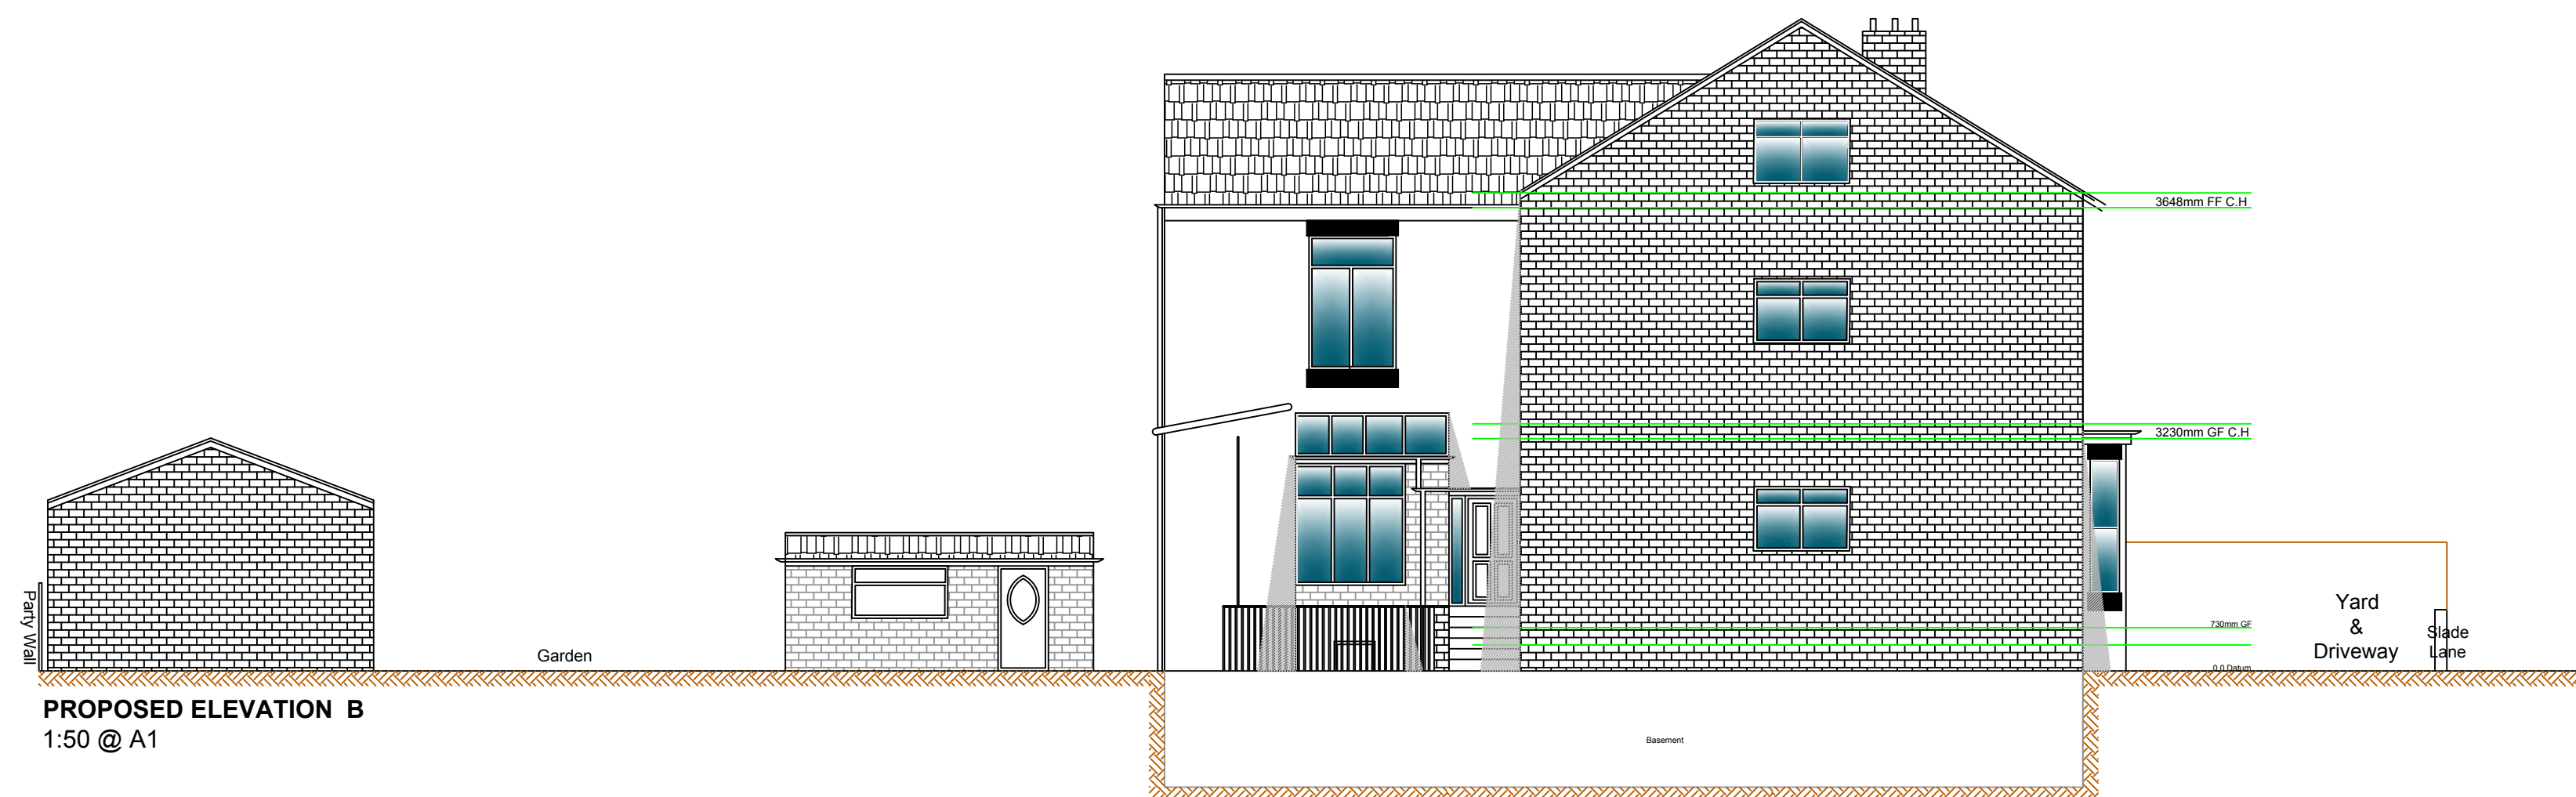
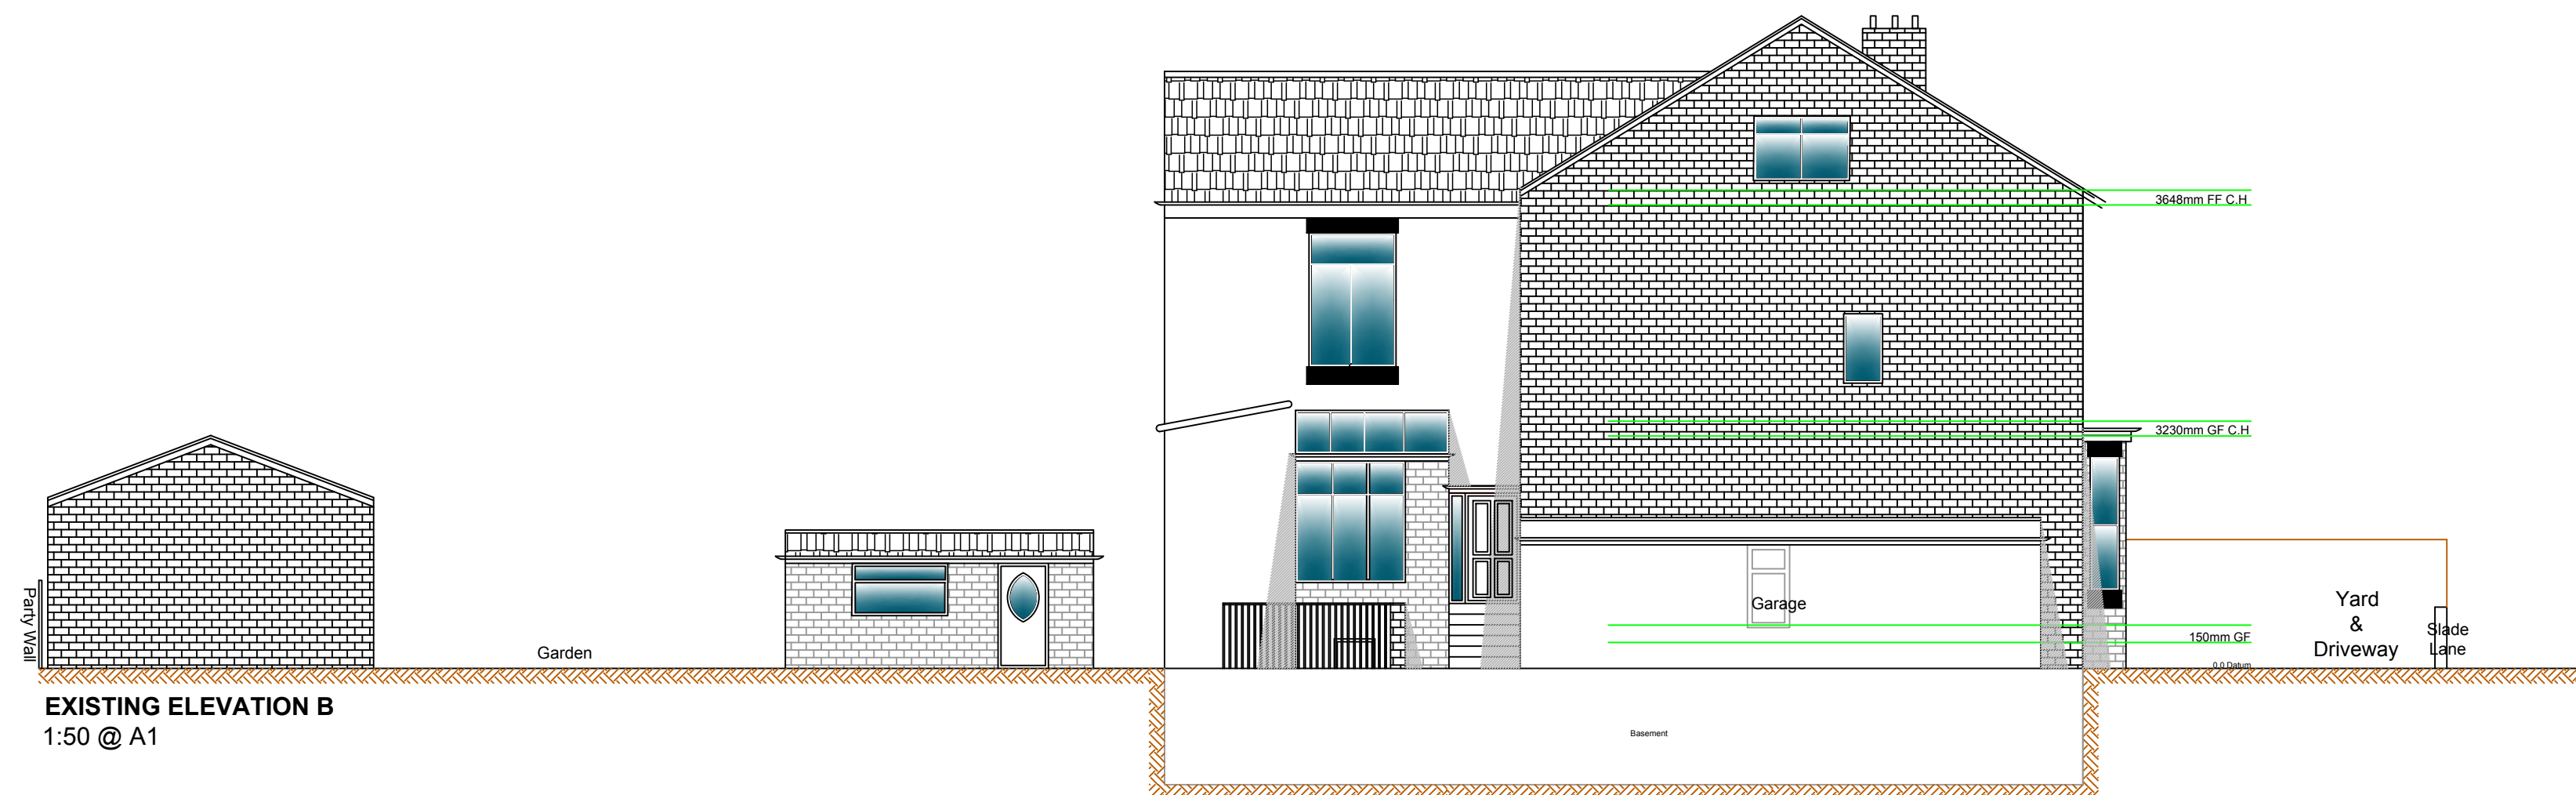
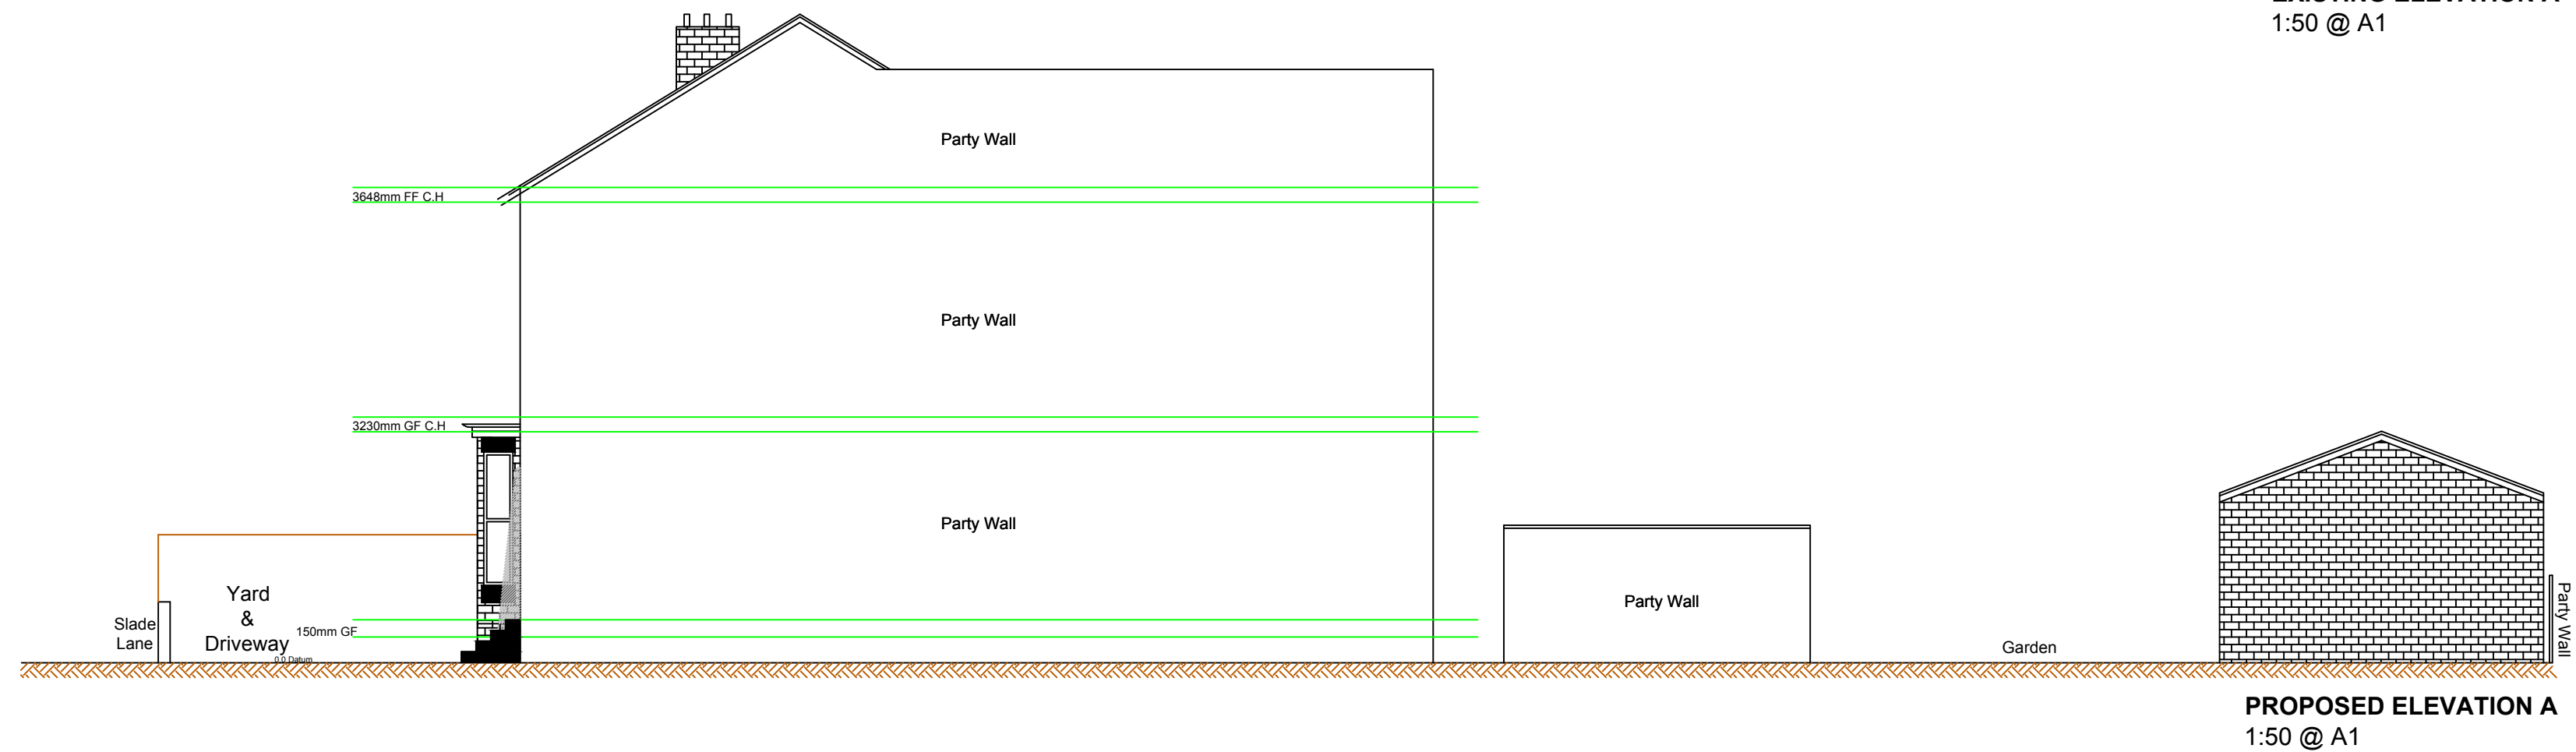


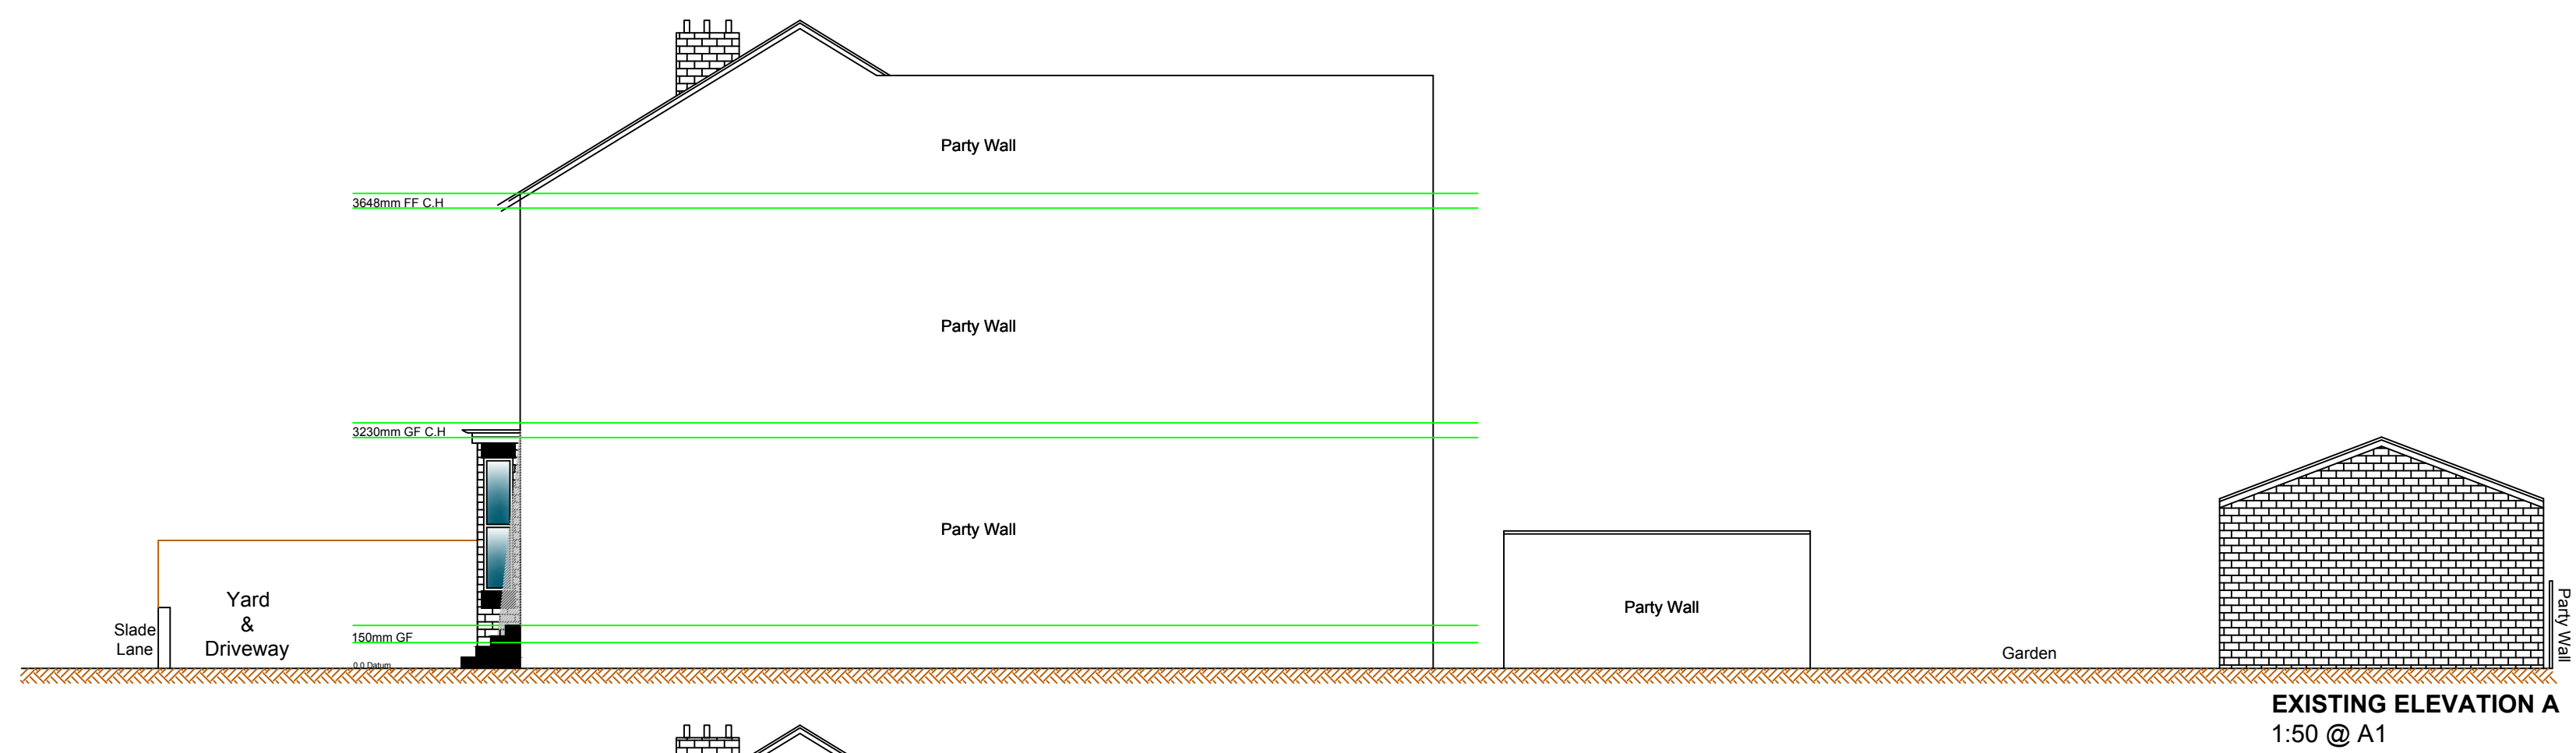

MIRAJDESIGN.COM

NOTE TO ALL CONTRACTORS: DO NOT SCALE FROM THIS DRAWING

ADDRESS

183 slade hall road, manchester

PROJECT

proposed triple storey side extension

REV. REVISION DETAILS