



SITE SPECIFIC HAZARDS

IN ADDITION TO THE RISKS NORMALLY ASSOCIATED WITH THIS TYPE OF WORK TAKE NOTE OF THE FOLLOWING:

NOTE: THE NUMBERS REFER TO THE HIGHWAY DESIGNER'S RISK ASSESSMENT FOUND IN DOCUMENT NO. 766-016-DRA-WLD-DOC-C-002.

- 01 WORKING ADJACENT TO STATUTORY UNDERTAKERS EQUIPMENT/ SERVICES.
- 02 WORKING ADJACENT TO LIVE TRAFFIC
- 03 ROUTES FOR PEDESTRIANS
- 04 ACCESS TO SITE
- 05 NEEDLE STICK INJURIES
- 06 MUD AND DEBRIS ON PUBLIC HIGHWAY
- 07 CONTROL OF NOISE, DUST OR VIBRATION
- 08 WORKING FROM HEIGHT OR ON EMBANKMENTS
- 09 PLANT MOVEMENTS
- 10 HOT THERMOPLASTIC MATERIALS
- 11 BIOLOGICAL HAZARDS
- 12 MANUAL HANDLING
- 13 ANTISOCIAL BEHAVIOUR

THESE HAZARDS ARE SITE WIDE

- ⚠ 01 ⚠ 04 ⚠ 05
⚠ 06 ⚠ 07 ⚠ 08
⚠ 09 ⚠ 10 ⚠ 11
⚠ 12

LIGHTING COLUMN TO BE REINSTALLED BY AMEY IN LINE WITH PREVAILING SITE CLEARANCE AGREEMENT. COSTS FOR REMOVAL AND REPLACEMENT ALREADY COVERED BY SEPARATE AGREEMENT BETWEEN AMEY AND PAG (REF: MAN48878). AMEY SHOULD BE CONTACTED (0161 277 6770 - FACTORY LANE, MANCHESTER, LANCASHIRE, M9 8AB) 4 WEEKS PRIOR TO NEED FOR REINSTATEMENT IN ORDER TO ARRANGE DATE OF INSTALLATION. ADVISE OF LOCATION OF COLUMN AND TO ORGANISE ANY NECESSARY FIXING / POWER SUPPLY DETAILS FOR PROPOSED NO-ENTRY SIGN TO BE FIXED TO THIS COLUMN

ARORA HOTEL

BACK GEORGE STREET




GEORGE STREET


GEORGE STREET

DICKINSON STREET


SCHEME : - 766-016 ST. PETER'S SQUARE

SIGN ORDER NO. 1

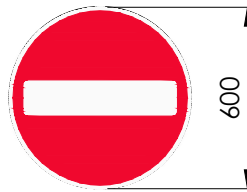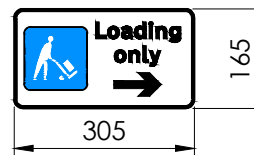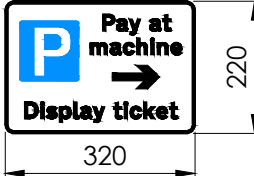
SIGN REF.	DIAGRAM NO.	SIGN DETAILS		QUANTITY (SIGNS)	REFER TO DETAIL	No. / FINISH OF POLES	ILLUMINATION TYPE	SKETCH OR WORDING
R01a R02b	DIAG.616	SCHEME REF. 766-016		2	DETAIL 1 & 2	LAMP COLUMN	UNLIT	
		SIGN REF. R01 DIAG. 616	X-HEIGHT N/A					
		LETTER COLOUR N/A	SIGN FACE					
		BACKGROUND RED	WIDTH 600mm					
		BORDER WHITE	HEIGHT 600mm					
		MATERIAL Class RA2 (12899-1:2007)	AREA 0.28m²					
P01	DIAG.N/A	SCHEME REF. 766-016		ONE	DETAIL 2	LAMP COLUMN	UNLIT	
		SIGN REF. P01	X-HEIGHT 20.0					
		LETTER COLOUR BLACK	SIGN FACE					
		BACKGROUND WHITE	WIDTH 305mm					
		BORDER BLACK	HEIGHT 165mm					
		MATERIAL Class RA2 (12899-1:2007)	AREA 0.05m²					
P02	DIAG.N/A	SCHEME REF. 766-016		ONE	DETAIL 3	76mm x 3 CHS - BLACK	UNLIT	
		SIGN REF. P02	X-HEIGHT 20.0					
		LETTER COLOUR BLACK	SIGN FACE					
		BACKGROUND WHITE	WIDTH 320mm					
		BORDER BLACK	HEIGHT 220mm					
		MATERIAL Class RA2 (12899-1:2007)	AREA 0.07m²					

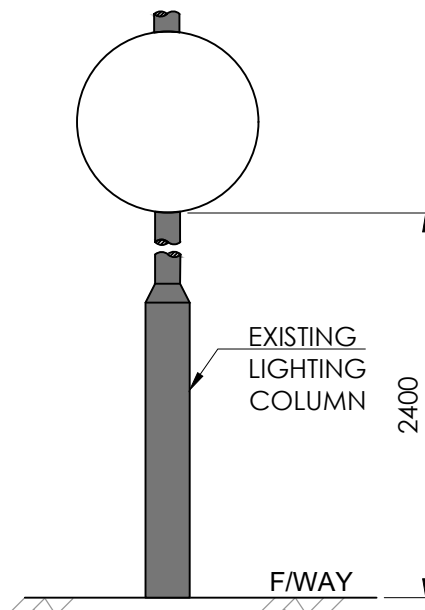

DETAIL 1
TO BE LOCATED ON LAMP COLUMN

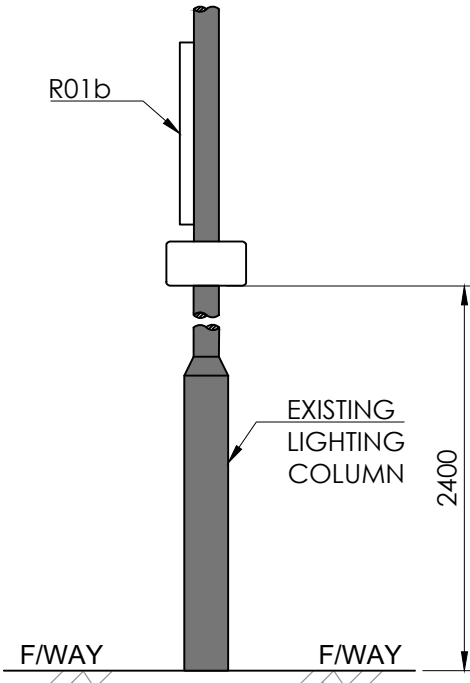

DETAIL 2
TO BE LOCATED ON LAMP COLUMN

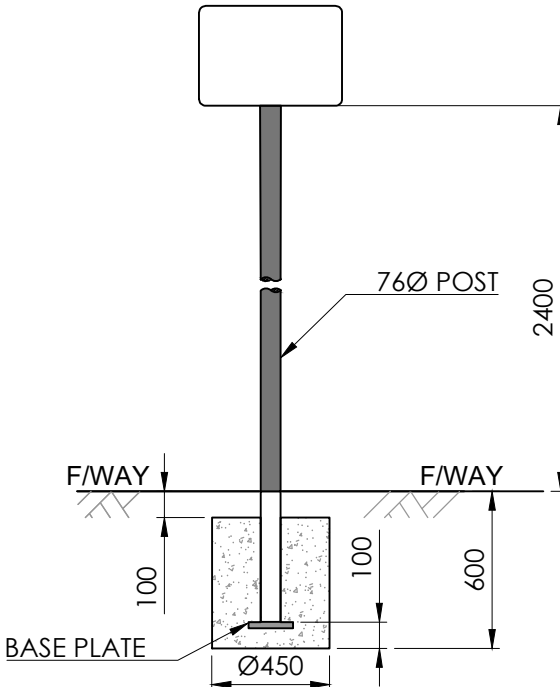

DETAIL 3
TO BE LOCATED ON NEW POST

NOTES - GENERAL

- 1) ALL DIMENSIONS ARE STATED IN MILLIMETRES UNLESS NOTED OTHERWISE.
 - 2) ALL LEVELS ARE STATED IN METRES.
 - 3) ALL DIMENSIONS, LEVELS AND CO-ORDINATES ARE BASED UPON TOPOGRAPHICAL SURVEY DRAWING (NO. 50183/1) BY MALCOLM HUGHES DATED AUGUST 2017 & LEVELS TAKEN FROM SITE BY RUSSELLS ON JULY 2020 DRAWING (LRW-7566-L(90)02L).
 - 4) DO NOT SCALE. PLEASE REFER ANY QUERIES TO THE PROJECT MANAGER / SUPERVISOR.
 - 5) ALL STREET LIGHTING WORKS TO BE UNDERTAKEN BY AMEY. ALL COST AND DETAILS AGREED AND PAID FOR.
- CONTACT DETAILS:
ANTHONY HIGGINS
ANTHONY.HIGGINS@AMEY.CO.UK
0161 277 6778

KEY - SERIES 1200: TRAFFIC SIGNS AND ROAD MARKINGS

- EXISTING ROAD MARKINGS
- - - PROPOSED ROAD MARKINGS
 EXISTING TRAFFIC SIGNS - TO REMAIN
 PROPOSED TRAFFIC SIGN ON NEW POST
 PROPOSED TRAFFIC SIGN TO LAMP COLUMN

REV	DRN	CHK	APP	DATE	DESCRIPTION
1					
  Brindley Lodge, Adcroft Street, Stockport, Cheshire. SK1 3HS www.wildecivil.co.uk Tel : 0161-474-7479 Fax : 0161-474-7492					
Client PROPERTY ALLIANCE GROUP LTD					
Project 3 ST PETER'S SQUARE MANCHESTER					
Title TRAFFIC SIGNS					
Scale 1:200	Drawn DN	Date 13.05.20	Chkd ML	Approved TF	
Drawing No. 766-016-1200-002					Revision -
Status FOR CONSTRUCTION					Sheet Size A1