





OAK STREET
1:500

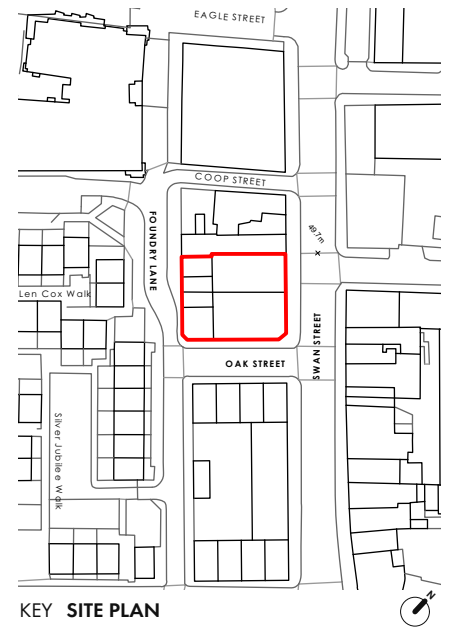

KEY SITE PLAN

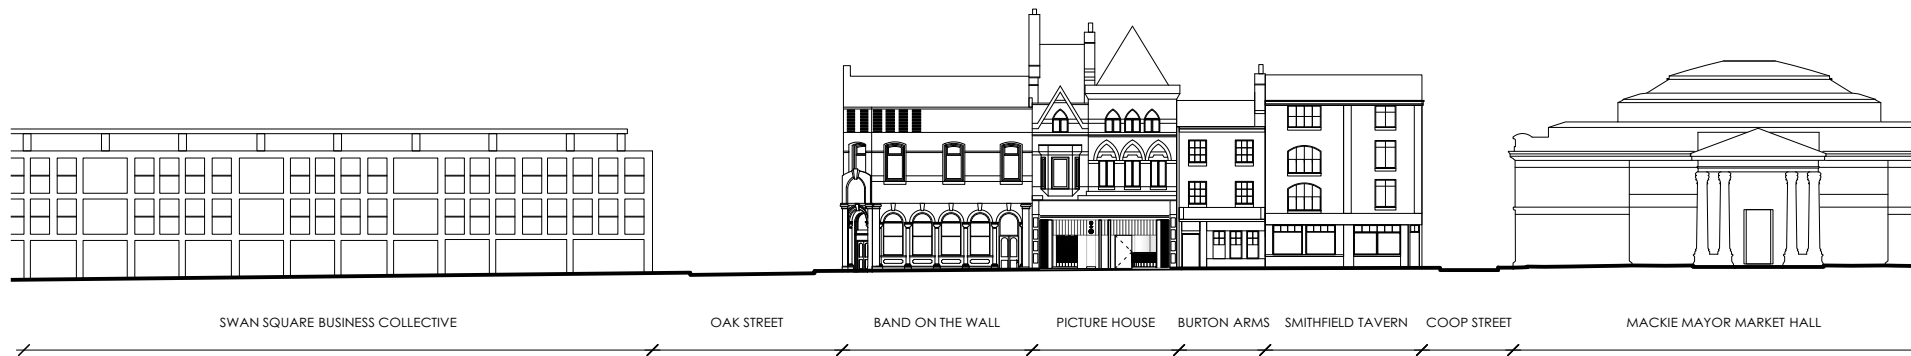

SWAN STREET
1:500



FOUNDRY LANE
1:500

NOTES - REVISION B
Elevations updated in line with revisions as per individual elevation drawings
L1600, L1601 and L1602

OMIArchitects

www.omiaarchitects.com

BAND ON THE WALL
PROPOSED CONTEXT ELEVATIONS

1387 | L1610-B | JULY'20 | 1:100 @ A3