



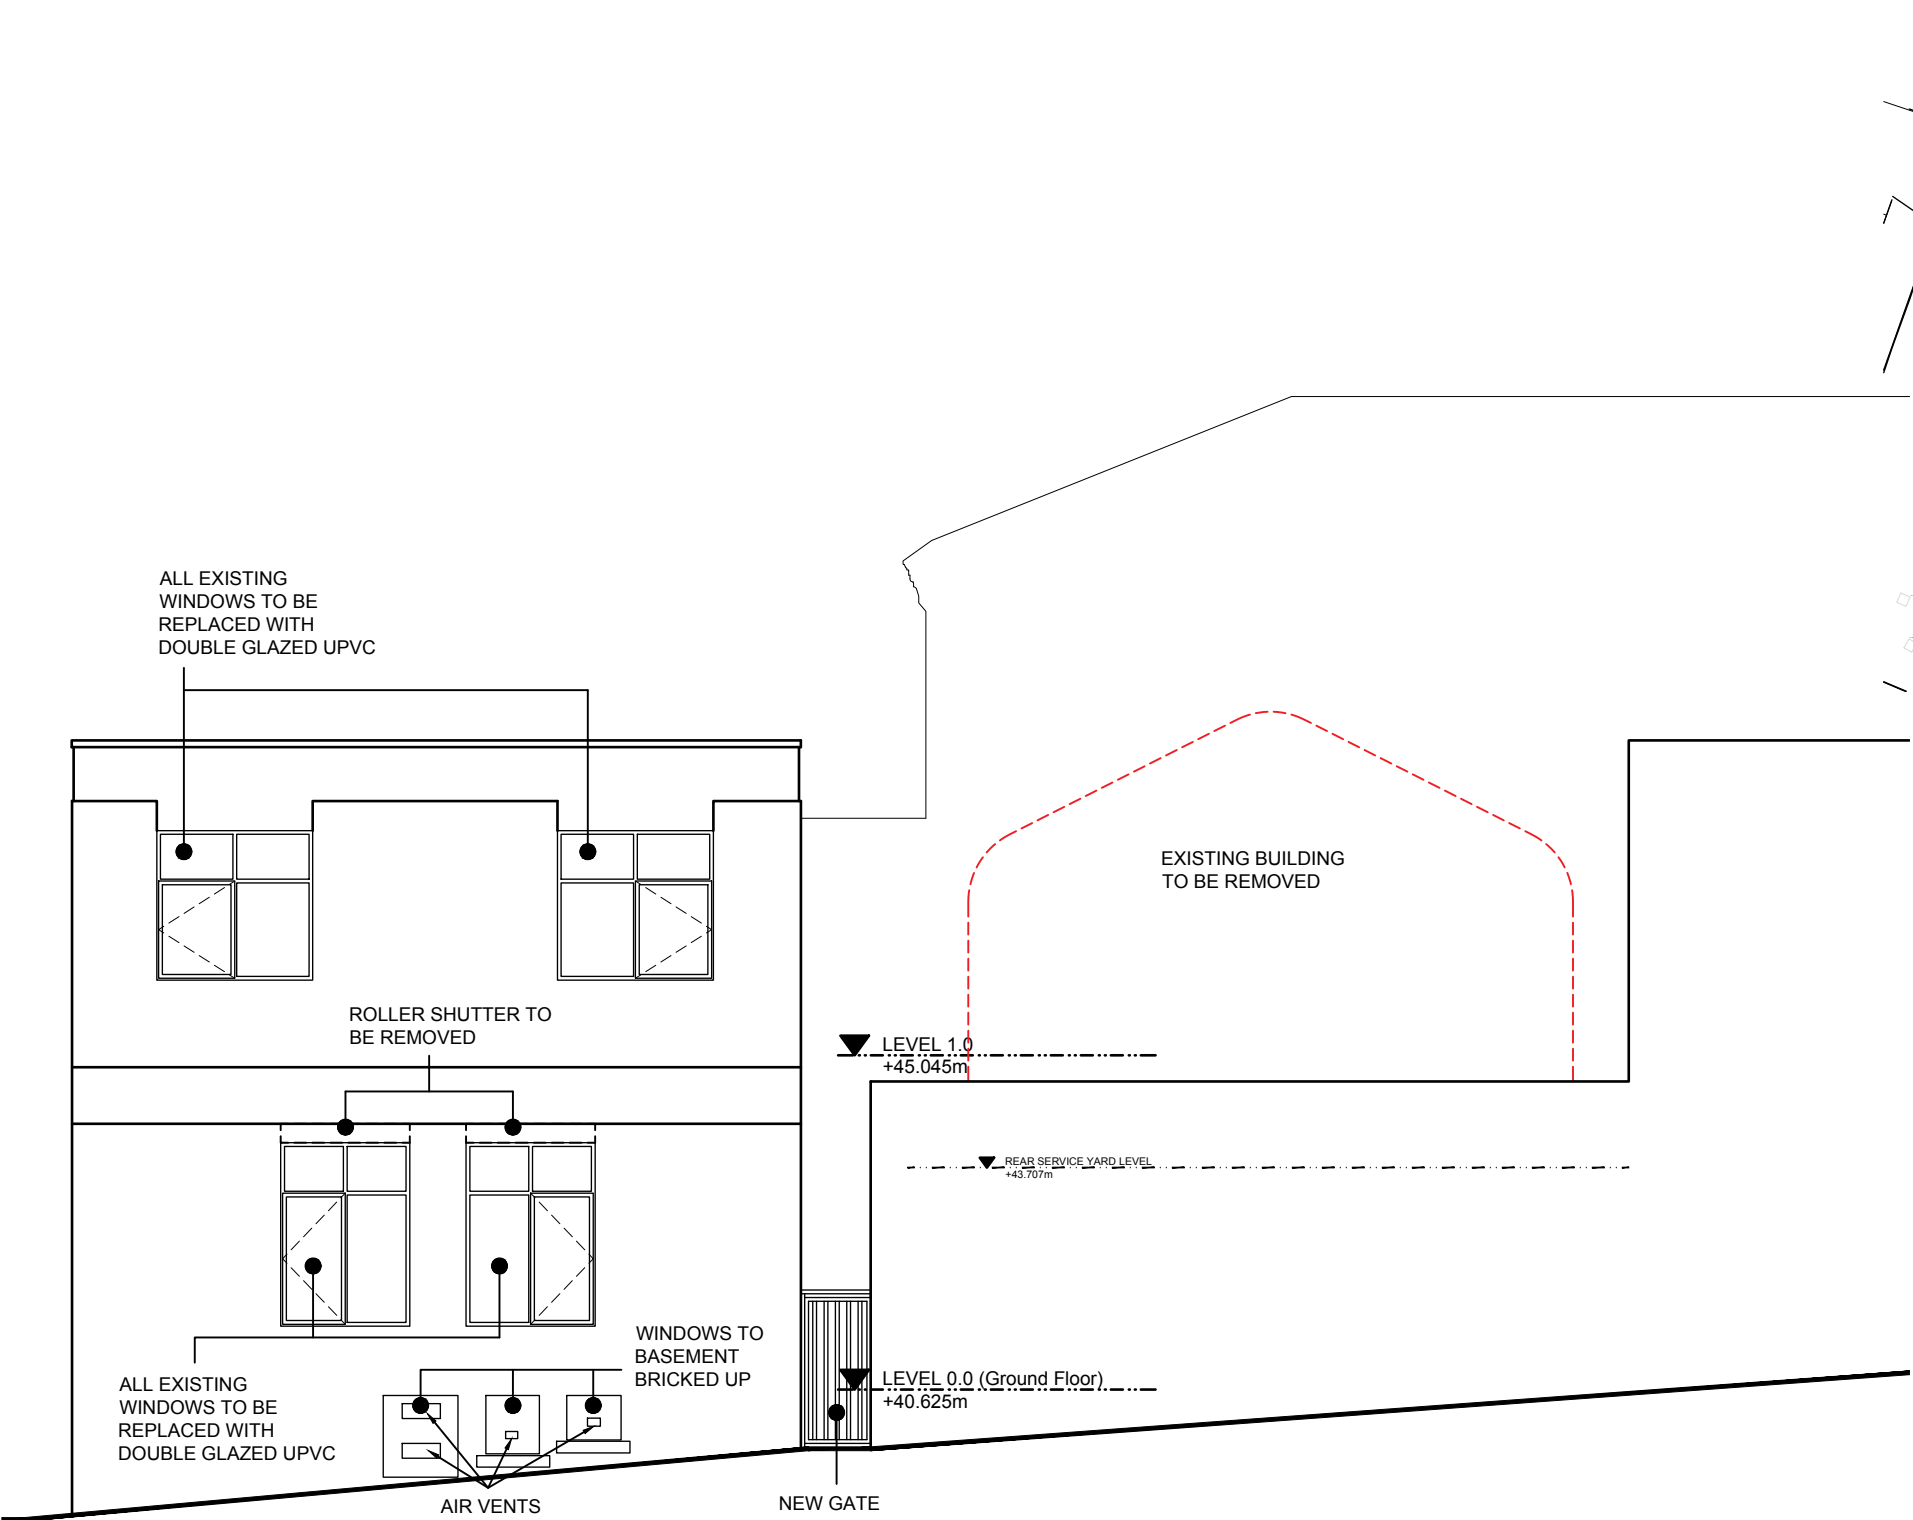

ELEVATION 2

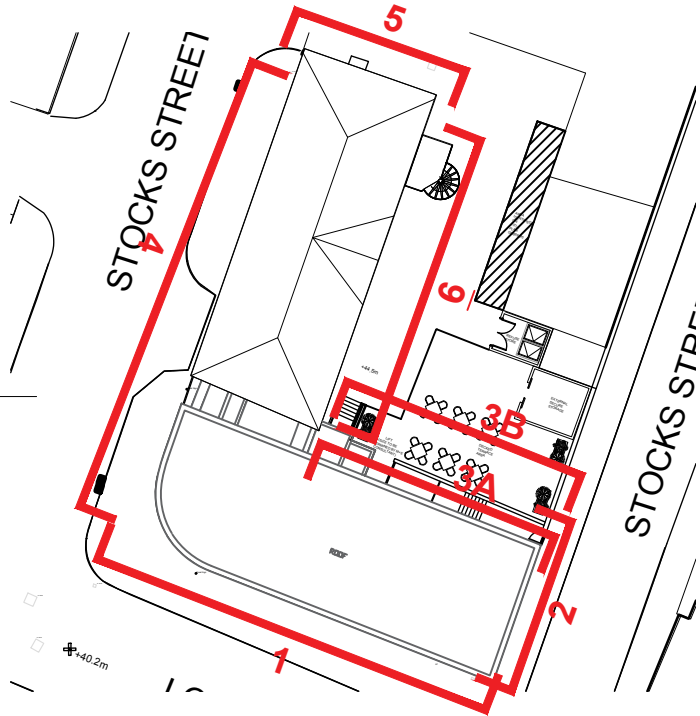

N

rev	description	drawn	auth	date
DO NOT SCALE OFF THIS DRAWING				

LeachRhodesWalker

Architects

info@lrw.co.uk | www.lrw.co.uk

50 Dearmans Place | Manchester | M3 9LH

Manchester

London

Bucharest

+44 (0)161 833 0211

+44 (0)207 993 1363

+40 (21)650 4026

client

MCR

project

20 LORD STREET, MANCHESTER

project no

7970

drawing no

L(00)39

rev

B

description

PROPOSED ELEVATION 2
TO STOCK STREET E. &
INT COURTYARD (LIFT OPTION)

scale

1:100@ A3

date drawn

24.08.20

drawn by

KHW

authorised by

CJG

purpose of issue

planning ☒ building reg ☐ tender ☐ comment ☐ approval ☐ construction ☐