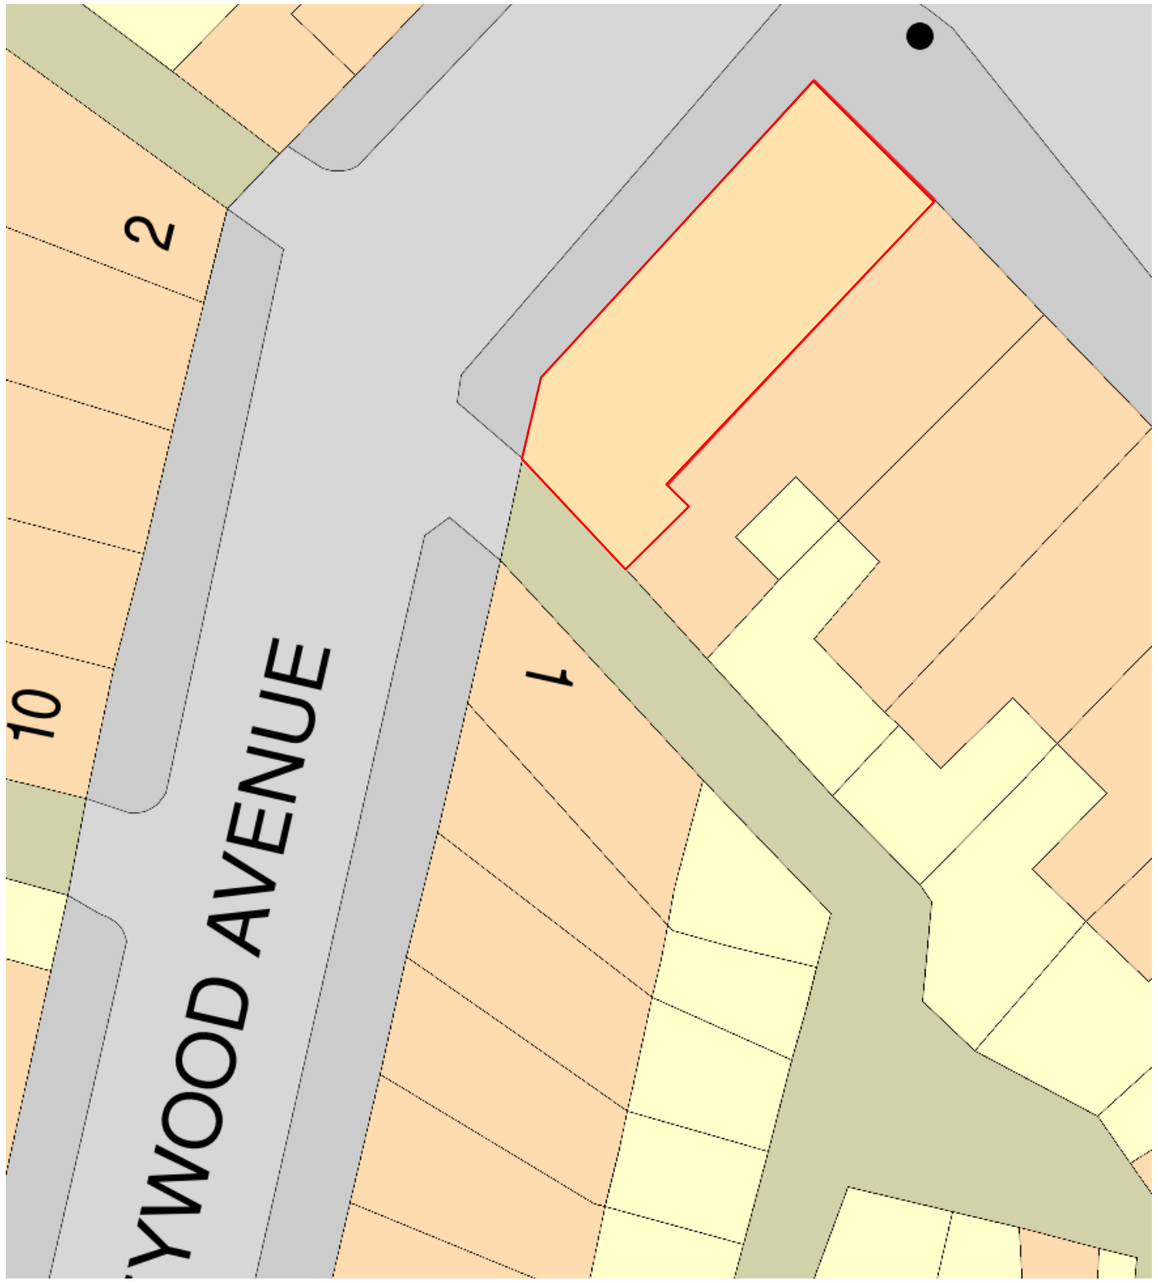

1 Site Plan
Scale: 1:200

2 Location Plan
Scale: 1:500

This drawing must not be reproduced without permission from NM Architectural Services LTD. DO NOT scale of this drawing. All Dimensions are to be checked on site by the contractor/sub contractor. Any discrepancies to be reported to NM Architectural services LTD.

Client Name:	Drawing Title:	Project Type:			Check By:	Date:		Revision Notes & Date:		
Sumiya Natsagdorjac	Site & Locations	Convertion of an existing commercial to residential Flats			MN	26.05.2021			25 Brown Lane, Heald Green, Cheadle, Stockport Cheshire SK8 3RR	NM.
Project Address: 812 Hyde Road, Gorton, Manchester, M18 7JD	**Drawing Type:** Change of Use Planning application	**Dwg No:**	HRU-001	**Scale:**	As Shown	**Rev:**	-			