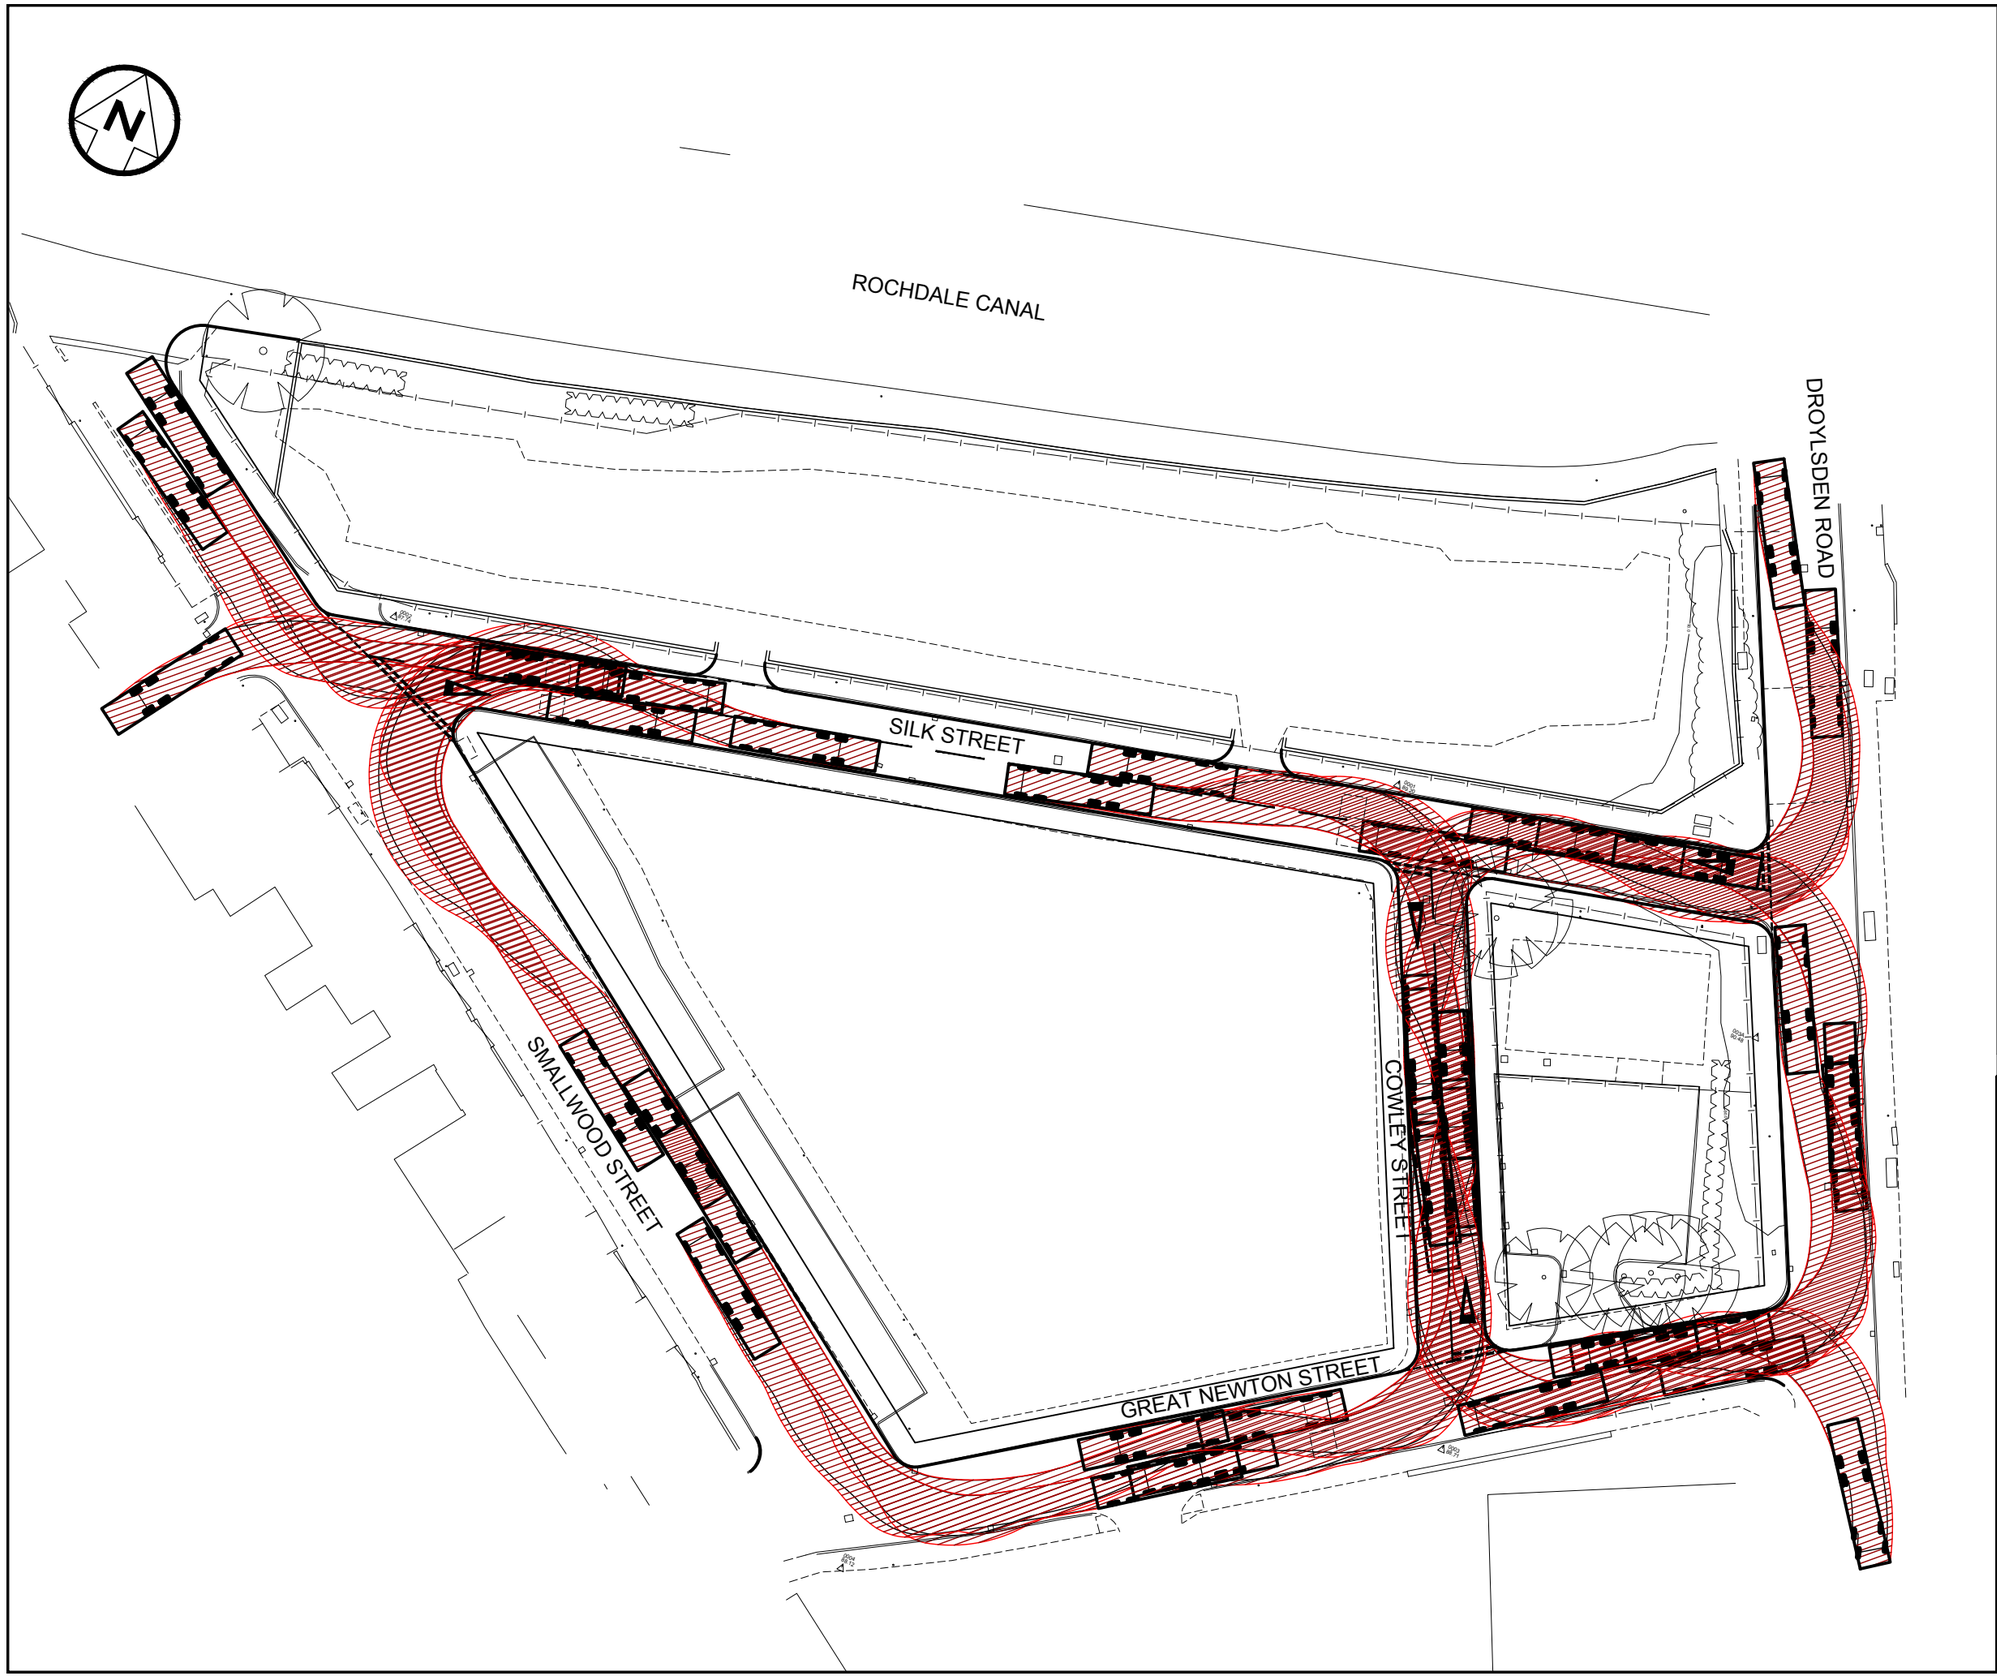

VEHICLE PROFILE

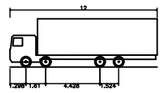

Rigid Truck	
Overall Length	12.000m
Overall Width	2.500m
Overall Body Height	3.928m
Min Body Ground Clearance	0.412m
Track Width	2.471m
Lock to lock time	6.00s
Kerb to Kerb Turning Radius	11.900m

REV	DRN	CHK	APP	DATE	DESCRIPTION

Wilde
Consulting Civil & Structural Engineers
ISO 9001
Brindley Lodge,
Adcroft Street,
Stockport, Cheshire.
SK1 3HS.
www.wildecivil.co.uk
Tel : 0161-474-7479
Fax : 0161-474-7492

Client
FAITHFUL AND GOULD

Project
SILK STREET DEVELOPMENT
MANCHESTER

Title
GENERAL ARRANGEMENT
WITH 12M RIGID VEHICLE TRACKS

Scale	Drawn	Date	Chkd	Approved
1:500	VLT	08/05/19	RB	TF

Drawing No.	Revision
773/011/005	-

Status	Sheet Size
FEASIBILITY	A3