



1 Front Elevation

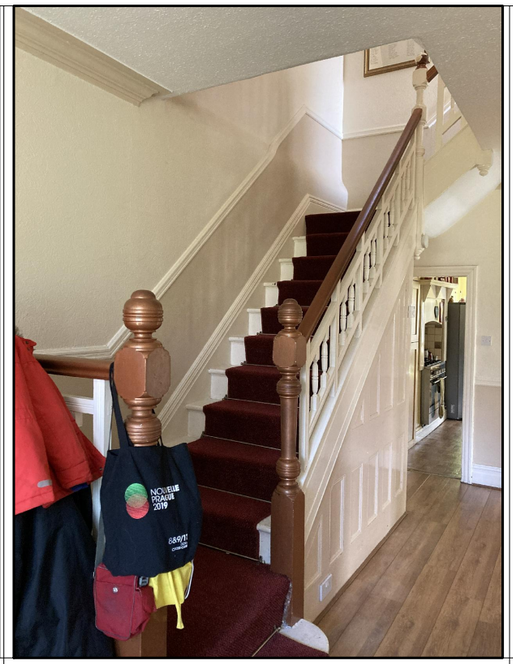

2 Hall

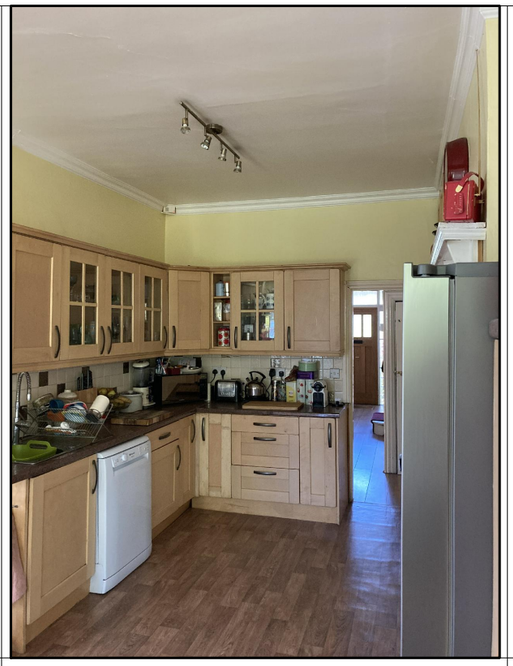

3 Kitchen



4 Kitchen 2




5 Rear Elevation



6 Conservatory



7 Lounge

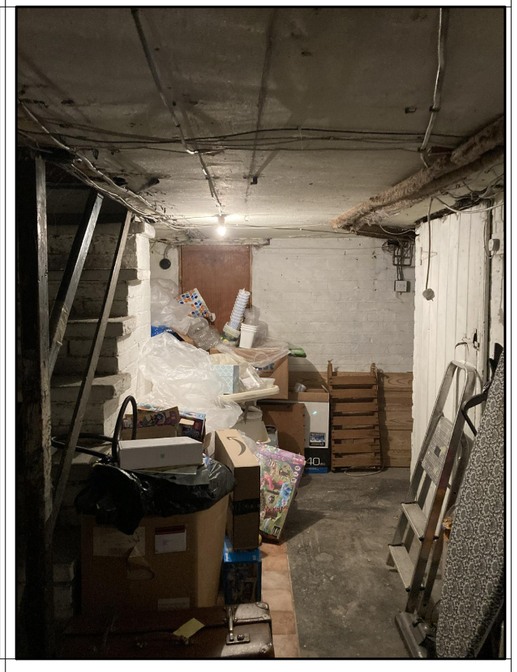

8 Basement

TITLE

EXISTING PROPERTY PHOTO

DWG.NO.

2240 - PL - EX - 010

SCALE	N/A @ A3
ISSUE	PLANNING
DATE	18-05-2021
REVISION	JOB NO.
02	2240

NOTES

Rev	Date	Description
00	18/05/21	DRAFT Issue to Client
01	15/06/21	Issue to Client
02	25/06/21	Issue to Planning

CLIENT	Zoe and Jeff Thompson
ADDRESS	19 Ellesmere Road South, Chorlton-cum-Hardy, Manchester, M21 0TE
PROJECT DESCRIPTION	Proposed rear extension, partial basement conversion and internal remodel.
PROJECT ADDRESS	19 Ellesmere Road South, Chorlton-cum-Hardy, Manchester, M21 0TE


BUTTERFIELD ARCHITECTURE

ARCHITECTURE \ INTERIORS \ PROJECT MANAGEMENT

W \ WWW.BUTTERFIELD ARCHITECTURE.CO.UK
E \ INFO@BUTTERFIELDARCHITECTURE.CO.UK
M \ +44 (0) 7779302856
102 ROSENEATH ROAD, URMSTON, MANCHESTER, M41 5AZ

© **COPYRIGHT** This drawing is protected by copyright, it may not be reproduced in any form or by any means for any purpose, without gaining written permission from Butterfield Architecture

NOTES This drawing is to be read in conjunction with all relevant Butterfield Architecture, Structural Engineer's, Service Engineer's, and Subcontractor drawings. Review all drawings and report any discrepancies to Butterfield Architecture prior to consulting. All structural walls to be confirmed by SE / Contractor on site. Do not scale from this drawing. All dimensions and levels including any abutment to existing structures to be checked on site prior to commencement. All dimensions in millimetres unless stated otherwise. Work from figured dimensions only. No deviation from details shown on this drawing is allowed without Butterfield Architecture's prior permission in writing. All work is to be carried out in accordance with British Standard Codes of Practice, Statutory requirements and the Contract Documents.

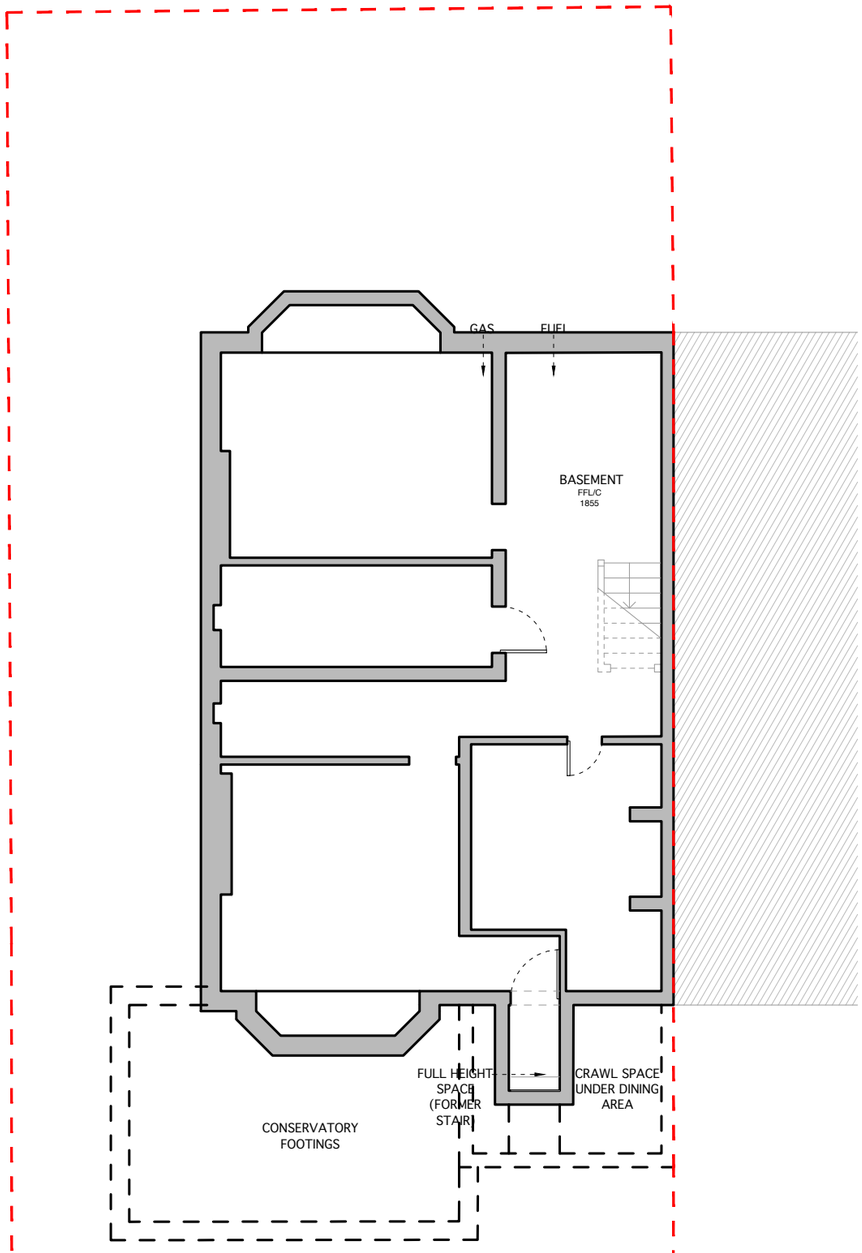

TITLE

EXISTING BASEMENT PLAN

DWG.NO.

2240 - PL - EX - 100

SCALE	1:100 @ A3
ISSUE	PLANNING
DATE	18-05-2021
REVISION	JOB NO.
02	2240

NOTES

Rev	Date	Description
00	18/05/21	DRAFT Issue to Client
01	15/06/21	Issue to Client
02	25/06/21	Issue to Planning


CLIENT	Zoe and Jeff Thompson
ADDRESS	19 Ellesmere Road South, Chorlton-cum-Hardy, Manchester, M21 0TE
PROJECT DESCRIPTION	Proposed rear extension, partial basement conversion and internal remodel.
PROJECT ADDRESS	19 Ellesmere Road South, Chorlton-cum-Hardy, Manchester, M21 0TE

BUTTERFIELD ARCHITECTURE
ARCHITECTURE \ INTERIORS \ PROJECT MANAGEMENT


W \ WWW.BUTTERFIELD ARCHITECTURE.CO.UK
E \ INFO@BUTTERFIELDARCHITECTURE.CO.UK
M \ +44 (0) 7779302856
102 ROSENEATH ROAD, URMSTON, MANCHESTER, M41 5AZ

© **COPYRIGHT** This drawing is protected by copyright, it may not be reproduced in any form or by any means for any purpose, without gaining written permission from Butterfield Architecture

NOTES This drawing is to be read in conjunction with all relevant Butterfield Architecture, Structural Engineer's, Service Engineer's, and Subcontractor drawings. Review all drawings and report any discrepancies to Butterfield Architecture prior to consulting. All structural walls to be confirmed by SE / Contractor on site. Do not scale from this drawing. All dimensions and levels including any abutment to existing structures to be checked on site prior to commencement. All dimensions in millimetres unless stated otherwise. Work from figured dimensions only. No deviation from details shown on this drawing is allowed without Butterfield Architecture's prior permission in writing. All work is to be carried out in accordance with British Standard Codes of Practice, Statutory requirements and the Contract Documents.

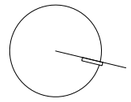

0 1m 2m 3m 4m 5m

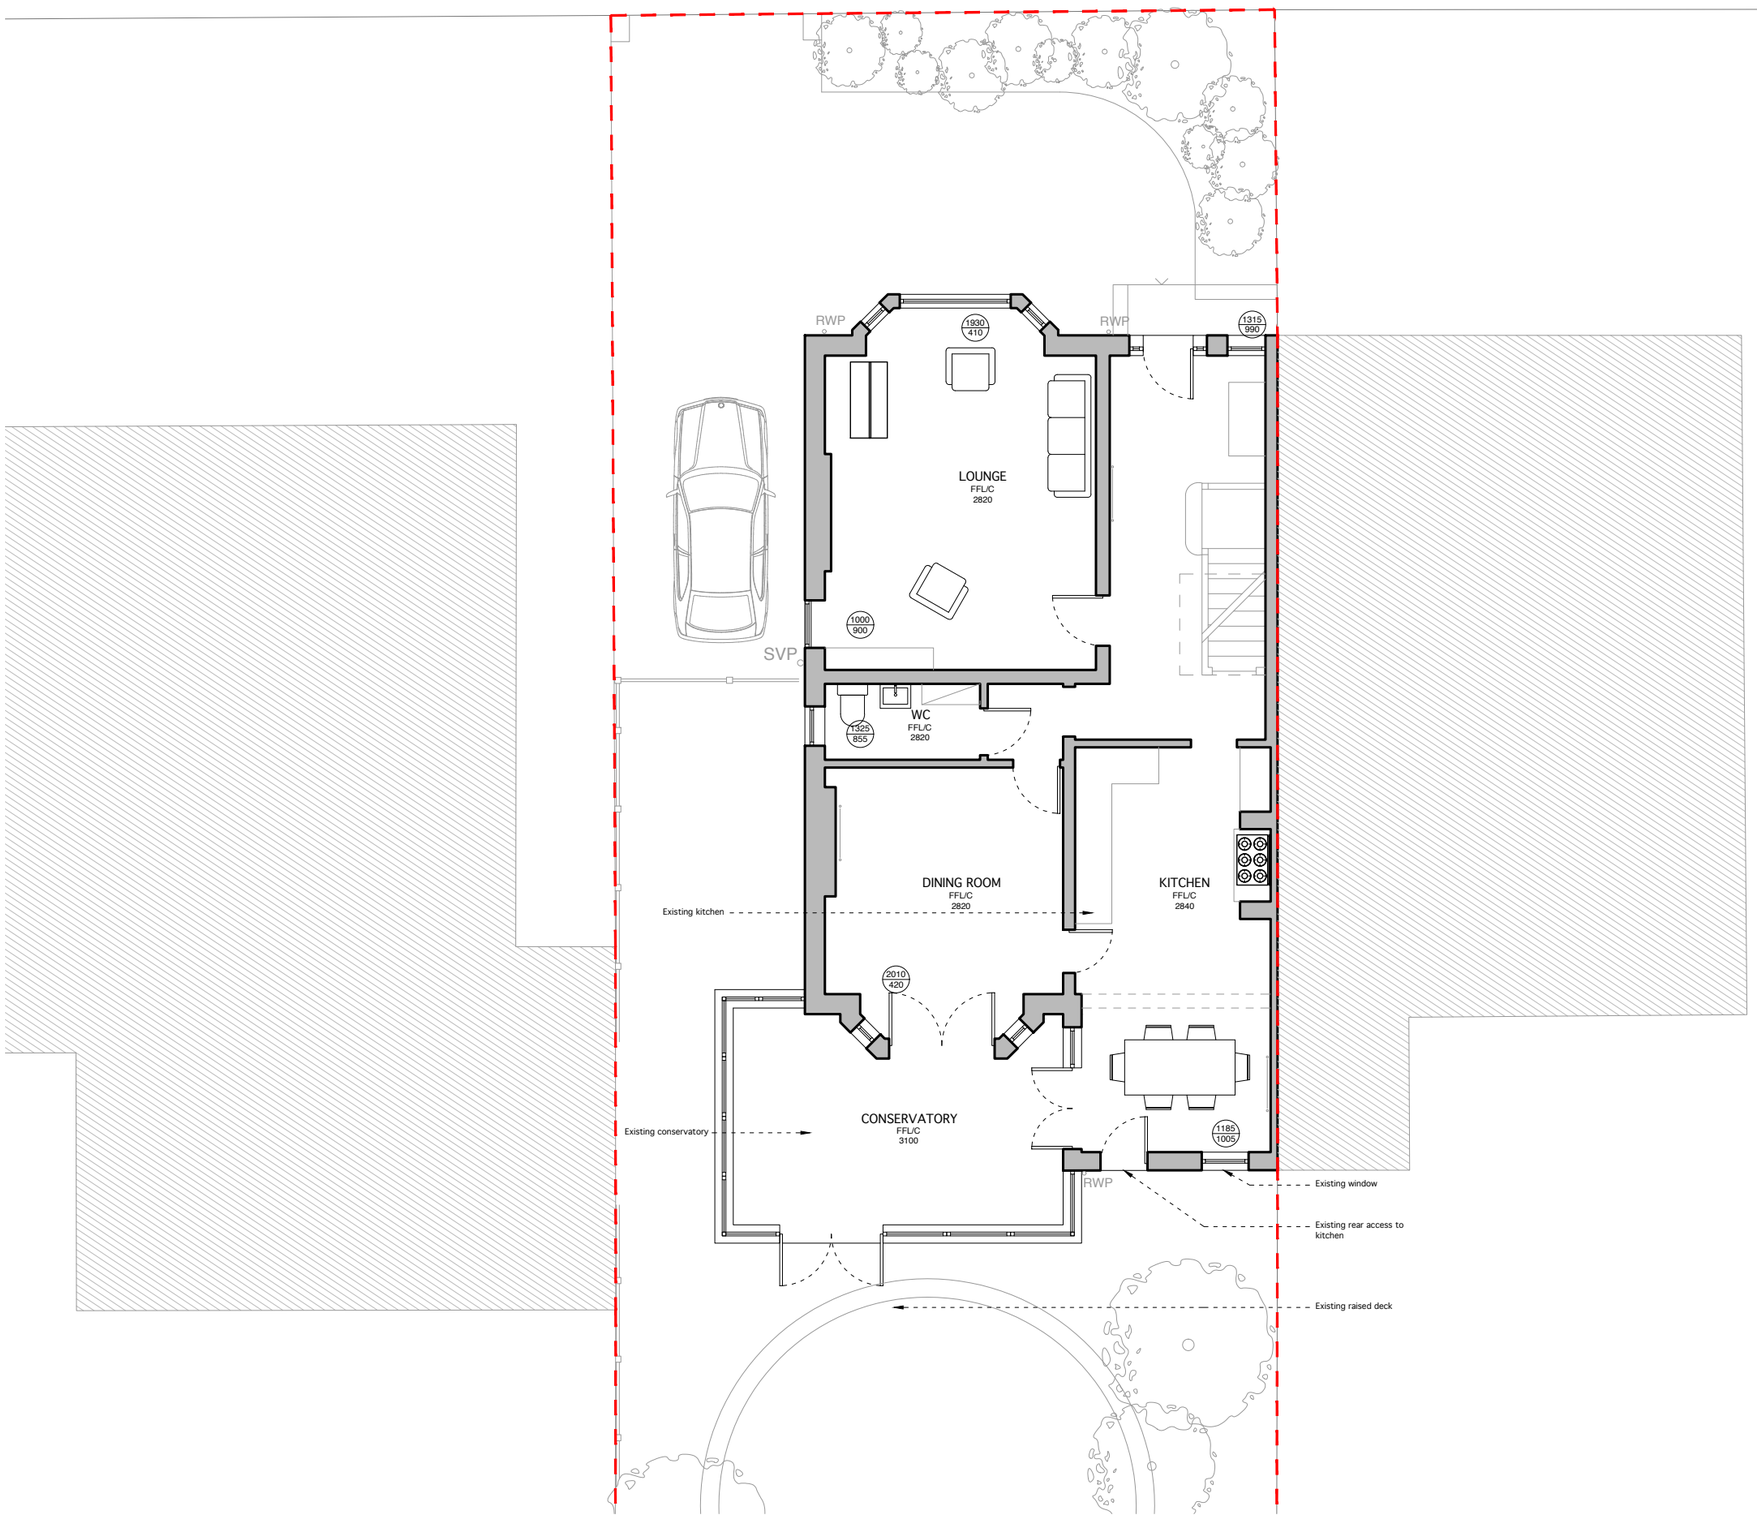

TITLE

EXISTING GROUND FLOOR PLAN

DWG.NO.

2240 - PL - EX - 101

SCALE	1:100 @ A3
ISSUE	PLANNING
DATE	18-05-2021
REVISION	JOB NO.
02	2240

NOTES

Rev	Date	Description
00	18/05/21	DRAFT Issue to Client
01	15/06/21	Issue to Client
02	25/06/21	Issue to Planning

CLIENT	Zoe and Jeff Thompson
ADDRESS	19 Ellesmere Road South, Chorlton-cum-Hardy, Manchester, M21 0TE
PROJECT DESCRIPTION	Proposed rear extension, partial basement conversion and internal remodel.
PROJECT ADDRESS	19 Ellesmere Road South, Chorlton-cum-Hardy, Manchester, M21 0TE


BUTTERFIELD ARCHITECTURE

ARCHITECTURE \ INTERIORS \ PROJECT MANAGEMENT


W \ WWW.BUTTERFIELD ARCHITECTURE.CO.UK
E \ INFO@BUTTERFIELDARCHITECTURE.CO.UK
M \ +44 (0) 7779302856
102 ROSENEATH ROAD, URMSTON, MANCHESTER, M41 5AZ

© **COPYRIGHT** This drawing is protected by copyright, it may not be reproduced in any form or by any means for any purpose, without gaining written permission from Butterfield Architecture

NOTES This drawing is to be read in conjunction with all relevant Butterfield Architecture, Structural Engineer's, Service Engineer's, and Subcontractor drawings. Review all drawings and report any discrepancies to Butterfield Architecture prior to consulting. All structural walls to be confirmed by SE / Contractor on site. Do not scale from this drawing. All dimensions and levels including any abutment to existing structures to be checked on site prior to commencement. All dimensions in millimetres unless stated otherwise. Work from figured dimensions only. No deviation from details shown on this drawing is allowed without Butterfield Architecture's prior permission in writing. All work is to be carried out in accordance with British Standard Codes of Practice, Statutory requirements and the Contract Documents.

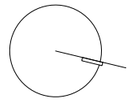

0 1m 2m 3m 4m 5m

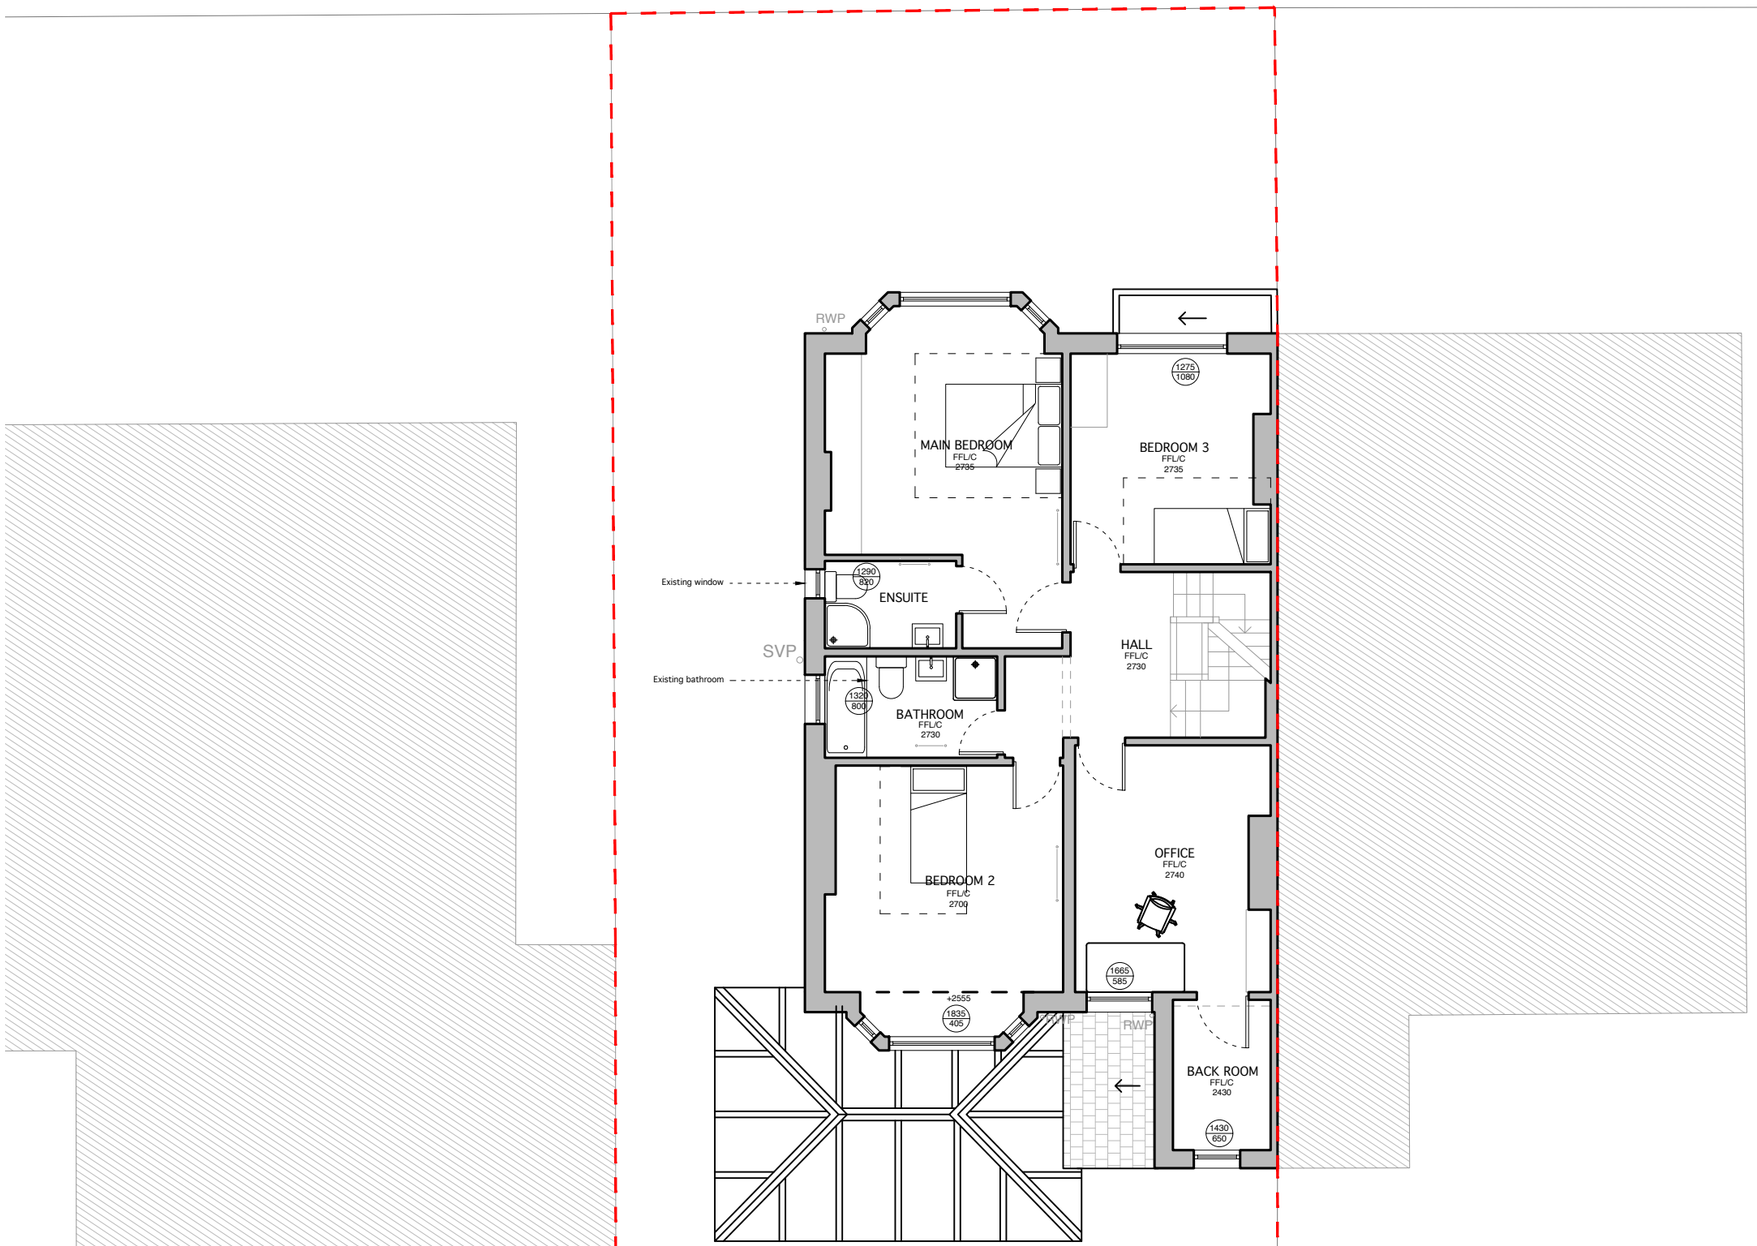

TITLE

EXISTING FIRST FLOOR PLAN

DWG.NO.

2240 - PL - EX - 102

SCALE	1:100 @ A3
ISSUE	PLANNING
DATE	18-05-2021
REVISION	JOB NO.
02	2240

NOTES

Rev	Date	Description
00	18/05/21	DRAFT Issue to Client
01	15/06/21	Issue to Client
02	25/06/21	Issue to Planning

CLIENT	Zoe and Jeff Thompson
ADDRESS	19 Ellesmere Road South, Chorlton-cum-Hardy, Manchester, M21 0TE
PROJECT DESCRIPTION	Proposed rear extension, partial basement conversion and internal remodel.
PROJECT ADDRESS	19 Ellesmere Road South, Chorlton-cum-Hardy, Manchester, M21 0TE


BUTTERFIELD ARCHITECTURE

ARCHITECTURE \ INTERIORS \ PROJECT MANAGEMENT


W \ WWW.BUTTERFIELD ARCHITECTURE.CO.UK
E \ INFO@BUTTERFIELDARCHITECTURE.CO.UK
M \ +44 (0) 7779302856
102 ROSENEATH ROAD, URMSTON, MANCHESTER, M41 5AZ

© **COPYRIGHT** This drawing is protected by copyright, it may not be reproduced in any form or by any means for any purpose, without gaining written permission from Butterfield Architecture

NOTES This drawing is to be read in conjunction with all relevant Butterfield Architecture, Structural Engineer's, Service Engineer's, and Subcontractor drawings. Review all drawings and report any discrepancies to Butterfield Architecture prior to consulting. All structural walls to be confirmed by SE / Contractor on site. Do not scale from this drawing. All dimensions and levels including any abutment to existing structures to be checked on site prior to commencement. All dimensions in millimetres unless stated otherwise. Work from figured dimensions only. No deviation from details shown on this drawing is allowed without Butterfield Architecture's prior permission in writing. All work is to be carried out in accordance with British Standard Codes of Practice, Statutory requirements and the Contract Documents.

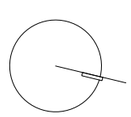

0 1m 2m 3m 4m 5m

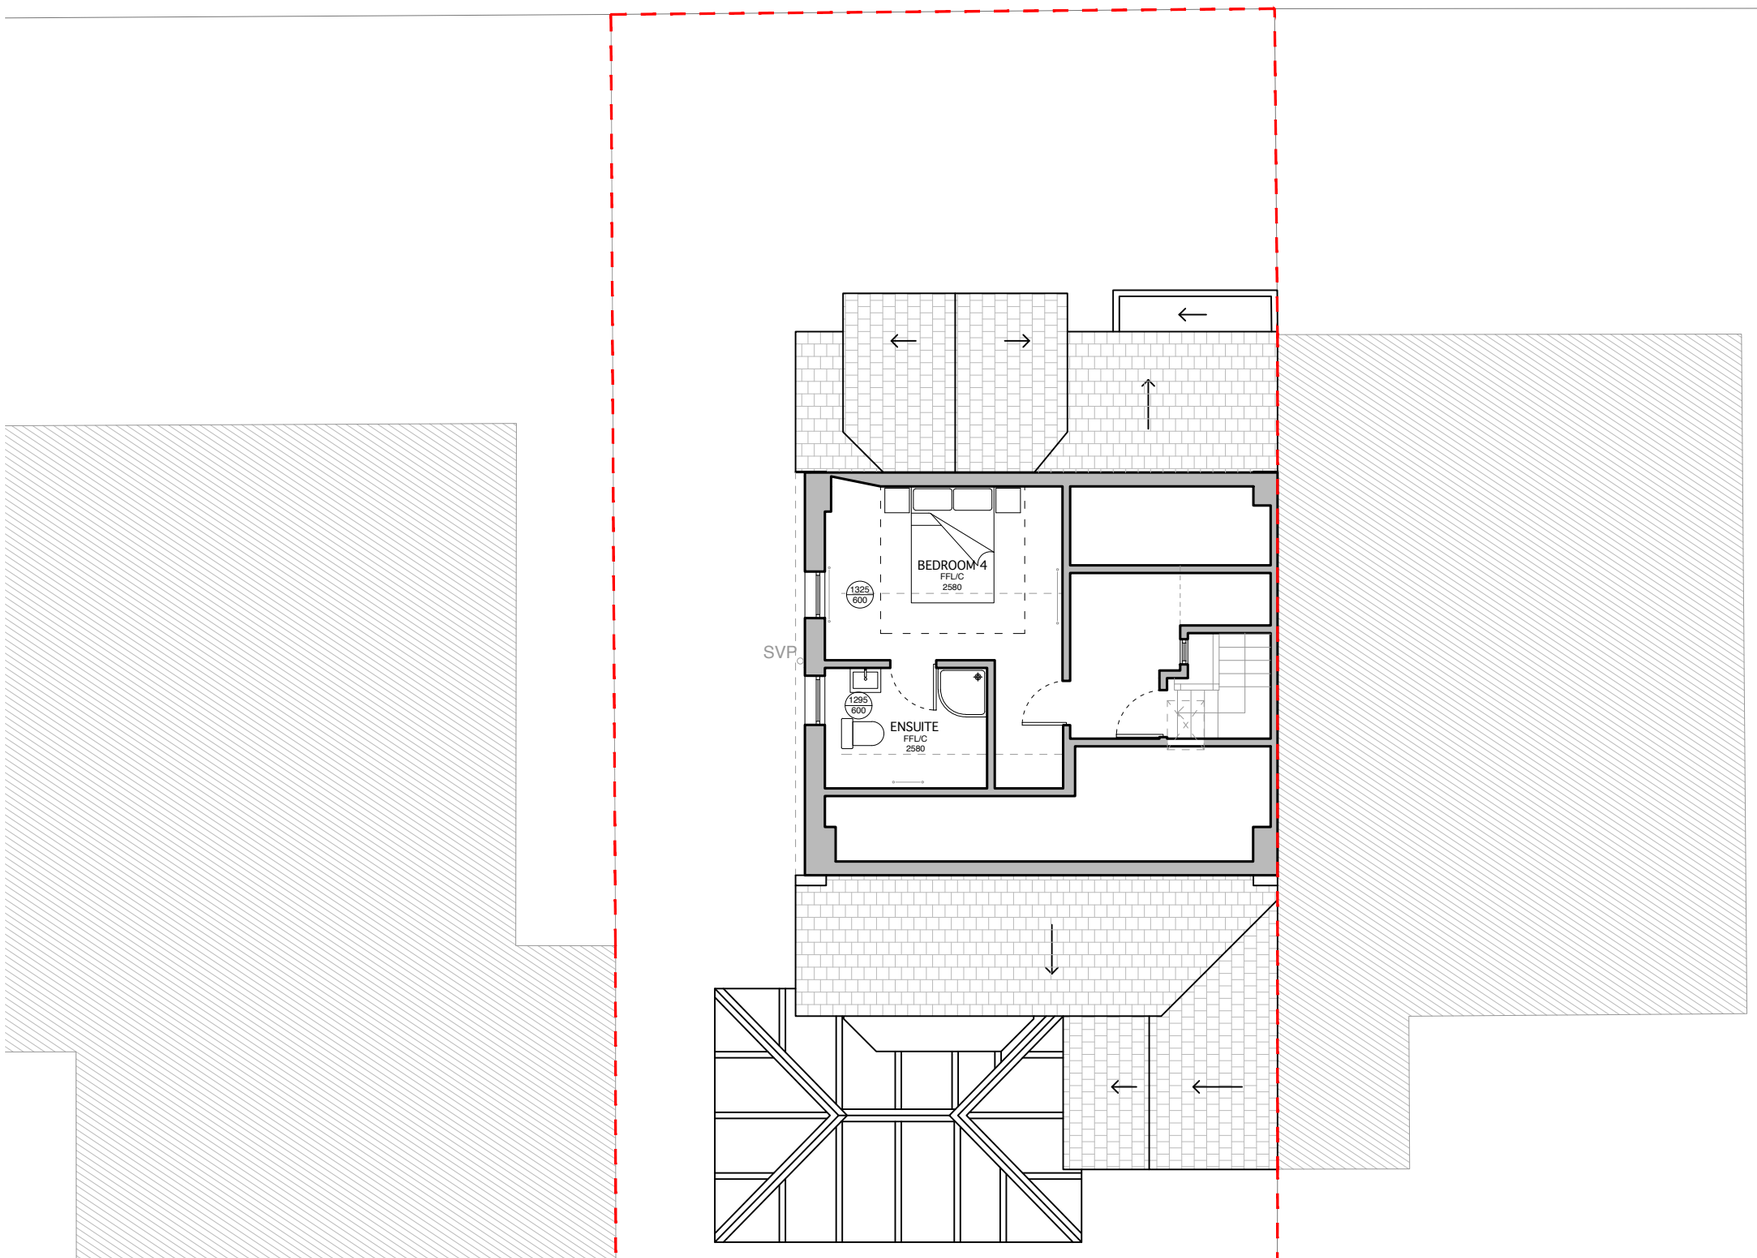

TITLE

EXISTING SECOND FLOOR PLAN

DWG.NO.

2240 - PL - EX - 103

SCALE	1:100 @ A3
ISSUE	PLANNING
DATE	18-05-2021
REVISION	JOB NO.
02	2240

NOTES

Rev	Date	Description
00	18/05/21	DRAFT Issue to Client
01	15/06/21	Issue to Client
02	25/06/21	Issue to Planning

CLIENT	Zoe and Jeff Thompson
ADDRESS	19 Ellesmere Road South, Chorlton-cum-Hardy, Manchester, M21 0TE
PROJECT DESCRIPTION	Proposed rear extension, partial basement conversion and internal remodel.
PROJECT ADDRESS	19 Ellesmere Road South, Chorlton-cum-Hardy, Manchester, M21 0TE

BUTTERFIELD ARCHITECTURE


ARCHITECTURE \ INTERIORS \ PROJECT MANAGEMENT

W \ WWW.BUTTERFIELD ARCHITECTURE.CO.UK
E \ INFO@BUTTERFIELDARCHITECTURE.CO.UK
M \ +44 (0) 7779302856
102 ROSENEATH ROAD, URMSTON, MANCHESTER, M41 5AZ

© **COPYRIGHT** This drawing is protected by copyright, it may not be reproduced in any form or by any means for any purpose, without gaining written permission from Butterfield Architecture

NOTES This drawing is to be read in conjunction with all relevant Butterfield Architecture, Structural Engineer's, Service Engineer's, and Subcontractor drawings. Review all drawings and report any discrepancies to Butterfield Architecture prior to consulting. All structural walls to be confirmed by SE / Contractor on site. Do not scale from this drawing. All dimensions and levels including any abutment to existing structures to be checked on site prior to commencement. All dimensions in millimetres unless stated otherwise. Work from figured dimensions only. No deviation from details shown on this drawing is allowed without Butterfield Architecture's prior permission in writing. All work is to be carried out in accordance with British Standard Codes of Practice, Statutory requirements and the Contract Documents.

0 1m 2m 3m 4m 5m

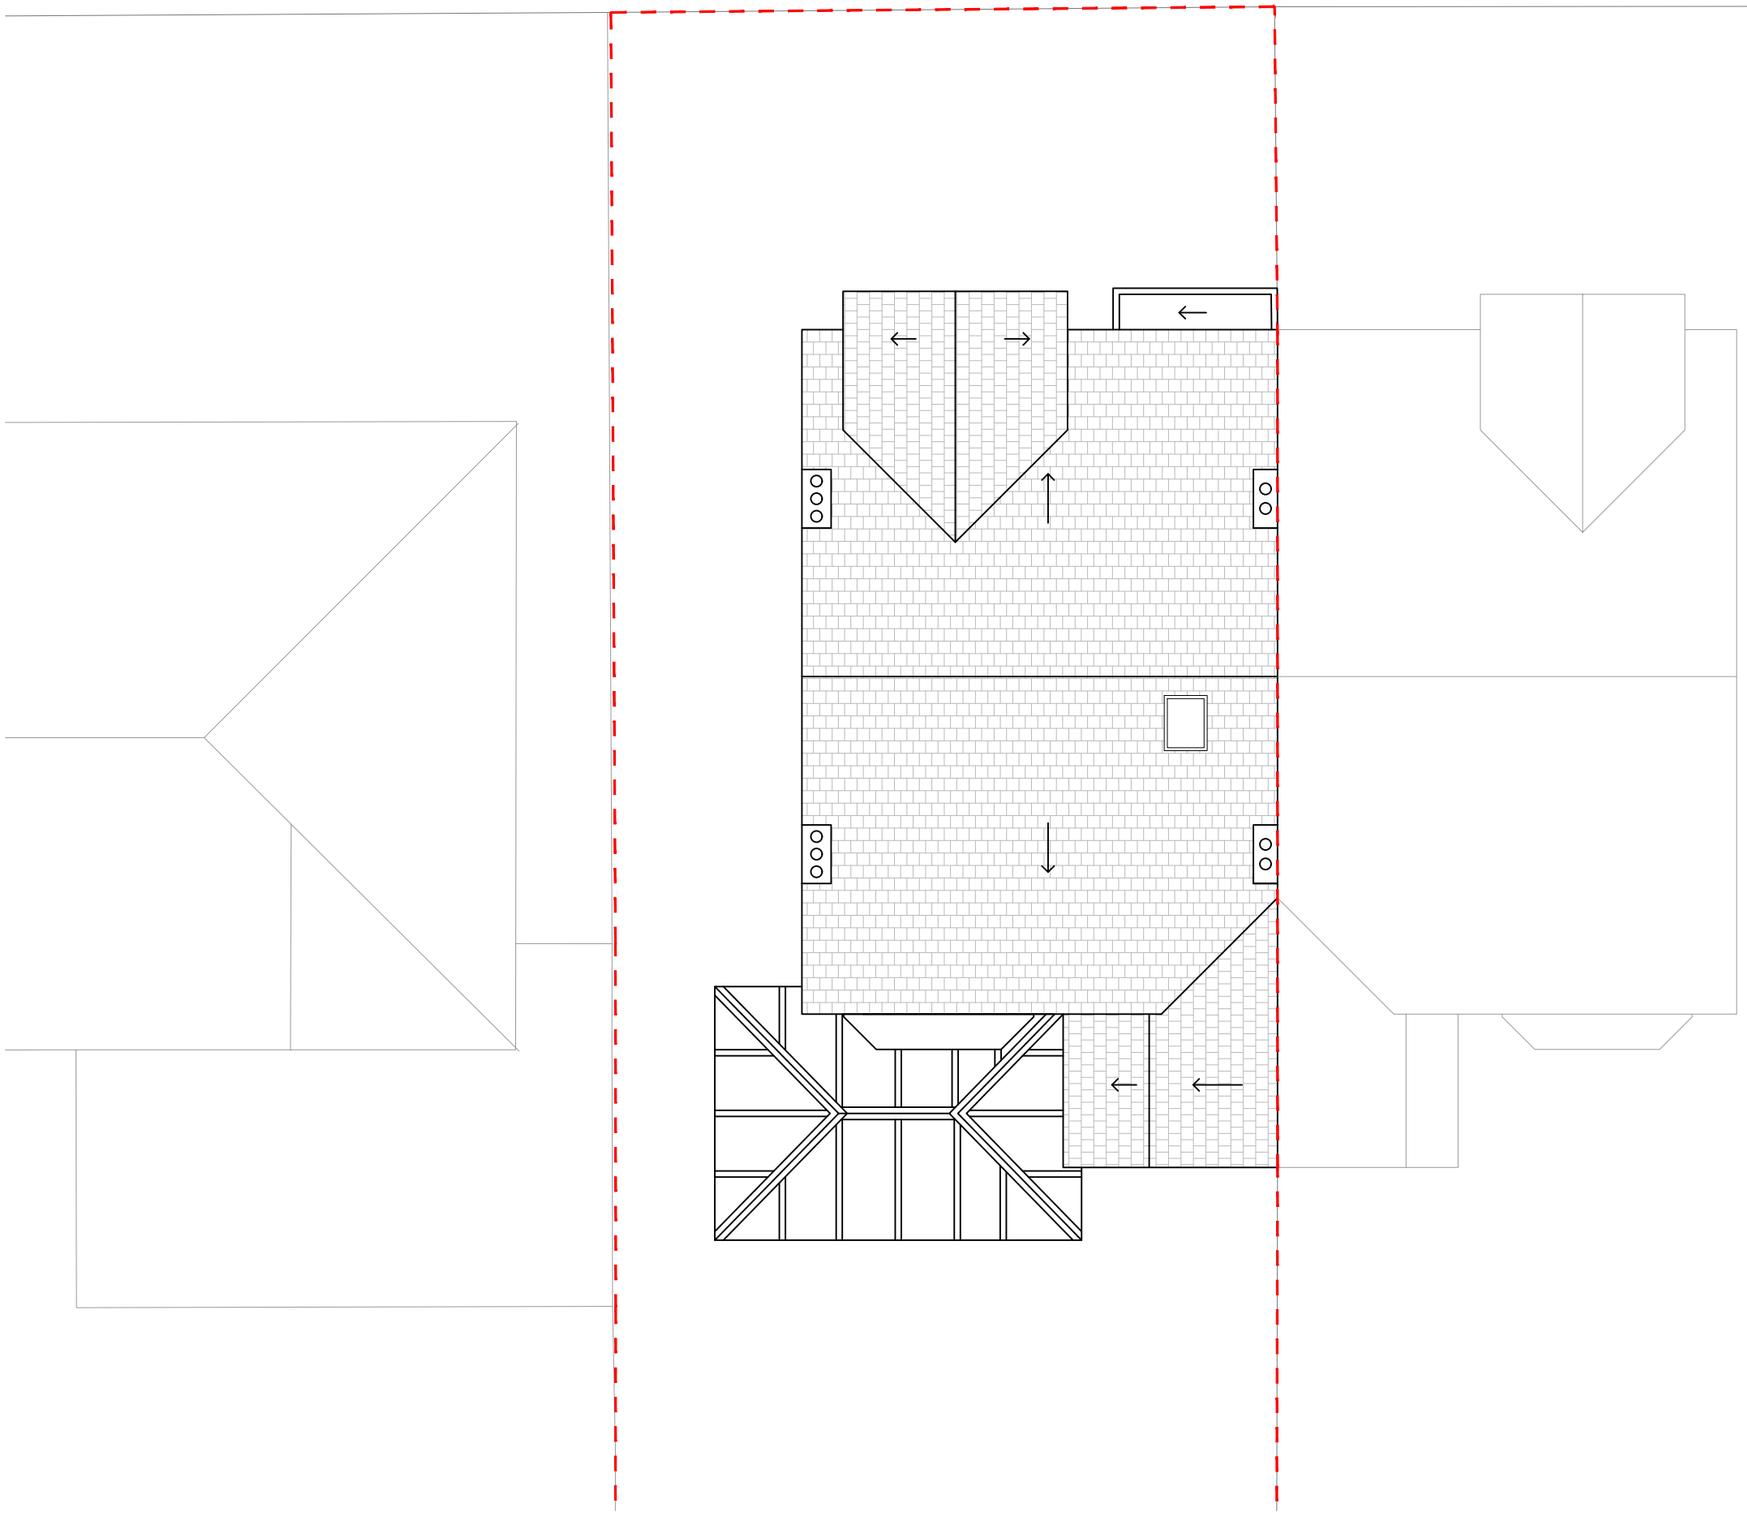

TITLE

EXISTING ROOF PLAN

DWG.NO.

2240 - PL - EX - 104

SCALE	1:100 @ A3
ISSUE	PLANNING
DATE	18-05-2021
REVISION 02	JOB NO. 2240

NOTES

Rev	Date	Description
00	18/05/21	DRAFT Issue to Client
01	15/06/21	Issue to Client
02	25/06/21	Issue to Planning

CLIENT	Zoe and Jeff Thompson
ADDRESS	19 Ellesmere Road South, Chorlton-cum-Hardy, Manchester, M21 0TE
PROJECT DESCRIPTION	Proposed rear extension, partial basement conversion and internal remodel.
PROJECT ADDRESS	19 Ellesmere Road South, Chorlton-cum-Hardy, Manchester, M21 0TE


BUTTERFIELD ARCHITECTURE

ARCHITECTURE \ INTERIORS \ PROJECT MANAGEMENT


W \ WWW.BUTTERFIELD ARCHITECTURE.CO.UK
E \ INFO@BUTTERFIELDARCHITECTURE.CO.UK
M \ +44 (0) 7779302856
102 ROSENEATH ROAD, URMSTON, MANCHESTER, M41 5AZ

© **COPYRIGHT** This drawing is protected by copyright, it may not be reproduced in any form or by any means for any purpose, without gaining written permission from Butterfield Architecture

NOTES This drawing is to be read in conjunction with all relevant Butterfield Architecture, Structural Engineer's, Service Engineer's, and Subcontractor drawings. Review all drawings and report any discrepancies to Butterfield Architecture prior to consulting. All structural walls to be confirmed by SE / Contractor on site. Do not scale from this drawing. All dimensions and levels including any abutment to existing structures to be checked on site prior to commencement. All dimensions in millimetres unless stated otherwise. Work from figured dimensions only. No deviation from details shown on this drawing is allowed without Butterfield Architecture's prior permission in writing. All work is to be carried out in accordance with British Standard Codes of Practice, Statutory requirements and the Contract Documents.

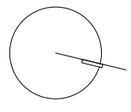

0 1m 2m 3m 4m 5m

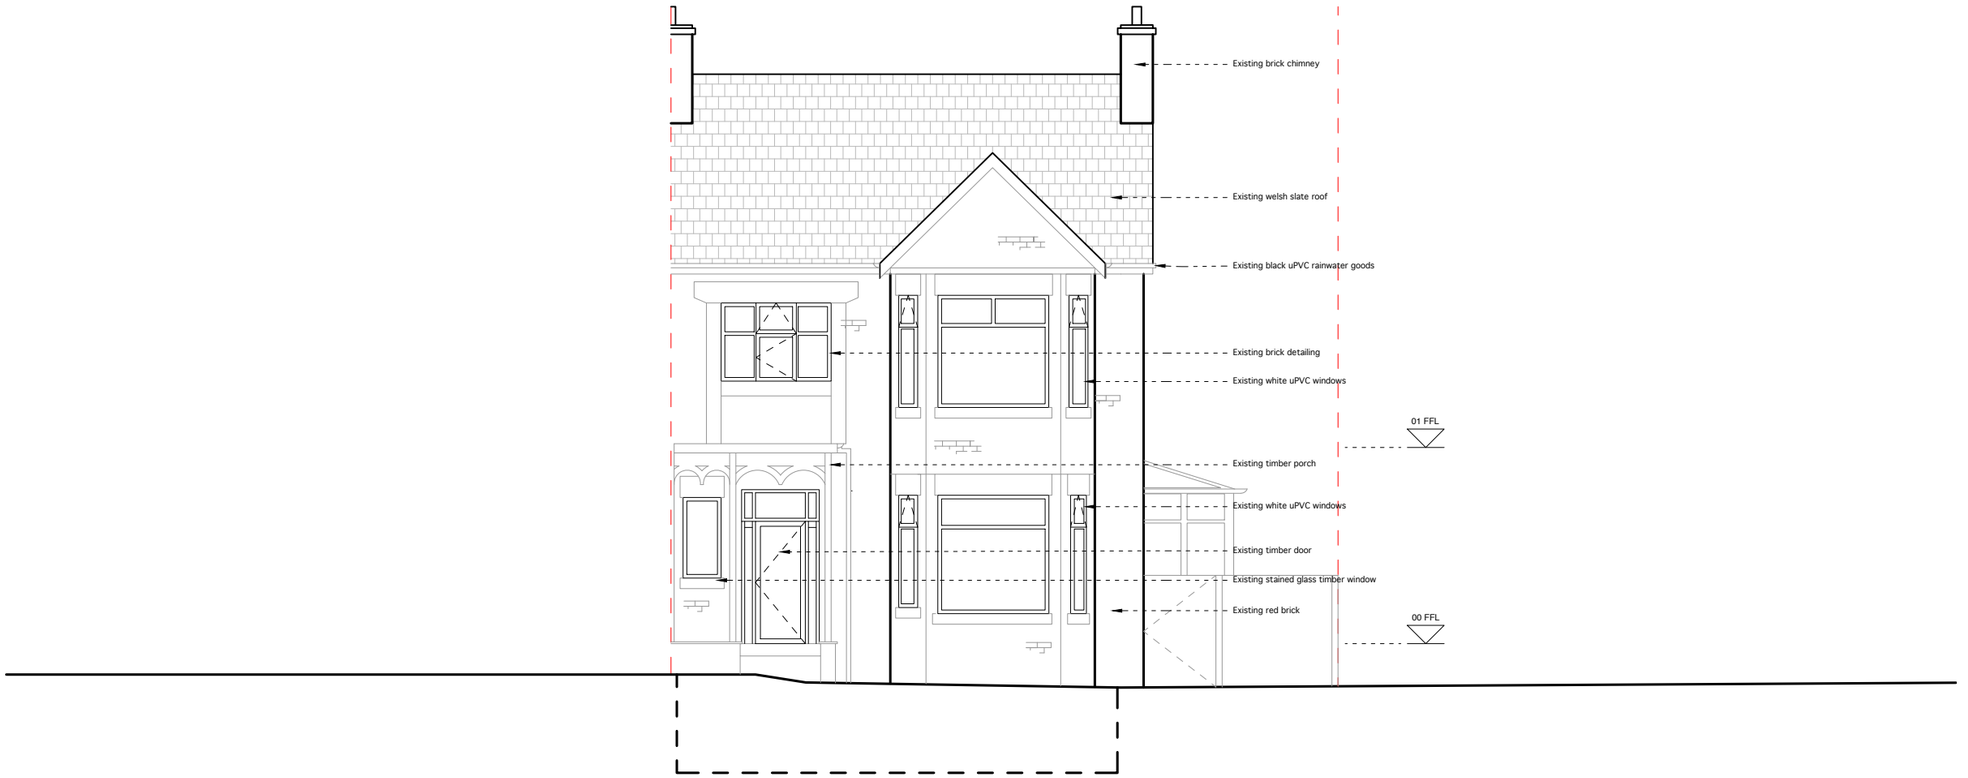

TITLE

EXISTING FRONT ELEVATION

DWG.NO.

2240 - PL - EX - 200

SCALE	1:100 @ A3
ISSUE	PLANNING
DATE	18-05-2021
REVISION 02	JOB NO. 2240

NOTES

Rev	Date	Description
00	18/05/21	DRAFT Issue to Client
01	15/06/21	Issue to Client
02	25/06/21	Issue to Planning

CLIENT	Zoe and Jeff Thompson
ADDRESS	19 Ellesmere Road South, Chorlton-cum-Hardy, Manchester, M21 0TE
PROJECT DESCRIPTION	Proposed rear extension, partial basement conversion and internal remodel.
PROJECT ADDRESS	19 Ellesmere Road South, Chorlton-cum-Hardy, Manchester, M21 0TE

BUTTERFIELD ARCHITECTURE


ARCHITECTURE \ INTERIORS \ PROJECT MANAGEMENT

W \ WWW.BUTTERFIELD ARCHITECTURE.CO.UK
E \ INFO@BUTTERFIELDARCHITECTURE.CO.UK
M \ +44 (0) 7779302856
102 ROSENEATH ROAD, URMSTON, MANCHESTER, M41 5AZ

© **COPYRIGHT** This drawing is protected by copyright, it may not be reproduced in any form or by any means for any purpose, without gaining written permission from Butterfield Architecture

NOTES This drawing is to be read in conjunction with all relevant Butterfield Architecture, Structural Engineer's, Service Engineer's, and Subcontractor drawings. Review all drawings and report any discrepancies to Butterfield Architecture prior to consulting. All structural walls to be confirmed by SE / Contractor on site. Do not scale from this drawing. All dimensions and levels including any abutment to existing structures to be checked on site prior to commencement. All dimensions in millimetres unless stated otherwise. Work from figured dimensions only. No deviation from details shown on this drawing is allowed without Butterfield Architecture's prior permission in writing. All work is to be carried out in accordance with British Standard Codes of Practice, Statutory requirements and the Contract Documents.

0 1m 2m 3m 4m 5m

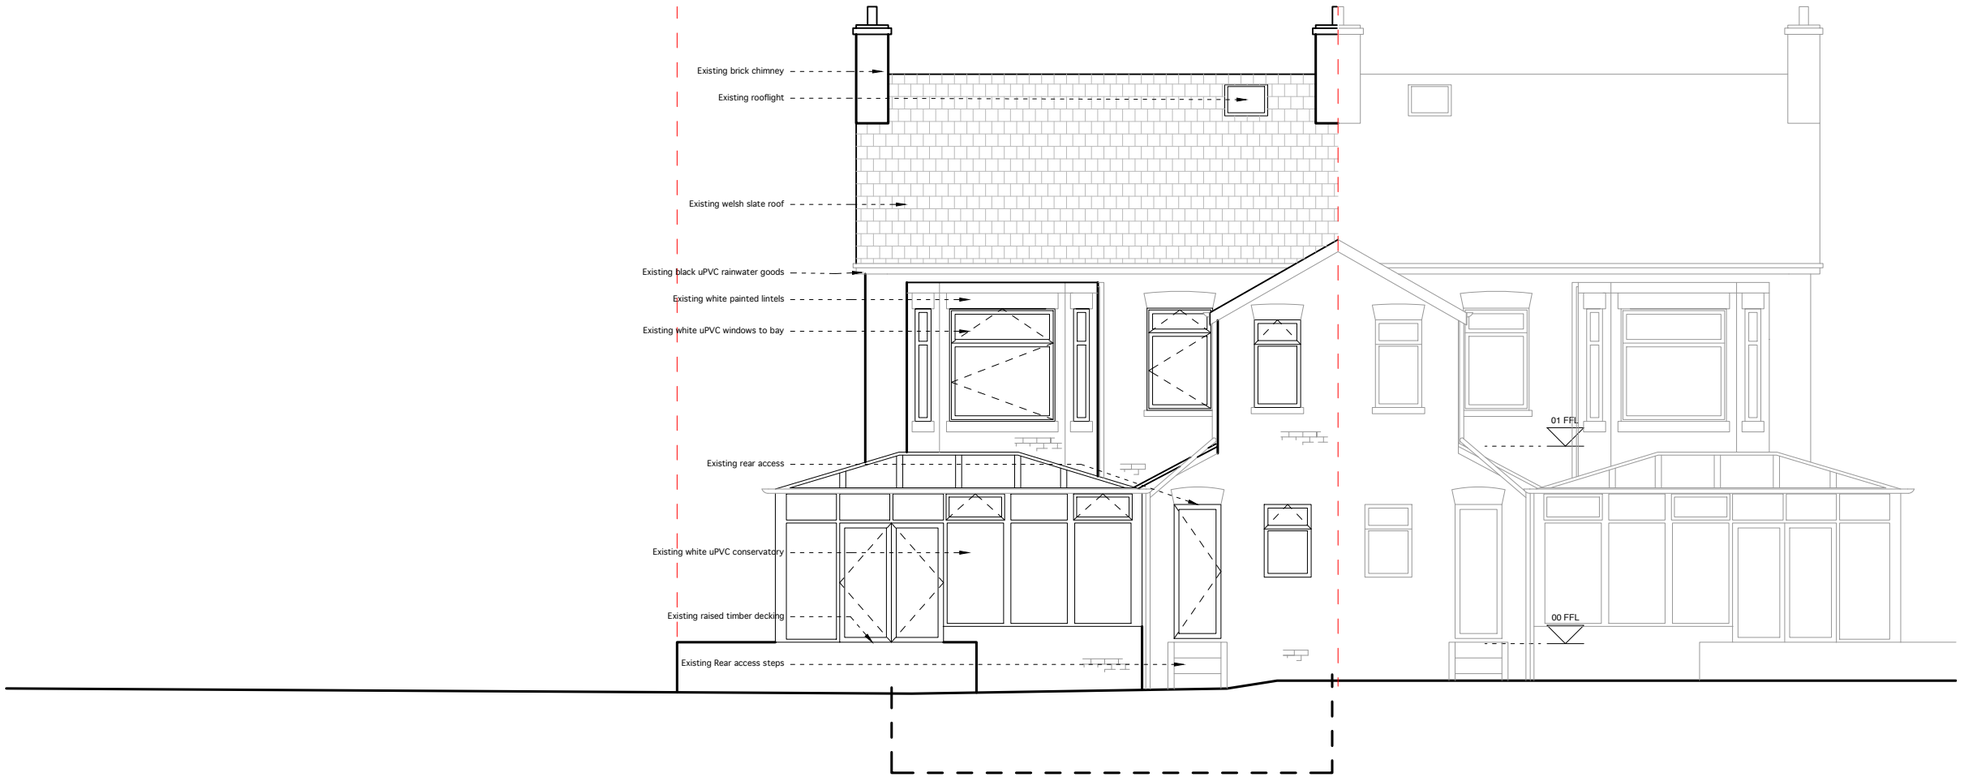

TITLE

EXISTING REAR ELEVATION

DWG.NO.

2240 - PL - EX - 201

SCALE	1:100 @ A3
ISSUE	PLANNING
DATE	18-05-2021
REVISION	JOB NO.
02	2240

NOTES

Rev	Date	Description
00	18/05/21	DRAFT Issue to Client
01	15/06/21	Issue to Client
02	25/06/21	Issue to Planning

CLIENT	Zoe and Jeff Thompson
ADDRESS	19 Ellesmere Road South, Chorlton-cum-Hardy, Manchester, M21 0TE
PROJECT DESCRIPTION	Proposed rear extension, partial basement conversion and internal remodel.
PROJECT ADDRESS	19 Ellesmere Road South, Chorlton-cum-Hardy, Manchester, M21 0TE

BUTTERFIELD ARCHITECTURE

ARCHITECTURE \ INTERIORS \ PROJECT MANAGEMENT

W \ WWW.BUTTERFIELD ARCHITECTURE.CO.UK
E \ INFO@BUTTERFIELDARCHITECTURE.CO.UK
M \ +44 (0) 7779302856
102 ROSENEATH ROAD, URMSTON, MANCHESTER, M41 5AZ

© **COPYRIGHT** This drawing is protected by copyright, it may not be reproduced in any form or by any means for any purpose, without gaining written permission from Butterfield Architecture

NOTES This drawing is to be read in conjunction with all relevant Butterfield Architecture, Structural Engineer's, Service Engineer's, and Subcontractor drawings. Review all drawings and report any discrepancies to Butterfield Architecture prior to consulting. All structural walls to be confirmed by SE / Contractor on site. Do not scale from this drawing. All dimensions and levels including any abutment to existing structures to be checked on site prior to commencement. All dimensions in millimetres unless stated otherwise. Work from figured dimensions only. No deviation from details shown on this drawing is allowed without Butterfield Architecture's prior permission in writing. All work is to be carried out in accordance with British Standard Codes of Practice, Statutory requirements and the Contract Documents.

0 1m 2m 3m 4m 5m



TITLE

EXISTING SOUTH ELEVATION

DWG.NO.

2240 - PL - EX - 202

SCALE	1:100 @ A3
ISSUE	PLANNING
DATE	18-05-2021
REVISION	JOB NO.
02	2240

NOTES

Rev	Date	Description
00	18/05/21	DRAFT Issue to Client
01	15/06/21	Issue to Client
02	25/06/21	Issue to Planning

CLIENT	Zoe and Jeff Thompson
ADDRESS	19 Ellesmere Road South, Chorlton-cum-Hardy, Manchester, M21 0TE
PROJECT DESCRIPTION	Proposed rear extension, partial basement conversion and internal remodel.
PROJECT ADDRESS	19 Ellesmere Road South, Chorlton-cum-Hardy, Manchester, M21 0TE

BUTTERFIELD ARCHITECTURE


ARCHITECTURE \ INTERIORS \ PROJECT MANAGEMENT

W \ WWW.BUTTERFIELD ARCHITECTURE.CO.UK
E \ INFO@BUTTERFIELDARCHITECTURE.CO.UK
M \ +44 (0) 7779302856
102 ROSENEATH ROAD, URMSTON, MANCHESTER, M41 5AZ

© **COPYRIGHT** This drawing is protected by copyright, it may not be reproduced in any form or by any means for any purpose, without gaining written permission from Butterfield Architecture

NOTES This drawing is to be read in conjunction with all relevant Butterfield Architecture, Structural Engineer's, Service Engineer's, and Subcontractor drawings. Review all drawings and report any discrepancies to Butterfield Architecture prior to consulting. All structural walls to be confirmed by SE / Contractor on site. Do not scale from this drawing. All dimensions and levels including any abutment to existing structures to be checked on site prior to commencement. All dimensions in millimetres unless stated otherwise. Work from figured dimensions only. No deviation from details shown on this drawing is allowed without Butterfield Architecture's prior permission in writing. All work is to be carried out in accordance with British Standard Codes of Practice, Statutory requirements and the Contract Documents.

0 1m 2m 3m 4m 5m

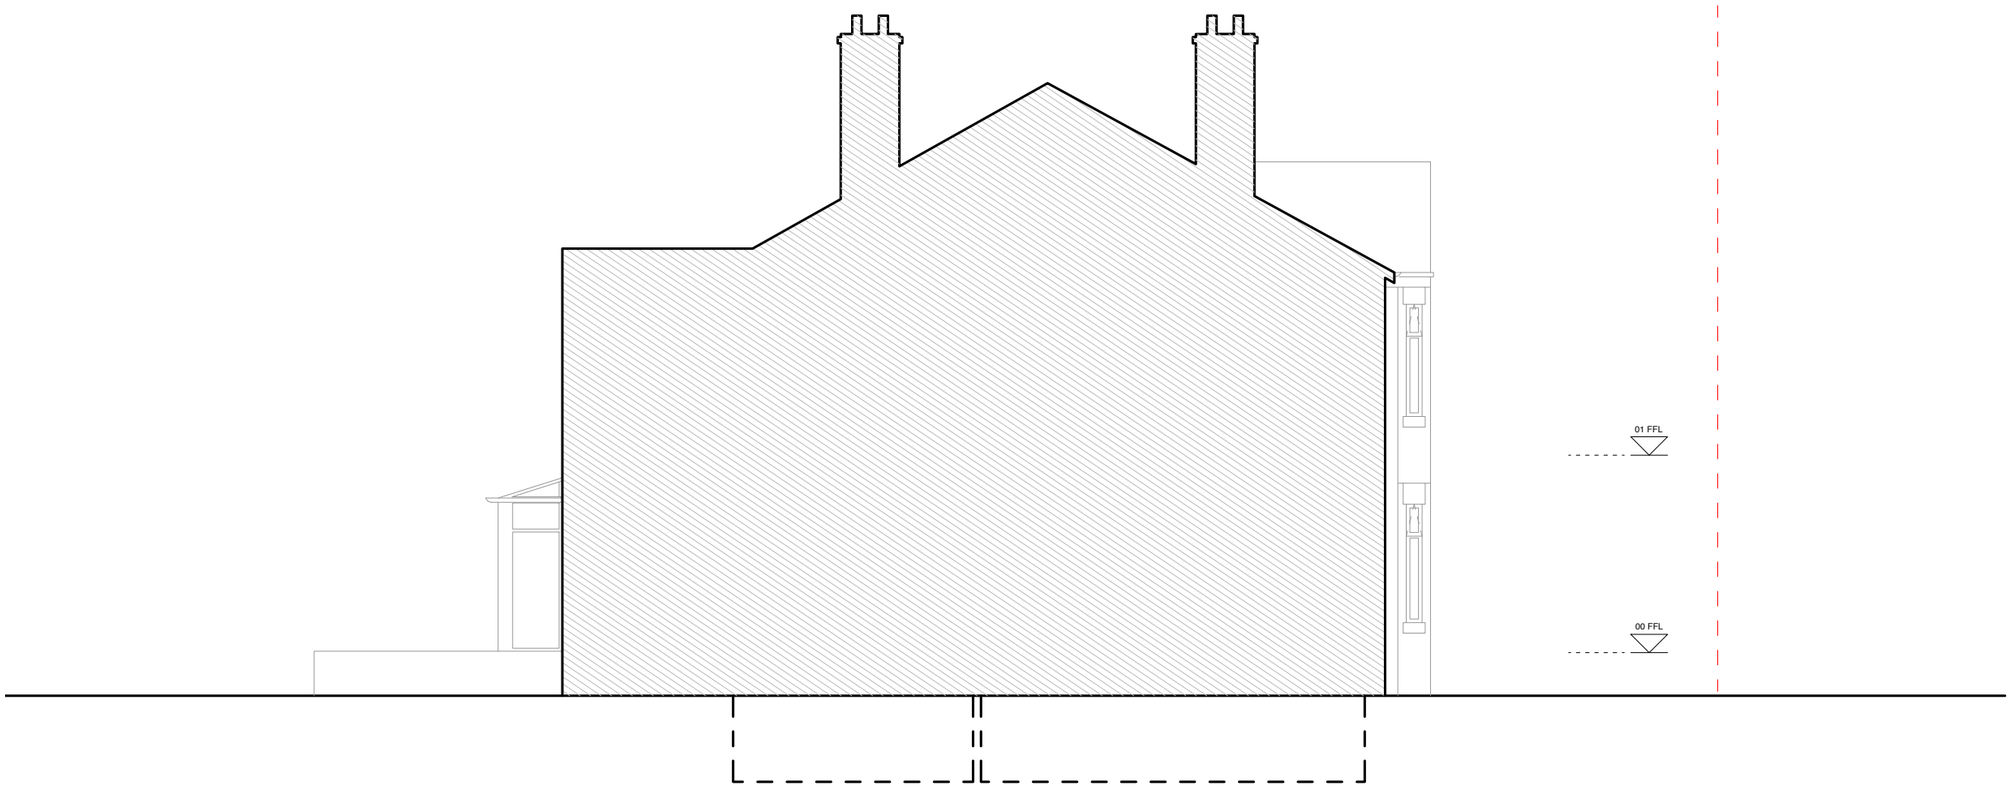

TITLE

EXISTING NORTH ELEVATION

DWG.NO.

2240 - PL - EX - 203

SCALE	1:100 @ A3
ISSUE	PLANNING
DATE	18-05-2021
REVISION	JOB NO.
02	2240

NOTES

Rev	Date	Description
00	18/05/21	DRAFT Issue to Client
01	15/06/21	Issue to Client
02	25/06/21	Issue to Planning

CLIENT	Zoe and Jeff Thompson
ADDRESS	19 Ellesmere Road South, Chorlton-cum-Hardy, Manchester, M21 0TE
PROJECT DESCRIPTION	Proposed rear extension, partial basement conversion and internal remodel.
PROJECT ADDRESS	19 Ellesmere Road South, Chorlton-cum-Hardy, Manchester, M21 0TE

BUTTERFIELD ARCHITECTURE

ARCHITECTURE \ INTERIORS \ PROJECT MANAGEMENT

W \ WWW.BUTTERFIELD ARCHITECTURE.CO.UK
E \ INFO@BUTTERFIELDARCHITECTURE.CO.UK
M \ +44 (0) 7779302856
102 ROSENEATH ROAD, URMSTON, MANCHESTER, M41 5AZ

© **COPYRIGHT** This drawing is protected by copyright, it may not be reproduced in any form or by any means for any purpose, without gaining written permission from Butterfield Architecture

NOTES This drawing is to be read in conjunction with all relevant Butterfield Architecture, Structural Engineer's, Service Engineer's, and Subcontractor drawings. Review all drawings and report any discrepancies to Butterfield Architecture prior to consulting. All structural walls to be confirmed by SE / Contractor on site. Do not scale from this drawing. All dimensions and levels including any abutment to existing structures to be checked on site prior to commencement. All dimensions in millimetres unless stated otherwise. Work from figured dimensions only. No deviation from details shown on this drawing is allowed without Butterfield Architecture's prior permission in writing. All work is to be carried out in accordance with British Standard Codes of Practice, Statutory requirements and the Contract Documents.

0 1m 2m 3m 4m 5m