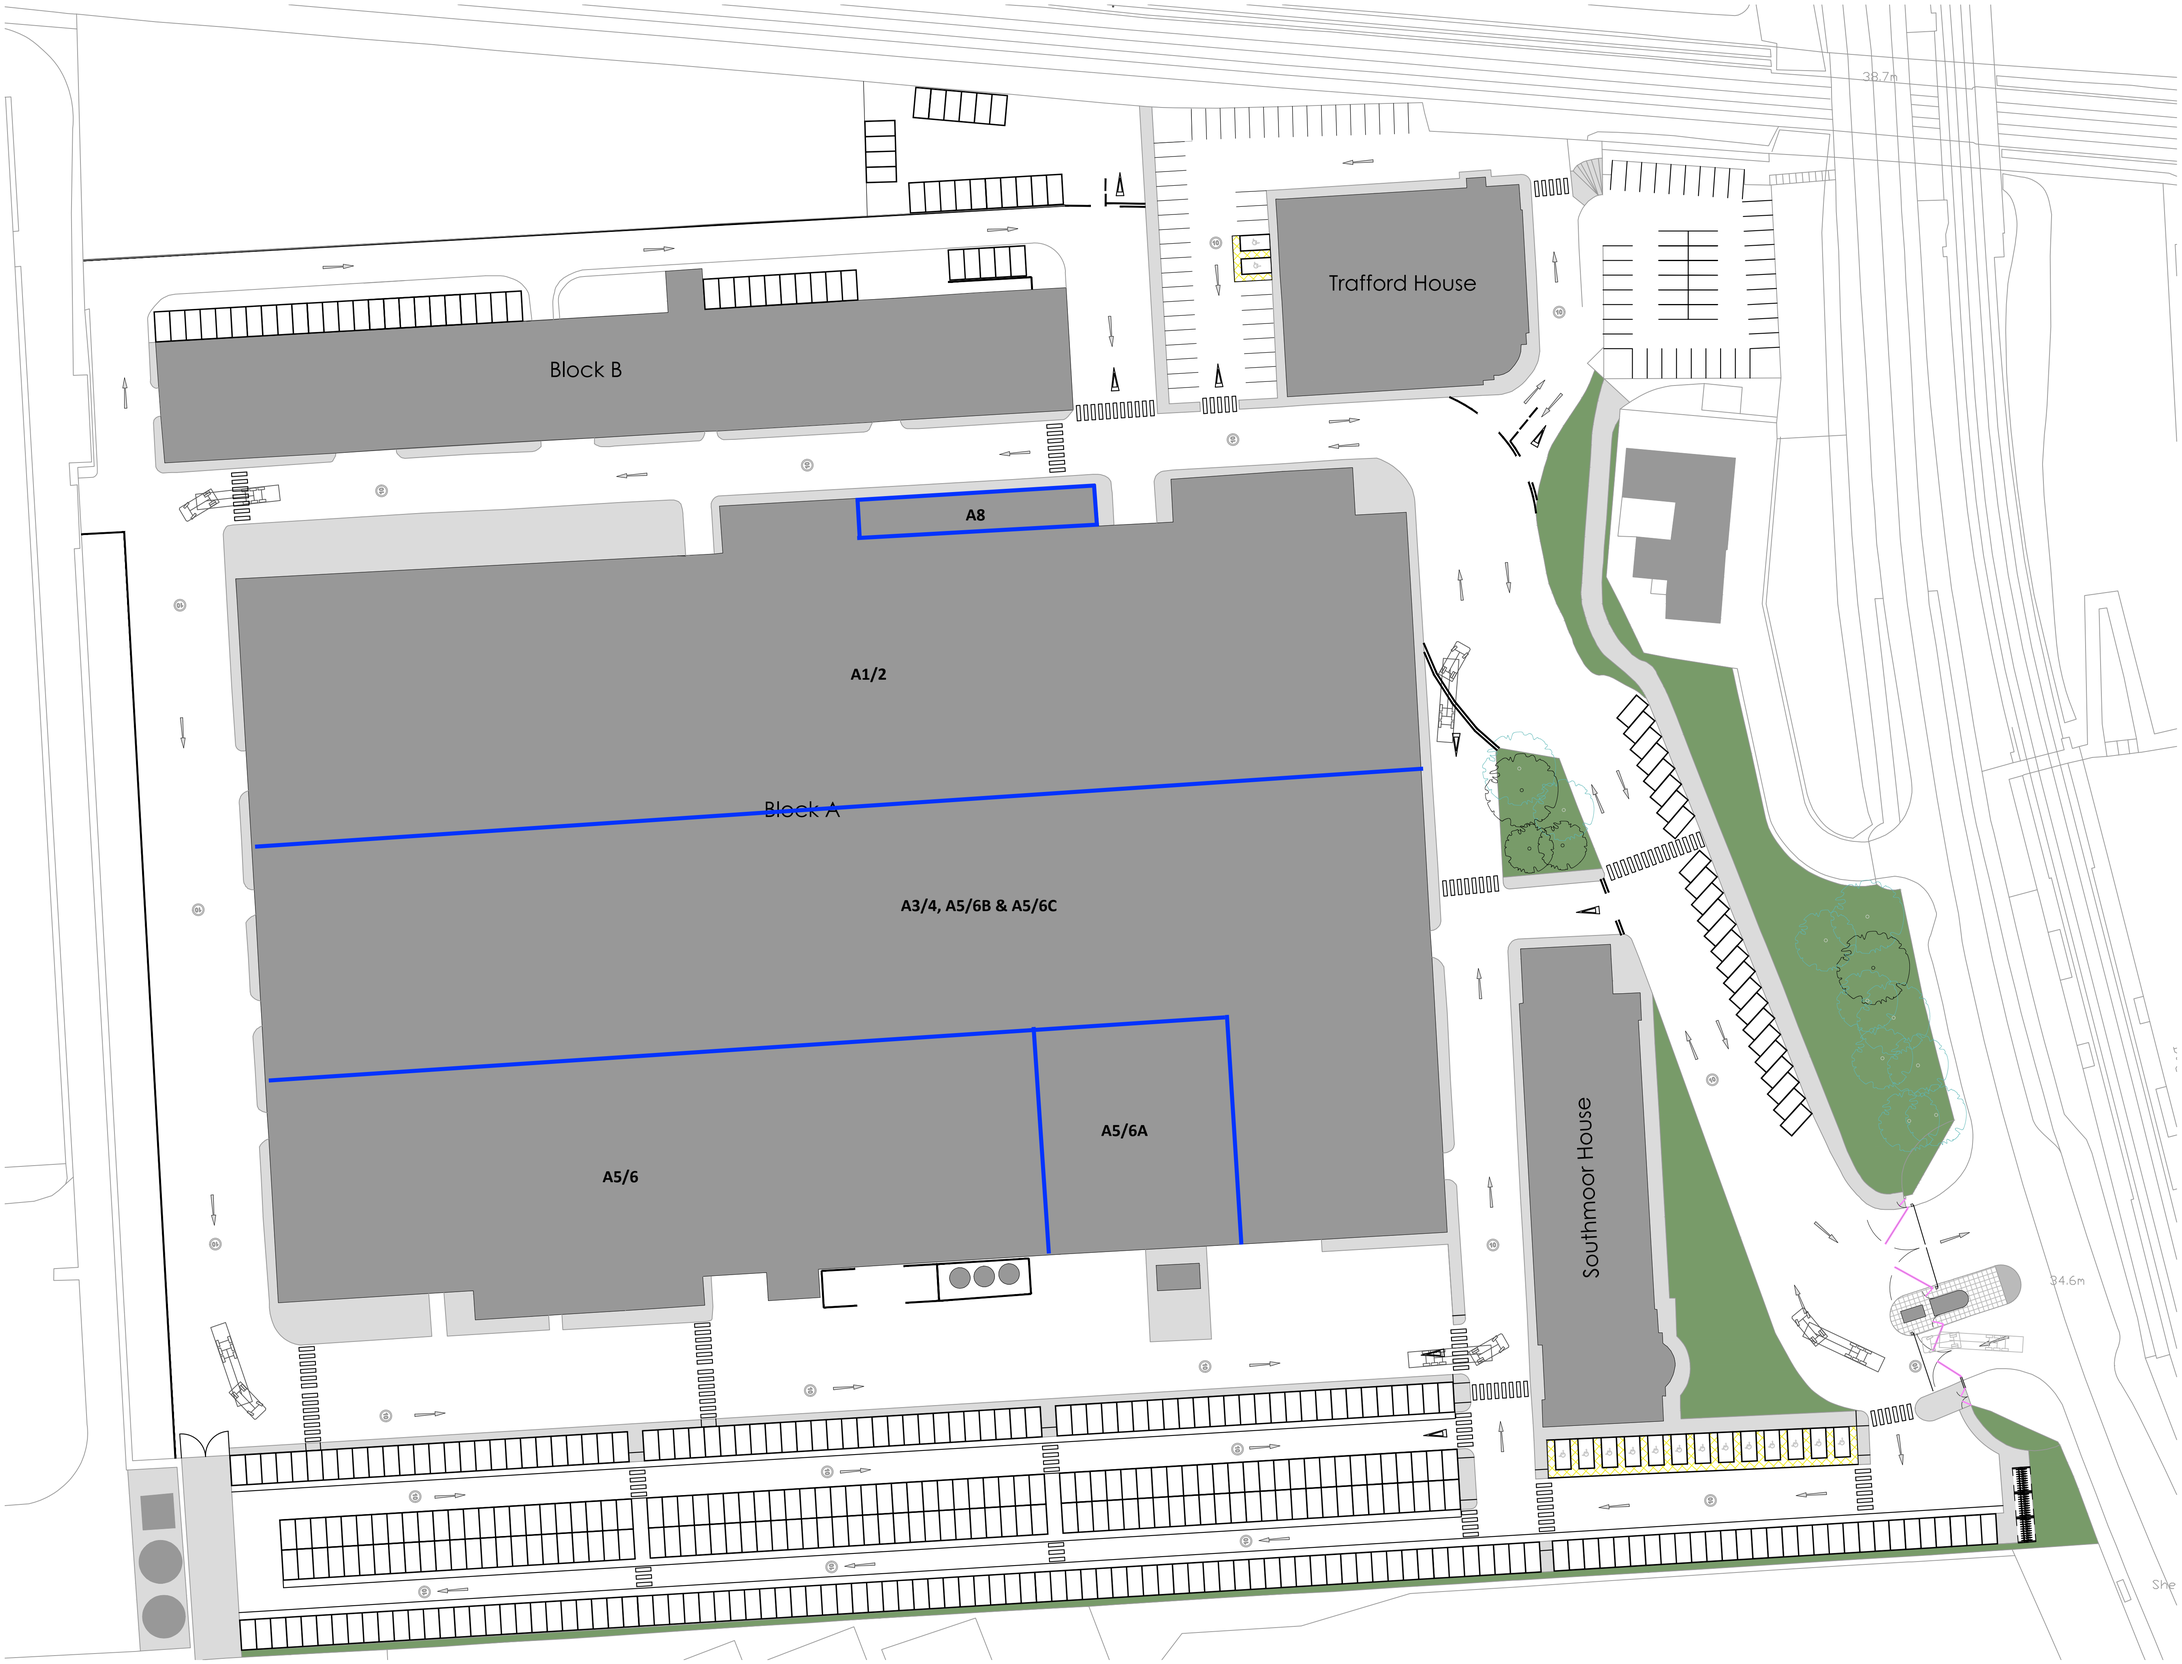

Car Parking Layout
Scale 1:500

NORTH

NOTES:

This drawing is produced for use in this project only and may not be used for any other purpose. Wainwright & Co (Chartered Surveyors) accept no liability for the use of this drawing other than the purpose for which it was intended in connection with this project as recorded on the title block fields 'Purpose for Issue' and 'File Status Code'.

This drawing may not be reproduced in any form without prior written agreement.

Do not scale from the drawing, use written dimensions only.

SCALE

0 — 125m

REV	DESCRIPTION	DATE	REVISED	CHECKED
-	-	-	-	-

© COPYRIGHT WAINWRIGHT & CO

WAINWRIGHTS
SURVEYORS | ARCHITECTS | PROJECT MANAGERS

5 Park Place, Leeds, LS1 2RU
T - 0113 3453933
W - www.wainwrightandco.co.uk

Lease Plan

CLIENT
South Street Capital

PROJECT
Trafford House,
Wythenshawe,
Manchester

TITLE
Car Parking Layout
as Proposed

SCALE	DATE	DRAWN	CHECKED
1:500 @ A1	2021 02 03	ER	DD

FILE / DRAWING NAME		REV CODE
PROJECT NR	UNIQUE NR	
WACBLD445	**(20)011**	**-**