
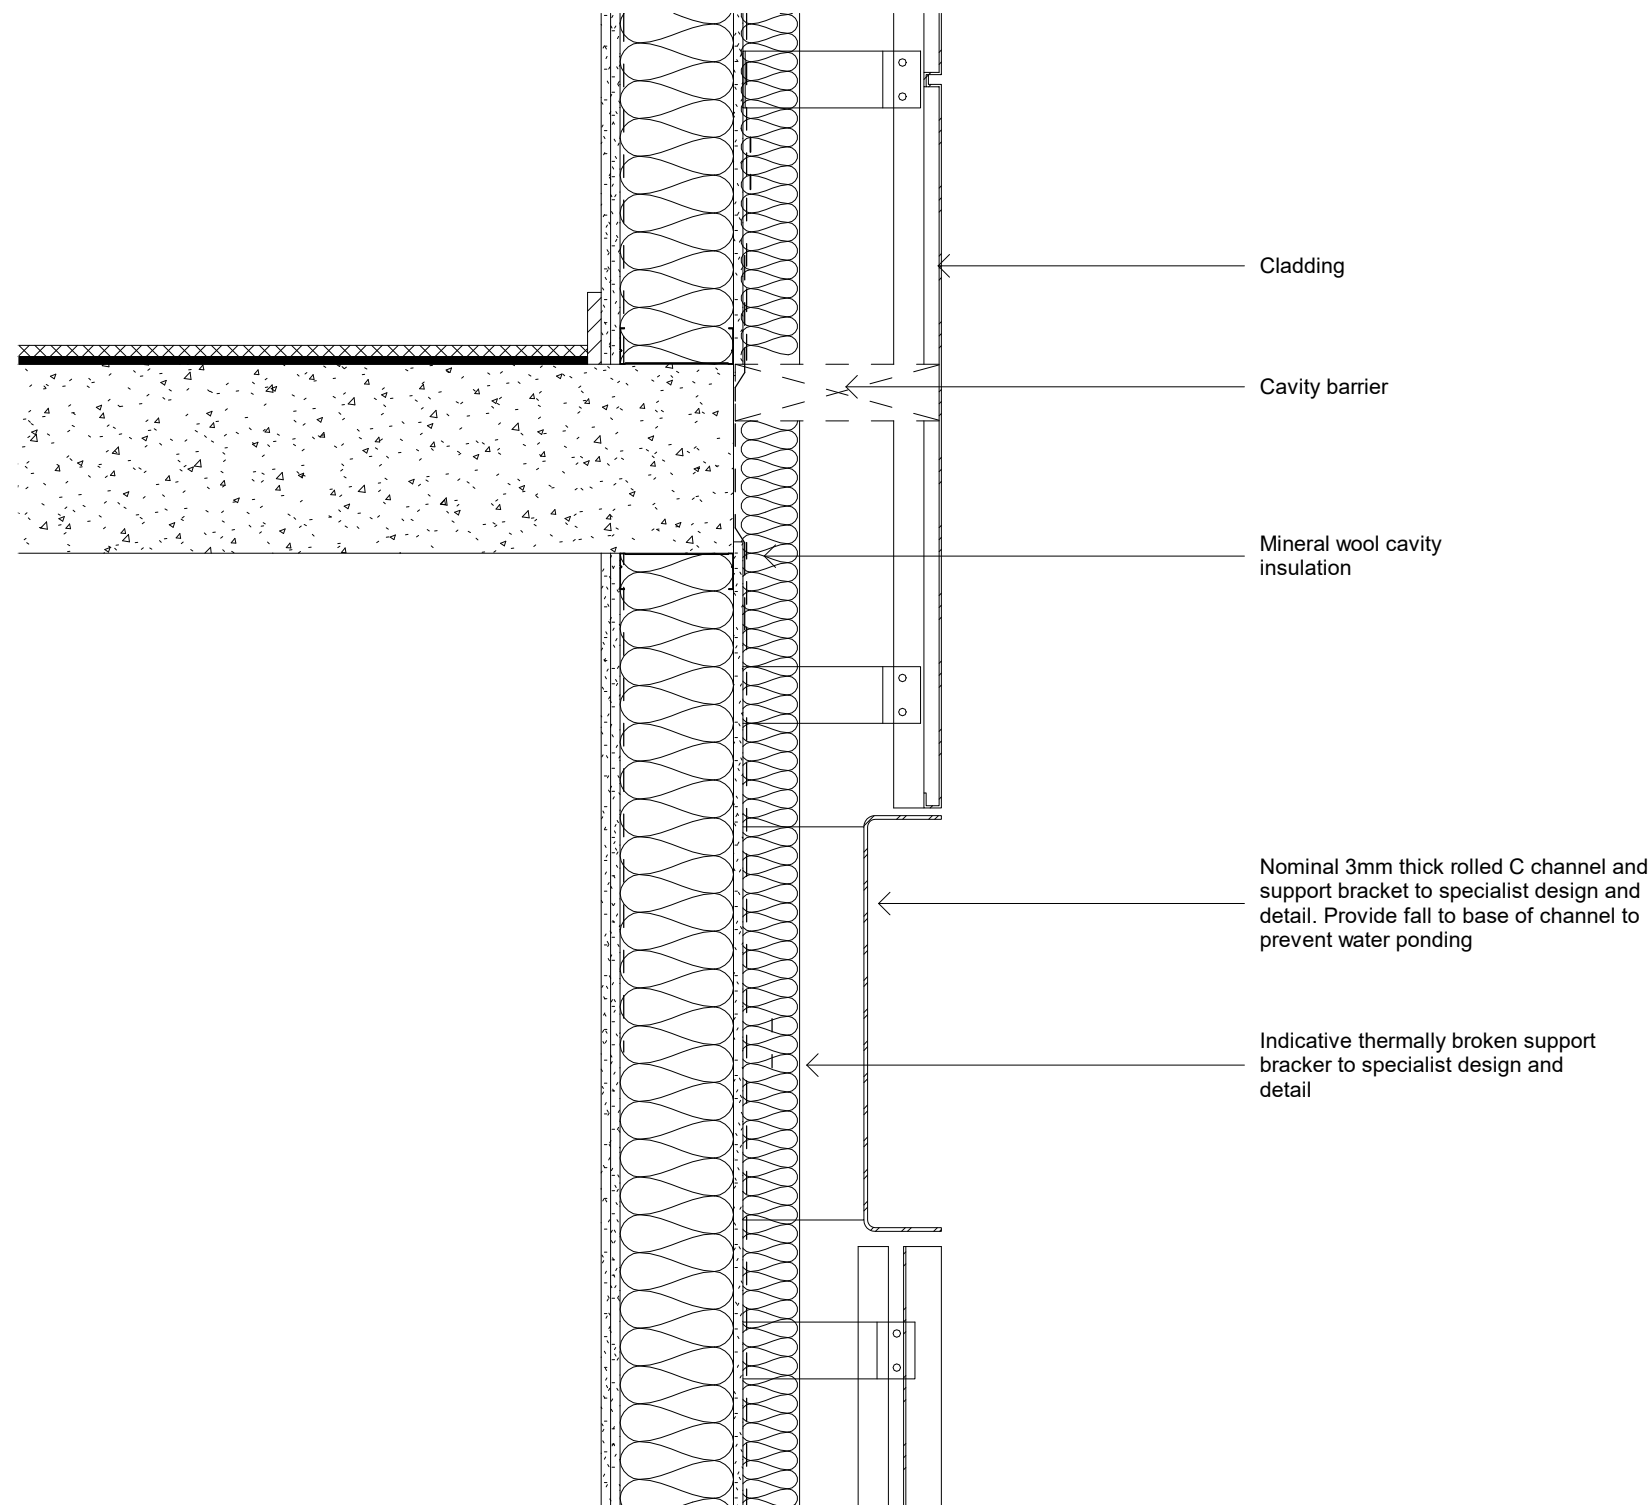
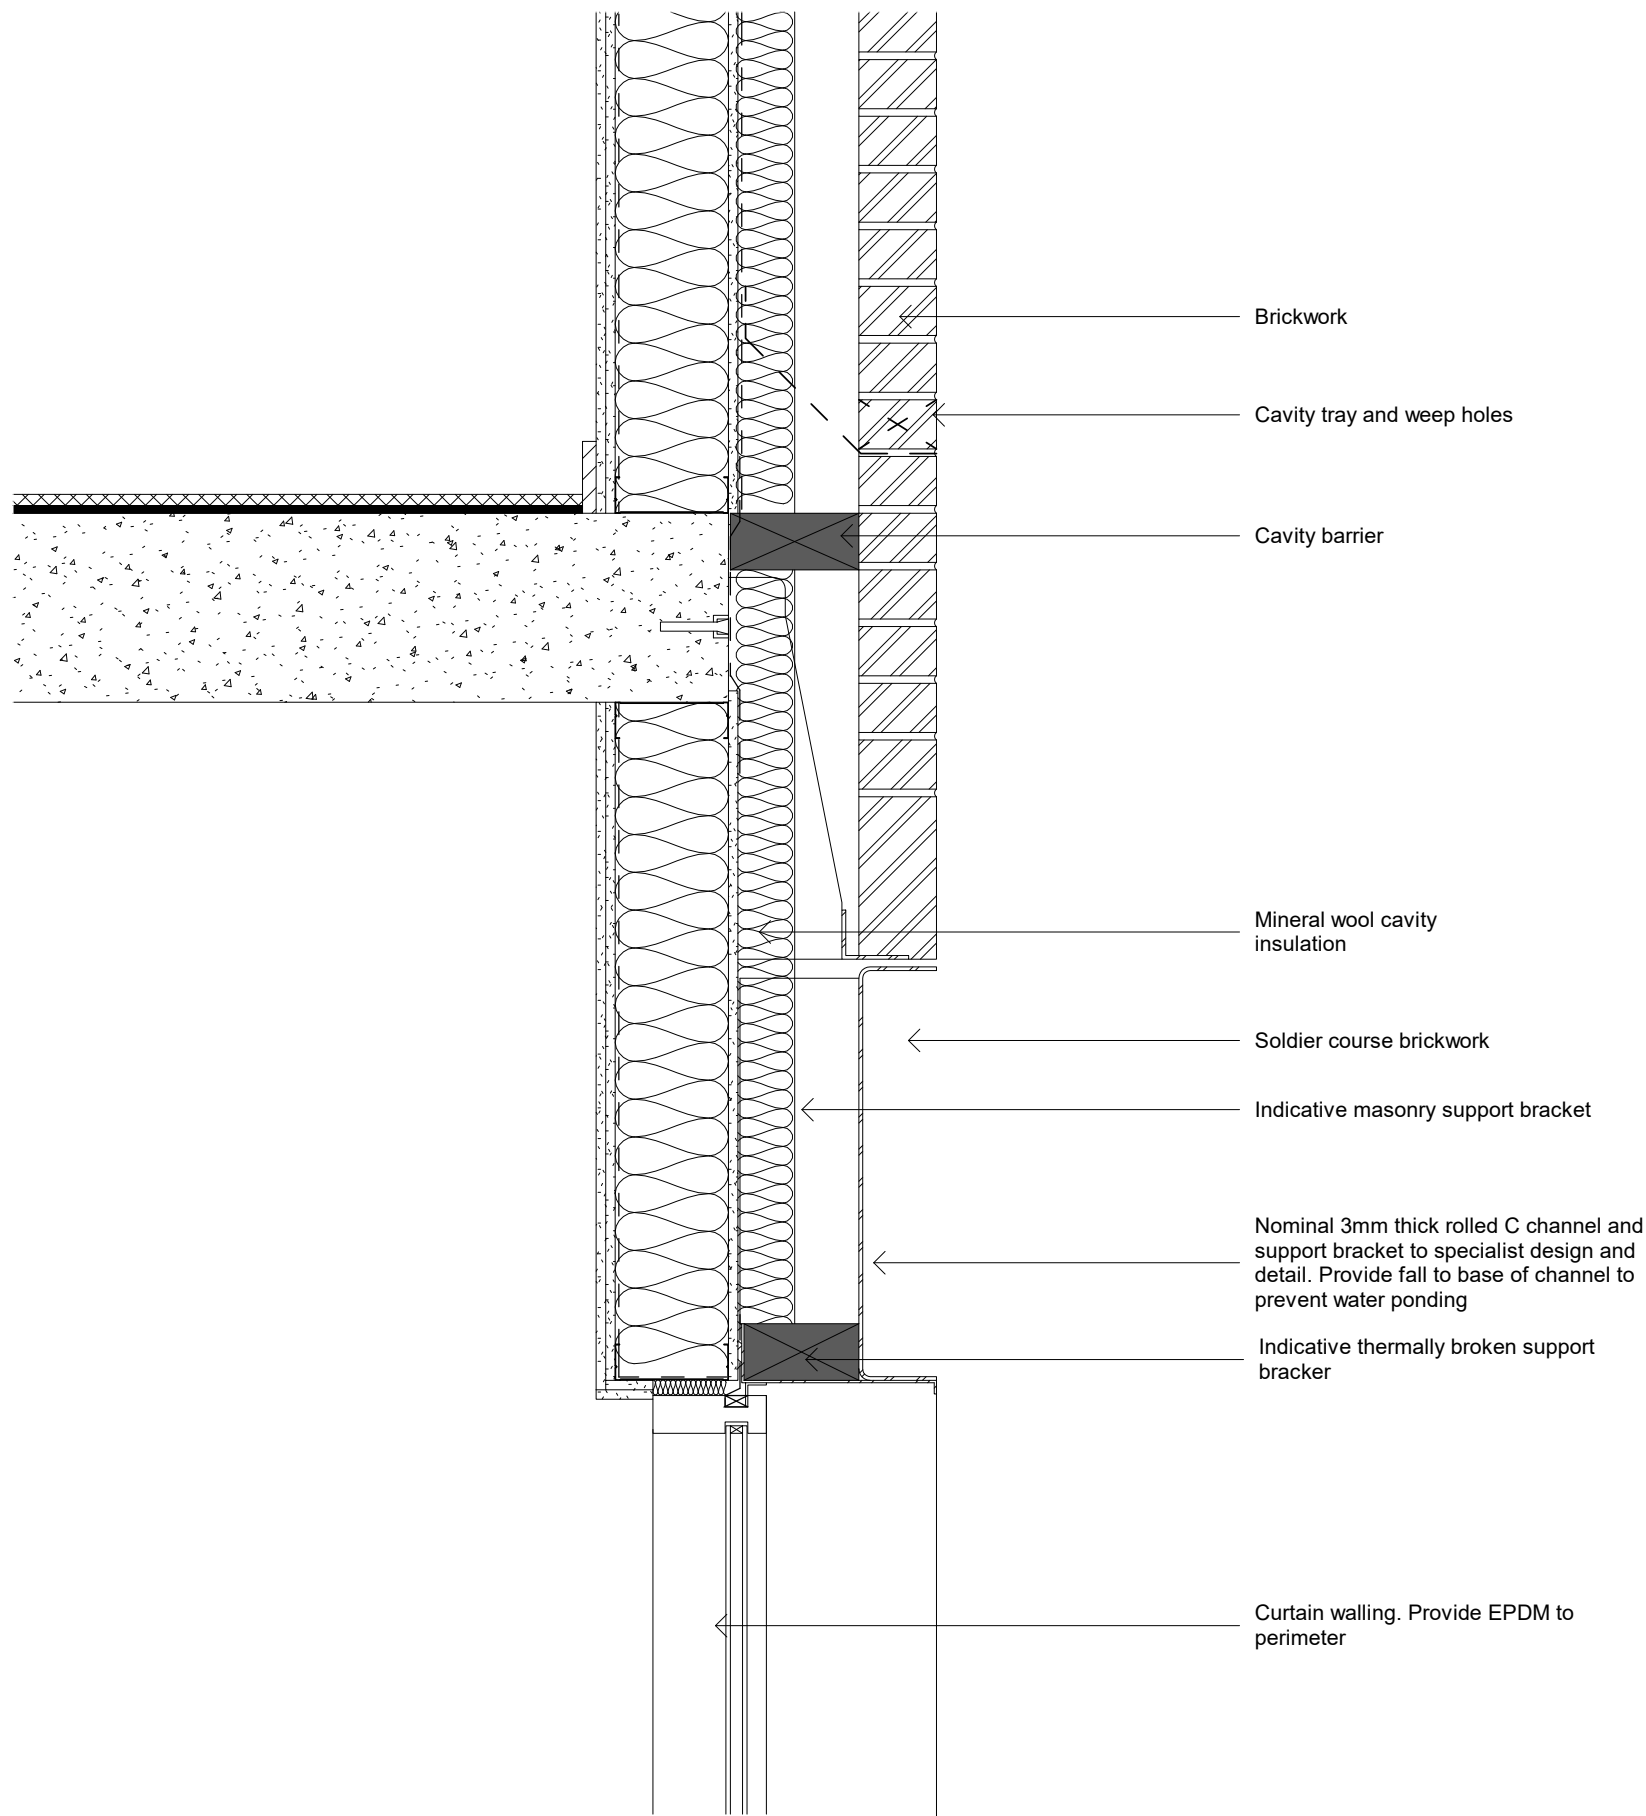


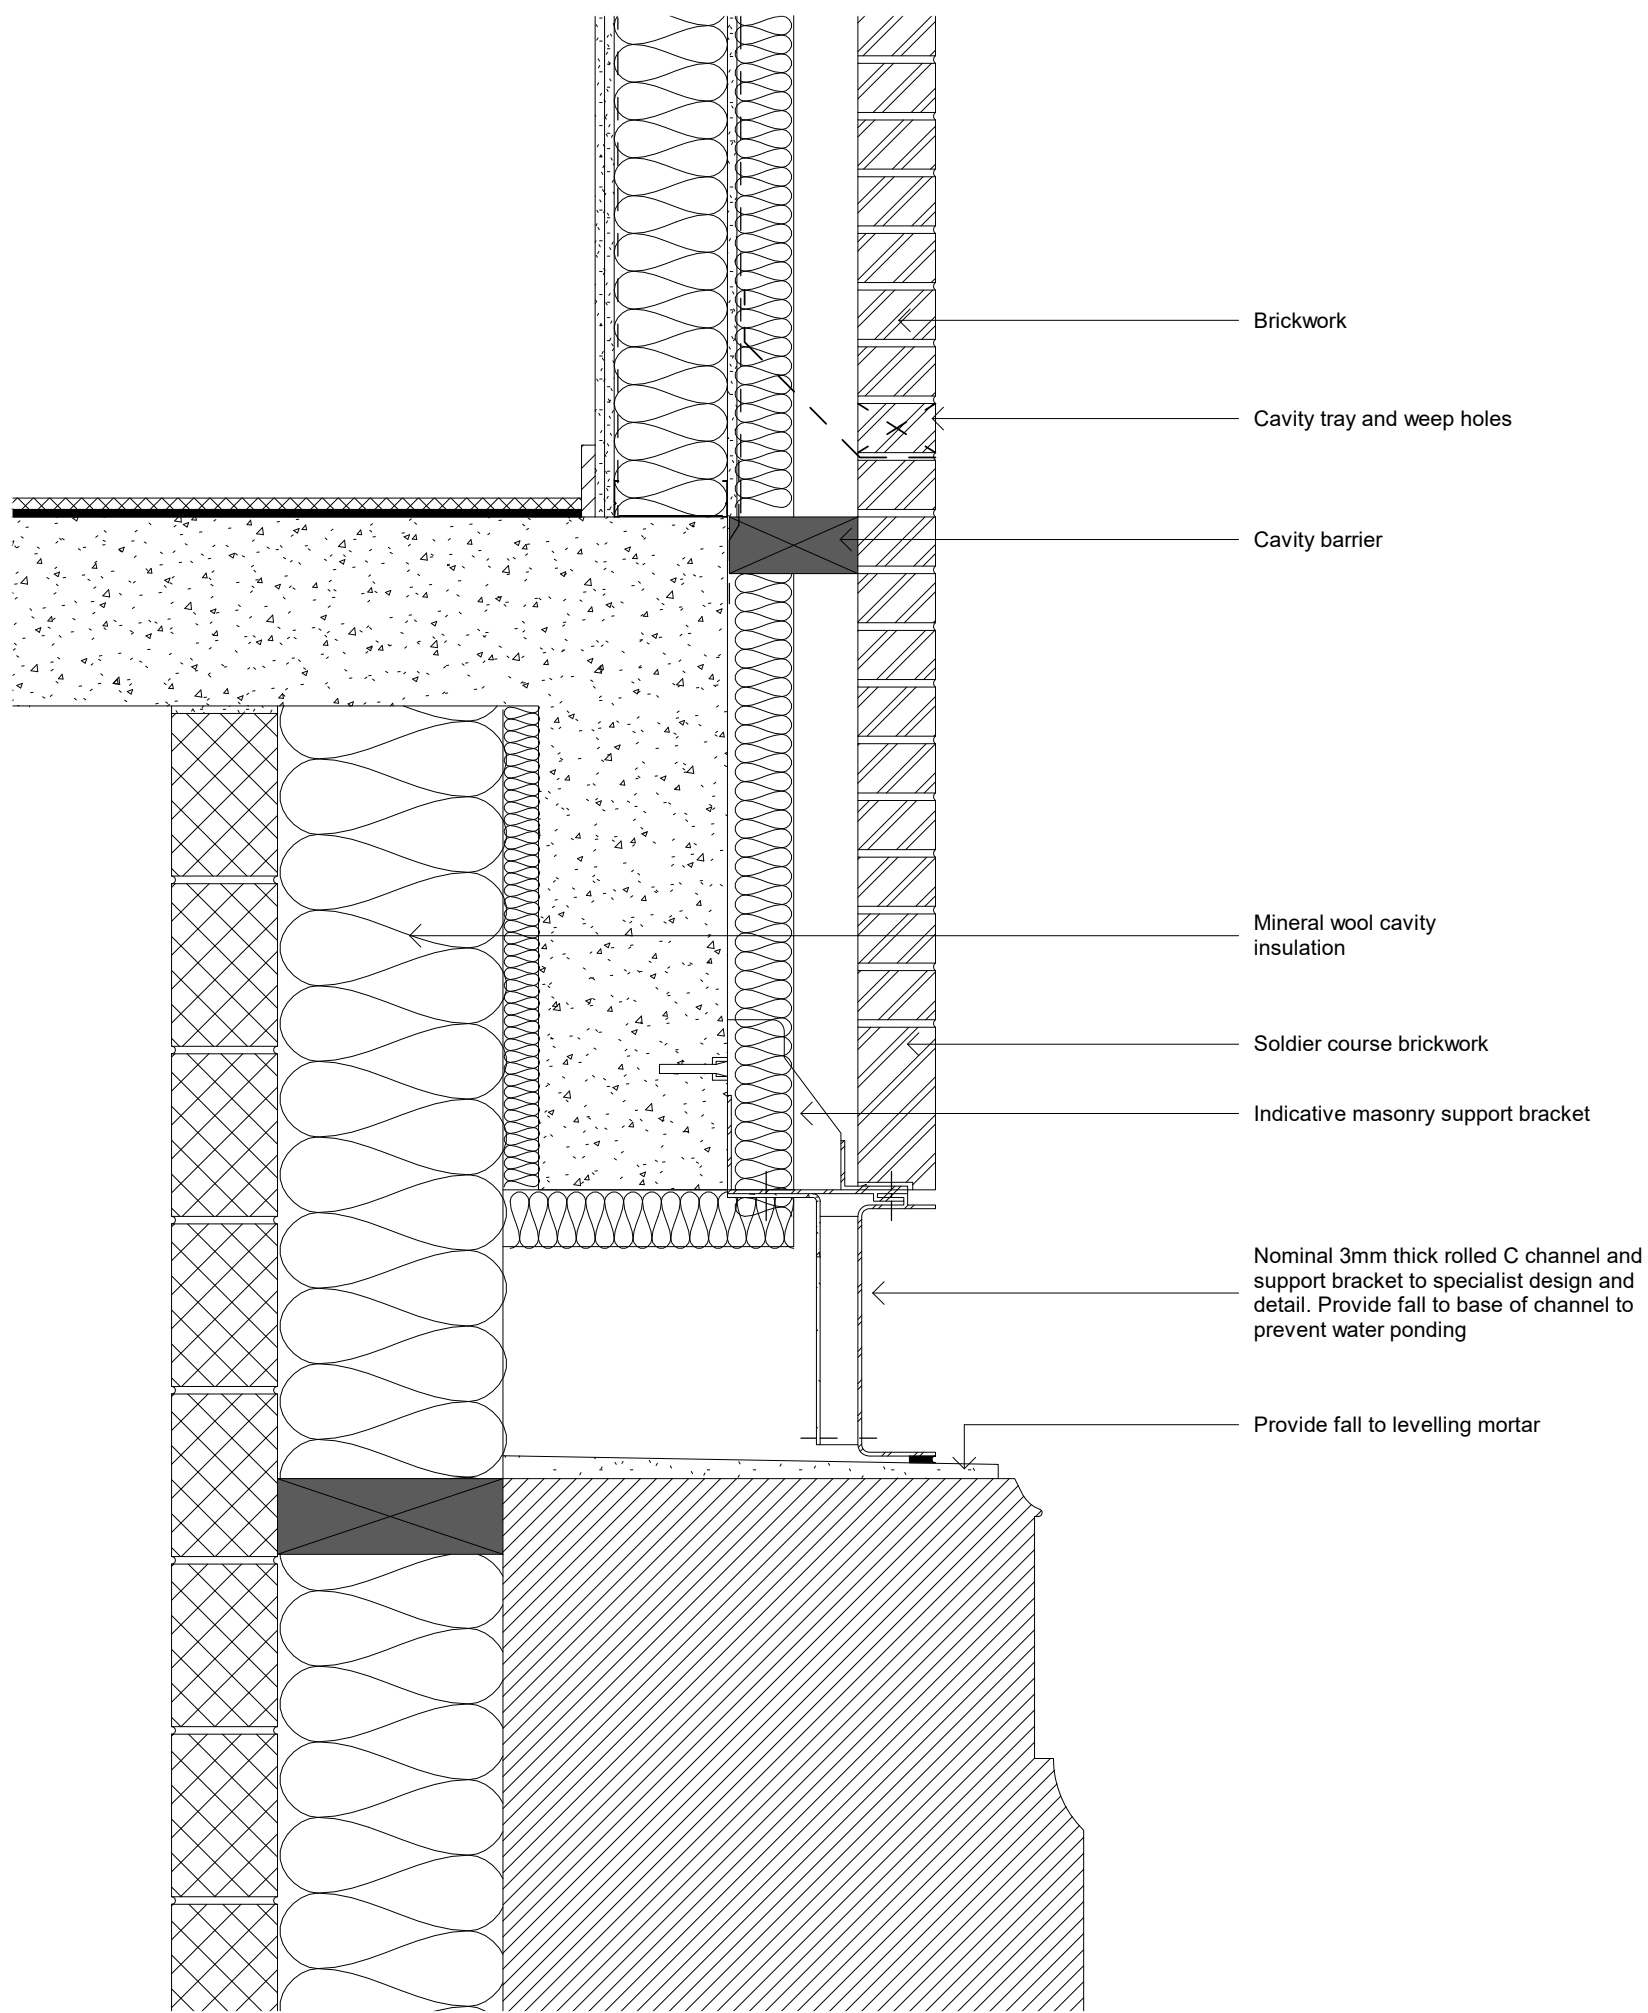

Rev	Description	Date
T1	Draft drawings issued to Ridges for co-ordination	23.04.21
T2	GA plans, details, roofs, stairs and slab setting out issued for co-ordination	10.05.21

1
03001
TYPICAL CORNICE DETAIL
1 : 10

2
03001
TYPICAL CURTAIN WALLING HEAD DETAIL
1 : 10

3
03001
TYPICAL CLADDING SECTION DETAIL
1 : 10

Acoustic requirements

Insulation between rooms to meet current Building Regulations.
Insulation to external walls to be in line with acoustic planning assessment.

Fire

Please refer to the 'Fire Report' for performance specifications on insulation, cavity barriers, fire stops, compartmentation and structural protection.

Materials which are part of the external wall (including within the cavity) and specified attachments to be A2-s1,d0 unless noted as an exemption in Approved Document B or expressly agreed with the Fire Officer and Building Control. *Note, Membranes to be Class B-s3,d0*

All to be signed off by Building Control and the client's Insurance provider prior to construction

No void to be greater than 20m in any direction.
Fire compartment needed. All windows and studio room perimeters to be fully fire stopped.

Tanking / Waterproofing

**All below ground Tanking / waterproofing to be designed and installed by specialist contractor. All to be tested and warranted by specialist contractor. All to be approved by Building Control and Building Insurers prior to installation.