




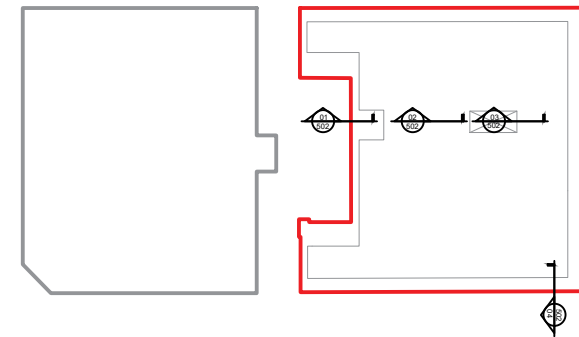


KEY PLAN
For locations details see DWG 208 and 209

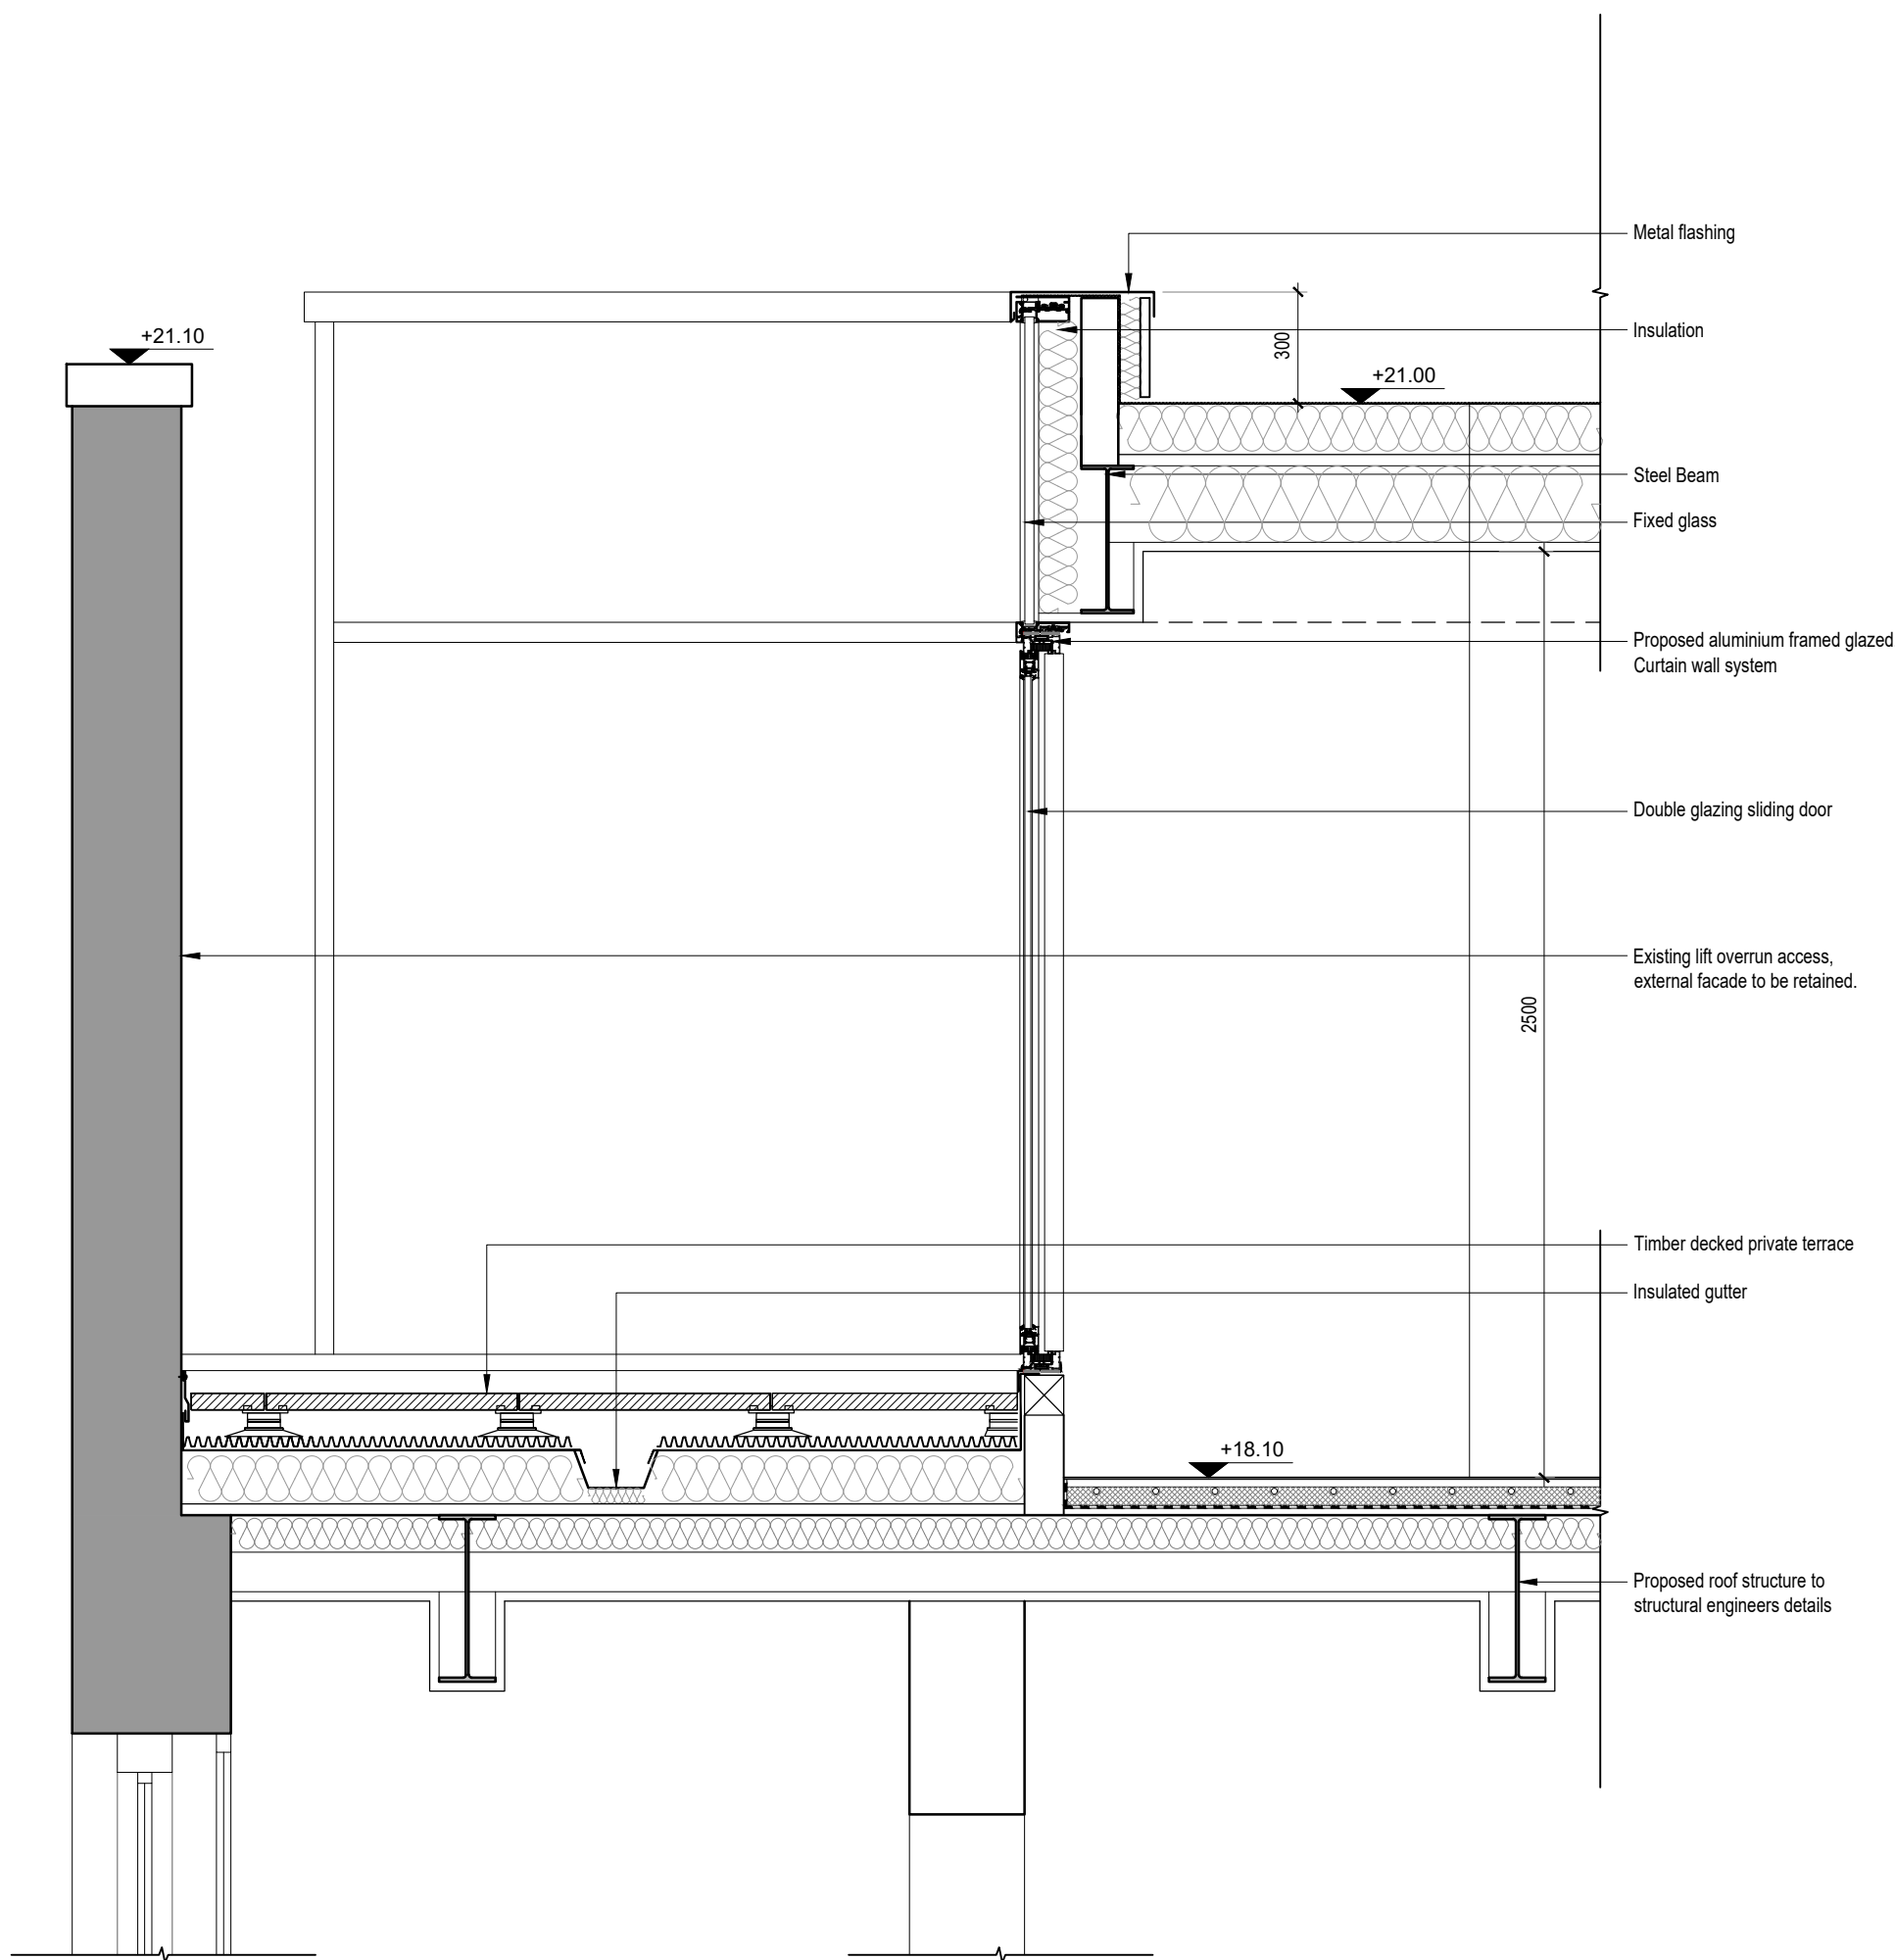


01: Roof Extension Detail
Scale 1:20 @ A1

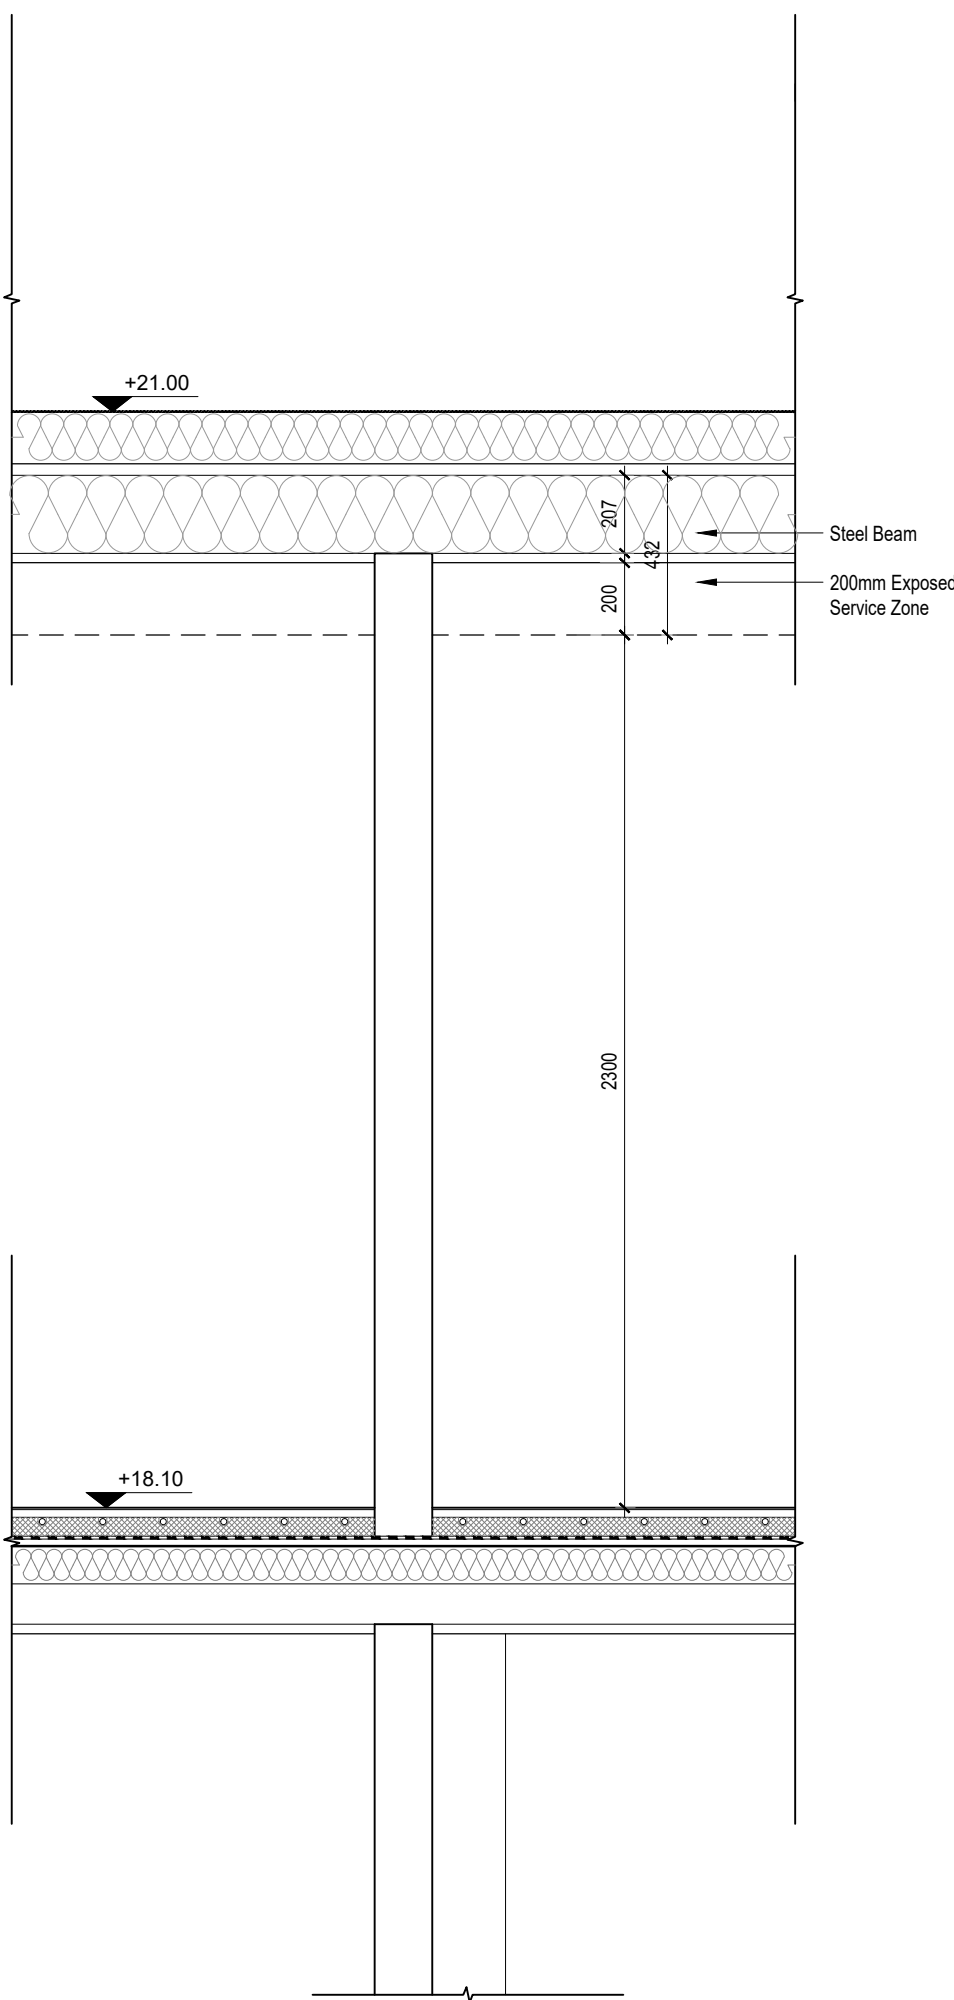

02: Roof Extension Detail
Scale 1:20 @ A1

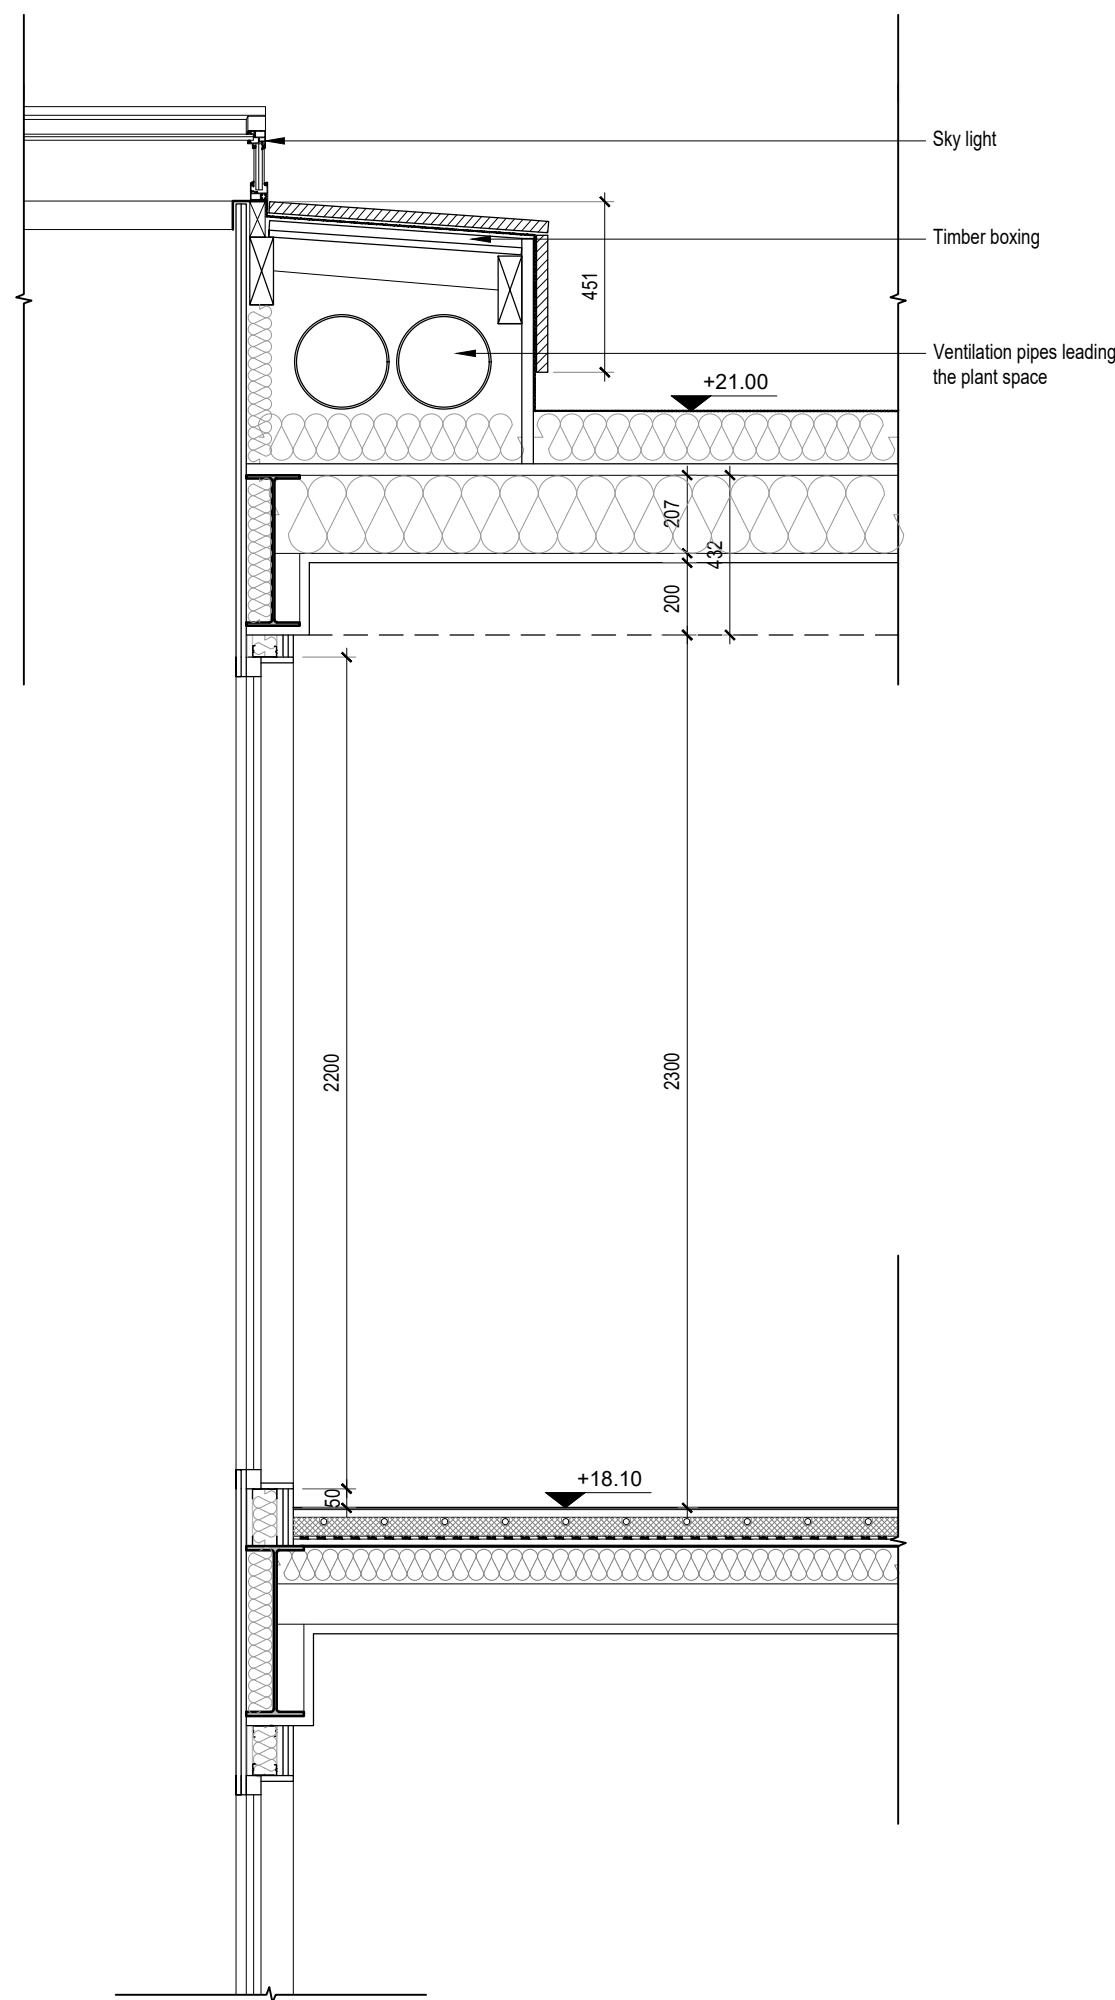

03: Roof Extension Detail
Scale 1:20 @ A1

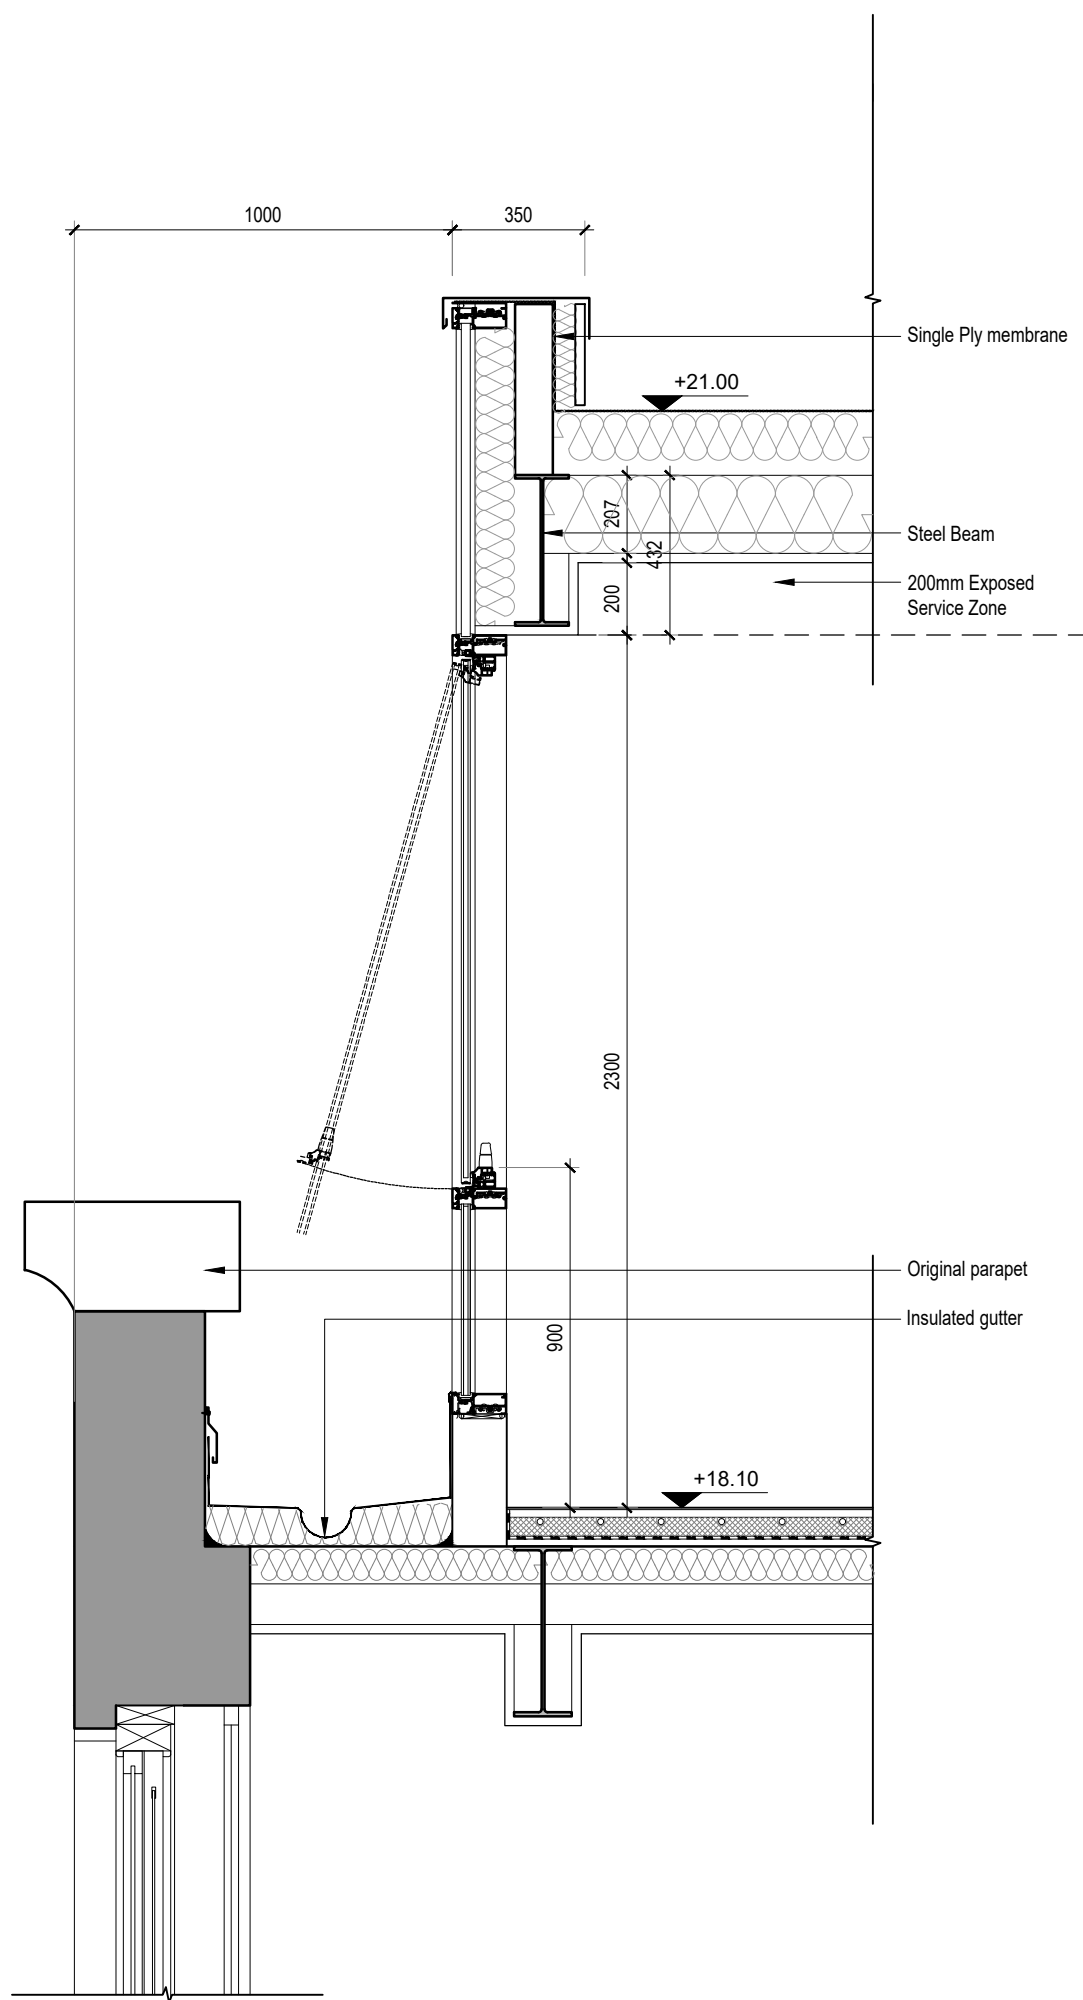

04: Roof Extension Detail
Scale 1:20 @ A1

- GENERAL NOTES**
1. ALL DIMENSIONS ARE IN MILLIMETRES UNLESS OTHERWISE STATED
 2. ALL LEVELS ARE IN METRES UNLESS OTHERWISE STATED
 3. DIMENSIONS ARE NOT TO BE SCALED FROM THE DRAWING
 4. ALL WORK TO BE CARRIED OUT IN ACCORDANCE WITH THE CURRENT EDITION OF THE BUILDING REGULATIONS 1991 (INCLUDING AMENDMENTS) AND ALL RELEVANT BRITISH STANDARDS/CODES OF PRACTICE
 5. CONTRACTOR IS RESPONSIBLE FOR THE CORRECT SETTING OUT OF THE WORKS ON SITE. ALL DIMENSIONS TO BE CHECKED PRIOR TO FABRICATION OF MATERIALS
 6. THIS DRAWING IS TO BE READ IN CONJUNCTION WITH ALL RELEVANT DRAWINGS AND SPECIFICATIONS

- REFERENCE DRAWINGS**
- 001 - SITE LOCATION PLAN
 - 100 - EXISTING & PROPOSED PLANS
 - 200 - EXISTING & PROPOSED SECTIONS & ELEVATIONS
 - 300 - CEILING PLANS
 - 400 - MBE PLANS
 - 500 - DETAILS
 - 600 - FIRE PLANS
 - 700 - TYPES OF WALLS PLANS
 - 800 - ACOUSTIC PLANS
 - 900 - STRIP OUT PLANS

D	Issued for planning	08-11-19	JK	SL	PD
C	Issued for planning	07-08-19	JK	AK	JK
B	Issued for planning	17-01-19	AM	MB	IG
A	Amended following CO comments	13-11-17	AM	MB	IG
REV	DESCRIPTION	DATE	BY	CHECK	APRV



CLIENT
BLOOM STREET PROJECT
11 BLOOM STREET
ROOF EXTENSION DETAILS

PLANNING					
DRAWING STATUS					
DRAWN	TP	I	CHECKED	MB	
APPROVED	PD	I	DATE	AUG 2017	
1:20 @ A1	061_502	D	SCALE	DRAWING NUMBER	REV