



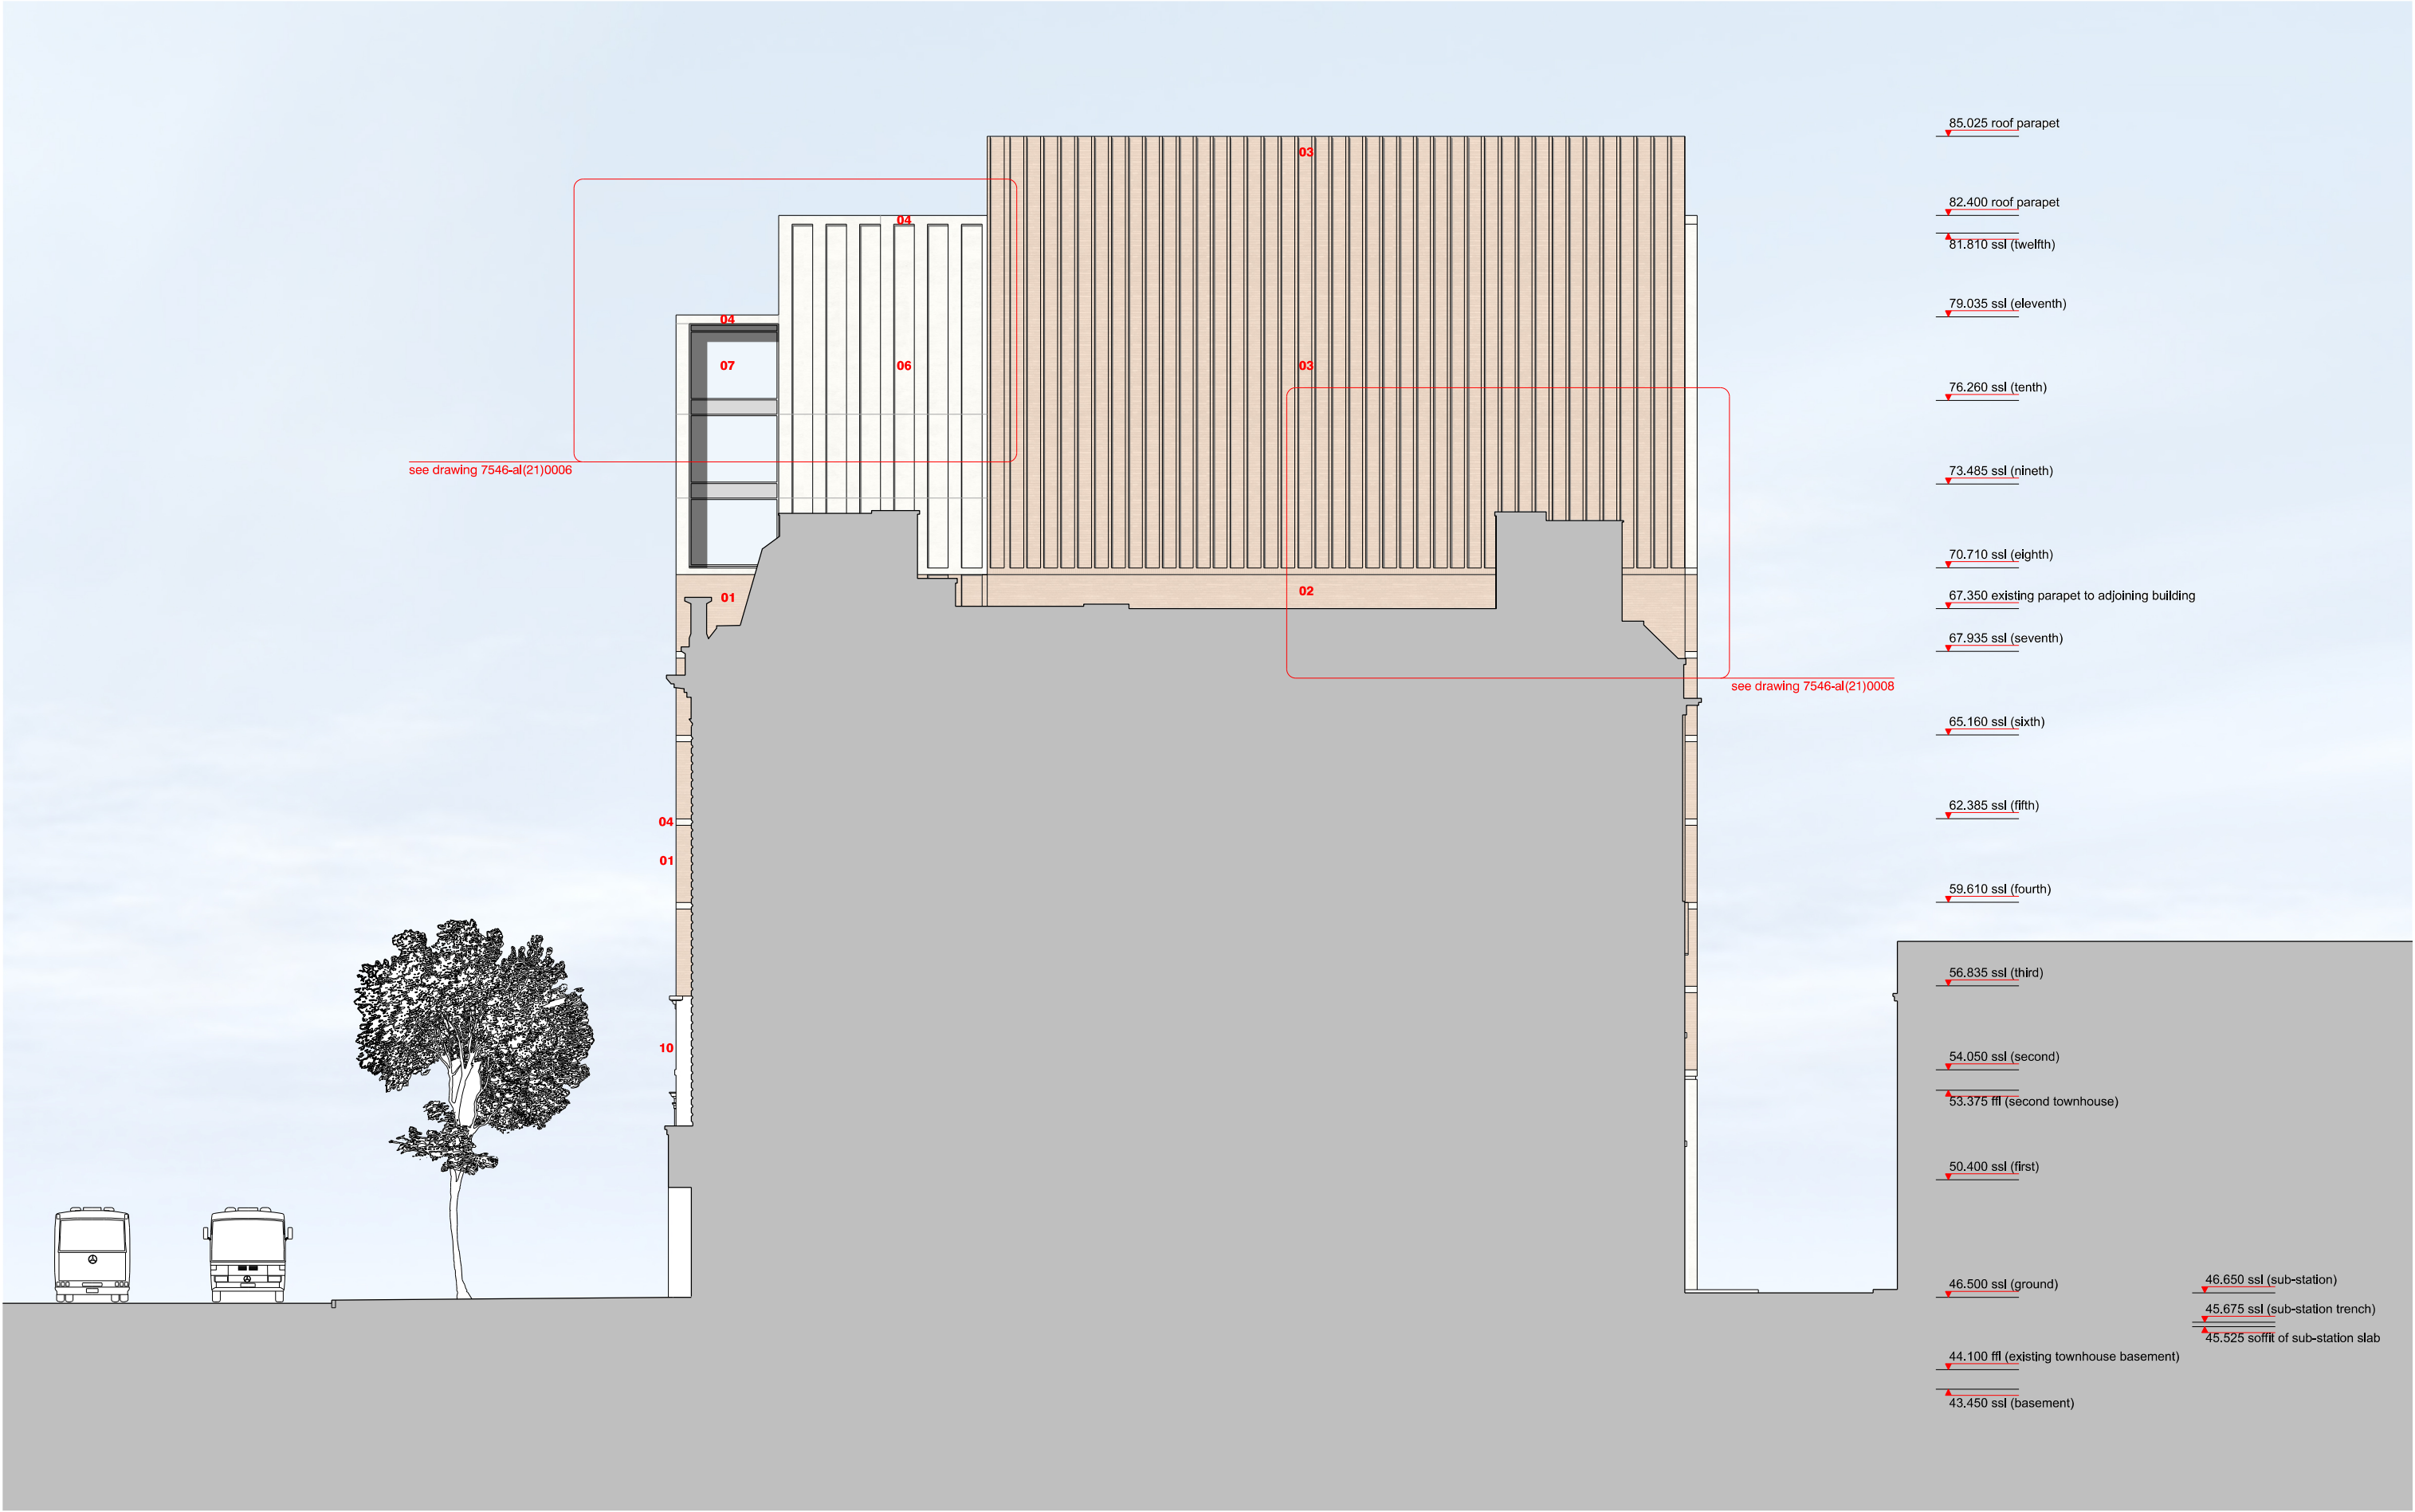

revision:	date:	note:
P01	2020.07.15	preliminary first issue
P02	2020.07.31	updated
P03	2020.08.04	updated
P04	2021.01.08	bay study locator added
P05	2021.03.19	amended following pre-app with MCC on 10th March

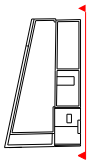

material legend
01 brickwork in stretcher bond with flush mortar
02 brickwork in stretcher bond with flush mortar and soldier course banding to each floor
03 brickwork in stretcher bond with flush mortar with protruding headers
04 GRC cornice and associated soffit
05 GRC over-panel
06 GRC panels
07 windows with mix of clear glass and blanking glass and micro-louvre at head
08 shop front glazing with micro-louvre at head and associated doors
09 louvres and associated flush louvre doors
10 retained facade restored and made good
11 existing timber windows / doors restored and re-glazed
12 new stone coping to retained facade
13 restored slate roof

project
43-47 piccadilly, manchester

job no.
7422

title
proposed sectional elevation C-C

scale
1:200 @ A3

drawing no.
7546-al(04)0035

stephenson hamilton risley
STUDIO

3 riverside mews
4 commercial street
manchester, M15 4RQ
www.shr.studio
mail@shr.studio
0161 832 0244