


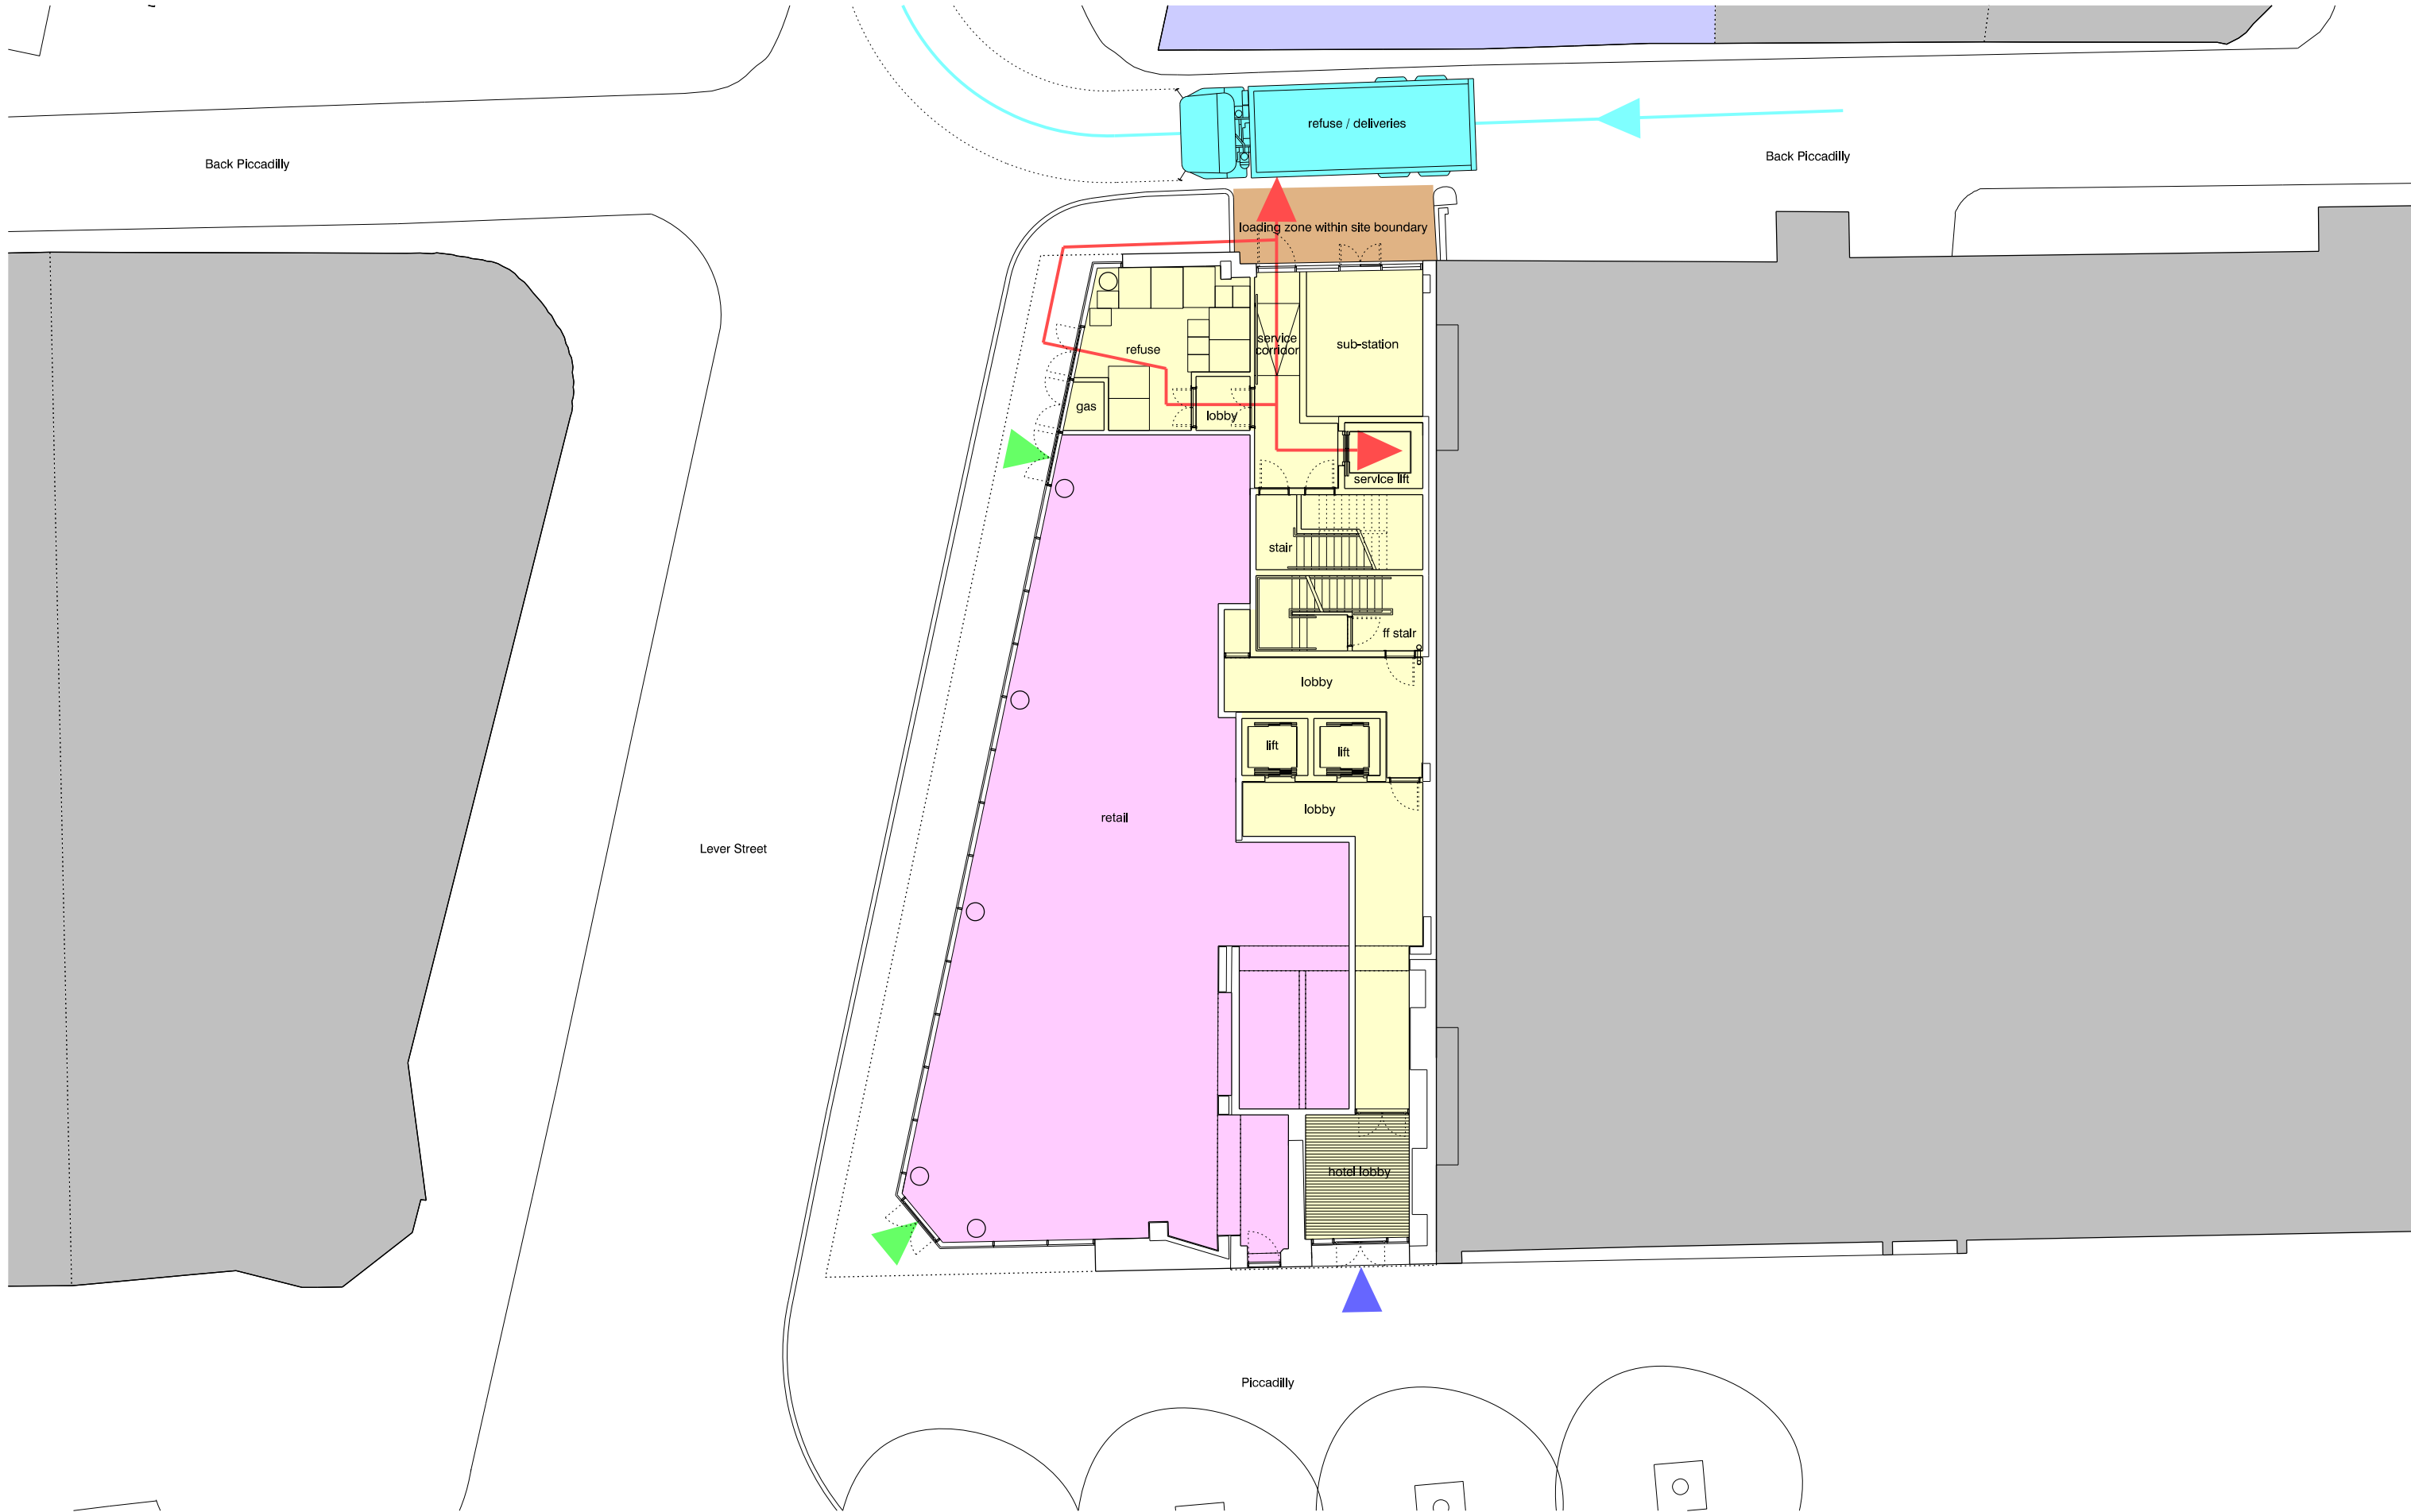

revision: P01  
P02

date: 2020.08.07  
2021.01.05

note: preliminary first issue  
doors updated

| Legend                            |  |
|-----------------------------------|--|
| hotel                             |  |
| retail unit                       |  |
| level access to hotel             |  |
| level access to retail unit       |  |
| service route for hotel           |  |
| vehicular route for deliveries    |  |
| loading zone within site boundary |  |



**project**  
43-47 piccadilly, manchester

**job no.**  
7422

**title**  
proposed access and service strategy

**scale**  
1:200 @ A3

**drawing no.**  
**7546-al(04)0080**

stephenson hamilton risley  
**STUDIO**

3 riverside mews  
4 commercial street  
manchester, M15 4RQ  
www.shr.studio  
mail@shr.studio  
0161 832 0244