


Access strategy

Refuse vehicles to reverse from Fairy Lane onto Honda Car Park
to facilitate collection then drive out

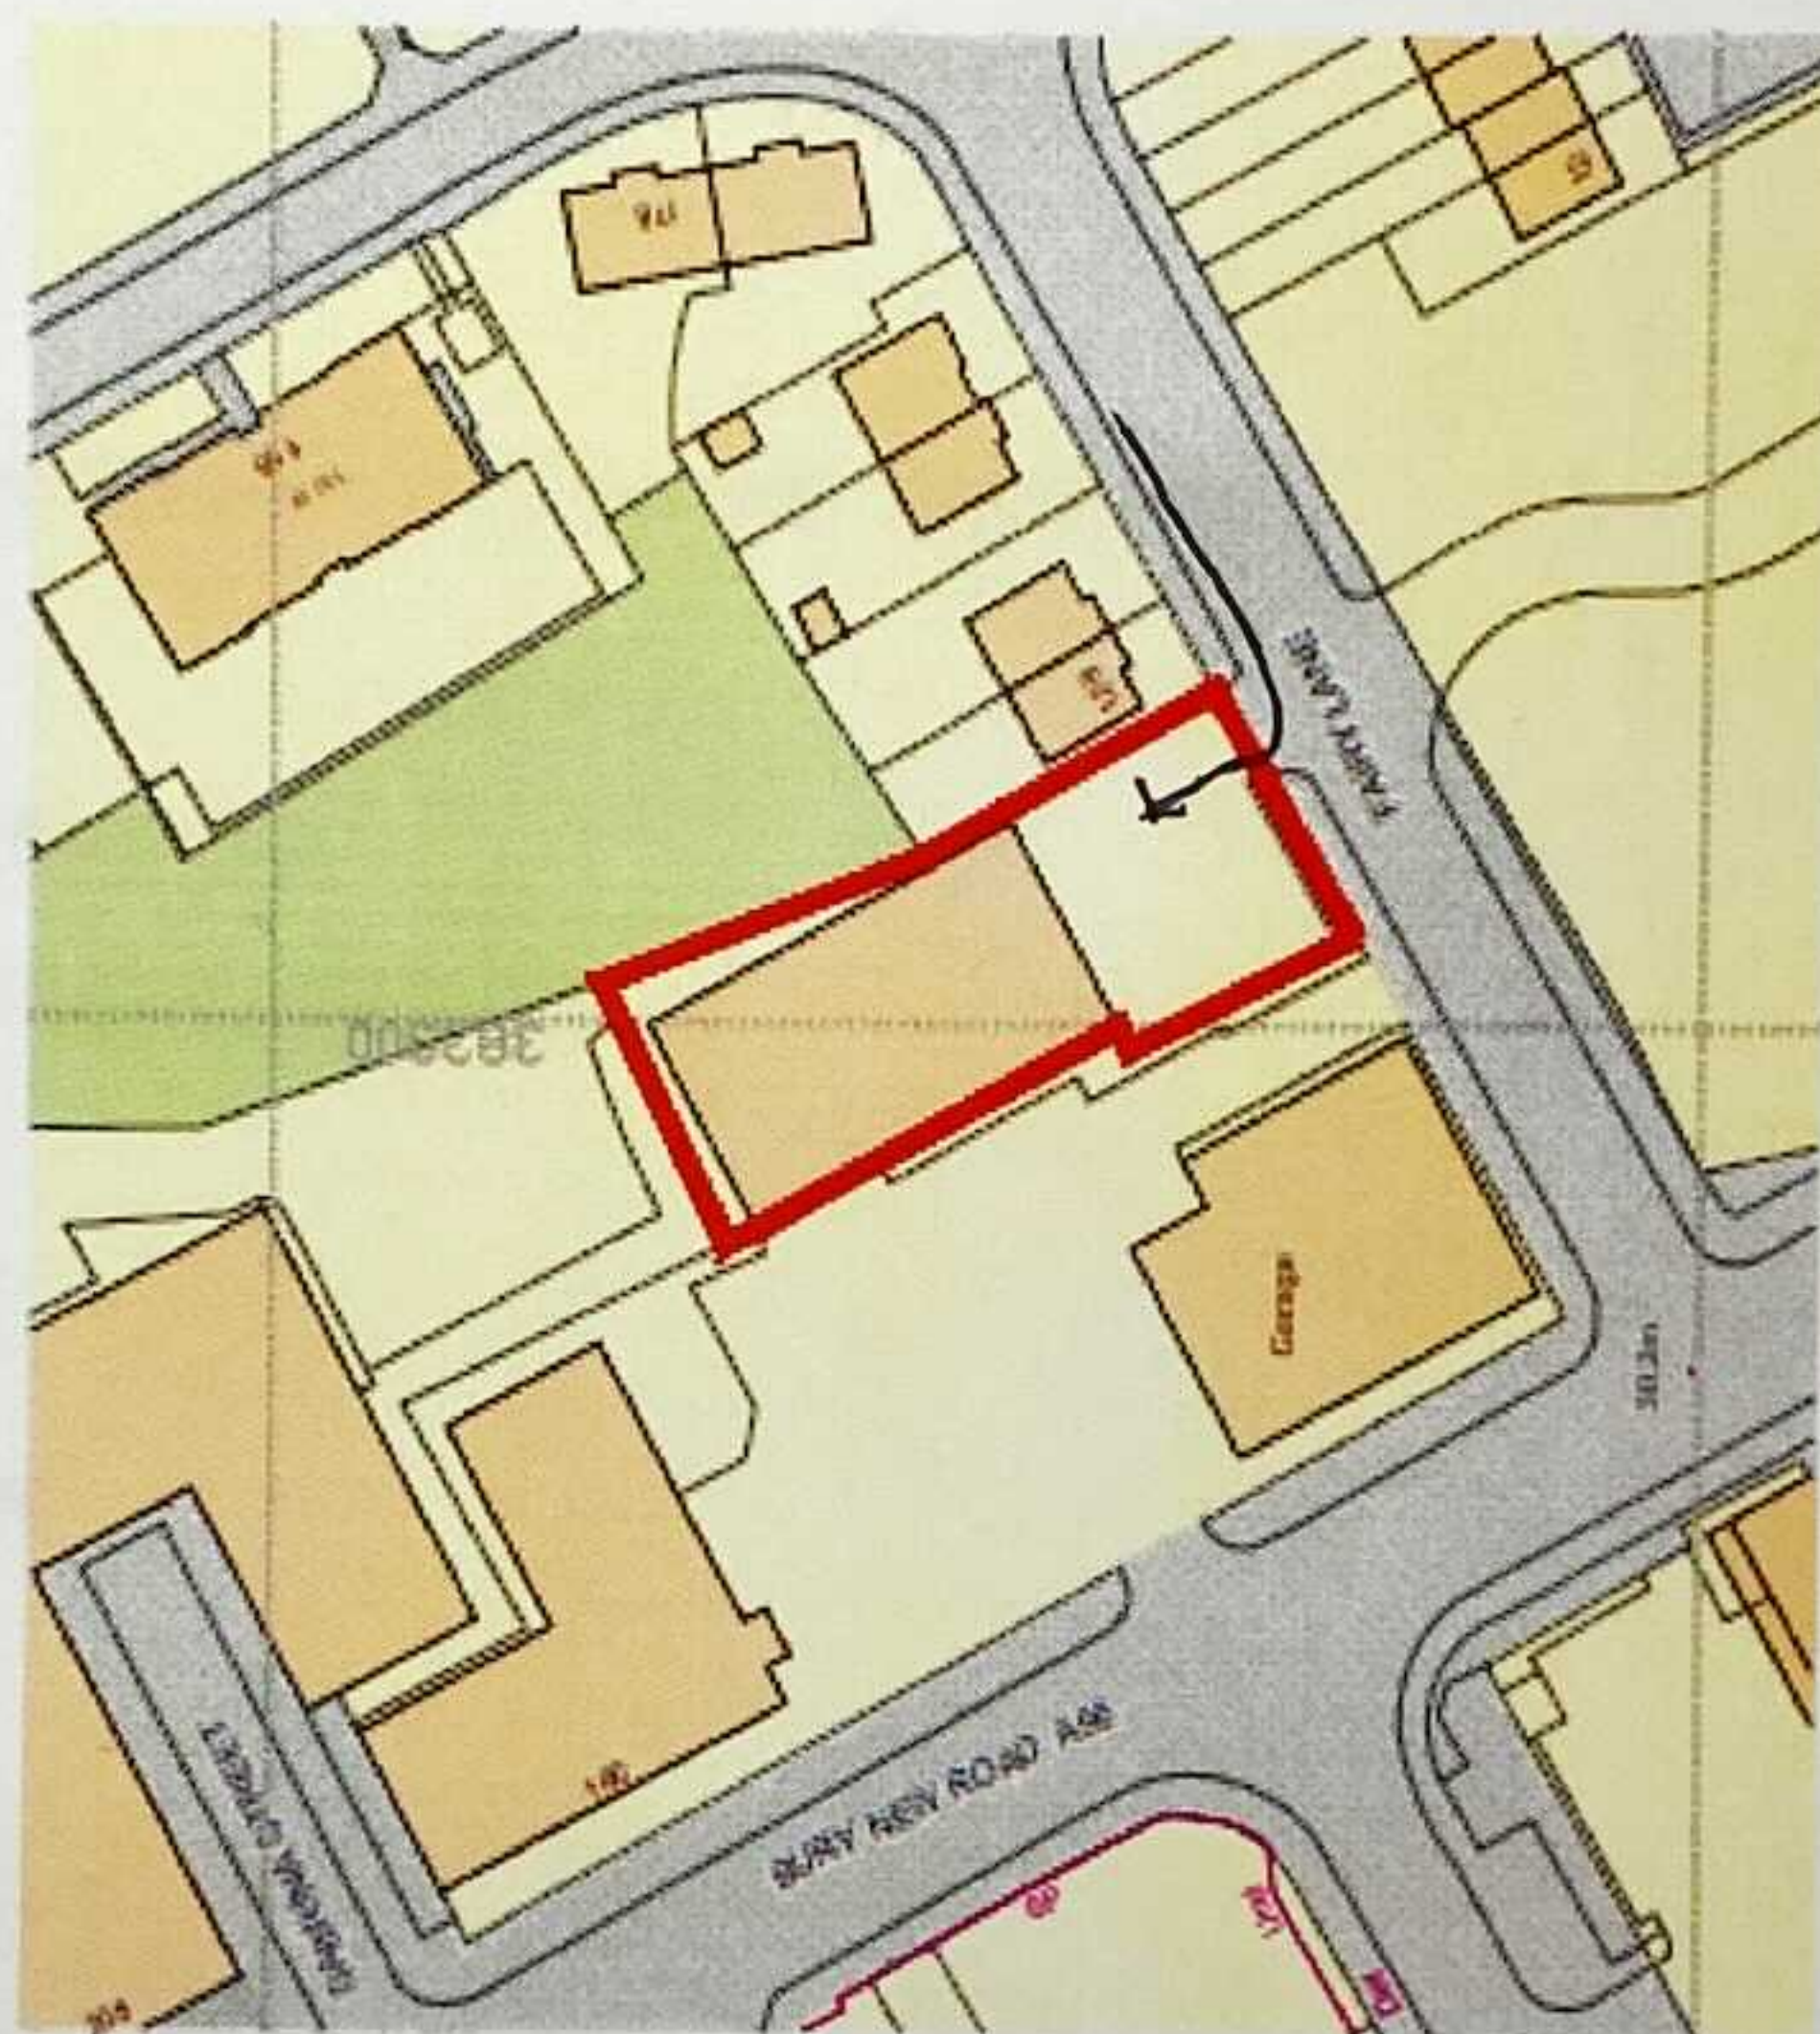

Ordnance Survey, 101 Queen's Road, London W1A 0AA. All rights reserved. Licence number 100022432