


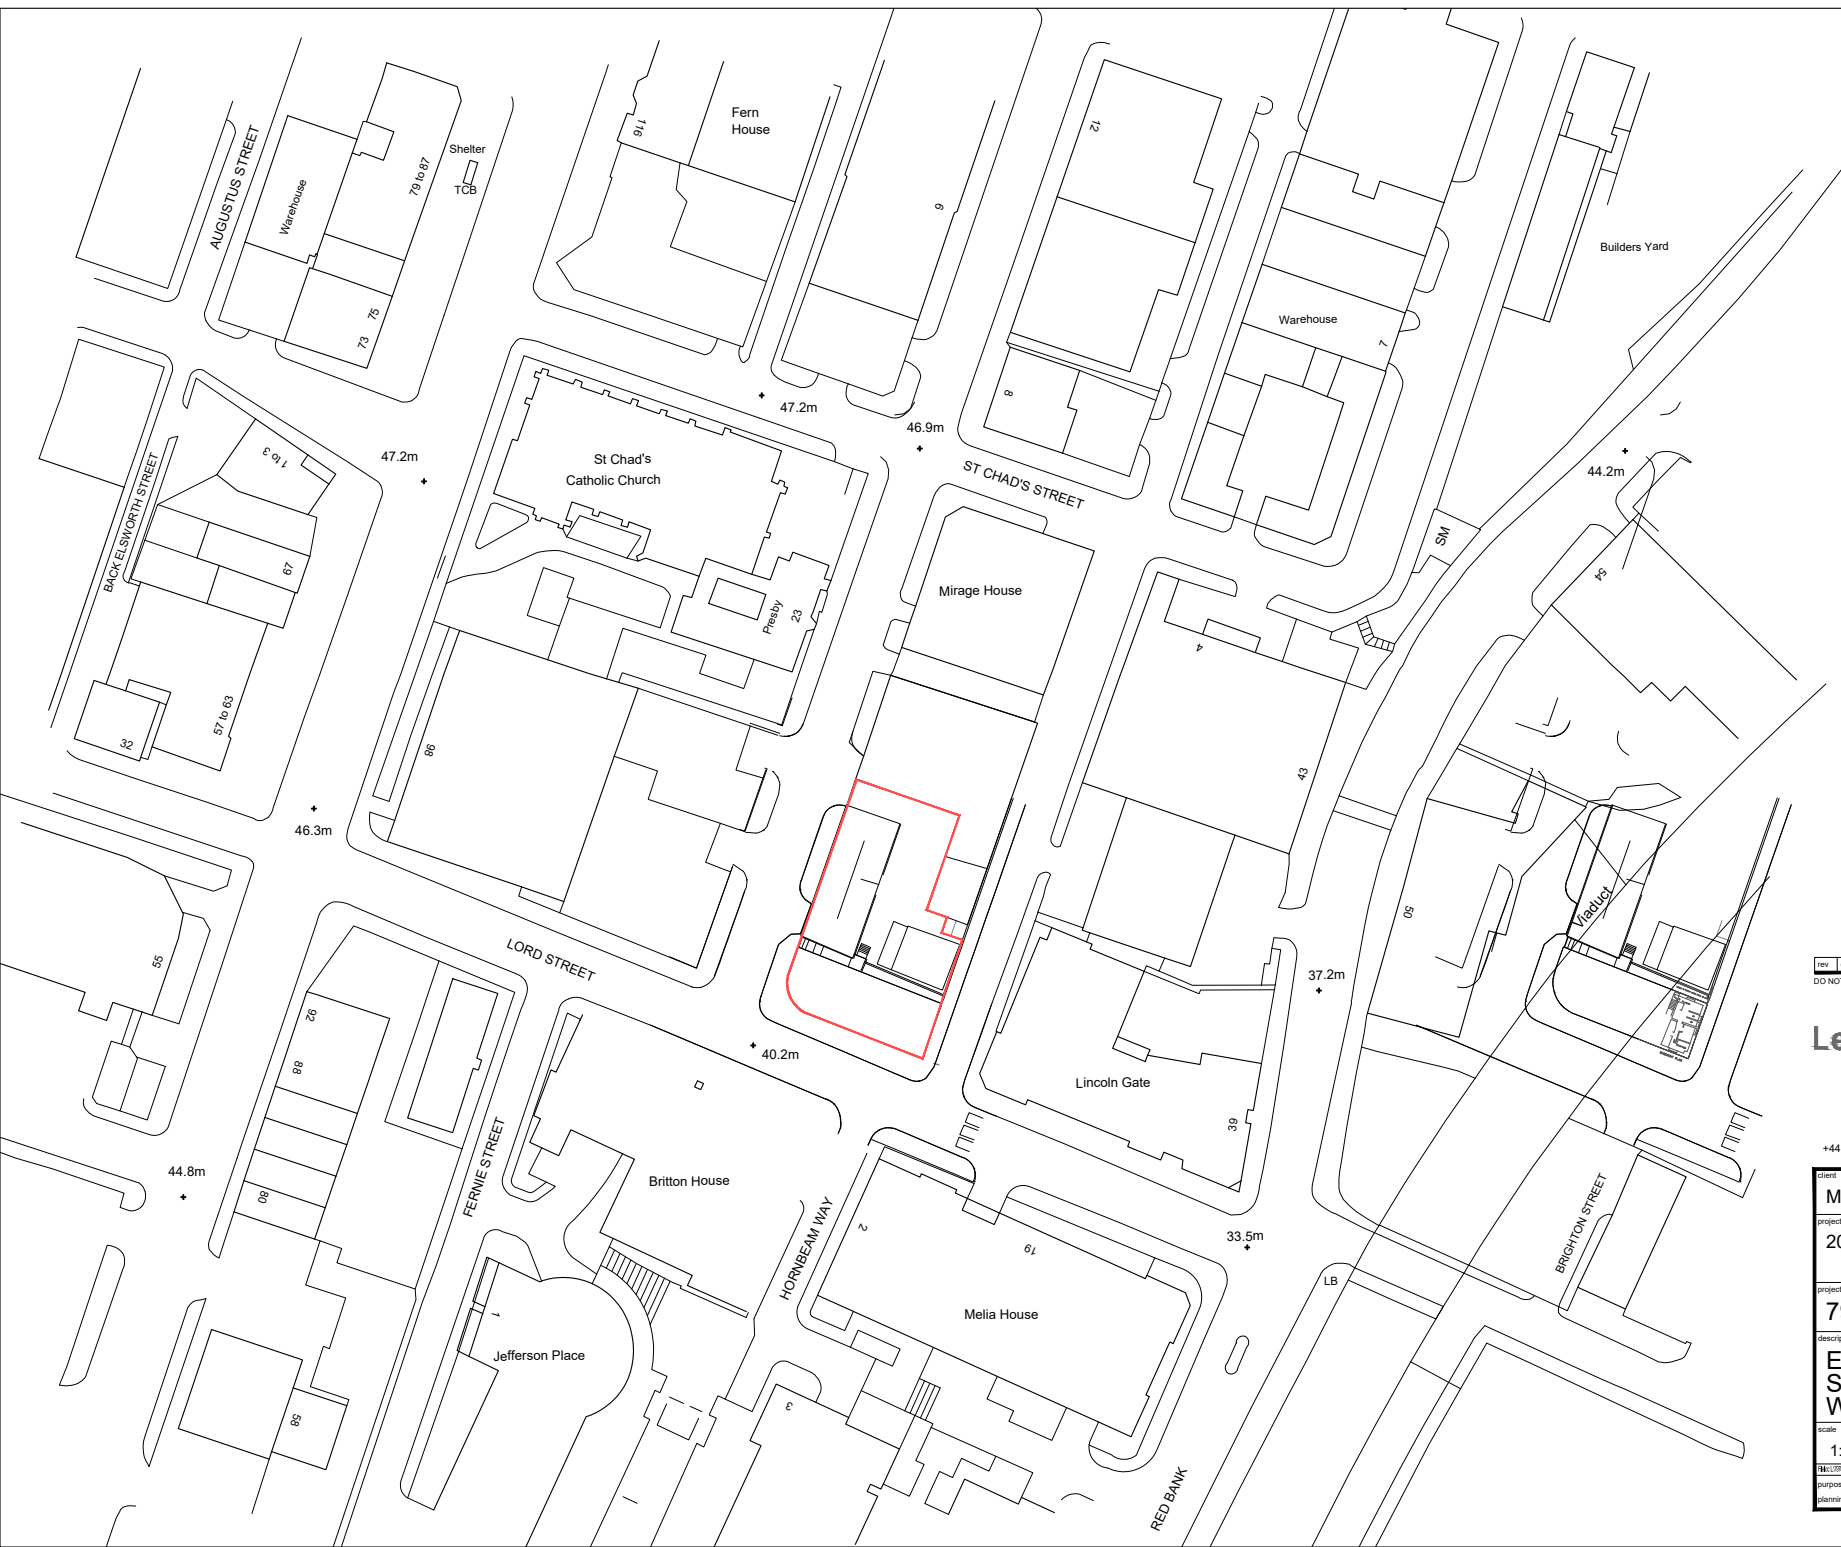

rev	description	drawn	auth	date

DO NOT SCALE OFF THIS DRAWING © LEACH RHODES WALKER 2001

LeachRhodesWalker
Architects

info@lrw.co.uk | www.lrw.co.uk
50 Dearmans Place Manchester M3 5LH
Manchester **London** **Bucharest**
+44 (0)161 833 0211 +44 (0)207 993 1363 +40 (21)650 4026

client			
MCR			
project			
20 LORD STREET, MANCHESTER			
project no	drawing no	rev	
7970	L(00)03	--	
description			
EXISTING SITE LOCATION PLAN WITH SITE EDGED RED			
scale	date drawn	drawn by	authorised by
1:1250@ A4	25.03.20	DL	CJG
purpose of issue			
drawing ☐ building regs ☐ tender ☐ comment ☒ approval ☐ construction ☐			