

CLIENT
Jonathan Oakes Photography

PROJECT
Proposed works at -
5, Hulme Street,
Manchester, M1 5GL

DOCUMENT DATE
15/03/21

REV#
V.02


DOCUMENT PHASE
Planning documents

DOCUMENT NAME
Existing Plans

This information is confidential and the copyright of Consultancy 58. Consultancy 58 accepts no liability for use of this drawing by parties other than the party for whom it was prepared or for the purposes other than which is stated on the issue sheet. Consultancy 58 provide limited design services, not drawn by a registered architect.

Where dimensions are not given, drawings must be referred back to Consultancy 58. In the event of any conflict between the information contained on this drawing and in any other project document, drawings, specifications, schedules etc. the matter must be referred back to Consultancy 58 for clarification.

All dimensions and conditions are to be checked on site by the contractor prior to preparing designs, drawings, calculations, etc. or commencing any work. The contractor is responsible for checking that there is no conflict between site dimensions and drawn dimensions.

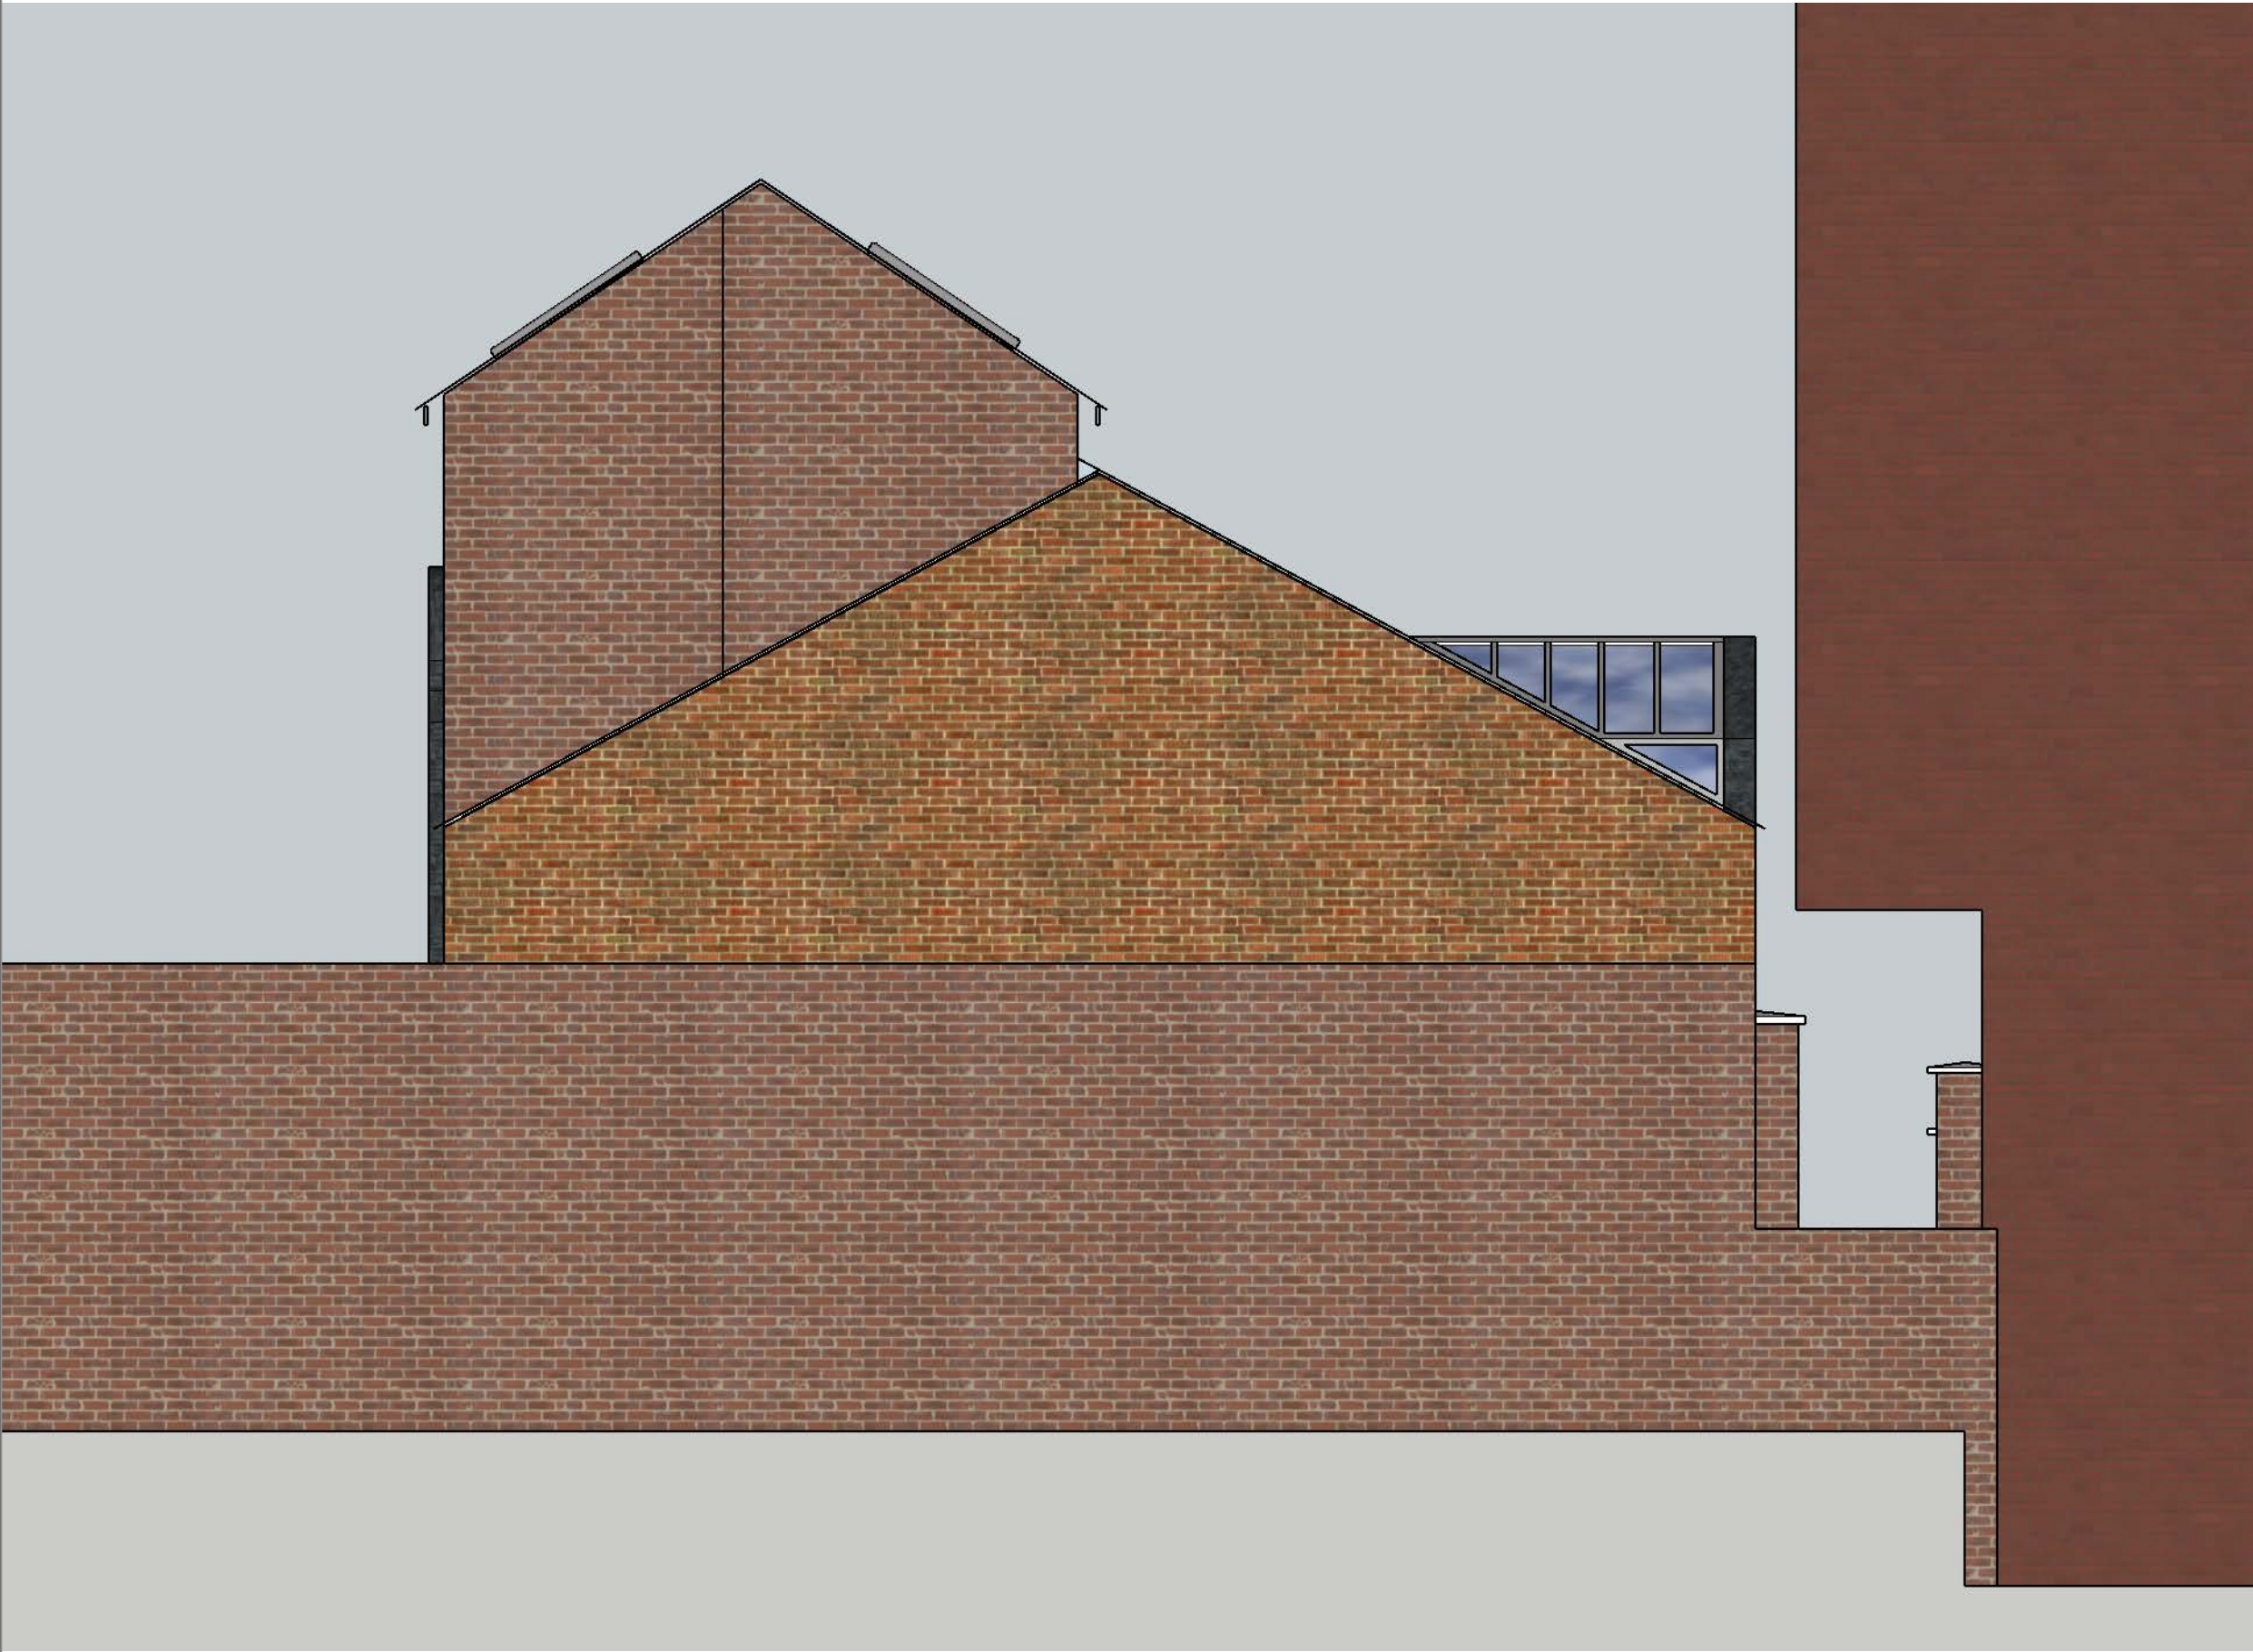

1:50
1m 0 1m 2m 3m 4m 5m

Existing rear elevation

1:50 mts

CLIENT
JONATHAN OAKES
PHOTOGRAPHY

PROJECT
Proposed works to -
5, Hulme Street,
Manchester, M1 5GL

DOCUMENT DATE
15/03/21

REV#
V.01

DOCUMENT PHASE
Planning documents

DOCUMENT NAME
Existing elevations

This information is confidential and the copyright of Consultancy 58. Consultancy 58 accepts no liability for use of this drawing by parties other than the party for whom it was prepared or for the purposes other than which is stated on the issue sheet. Consultancy 58 provide limited design services, not drawn by a registered architect.

Where dimensions are not given, drawings must be referred back to Consultancy 58. In the event of any conflict between the information contained on this drawing and in any other project document, drawings, specifications, schedules etc. the matter must be referred back to Consultancy 58 for clarification.

All dimensions and conditions are to be checked on site by the contractor prior to preparing designs, drawings, calculations, etc. or commencing any work. The contractor is responsible for checking that there is no conflict between site dimensions and drawn dimensions.



Existing Front Elevation

1:50 mts

1:50

1m 0 1m 2m 3m 4m 5m



CONSULTANCY
58

Pete Acton
Peteactonuk@gmail.com
58 Stamford Park Rd,
Hale, WA159EP
www.consultancy58.co.uk

CLIENT
Jonathan Oakes Photography

PROJECT
Proposed works to
5, Hulme Street,
Manchester, M1 5GL

DOCUMENT DATE
15/03/21

REV#
V.01

DOCUMENT PHASE
Planning documents

DOCUMENT NAME
Existing north east elevation

This information is confidential and the copyright of Consultancy 58. Consultancy 58 accepts no liability for use of this drawing by parties other than the party for whom it was prepared or for the purposes other than which is stated on the issue sheet. Consultancy 58 provide limited design services, not drawn by a registered architect.

Where dimensions are not given, drawings must be referred back to Consultancy 58. In the event of any conflict between the information contained on this drawing and in any other project document, drawings, specifications, schedules etc. the matter must be referred back to Consultancy 58 for clarification.

All dimensions and conditions are to be checked on site by the contractor prior to preparing designs, drawings, calculations, etc. or commencing any work. The contractor is responsible for checking that there is no conflict between site dimensions and drawn dimensions.

Existing NE Elevation

1:100 mts

1:100

2m 0 2m 4m 6m 8m 10m



CONSULTANCY
58

Pete Acton
Peteactonuk@gmail.com
58 Stamford Park Rd,
Hale, WA159EP
www.consultancy58.co.uk

CLIENT
Jonathan Oakes Photography

PROJECT
Proposed works to
5, Hulme Street,
Manchester, M1 5GL

DOCUMENT DATE
15/03/21

REV#
V.01

DOCUMENT PHASE
Planning documents

DOCUMENT NAME
Existing south west elevation

This information is confidential and the copyright of Consultancy 58. Consultancy 58 accepts no liability for use of this drawing by parties other than the party for whom it was prepared or for the purposes other than which is stated on the issue sheet. Consultancy 58 provide limited design services, not drawn by a registered architect.


Where dimensions are not given, drawings must be referred back to Consultancy 58. In the event of any conflict between the information contained on this drawing and in any other project document, drawings, specifications, schedules etc. the matter must be referred back to Consultancy 58 for clarification.

All dimensions and conditions are to be checked on site by the contractor prior to preparing designs, drawings, calculations, etc. or commencing any work. The contractor is responsible for checking that there is no conflict between site dimensions and drawn dimensions.

Existing SW elevation

1:100 mts

1:100
2m 0 2m 4m 6m 8m 10m

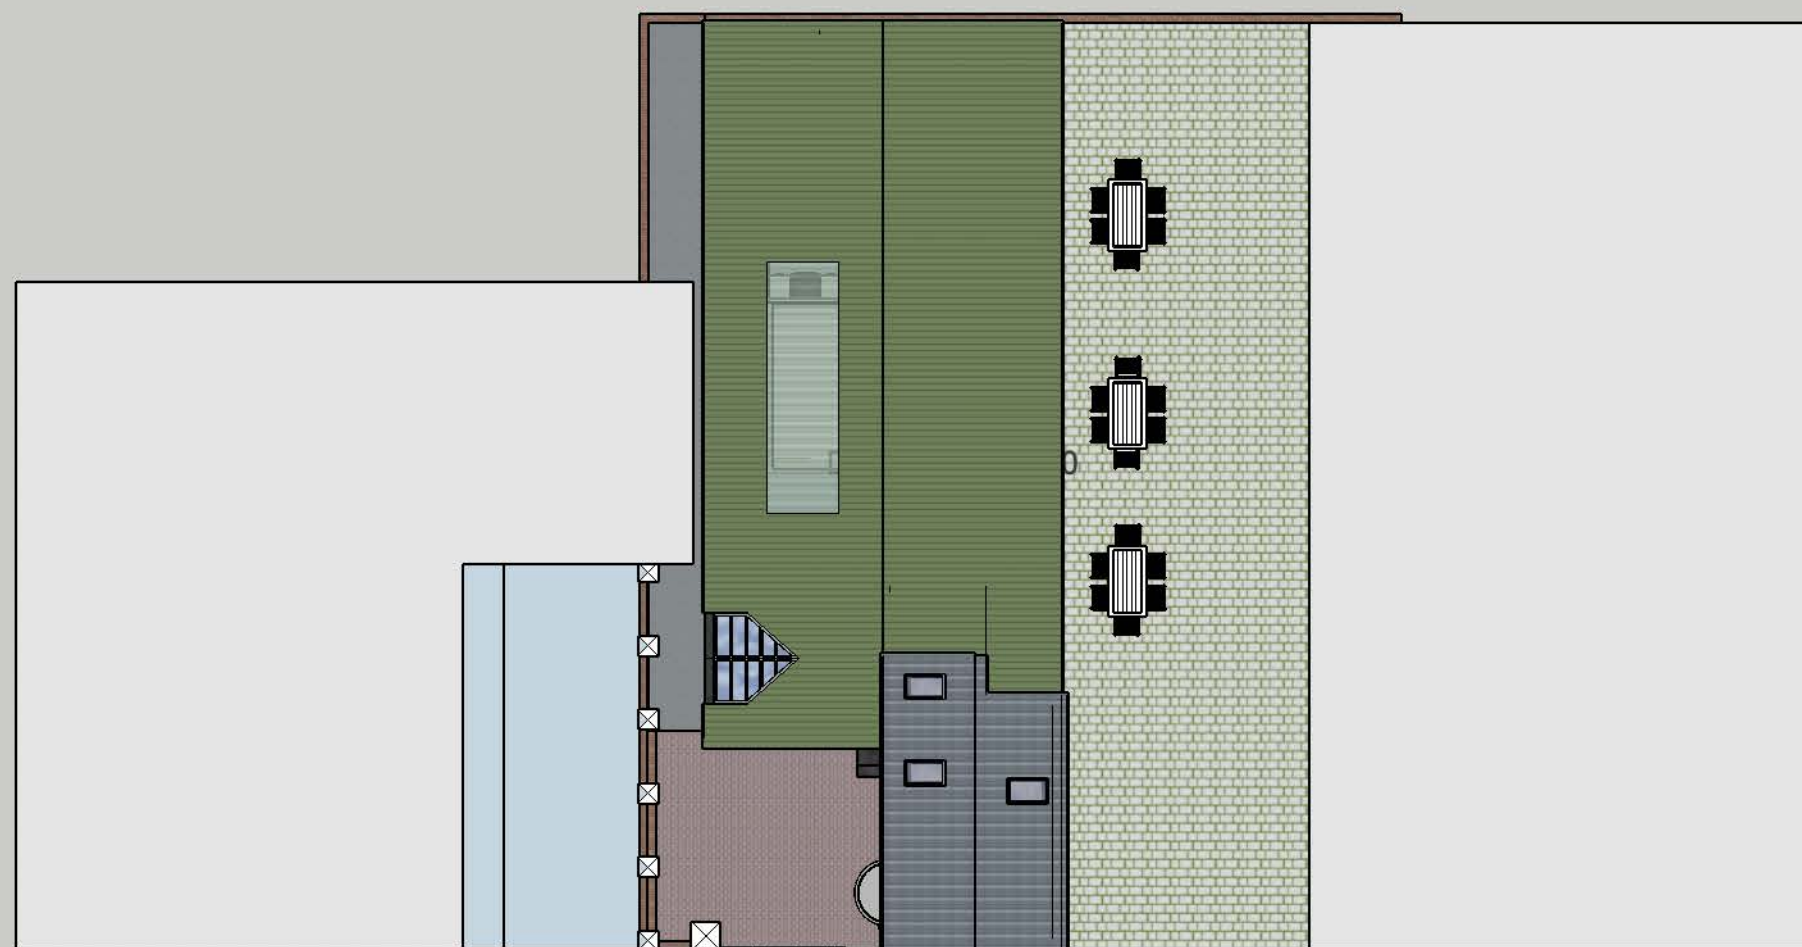

CONSULTANCY
58

Pete Acton
Peteactonuk@gmail.com
58 Stamford Park Rd,
Hale, WA159EP
www.consultancy58.co.uk

CLIENT
Jonathan Oakes Photography

PROJECT
Proposed works to
5, Hulme Street,
Manchester, M1 5GL

DOCUMENT DATE
15/03/21

REV#
V.01

DOCUMENT PHASE
Planning documents

DOCUMENT NAME
Existing roof plan

This information is confidential and the copyright of Consultancy 58. Consultancy 58 accepts no liability for use of this drawing by parties other than the party for whom it was prepared or for the purposes other than which is stated on the issue sheet. Consultancy 58 provide limited design services, not drawn by a registered architect.

Where dimensions are not given, drawings must be referred back to Consultancy 58. In the event of any conflict between the information contained on this drawing and in any other project document, drawings, specifications, schedules etc. the matter must be referred back to Consultancy 58 for clarification.

All dimensions and conditions are to be checked on site by the contractor prior to preparing designs, drawings, calculations, etc. or commencing any work. The contractor is responsible for checking that there is no conflict between site dimensions and drawn dimensions.

Roof plan

1:100 mts

1:100

2m 0 2m 4m 6m 8m 10m