




Note:
Do Not Scale from this drawing.
Dimensions are to be checked on site.
If in doubt please ask.

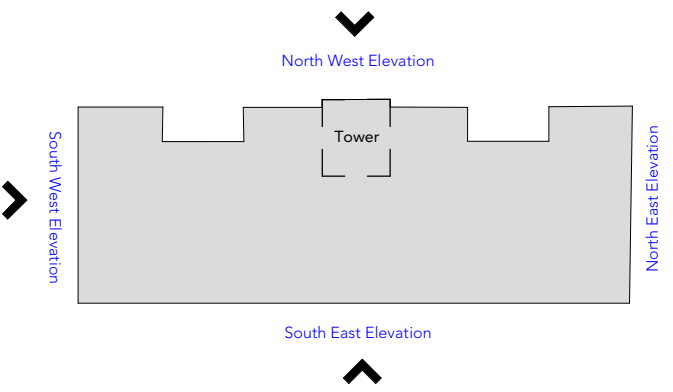

Please Note:
Survey information contained within this drawing has been created by Third Parties. All survey information issued in good faith. Buttress will not be held responsible for any inaccuracies identified.

Intervention Key:


- Existing windows to be carefully removed and replaced with double glazed aluminium slim profiled framed windows
- Replace with new to match existing or stored material where possible. (Refer to pallets survey & drawing D20 002. All new windows to be aluminium slim profiled framed
- Demolition/ Removal
- Retain or reinstate/Repair existing masonry
- New Build

Original Terracotta signage to be removed from South West Elevation and re-instated in new boundary wall as illustrated

Proposed - North West Elevation (Intervention)

1 : 100

Condition of original basement lights below ground to be investigated and infilled if required.

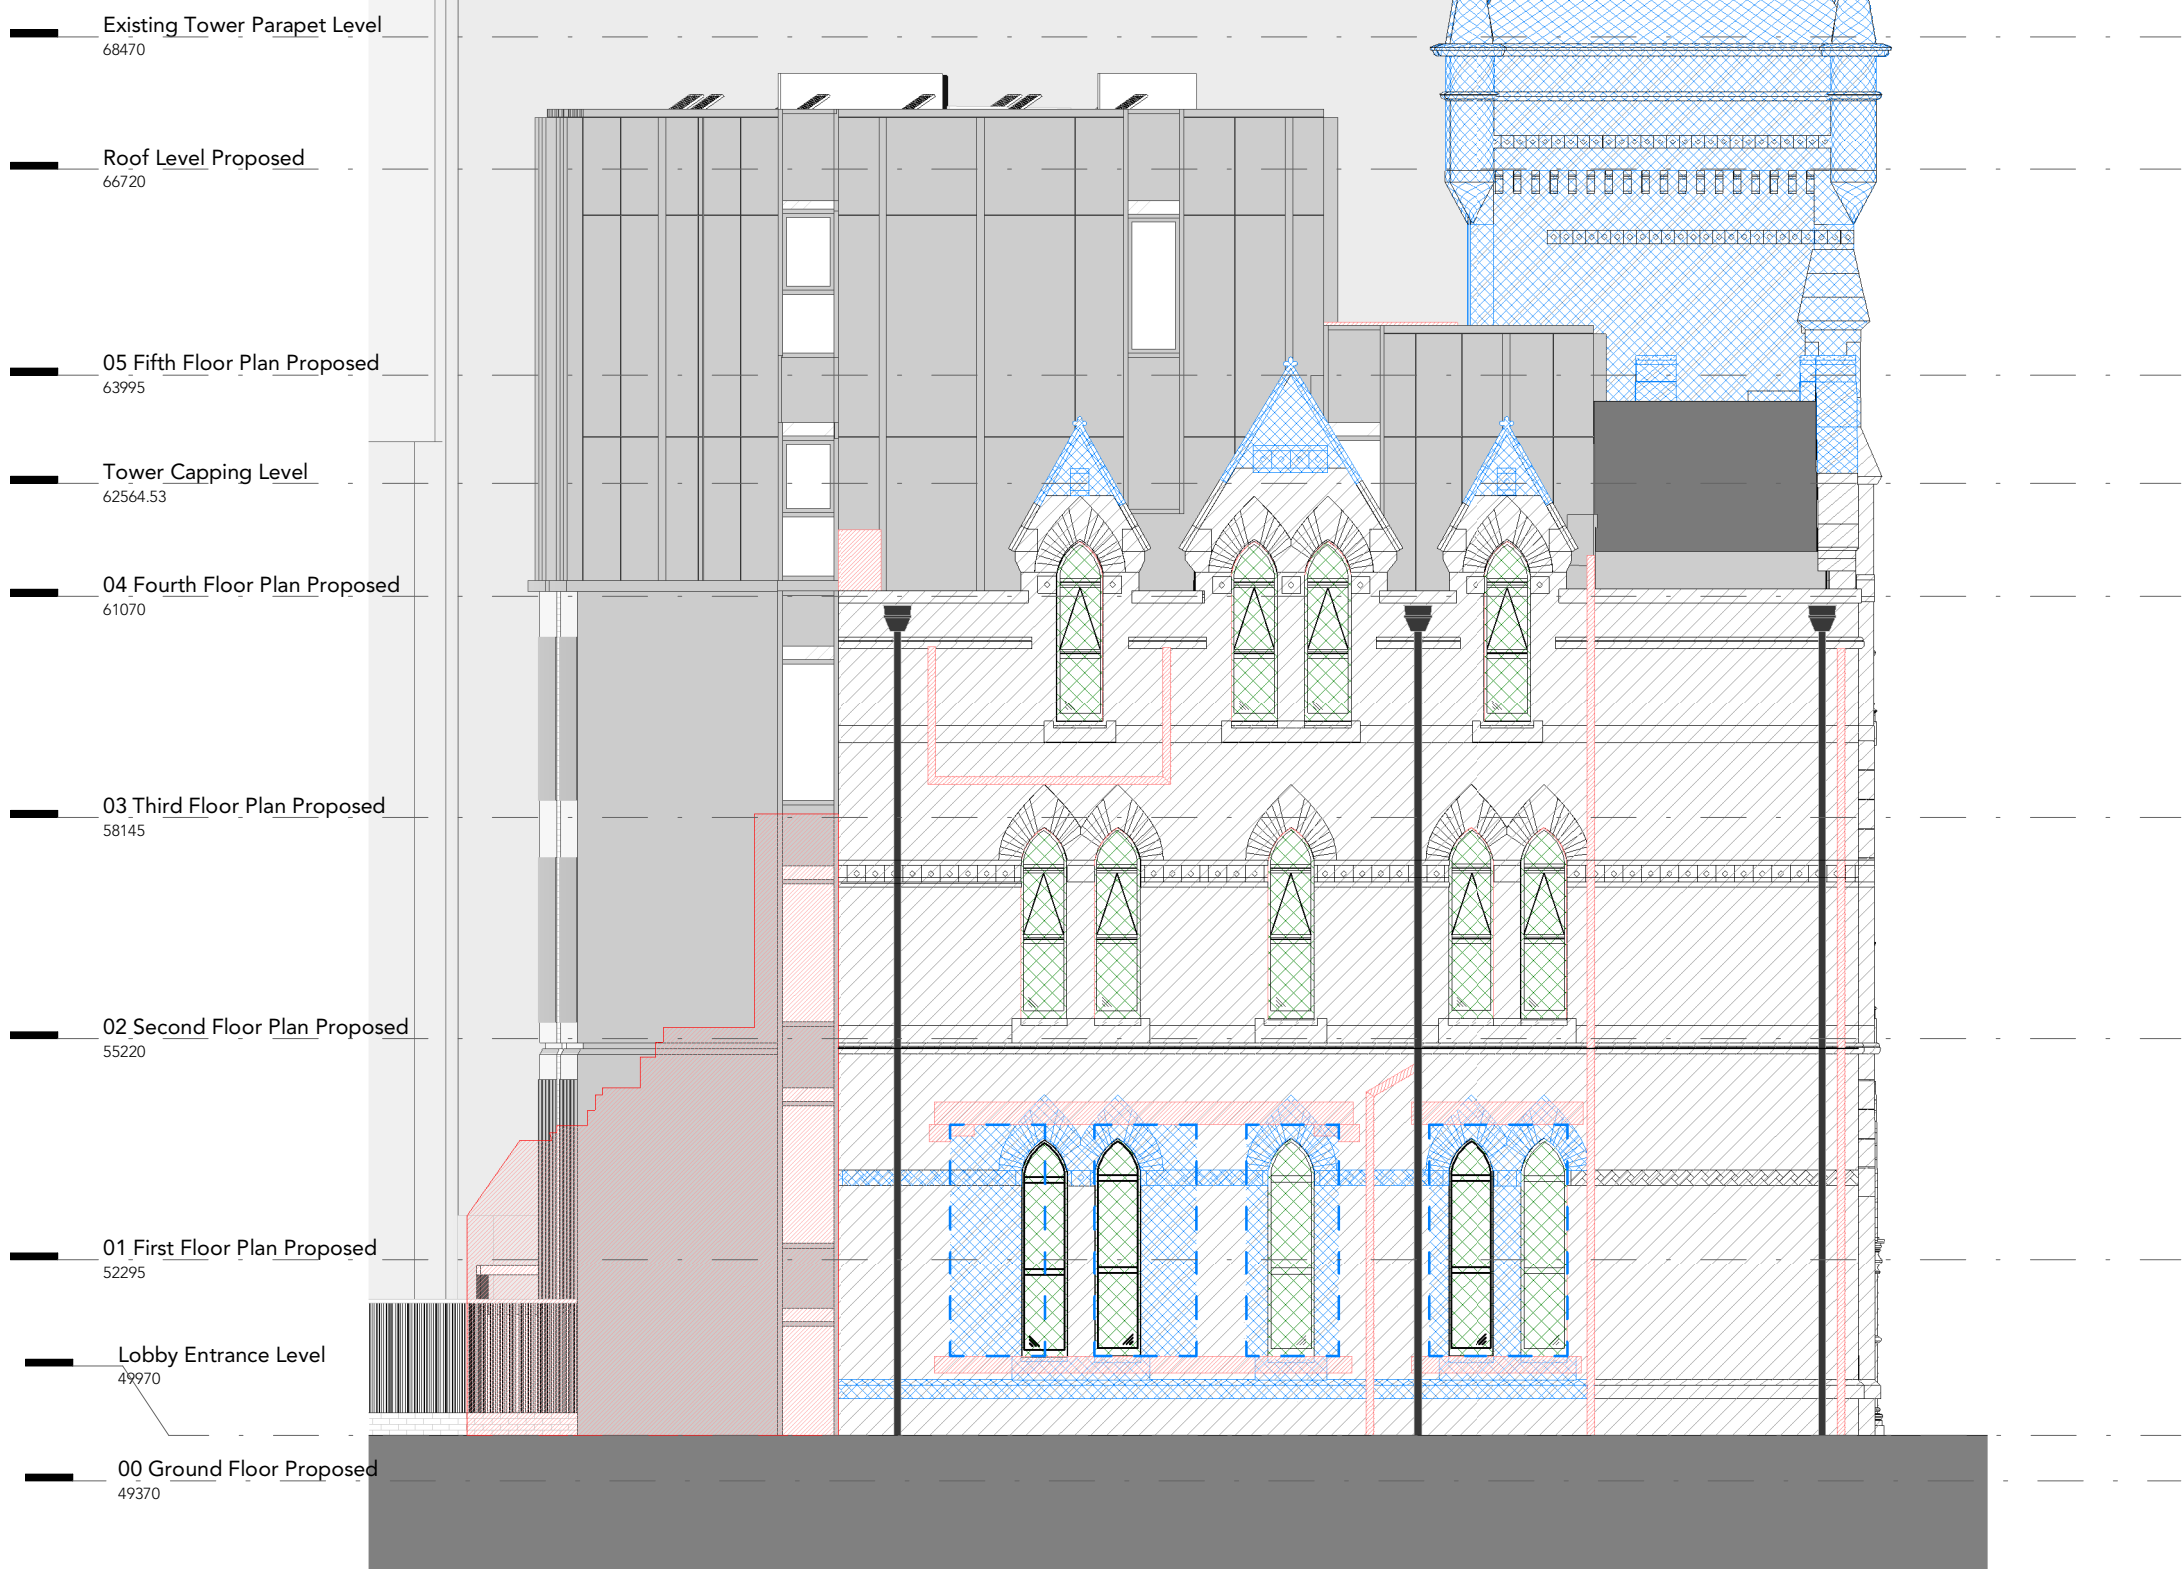

Proposed - North East Elevation (Intervention)

1 : 100

P2	09.07.2021	Updates to site levels and existing building detail following survey
P1	29.04.2021	Planning Issue
P0	16.04.2021	Preliminary Issue

Rev Date Ints Details

© The moral rights of the author are hereby asserted.
This drawing and design is the sole property of Buttress Ltd and must not be reproduced without permission.
Buttress Ltd is Registered in England and Wales: 5383573

Buttress

41 Bengal Street
Manchester
M4 6AF

T 0161 236 3303
E contact@buttress.net
W www.buttress.net

Project Title Ancoats Dispensary
Client Great Places Housing Group
Location Ancoats, Greater Manchester

Drawing ref Proposed Intervention Elevations Sheet 1 of 2

Date 09/07/2021 17:05:04 **Scale** As indicated
Checker AH **Orig Paper Size** A1

Job No: 8803 **Status** PLANNING

Project: Origin: Zone: Level: Type: Disc: Number: Rev:

8803-BA-XX-XX-DR-A-(05)201- P2