


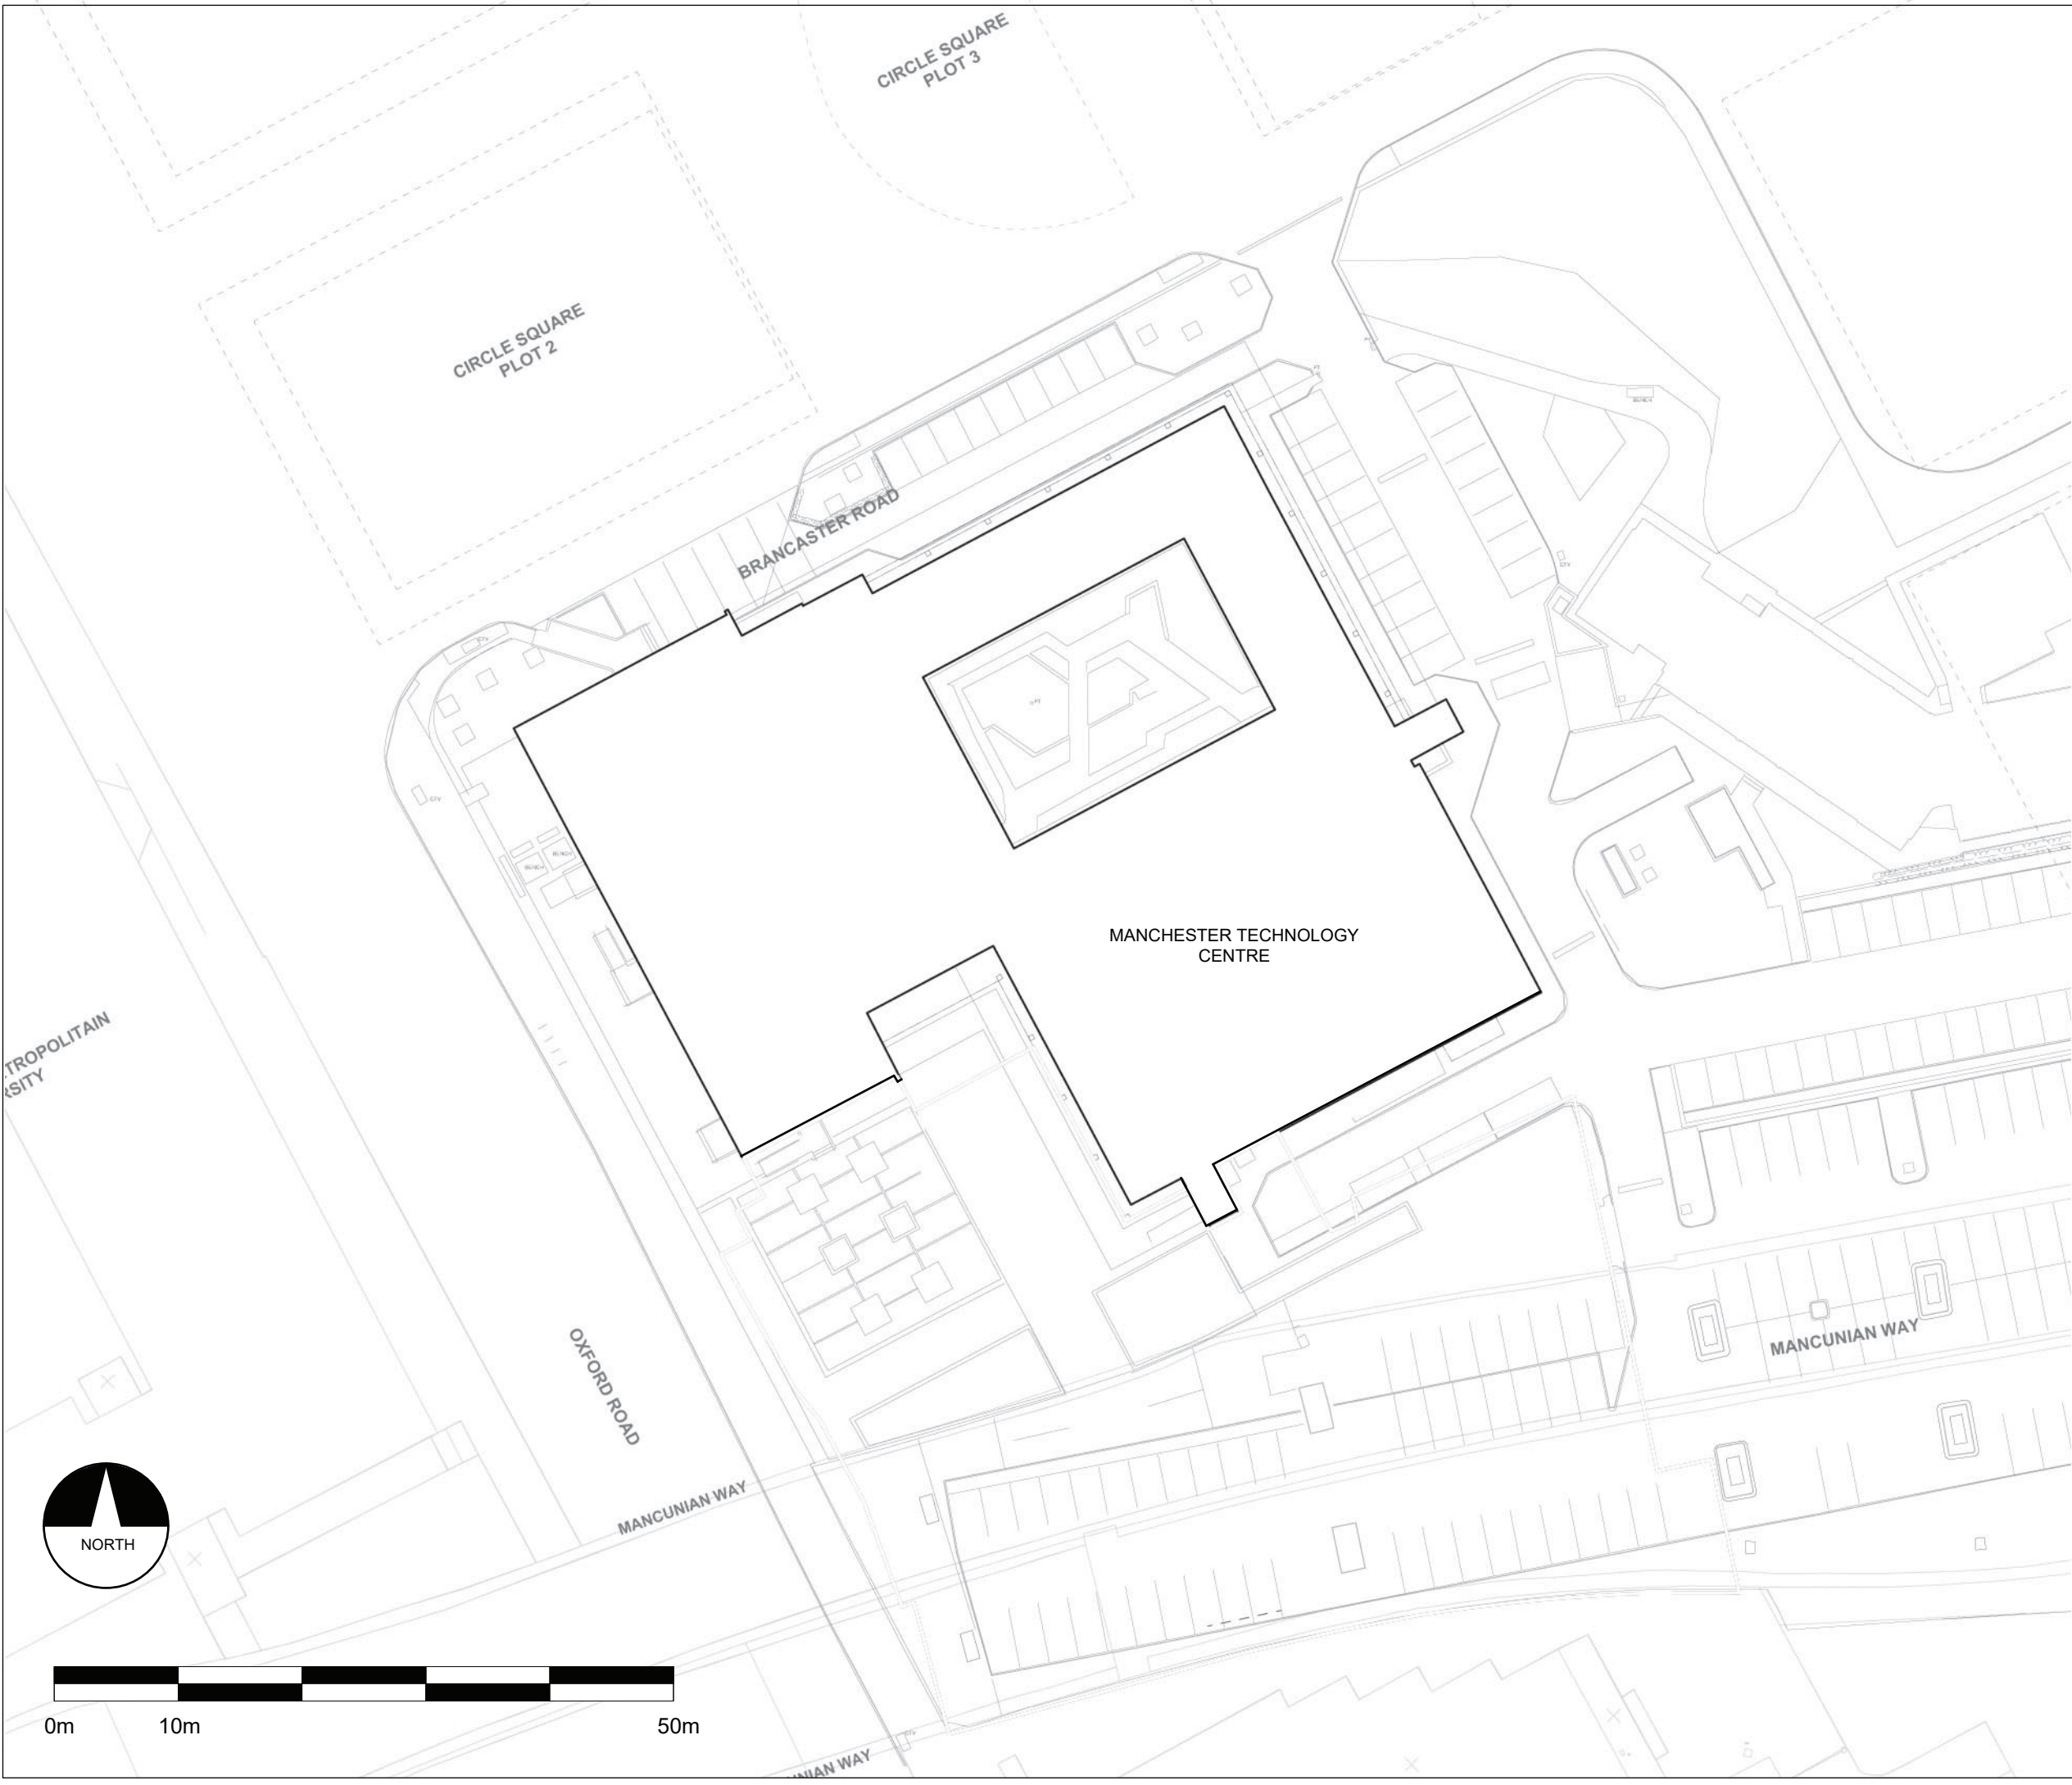

© BOWKER SADLER PARTNERSHIP LIMITED
□ THIS DRAWING IS THE SUBJECT OF COPYRIGHT WHICH VESTS IN BOWKER SADLER PARTNERSHIP LIMITED. IT IS AN INFRINGEMENT OF COPYRIGHT TO REPRODUCE THIS DRAWING, BY WHATEVER MEANS, INCLUDING ELECTRONIC, WITHOUT THE EXPRESS WRITTEN CONSENT OF BOWKER SADLER PARTNERSHIP LIMITED WHICH RESERVES ALL ITS RIGHTS

BOWKER SADLER PARTNERSHIP LIMITED ASSERTS ITS RIGHTS TO BE IDENTIFIED AS THE AUTHOR OF THIS DESIGN

□ DRAWING NOT TO BE SCALED.
□ REPORT ERRORS & OMISSIONS TO ARCHITECT.
□ CHECK ALL DIMENSIONS ON SITE
□ DRAWING TO BE READ IN CONJUNCTION WITH THE HEALTH AND SAFETY PLAN AND ALL RELEVANT RISK ASSESSMENTS

REV	DATE	DRN	CHKD
-----	------	-----	------

PROJECT
**Manchester Technology Centre
Third Floor Fit-Out**

CLIENT
Manchester Metropolitan University

DRAWING
Block Plan

SCALE 1:500	SHEET SIZE @ A3	DRAWN DAL	CHECKED PS	DATE Feb 21
----------------	--------------------	--------------	---------------	----------------

BOWKER SADLER ARCHITECTURE
A: Hatherlow House, Hatherlow, Romiley, Stockport SK6 3DY
T: 0161 406 7333
E: bsp@bowker-sadler.co.uk
W: www.bowker-sadler.co.uk

JOB No 20-011	DRAWING No 1002	REVISION
STATUS PLANNING		