




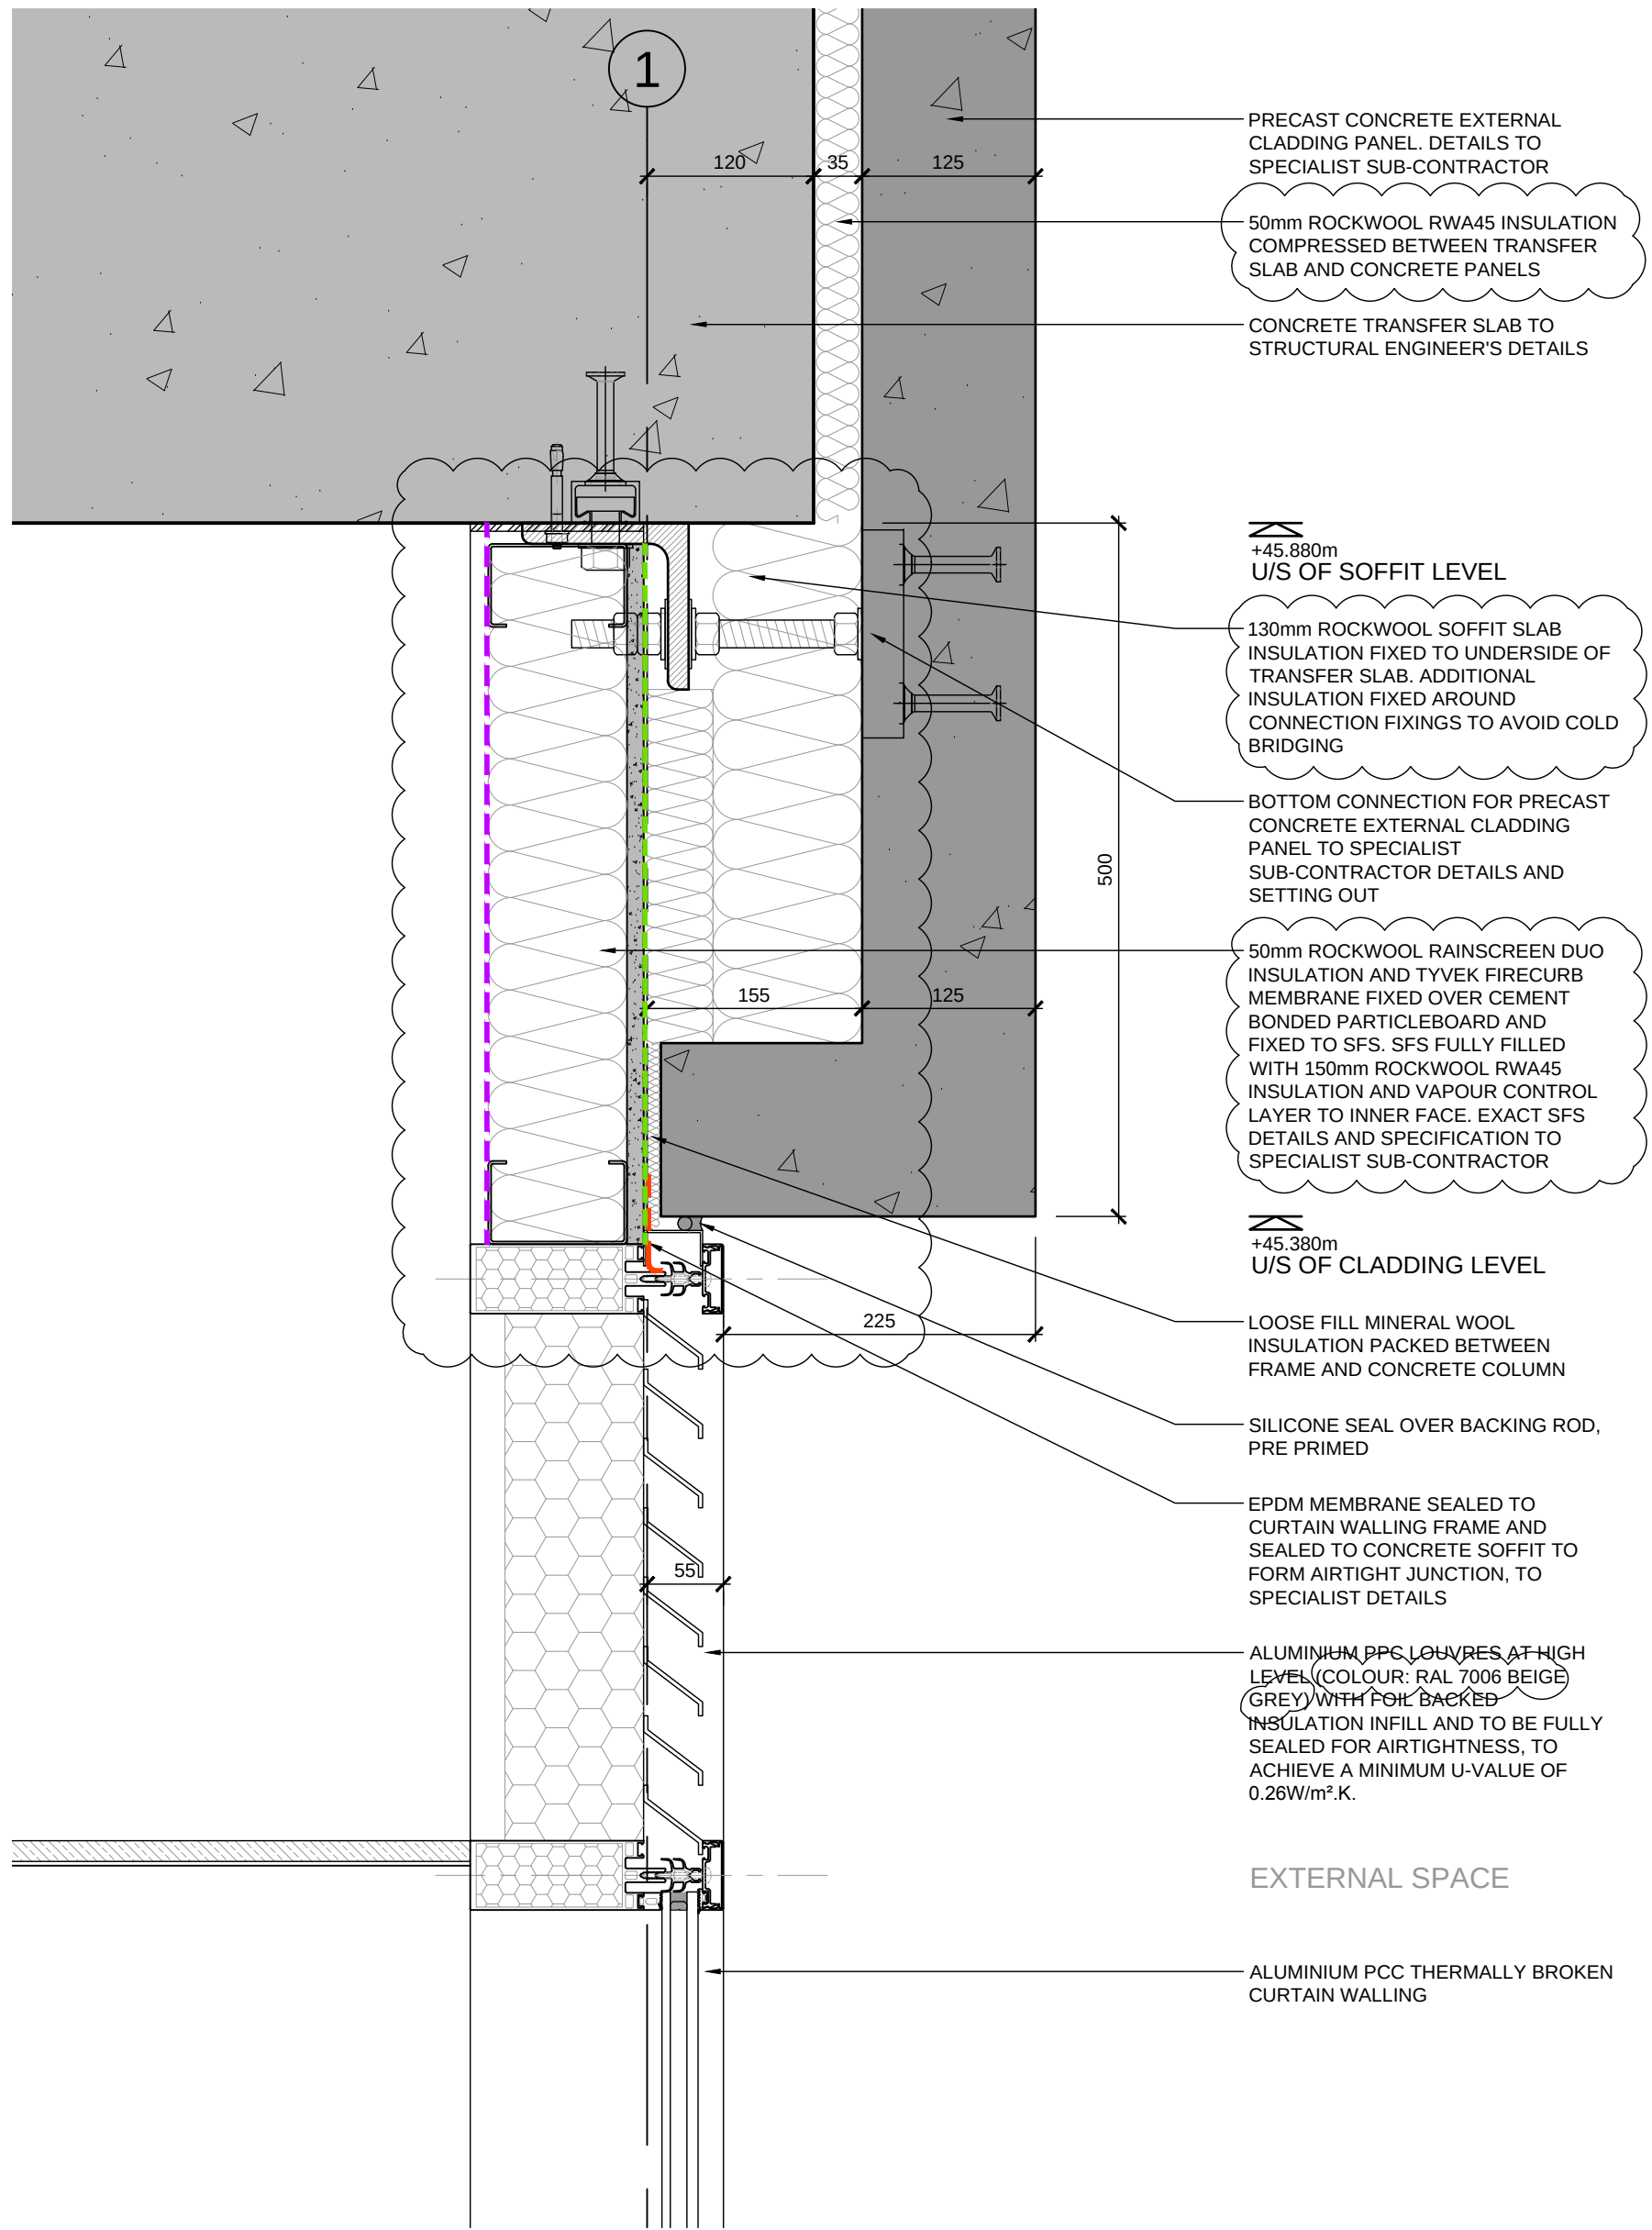

CLADDING DETAIL '04'

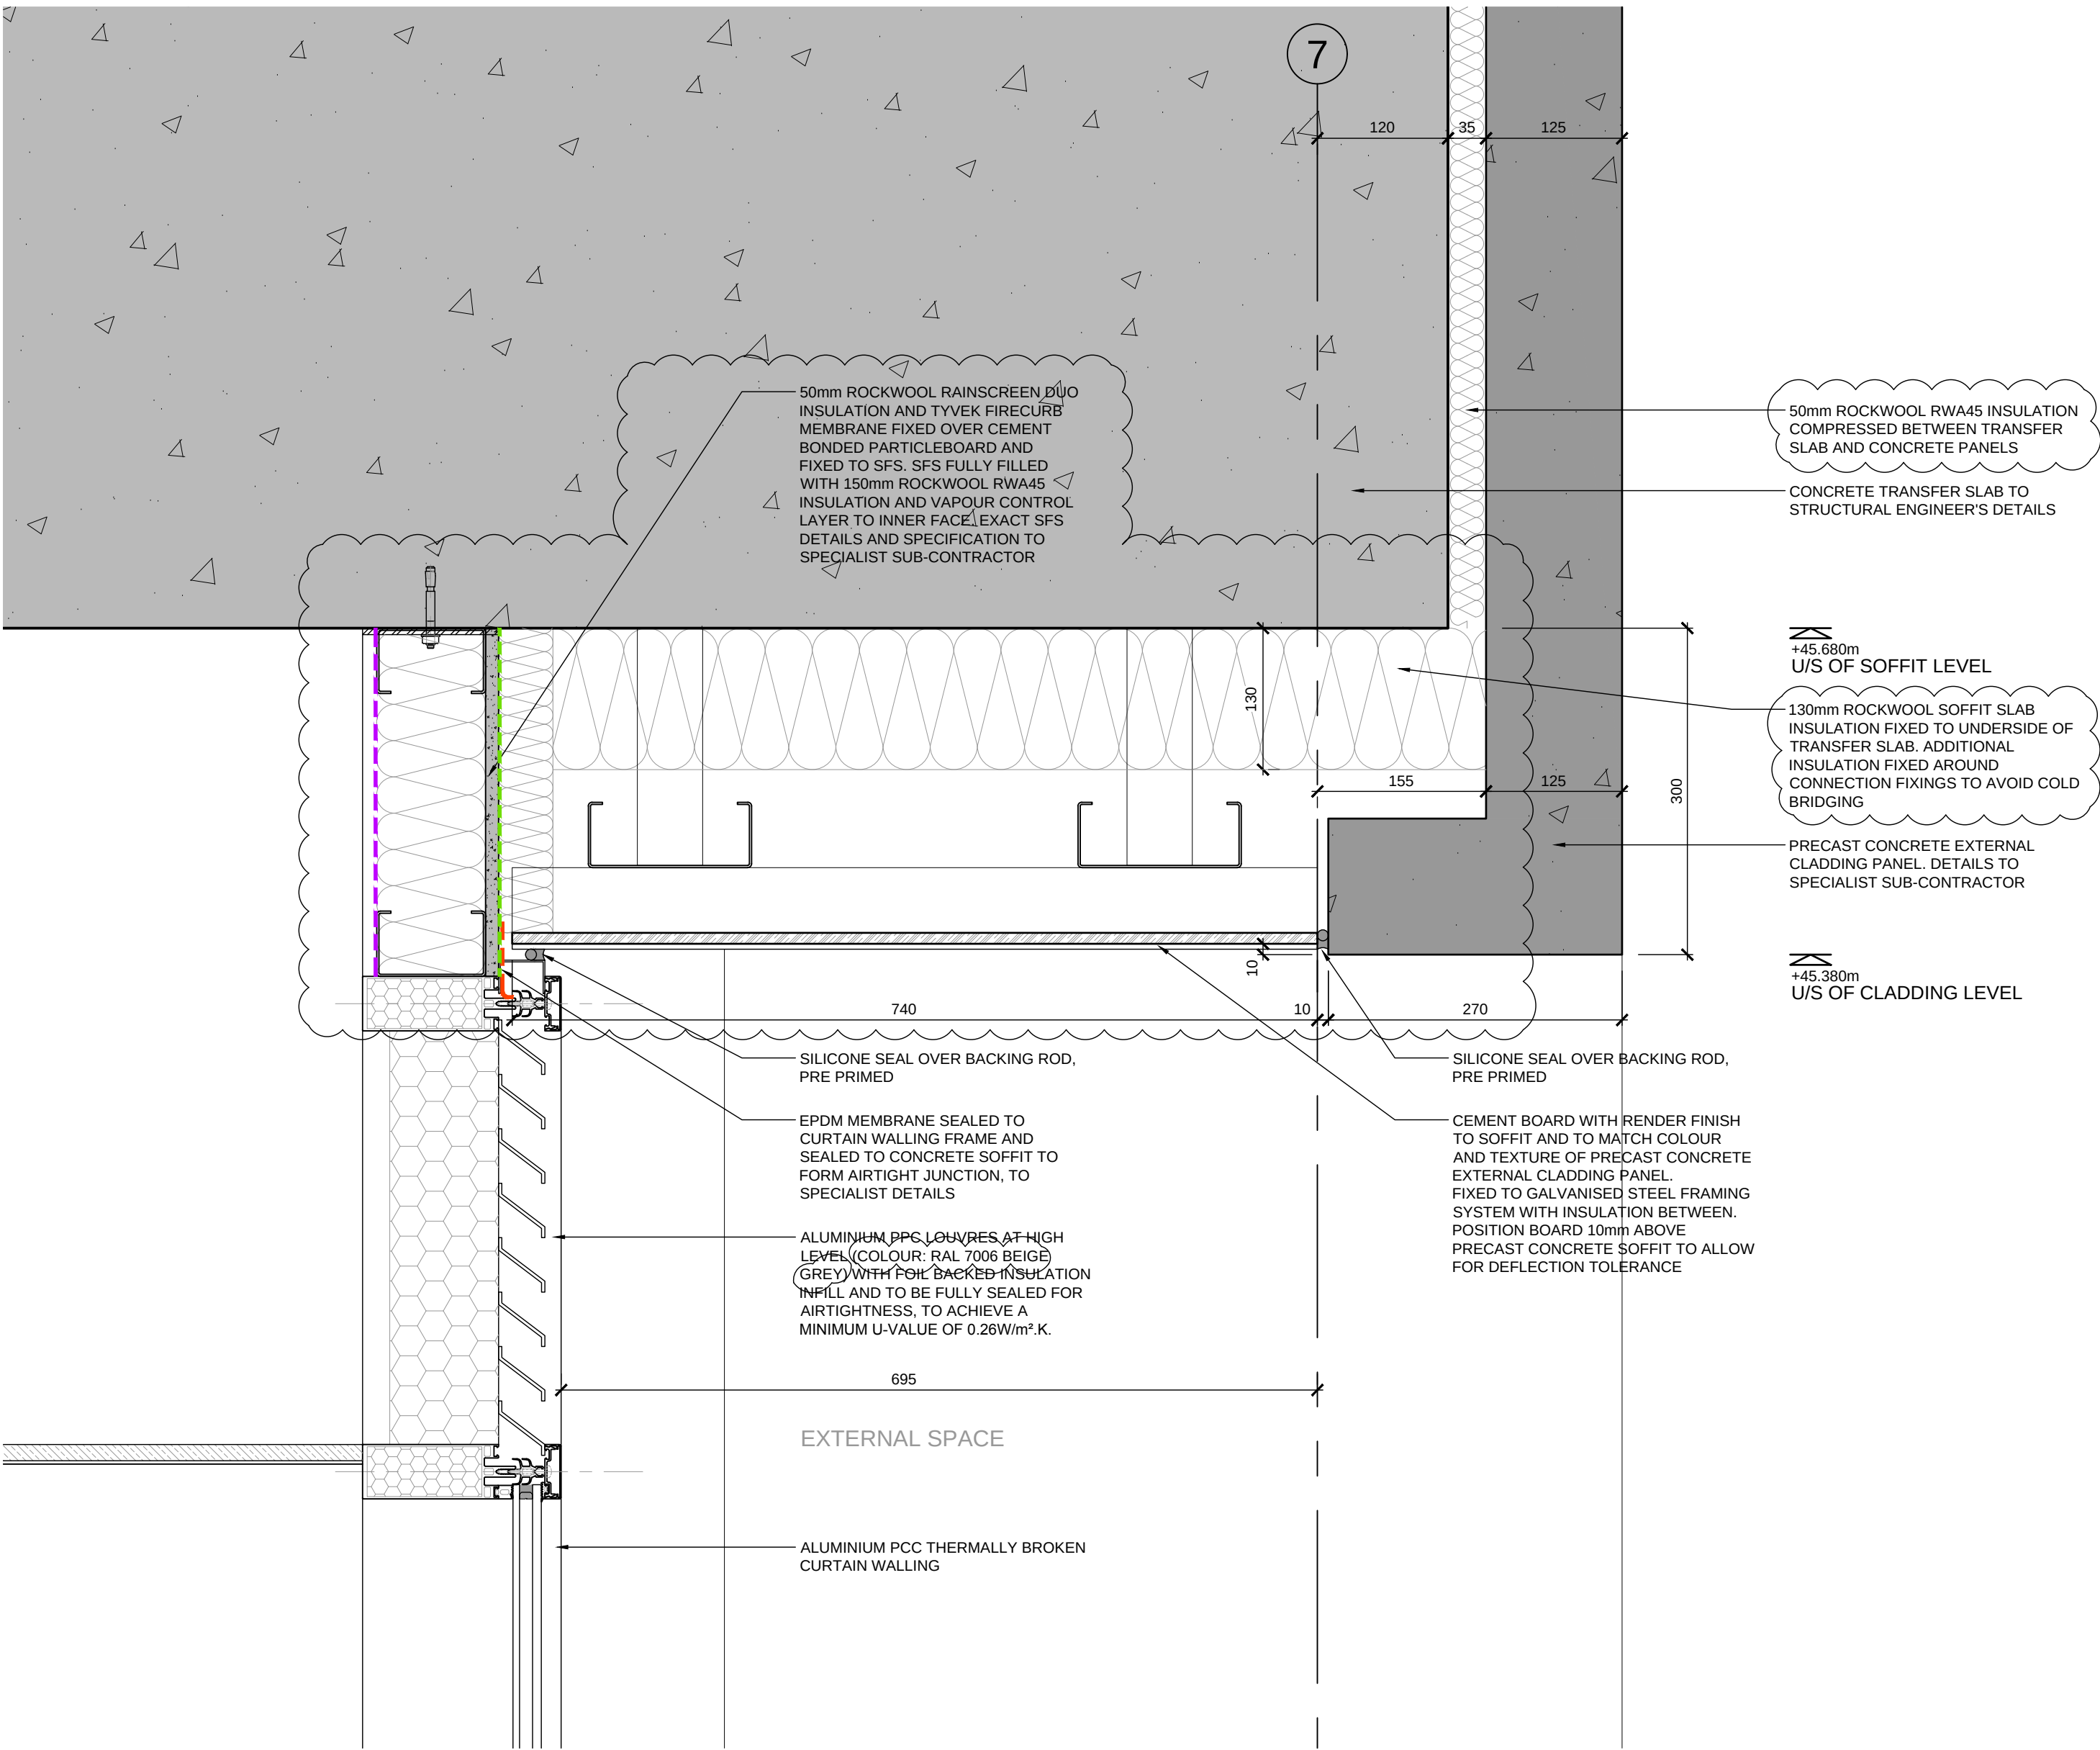

CLADDING DETAIL '05'

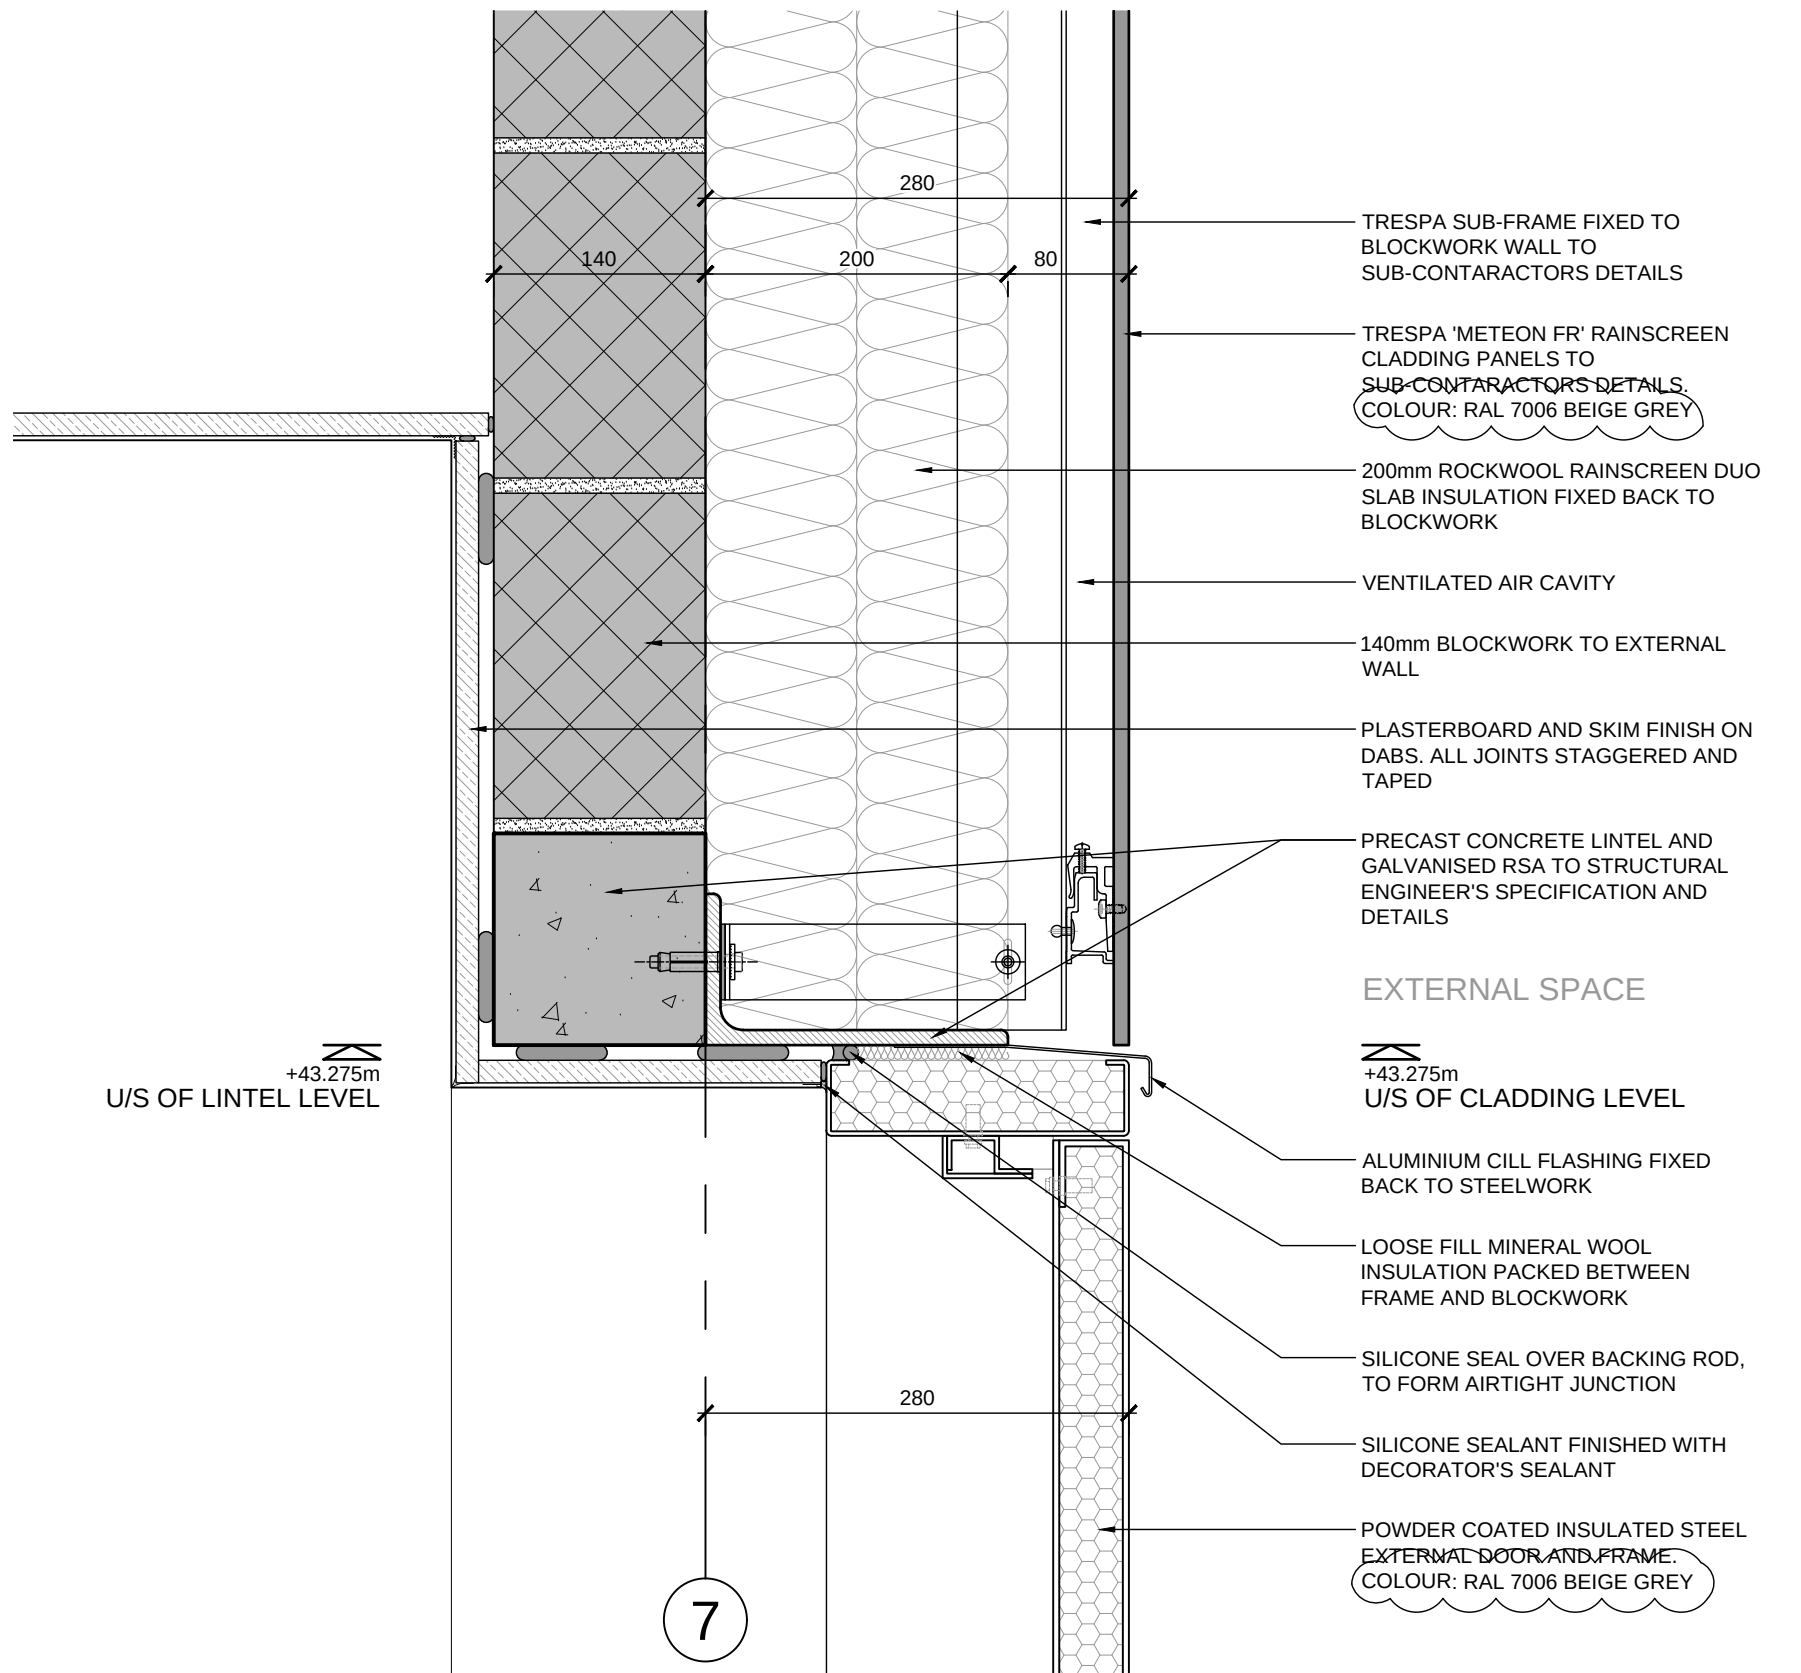

CLADDING DETAIL '06'

GENERAL NOTES:

ALL DIMENSIONS ARE TO BE CHECKED ON SITE WITH ANY DISCREPANCIES REPORTED TO THE ARCHITECT PRIOR TO THE WORKS BEING CARRIED OUT.

ALL WORKS ARE TO BE IN ACCORDANCE WITH THE PLANNING APPROVAL AND ANY SUBSEQUENT APPROVED LOCAL AUTHORITY PLANNING CORRESPONDENCE INCLUDING DRAWINGS, DOCUMENTS AND REPORTS.

ALL WORKS ARE TO COMPLY WITH THE BUILDING REGULATIONS, BRITISH STANDARDS, CODE OF PRACTICE, AND ANY LOCAL STATUTORY REQUIREMENTS.

ALL WORKS ARE TO COMPLY WITH CURRENT HEALTH AND SAFETY LEGISLATION, H.S.E. RECOMMENDATIONS/GUIDANCE AND THE CURRENT C.D.M. REGULATIONS.

THIS DRAWING IS TO BE READ IN CONJUNCTION WITH LEACH RHODES WALKER ARCHITECTS GENERAL ARRANGEMENT (L CODE) DRAWINGS, TOGETHER WITH RELEVANT DETAILED (A CODE) DRAWINGS AND SPECIFICATIONS.

FOR ALL STRUCTURAL WORKS REFER TO THE STRUCTURAL ENGINEERS INFORMATION.

FOR ALL MECHANICAL AND ELECTRICAL WORKS REFER TO THE MECHANICAL AND ELECTRICAL ENGINEERS INFORMATION.

FOR ALL ABOVE GROUND DRAINAGE WORKS REFER TO THE PUBLIC HEALTH ENGINEERS INFORMATION.

ALL PRODUCTS SPECIFIED ARE TO BE INSTALLED STRICTLY IN ACCORDANCE WITH THE MANUFACTURERS RECOMMENDATIONS, SPECIFICATION AND DETAILS.

A	SOFFIT INSULATION AND TRANSFER SLAB VERTICAL INSULATION AMENDED TO ROCKWOOL. CONSTRUCTION BUILD UP BETWEEN CURTAIN WALL TRANSOM AND SOFFIT AMENDED. COLOUR SPECIFICATIONS ADDED.	RB	PS	18.10.18
rev	description	drawn	auth	date

DO NOT SCALE OFF THIS DRAWING

© LEACH RHODES WALKER 2001

LeachRhodesWalker
Architects

info@lrw.co.uk | www.lrw.co.uk
50 Dearmans Place Manchester M3 5LH
Manchester +44 (0)161 833 0211 **London** +44 (0)207 201 2160 **Bucharest** +40 (21)650 4026

client	PROPERTY ALLIANCE		
project	3 ST PETERS SQUARE MANCHESTER		
project no	7566	drawing no	A(21)27
rev			A
description -			
CLADDING DETAILS SHEET 2			
scale	1:5 @ A1	date drawn	14.08.18
		drawn by	RB
		authorised by	PS
purpose of issue			
planning ☐ building regs ☐ tender ☐ comment ☒ approval ☐ construction ☐			