

notes

AB Architects shall have no responsibility for any use made of this document other than for that which it was prepared and issued.

All dimensions should be checked on site.


Do not scale from this drawing.

Any divergences should be brought to the attention of AB Architects at the address shown.

This drawing should be read in conjunction with all other consultants drawings, specifications and schedules.



3D View - Front

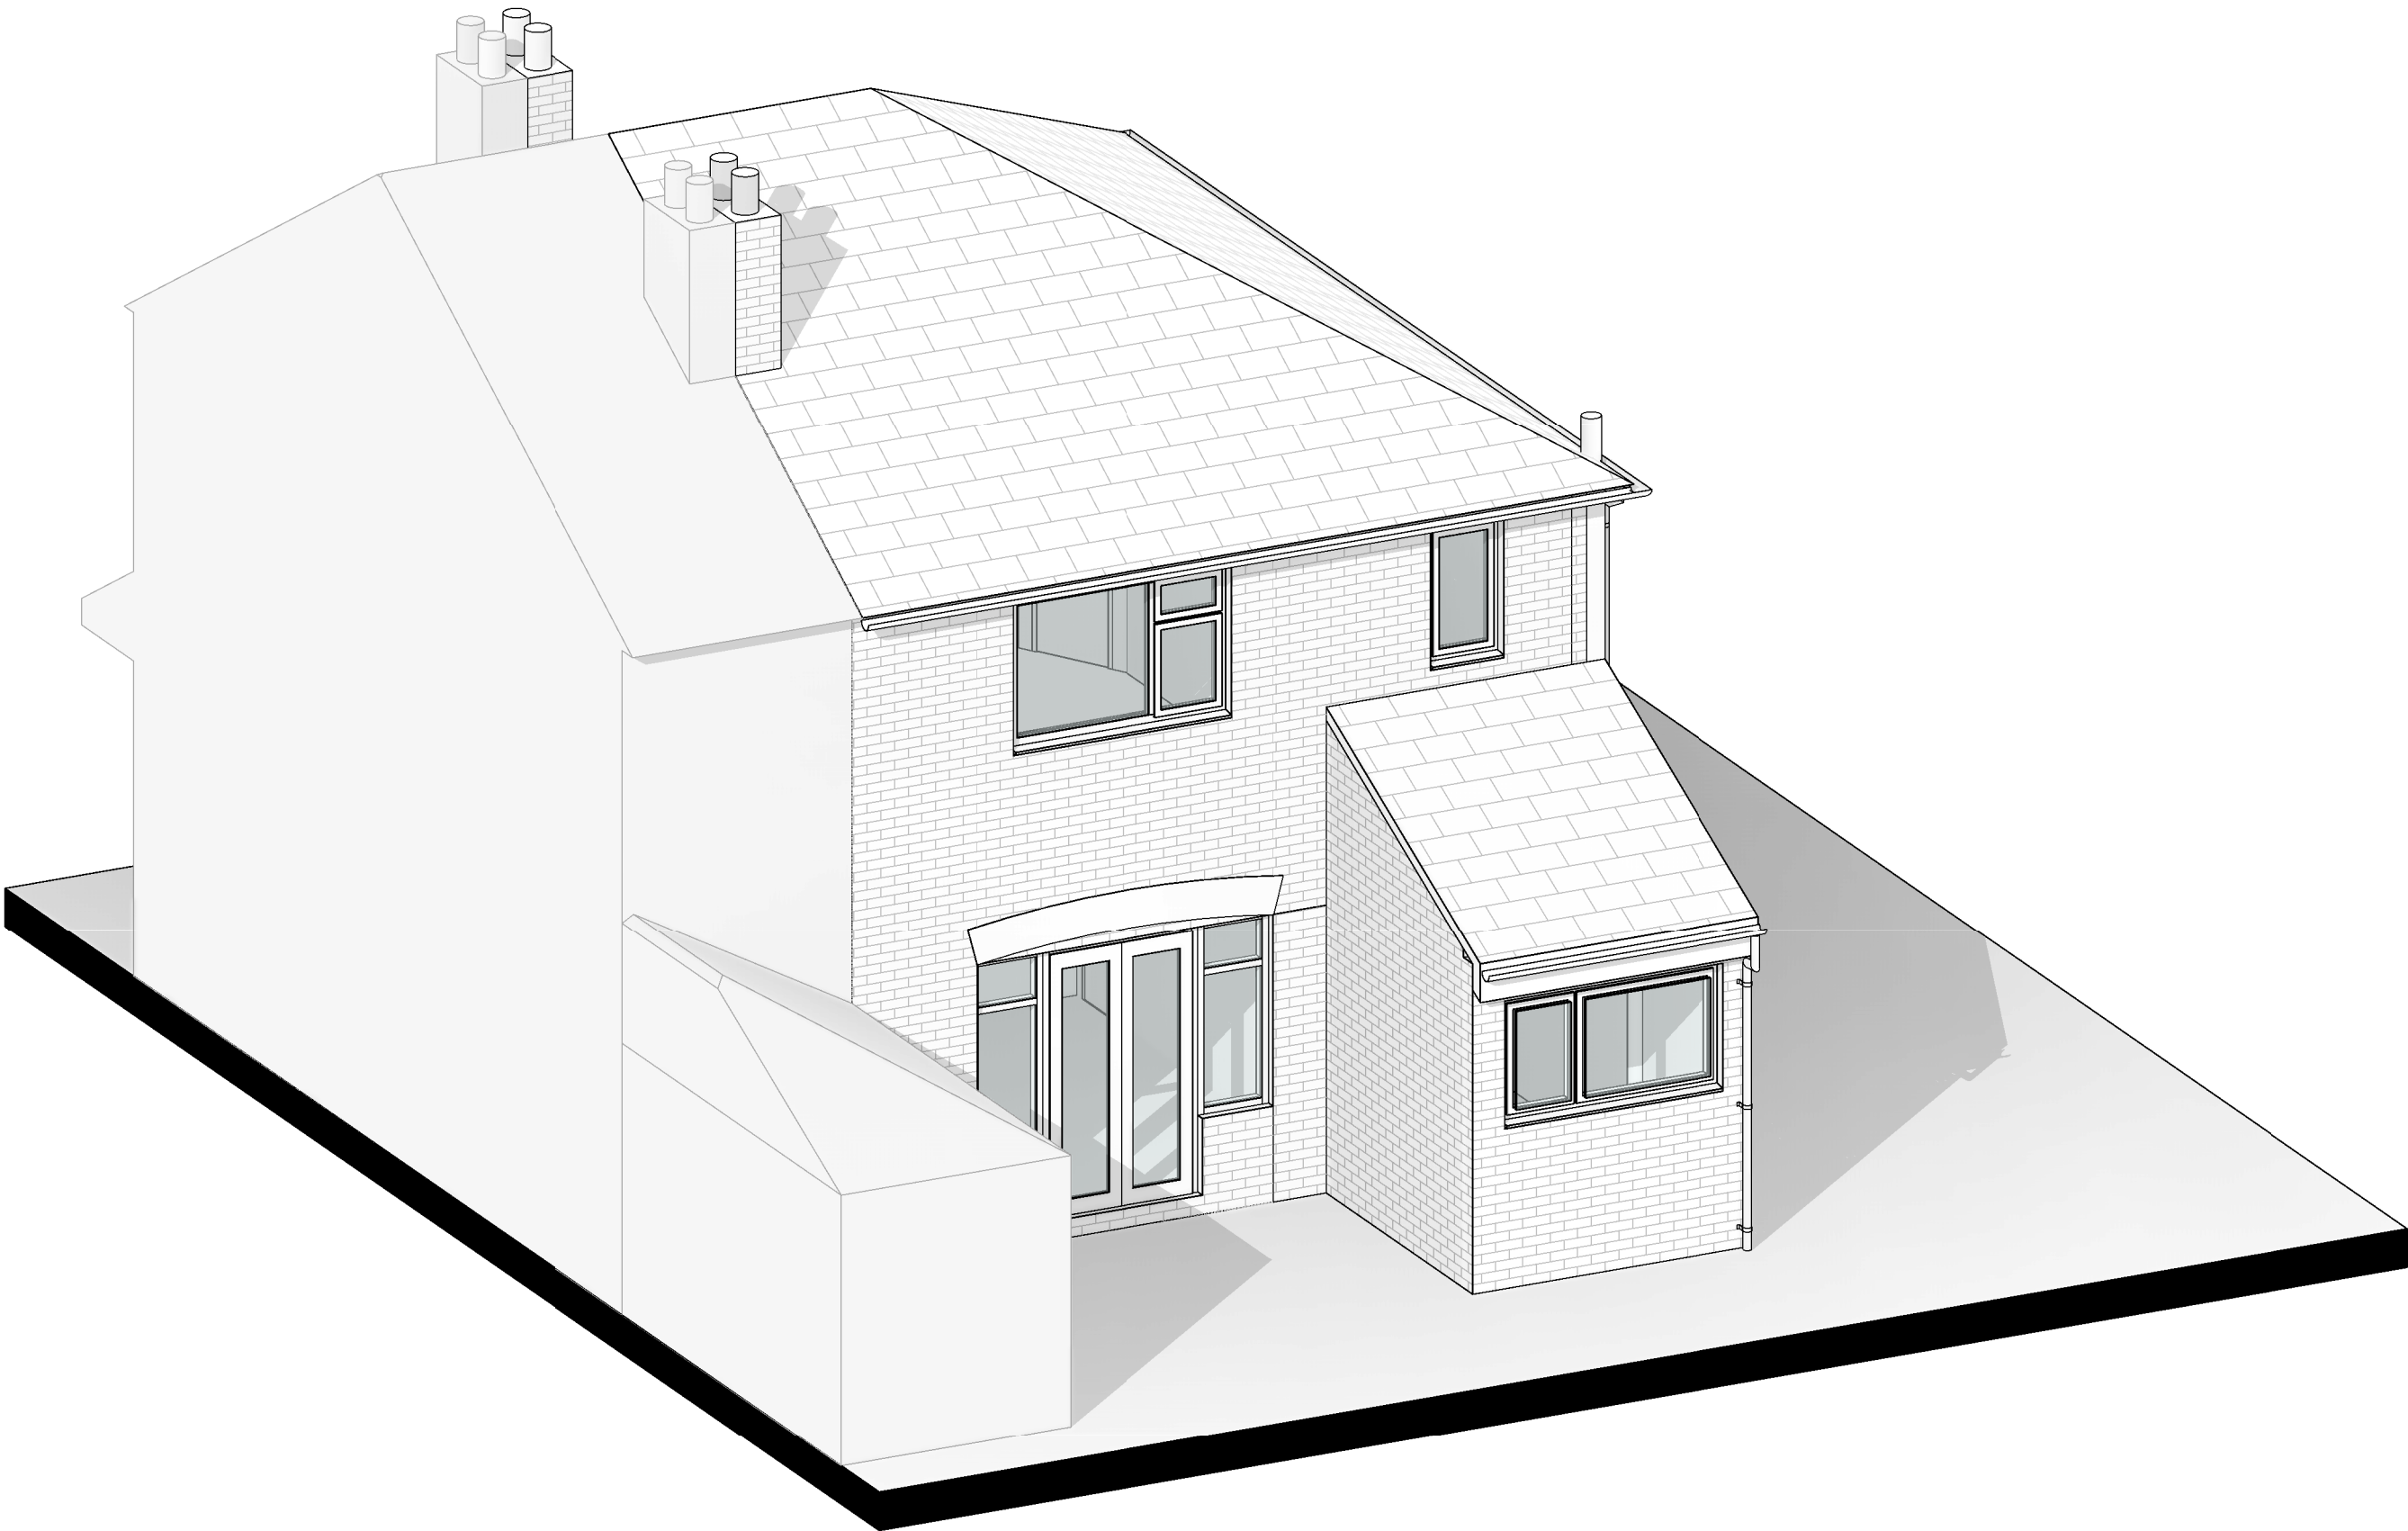

3D View - Rear

-	Planning Issue.	06/05/21
revision	description	date
scale bar		
0	0.5	1 1.5 2m 1:50

ab architects

32 Rushgreen Road
Lymm
Cheshire
WA13 9PW

client name
J. Chadwick & J. Krauklis

project name	project number
52 Wyverne Road	2102

drawing title
Existing 3D Views

scale 1:50 @ A1 1:100 @ A3	first issue date 06/05/21	drawing status PLANNING
drawing number ABA-(1-)-DR-A-600	revision -	