




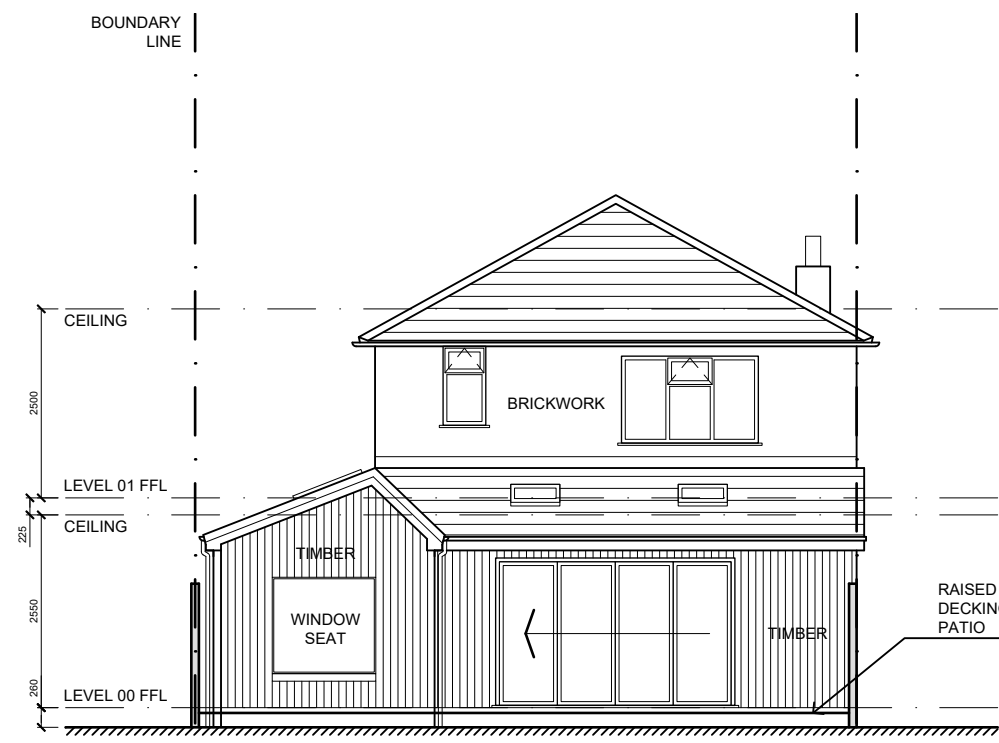


01 PROPOSED NORTH ELEVATION
1:100

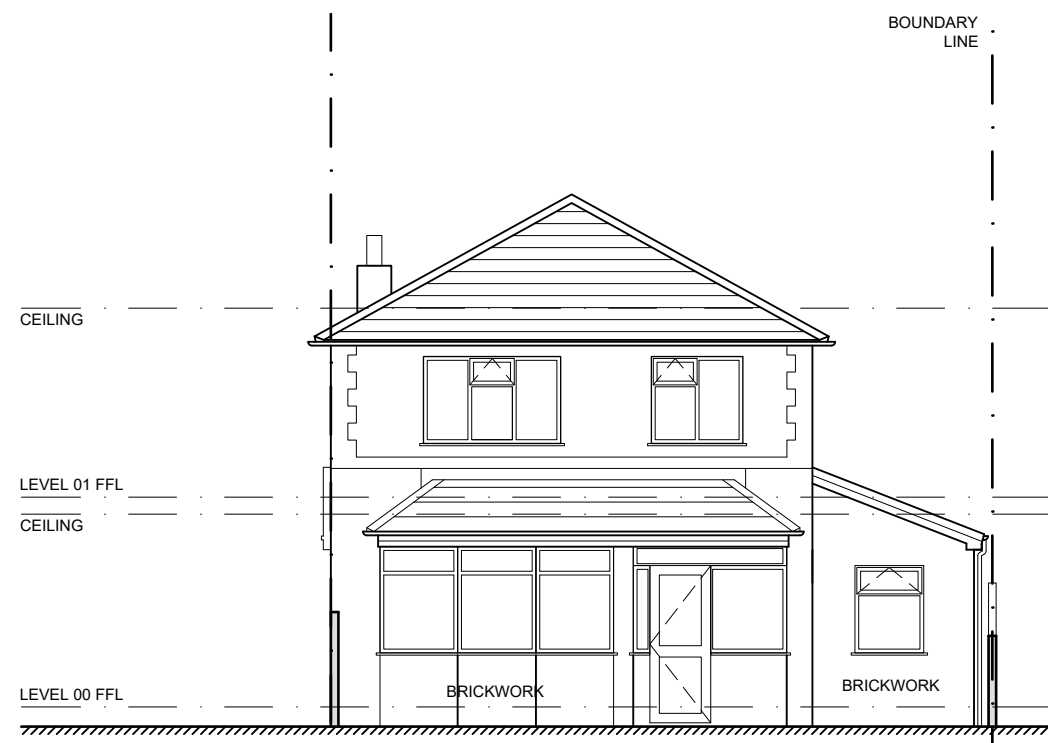


02 PROPOSED SOUTH ELEVATION
1:100

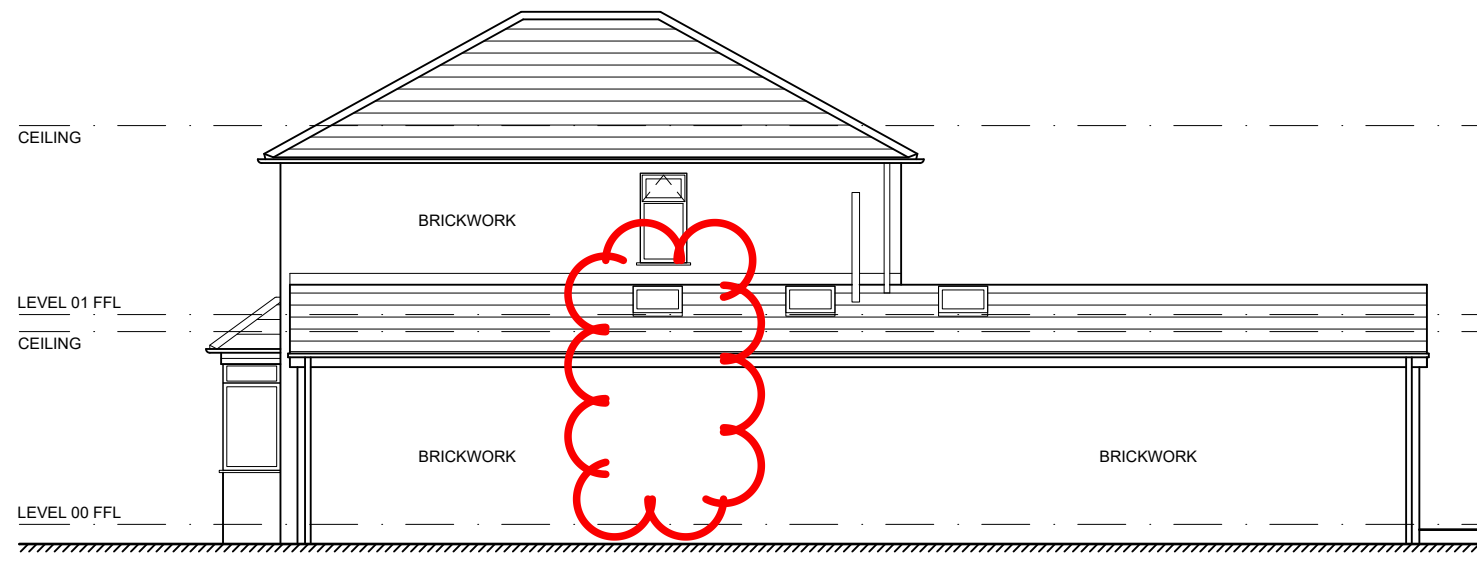


03 PROPOSED EAST ELEVATION
1:100

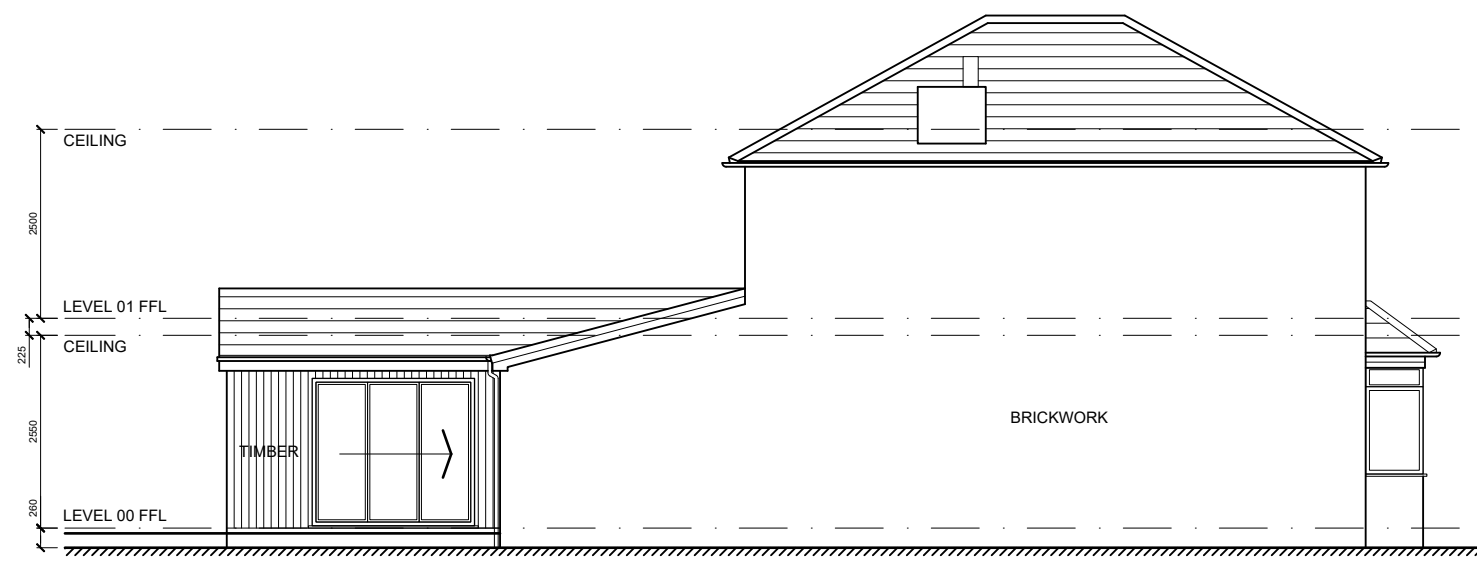


04 PROPOSED WEST ELEVATION
1:100

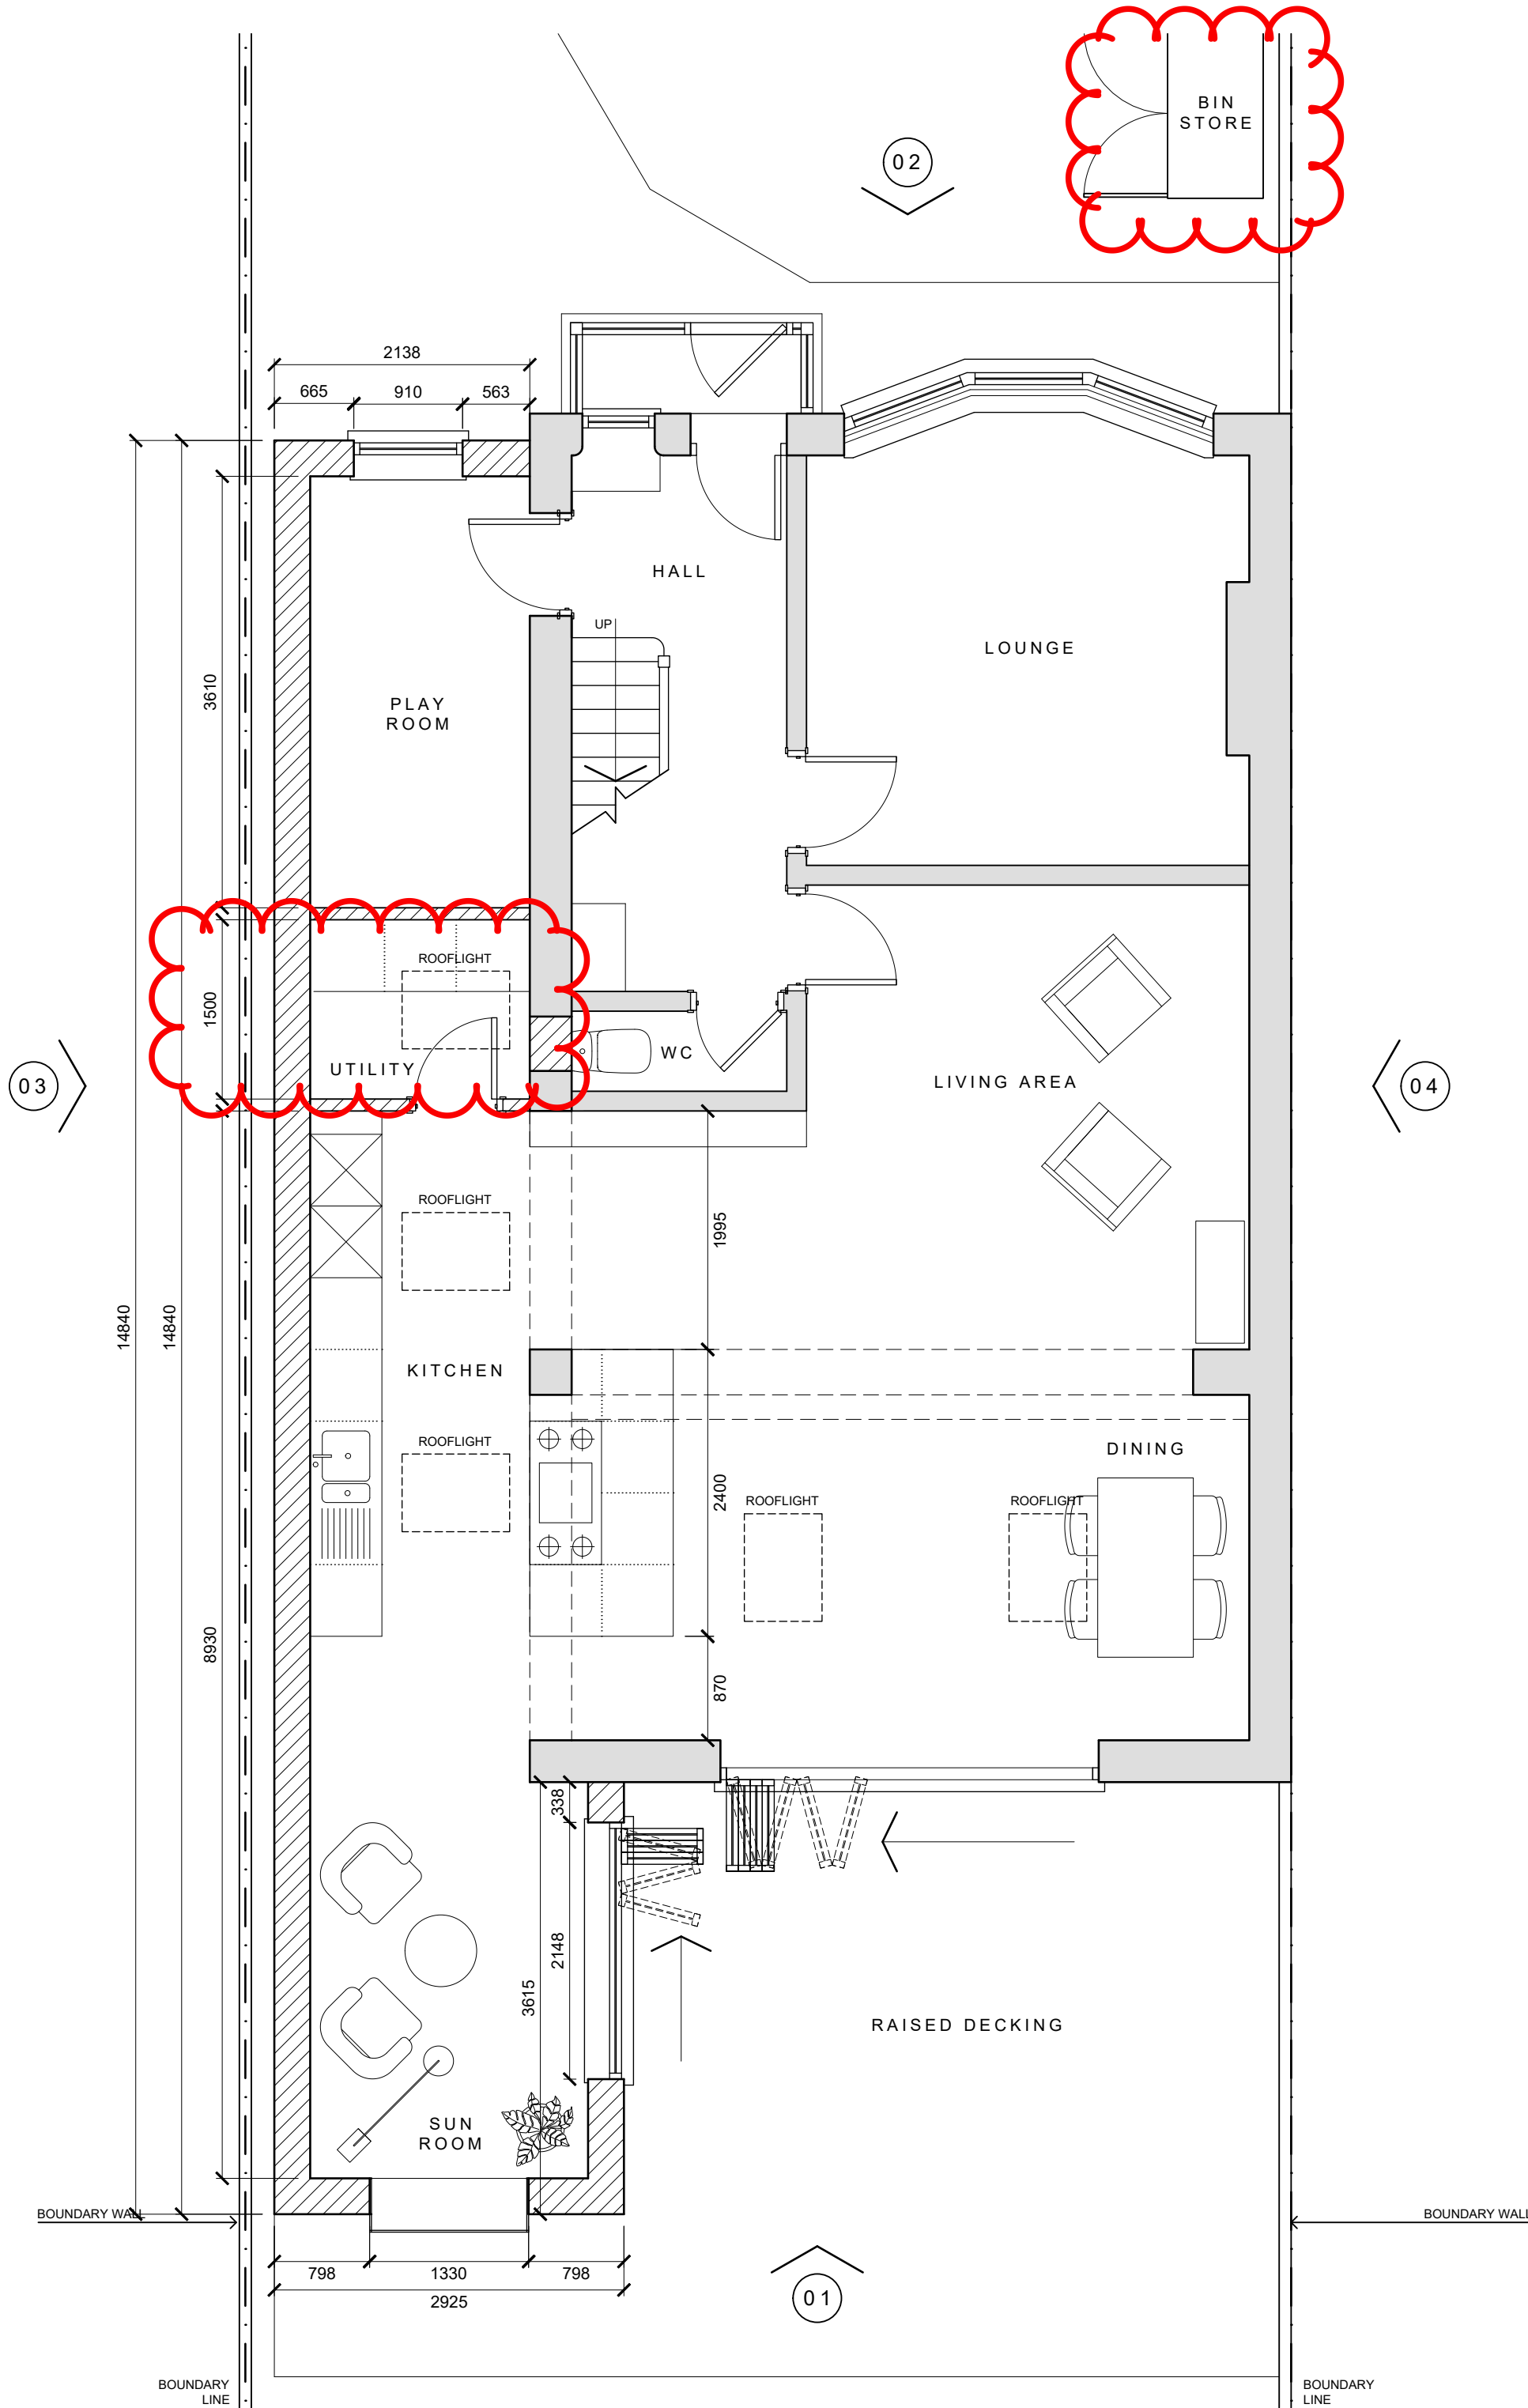

05 PROPOSED GROUND FLOOR LAYOUT
1:50

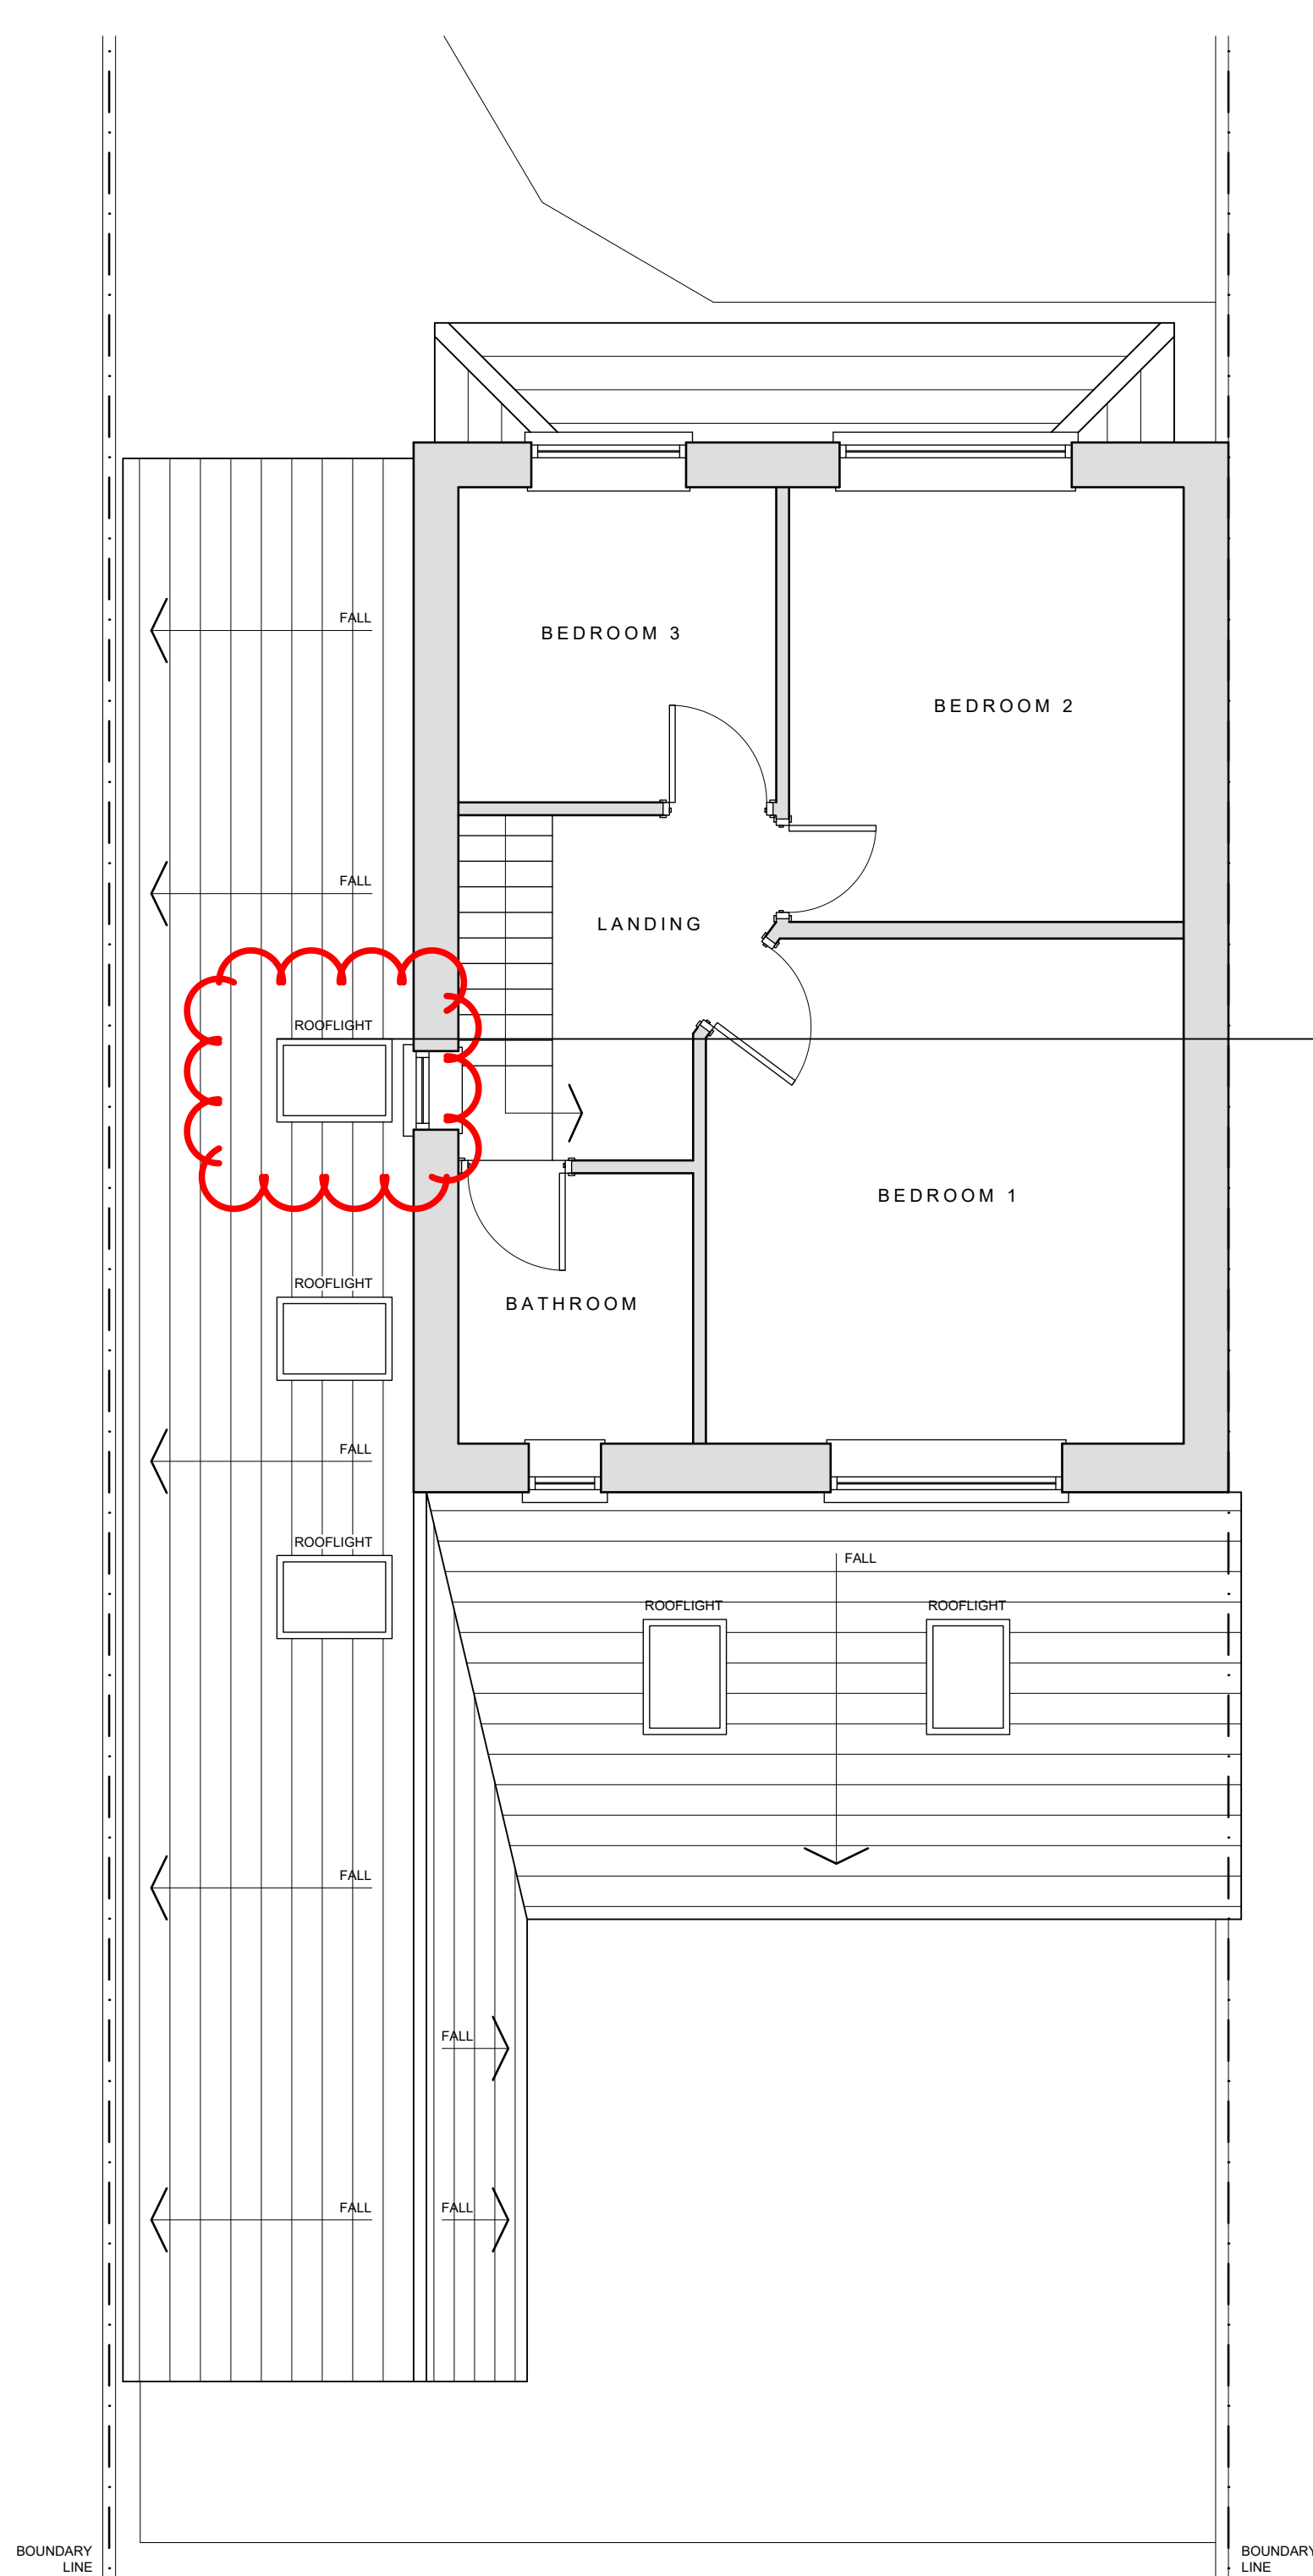


06 PROPOSED FIRST FLOOR LAYOUT
1:50

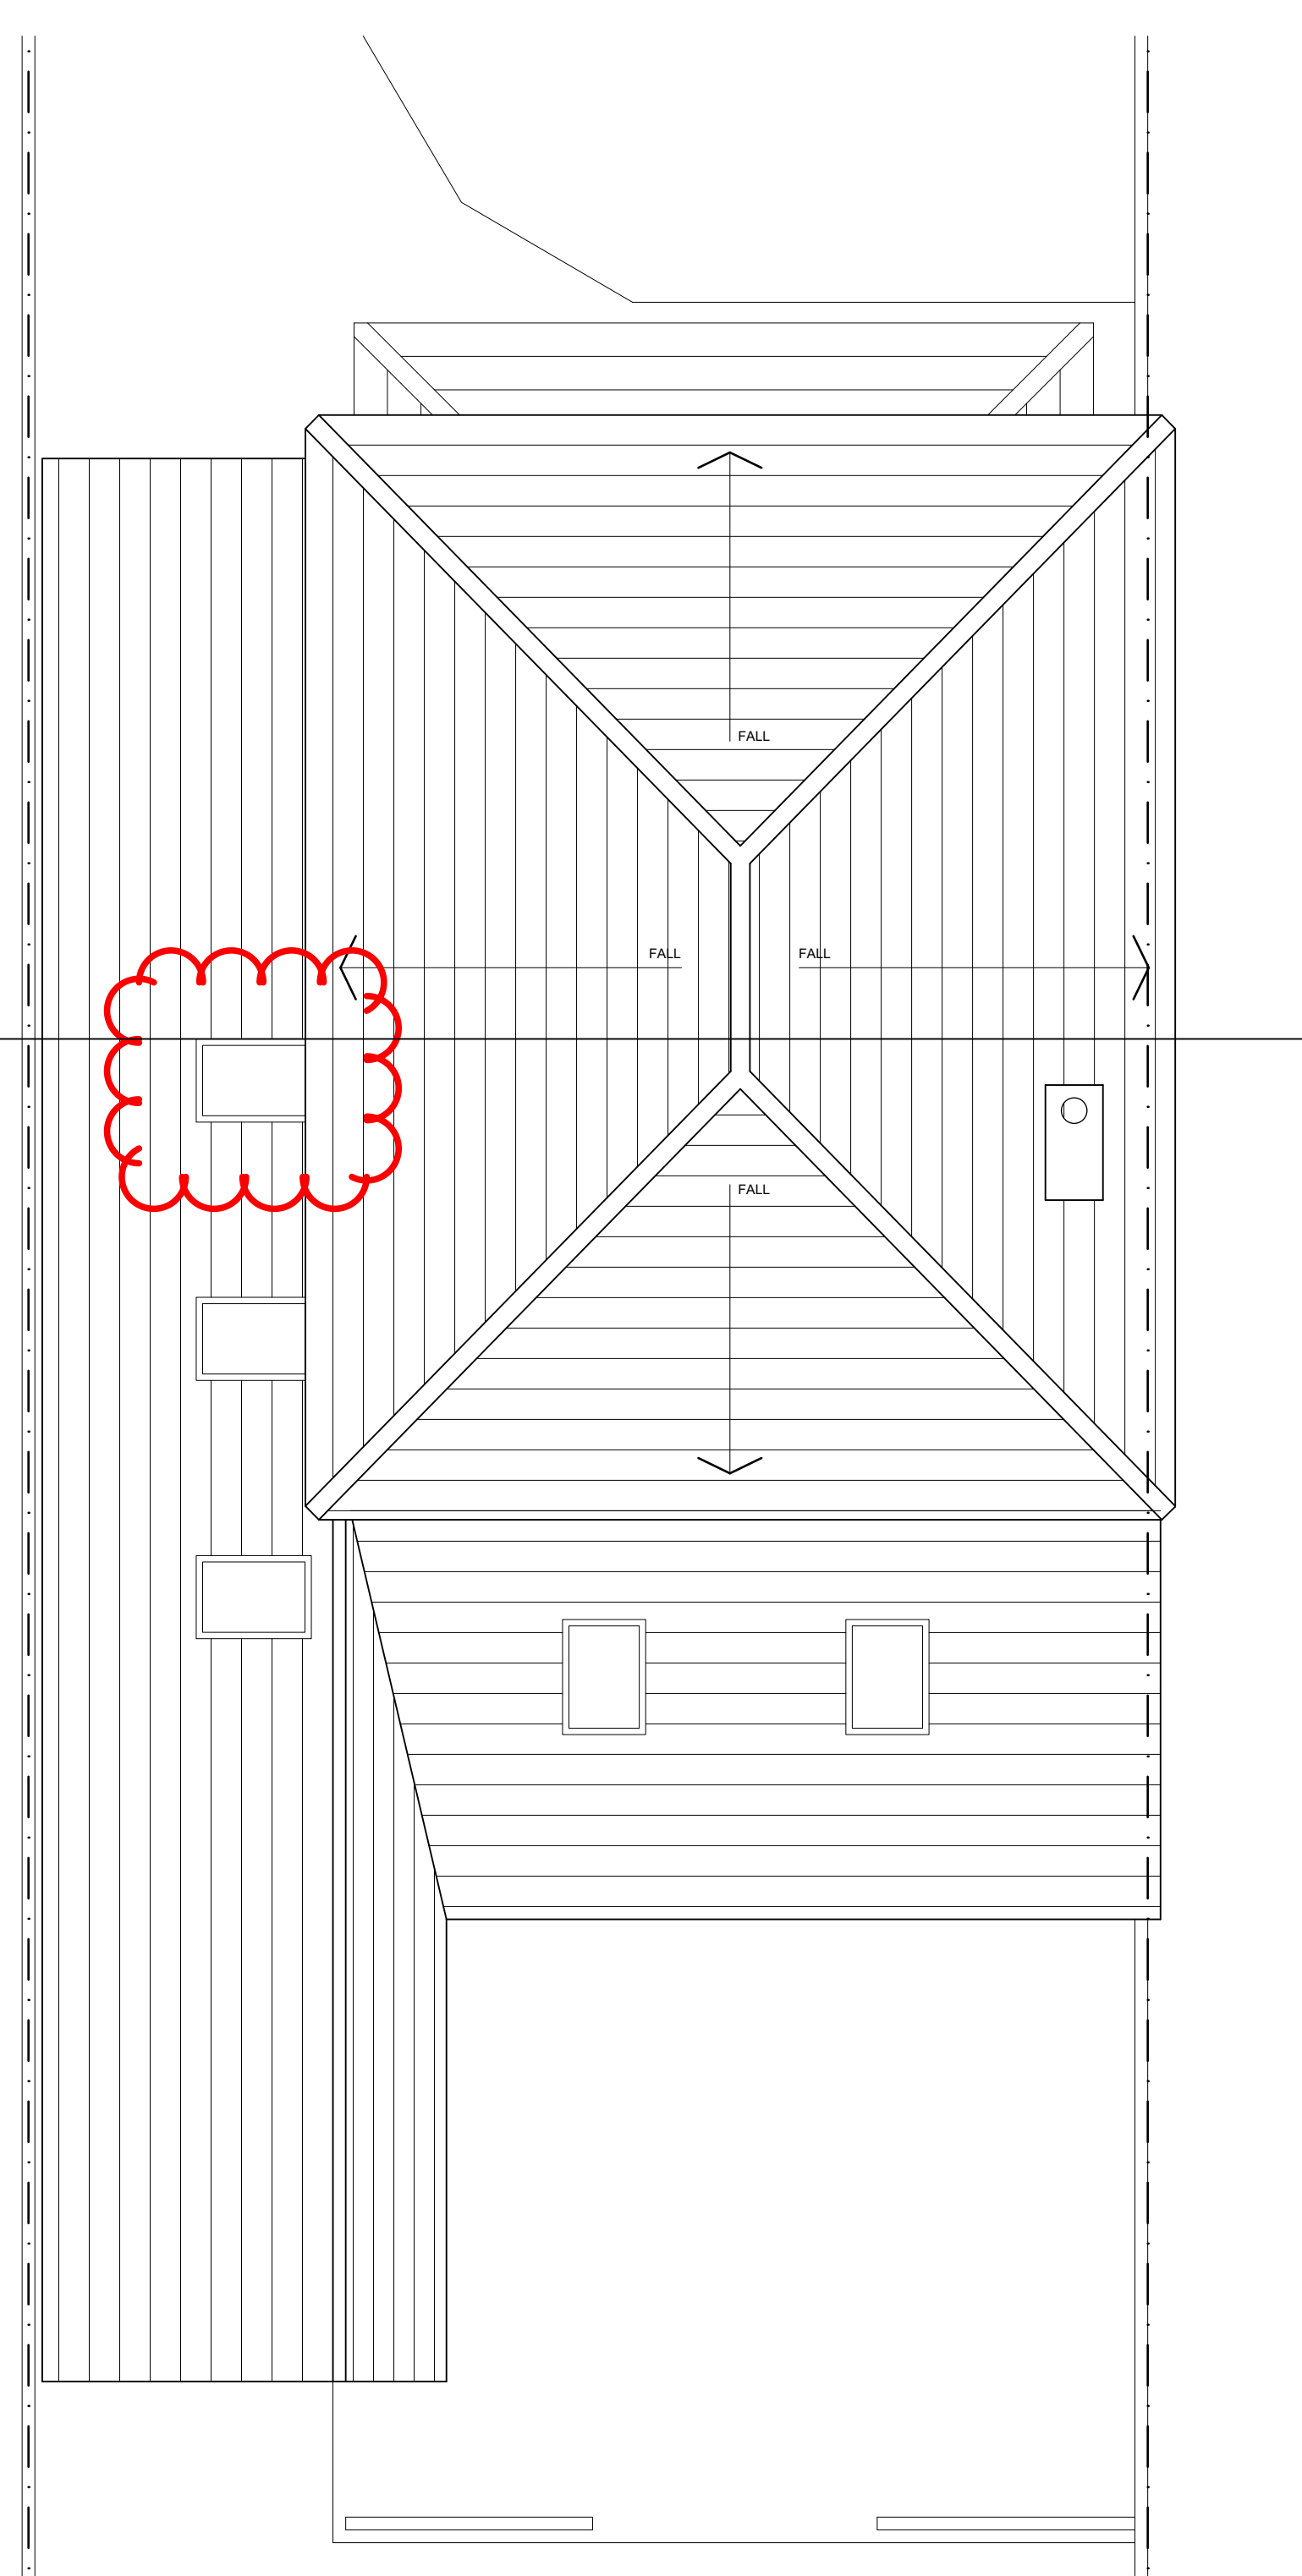

07 PROPOSED ROOF LAYOUT
1:50

DO NOT SCALE FROM THIS DRAWING.
ALL DIMENSIONS ARE TO BE VERIFIED AND CHECKED ON SITE BY THE CONTRACTOR.
ANY DIMENSIONS SHOWN IN RED ARE TO BE VERIFIED ON SITE BY THE CONTRACTOR.
COMMITMENT OF THE DRAWING IS TO BACK ROOM ARCHITECTURE & DESIGN. IT MUST
NOT BE LOANED OR REPRODUCED WITHOUT CONSENT.

REV	DATE	DESCRIPTION
A	27/04/21	STAGE 3 ISSUE
L	11/05/21	STAGE 2 ISSUE
B	02/03/21	STAGE 1 ISSUE

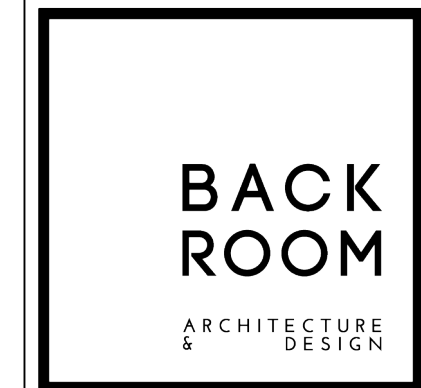

ARCHITECT	MRS KATIE GARDINER
ADDRESS	18 DALMORTON ROAD CHORLTON MANCHESTER
PROJECT	PROPOSED EXTENSION & INTERNAL ALTERATIONS
DATE	02/03/21
SCALE	VARIES @ A1
STAGE	STAGE 3
REV	BAC018
DATE	02_0001
PAGE	8