


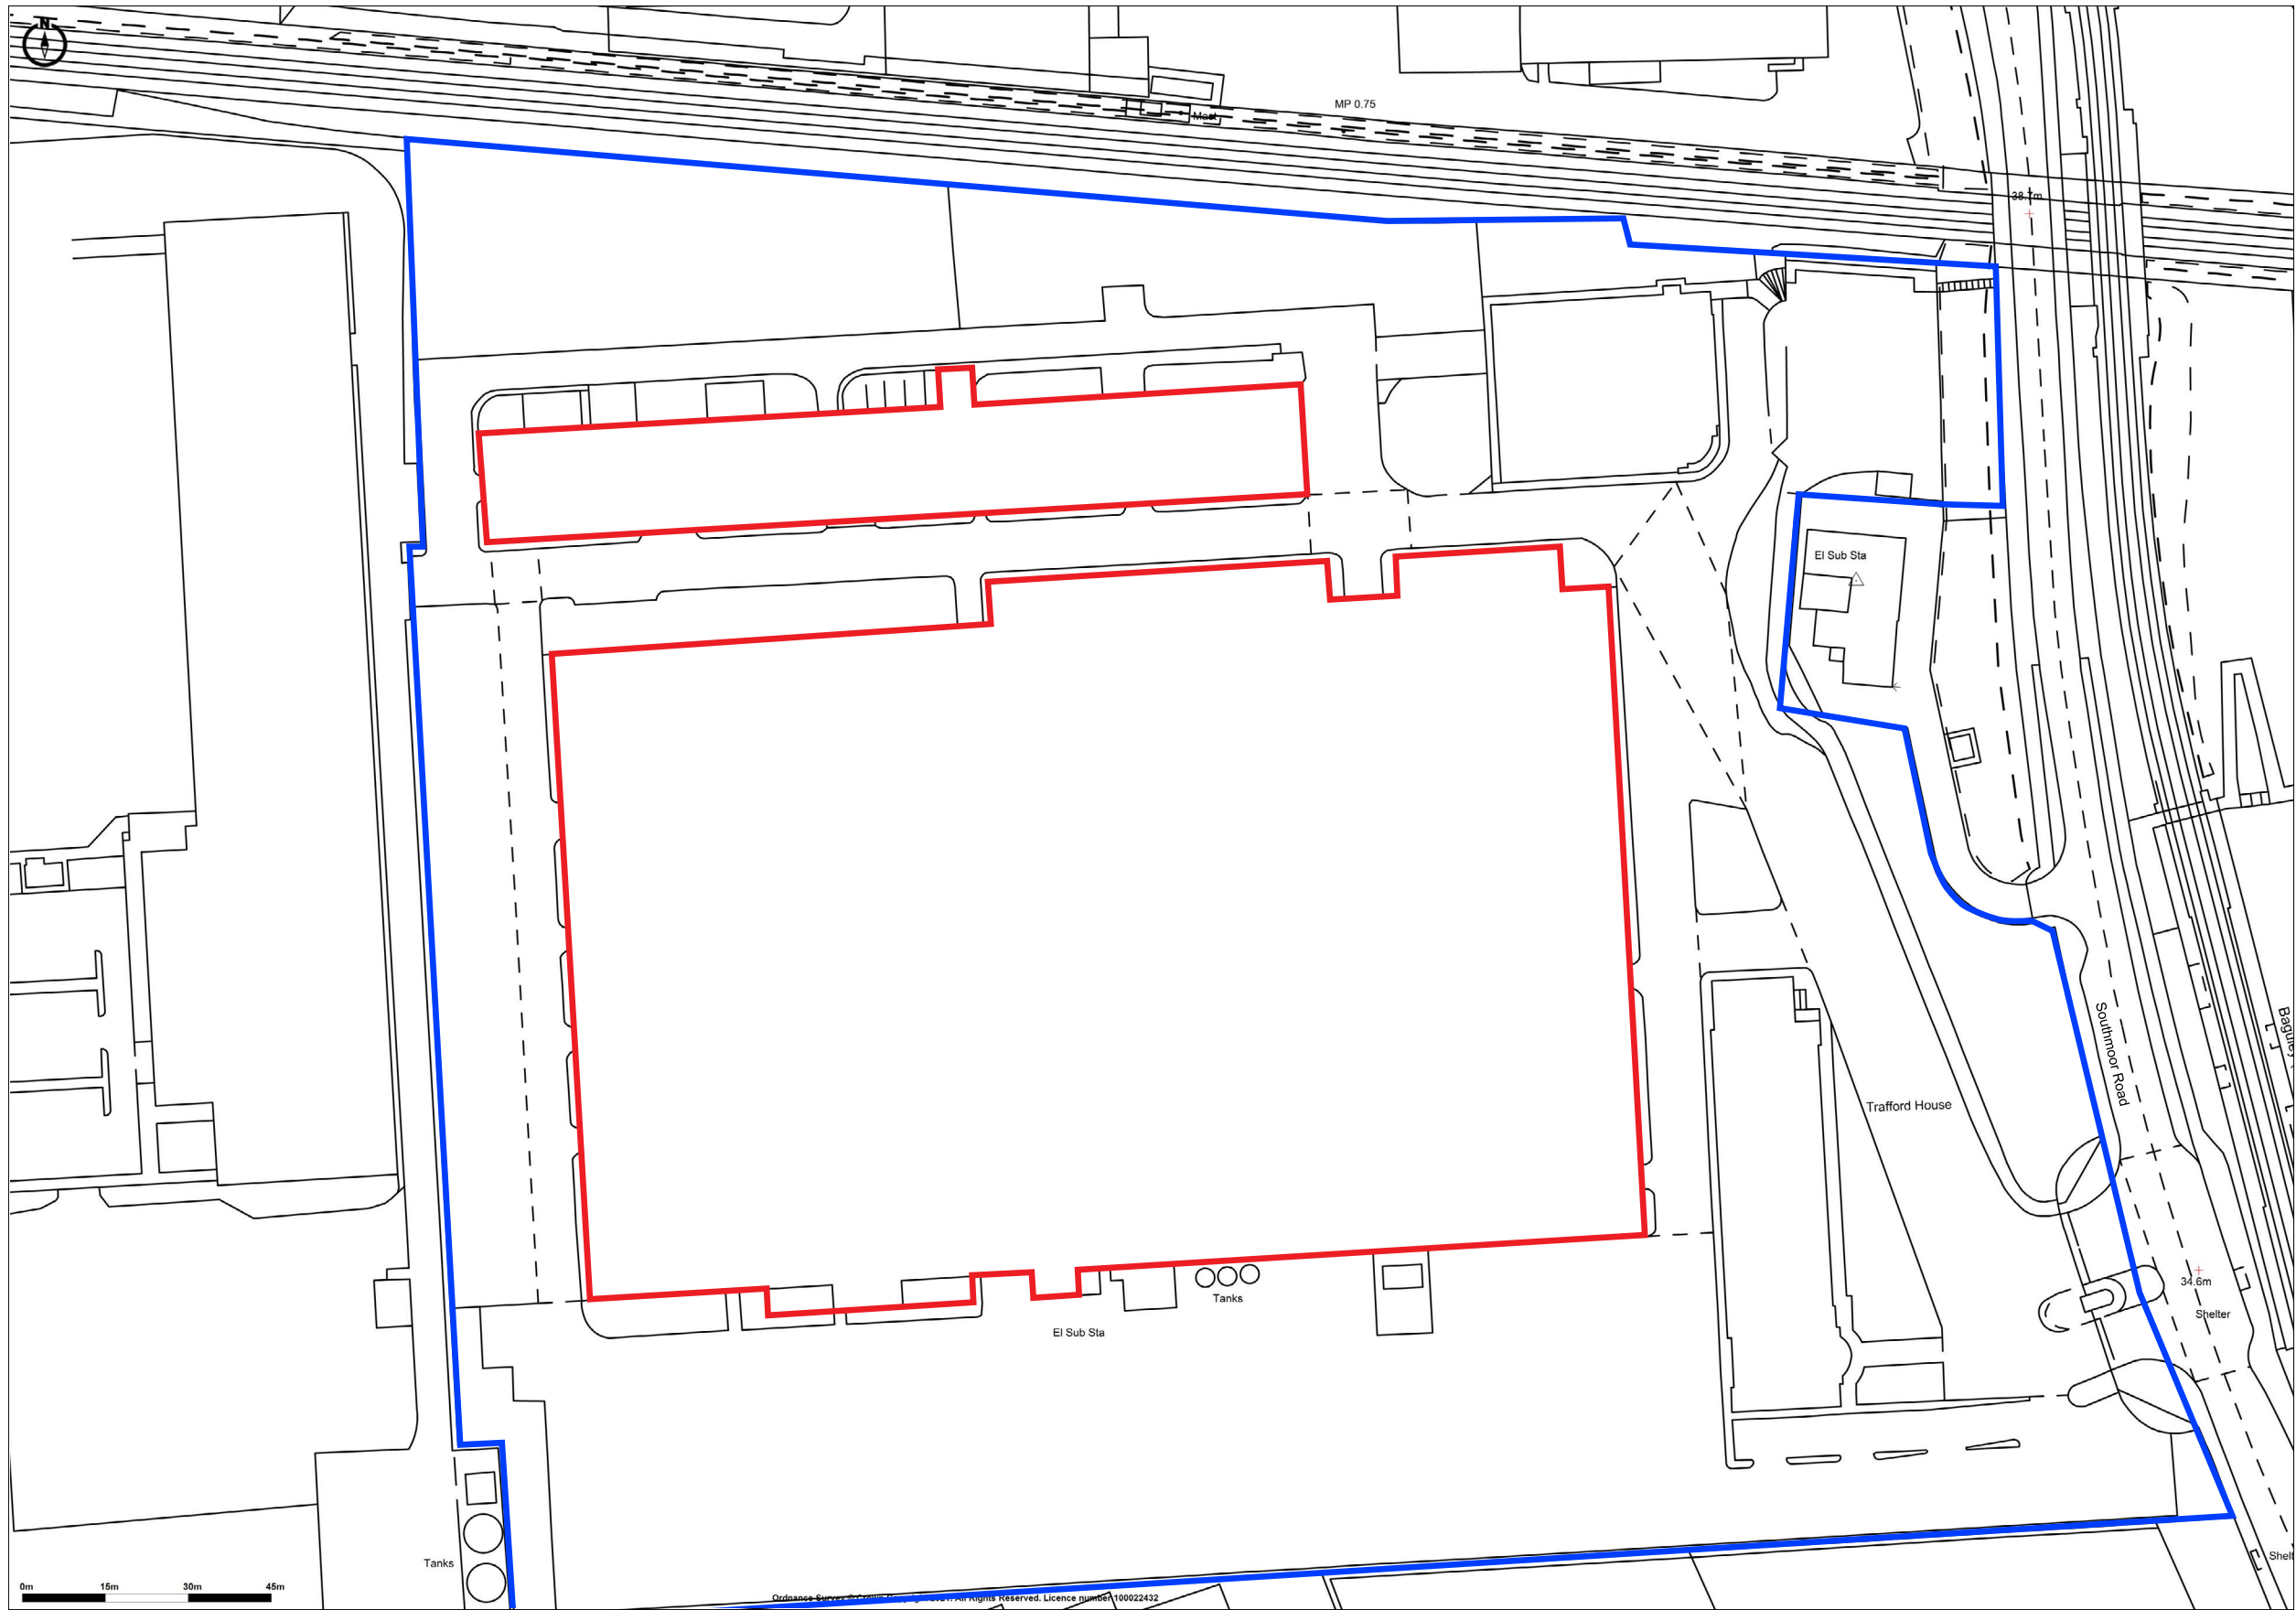

Promap
LANDMARK INFORMATION

Ordnance Survey © Crown Copyright 2021. All Rights Reserved.
Licence number 100022432
Plotted Scale - 1:1250. Paper Size - A3

- Key**
- Site boundary
 - Ownership boundary

Project	Southmoor Industrial Estate, Manchester
Title	Site location plan
Client	Summer Estate Holdings Limited

LPA Manchester City Council

Date: 29.07.2021
Scale: 1:1250@A3
Project No: 70082893
Drawing No: 70082893/1
Drawn By: CM



WSP UK Ltd
Toronto Square
Leeds
LS1 2HJ
T 020 3848 2500
UKPlanningComment@wsp.com

