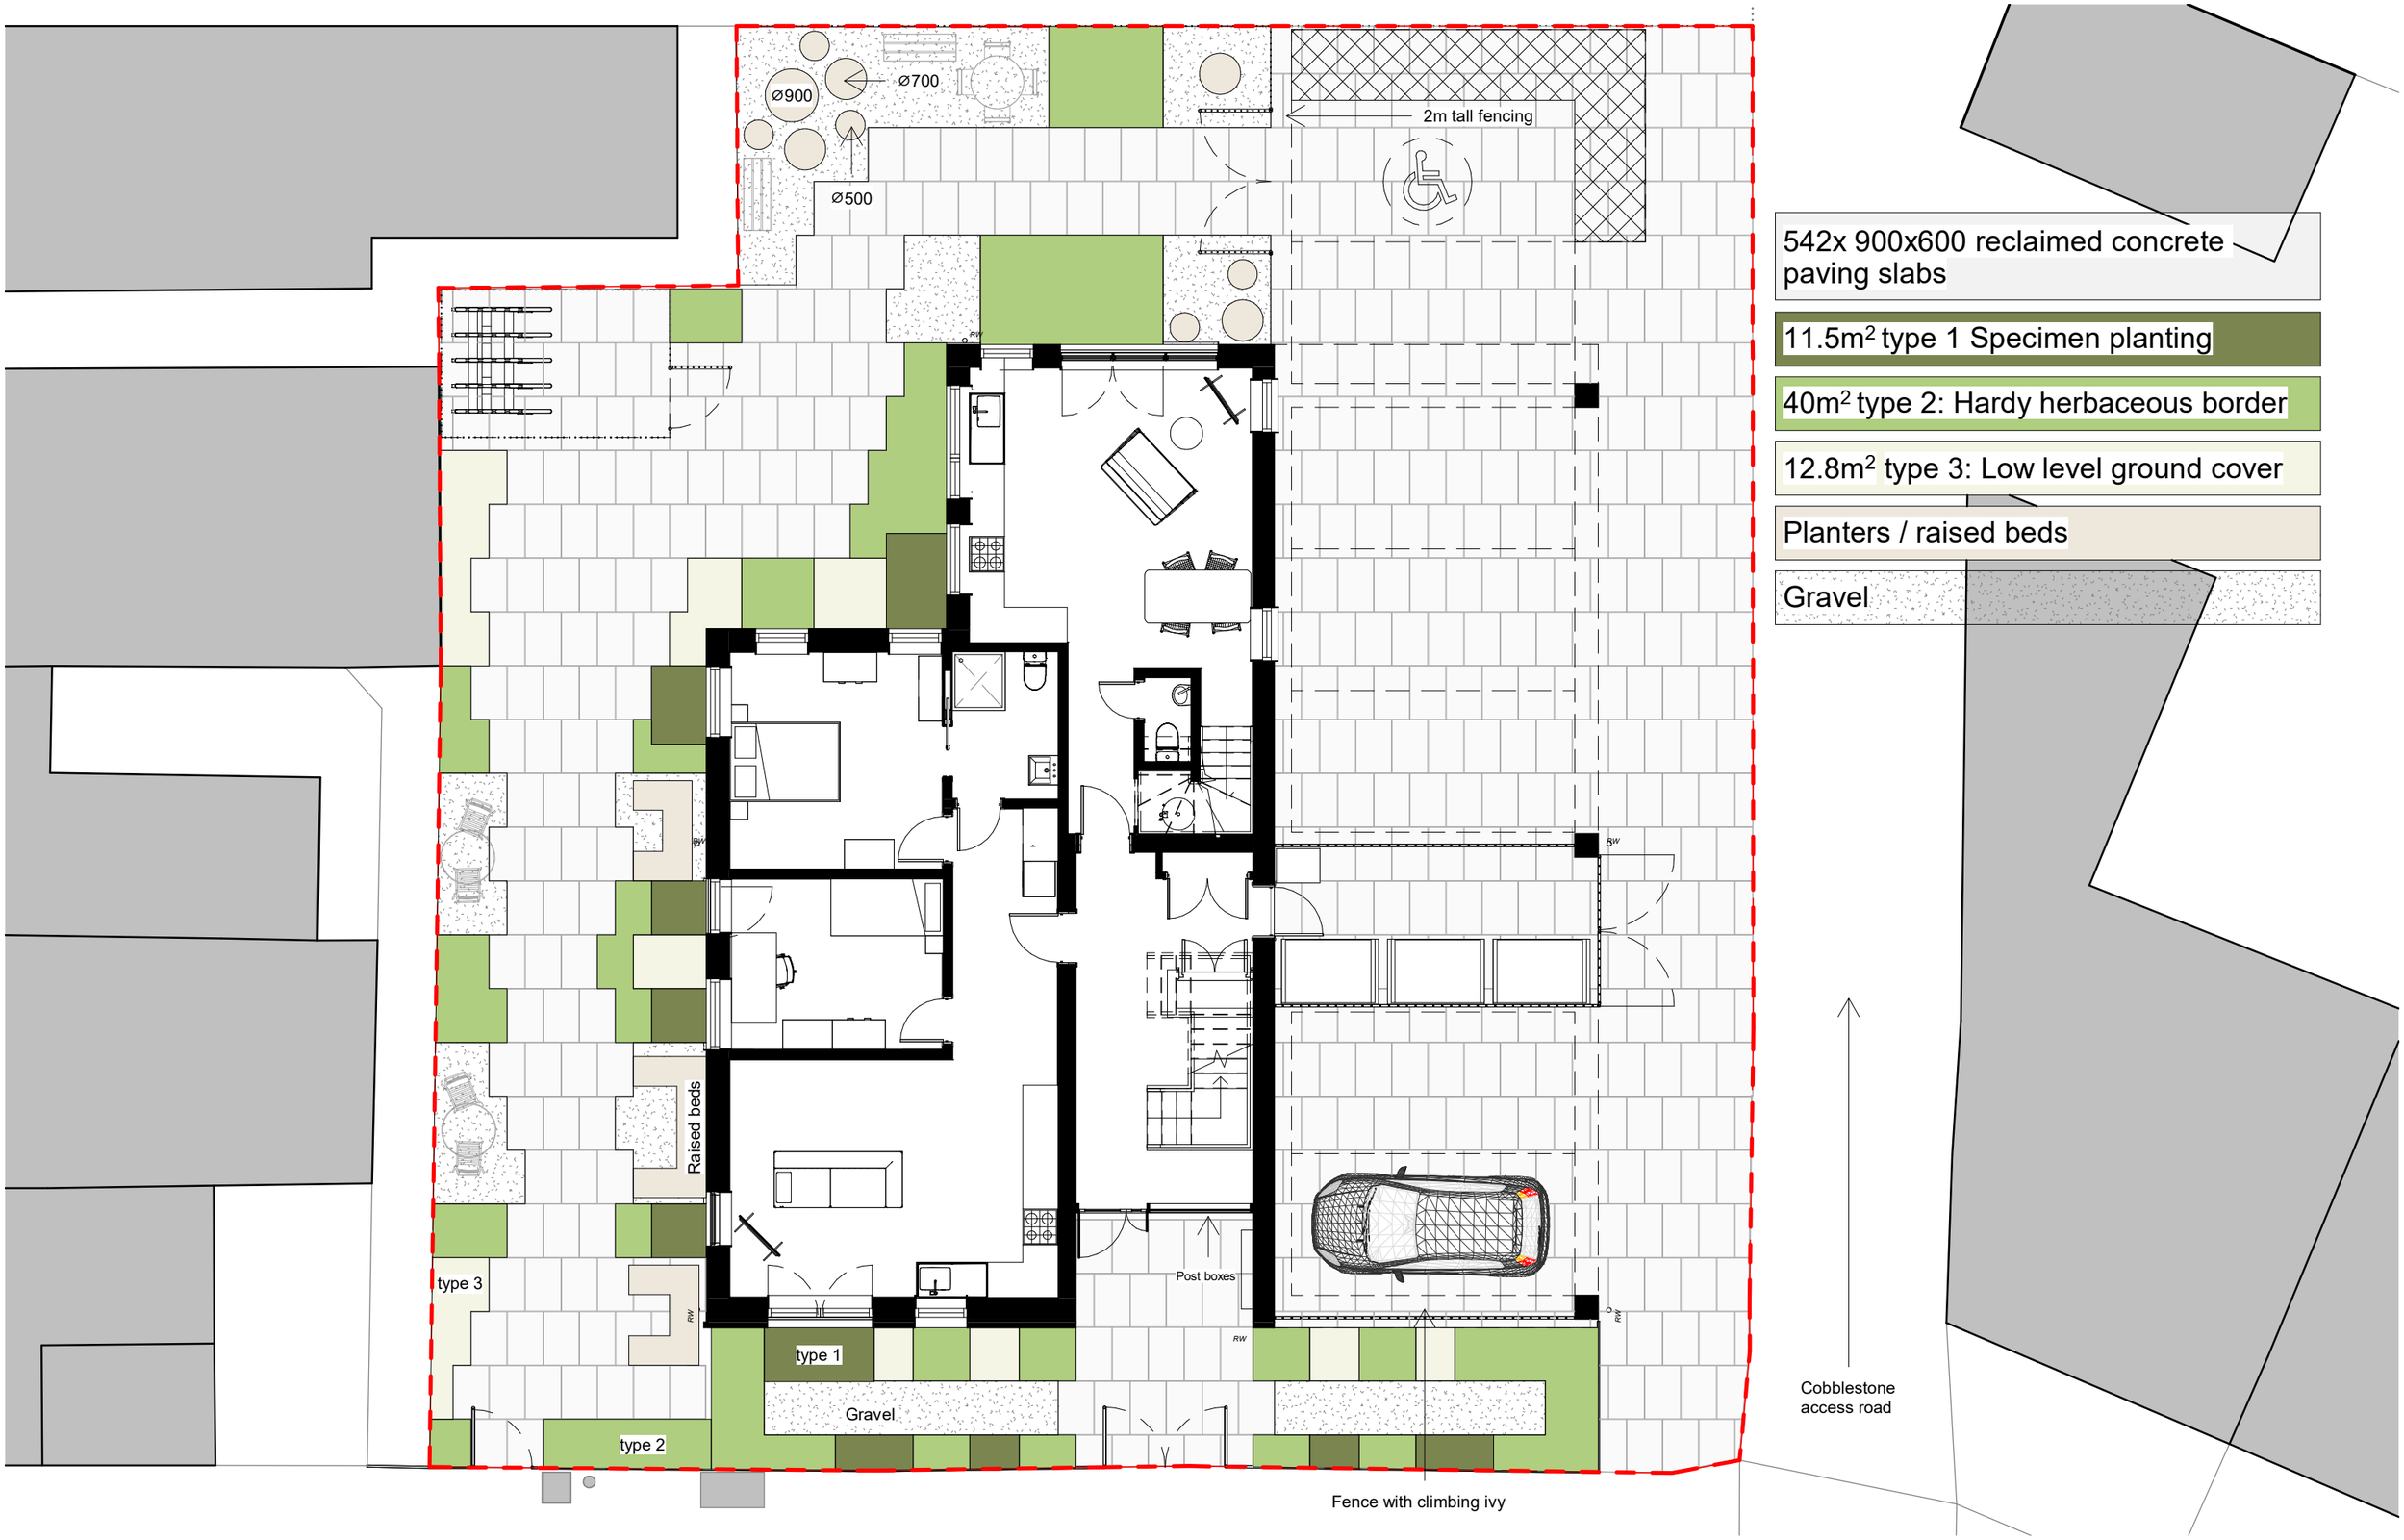

P L00 Landscaping
1 : 100

NOTES:

This drawing is subject to copyright & is not to be reproduced in part or whole without approval. The contents of this drawing are the property of Paul Thornber and must not be reproduced without his expressed written consent

Contractor must visit site & be responsible for checking and verifying all dimensions, measurements, levels, existing drain/sewer positions prior to the commencement of works & the ordering or manufacture of any purpose made components. Contractor must report any dimensional discrepancies, errors or omissions prior to commencing on site.

Do not scale from this drawing. Responsibility is not accepted for errors made by others in scaling from this drawing

All dimensions are in millimetres unless stated otherwise.

NORTH

Rev	Date	Description

Project Title
1a Delamere
Manchester
Levenshulme
M19 3NG

Client
Talo North

Status

Drawing Title
Proposed - Landscaping

Proposed Drawings pack

Job No
N/A

Scale
1 : 100 @ A3

Revision

Drawing Code
P008

Date
18/05/21

E: talonorth@gmail.com