



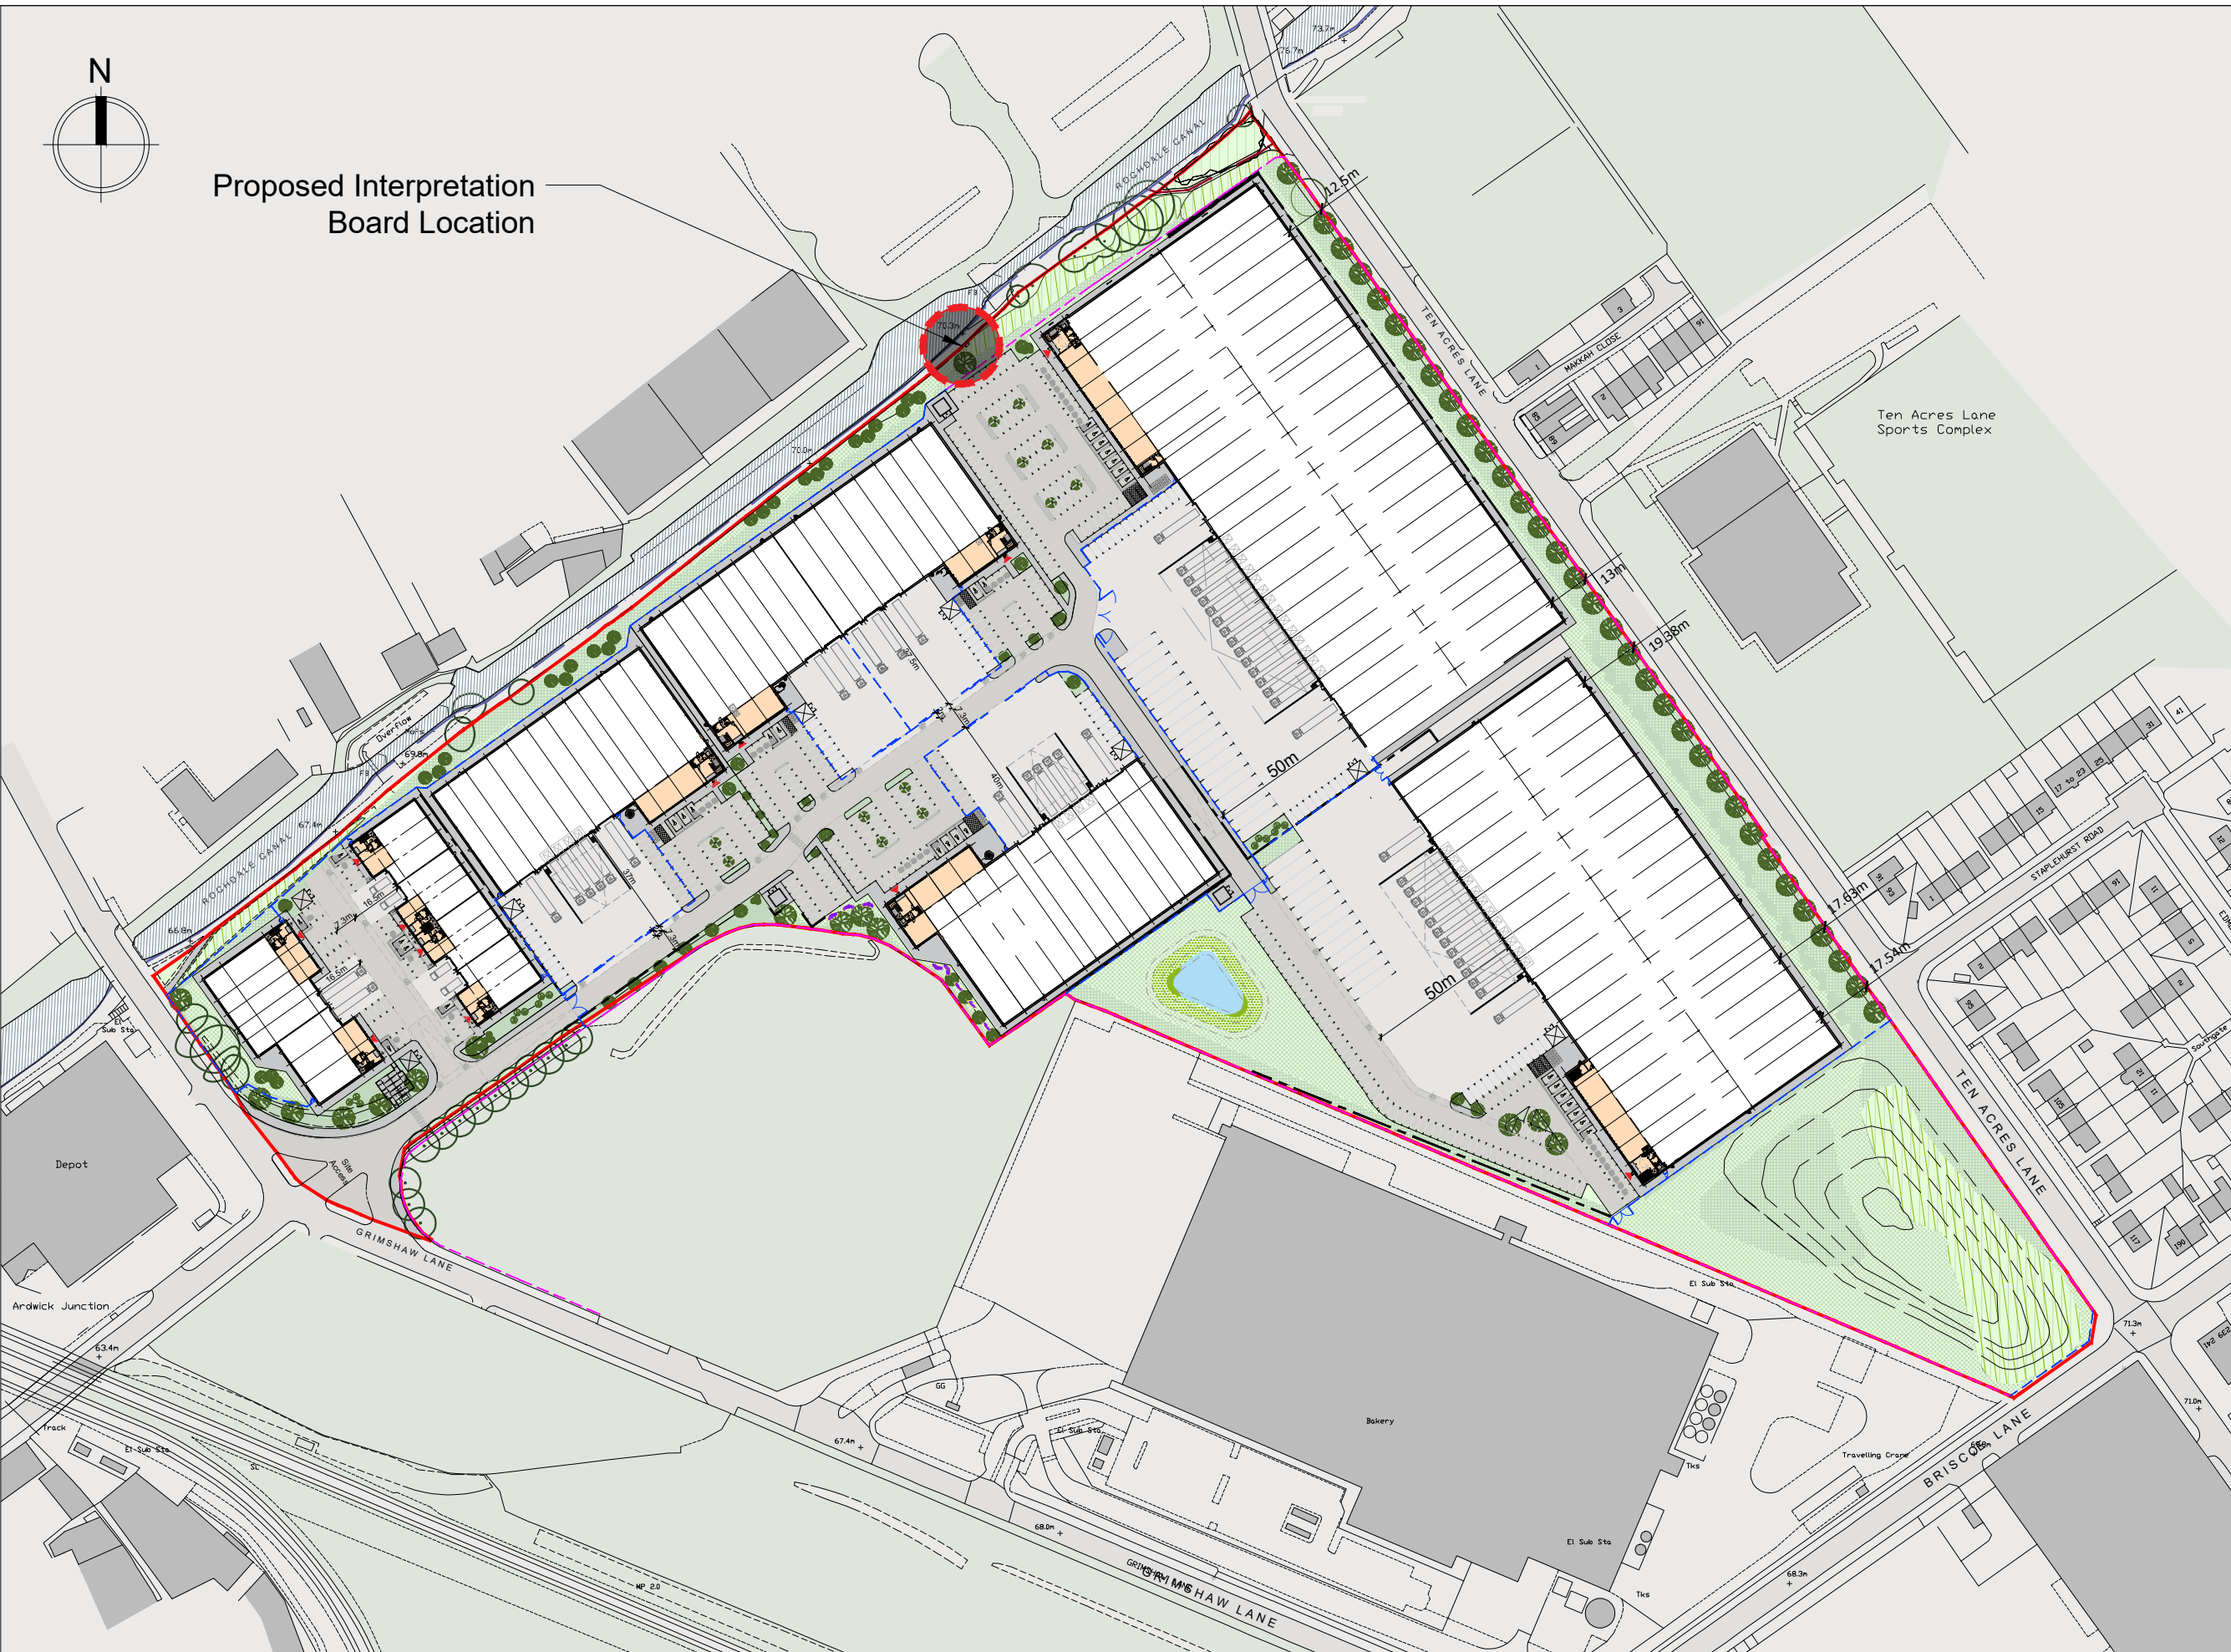

01 Site Location Plan

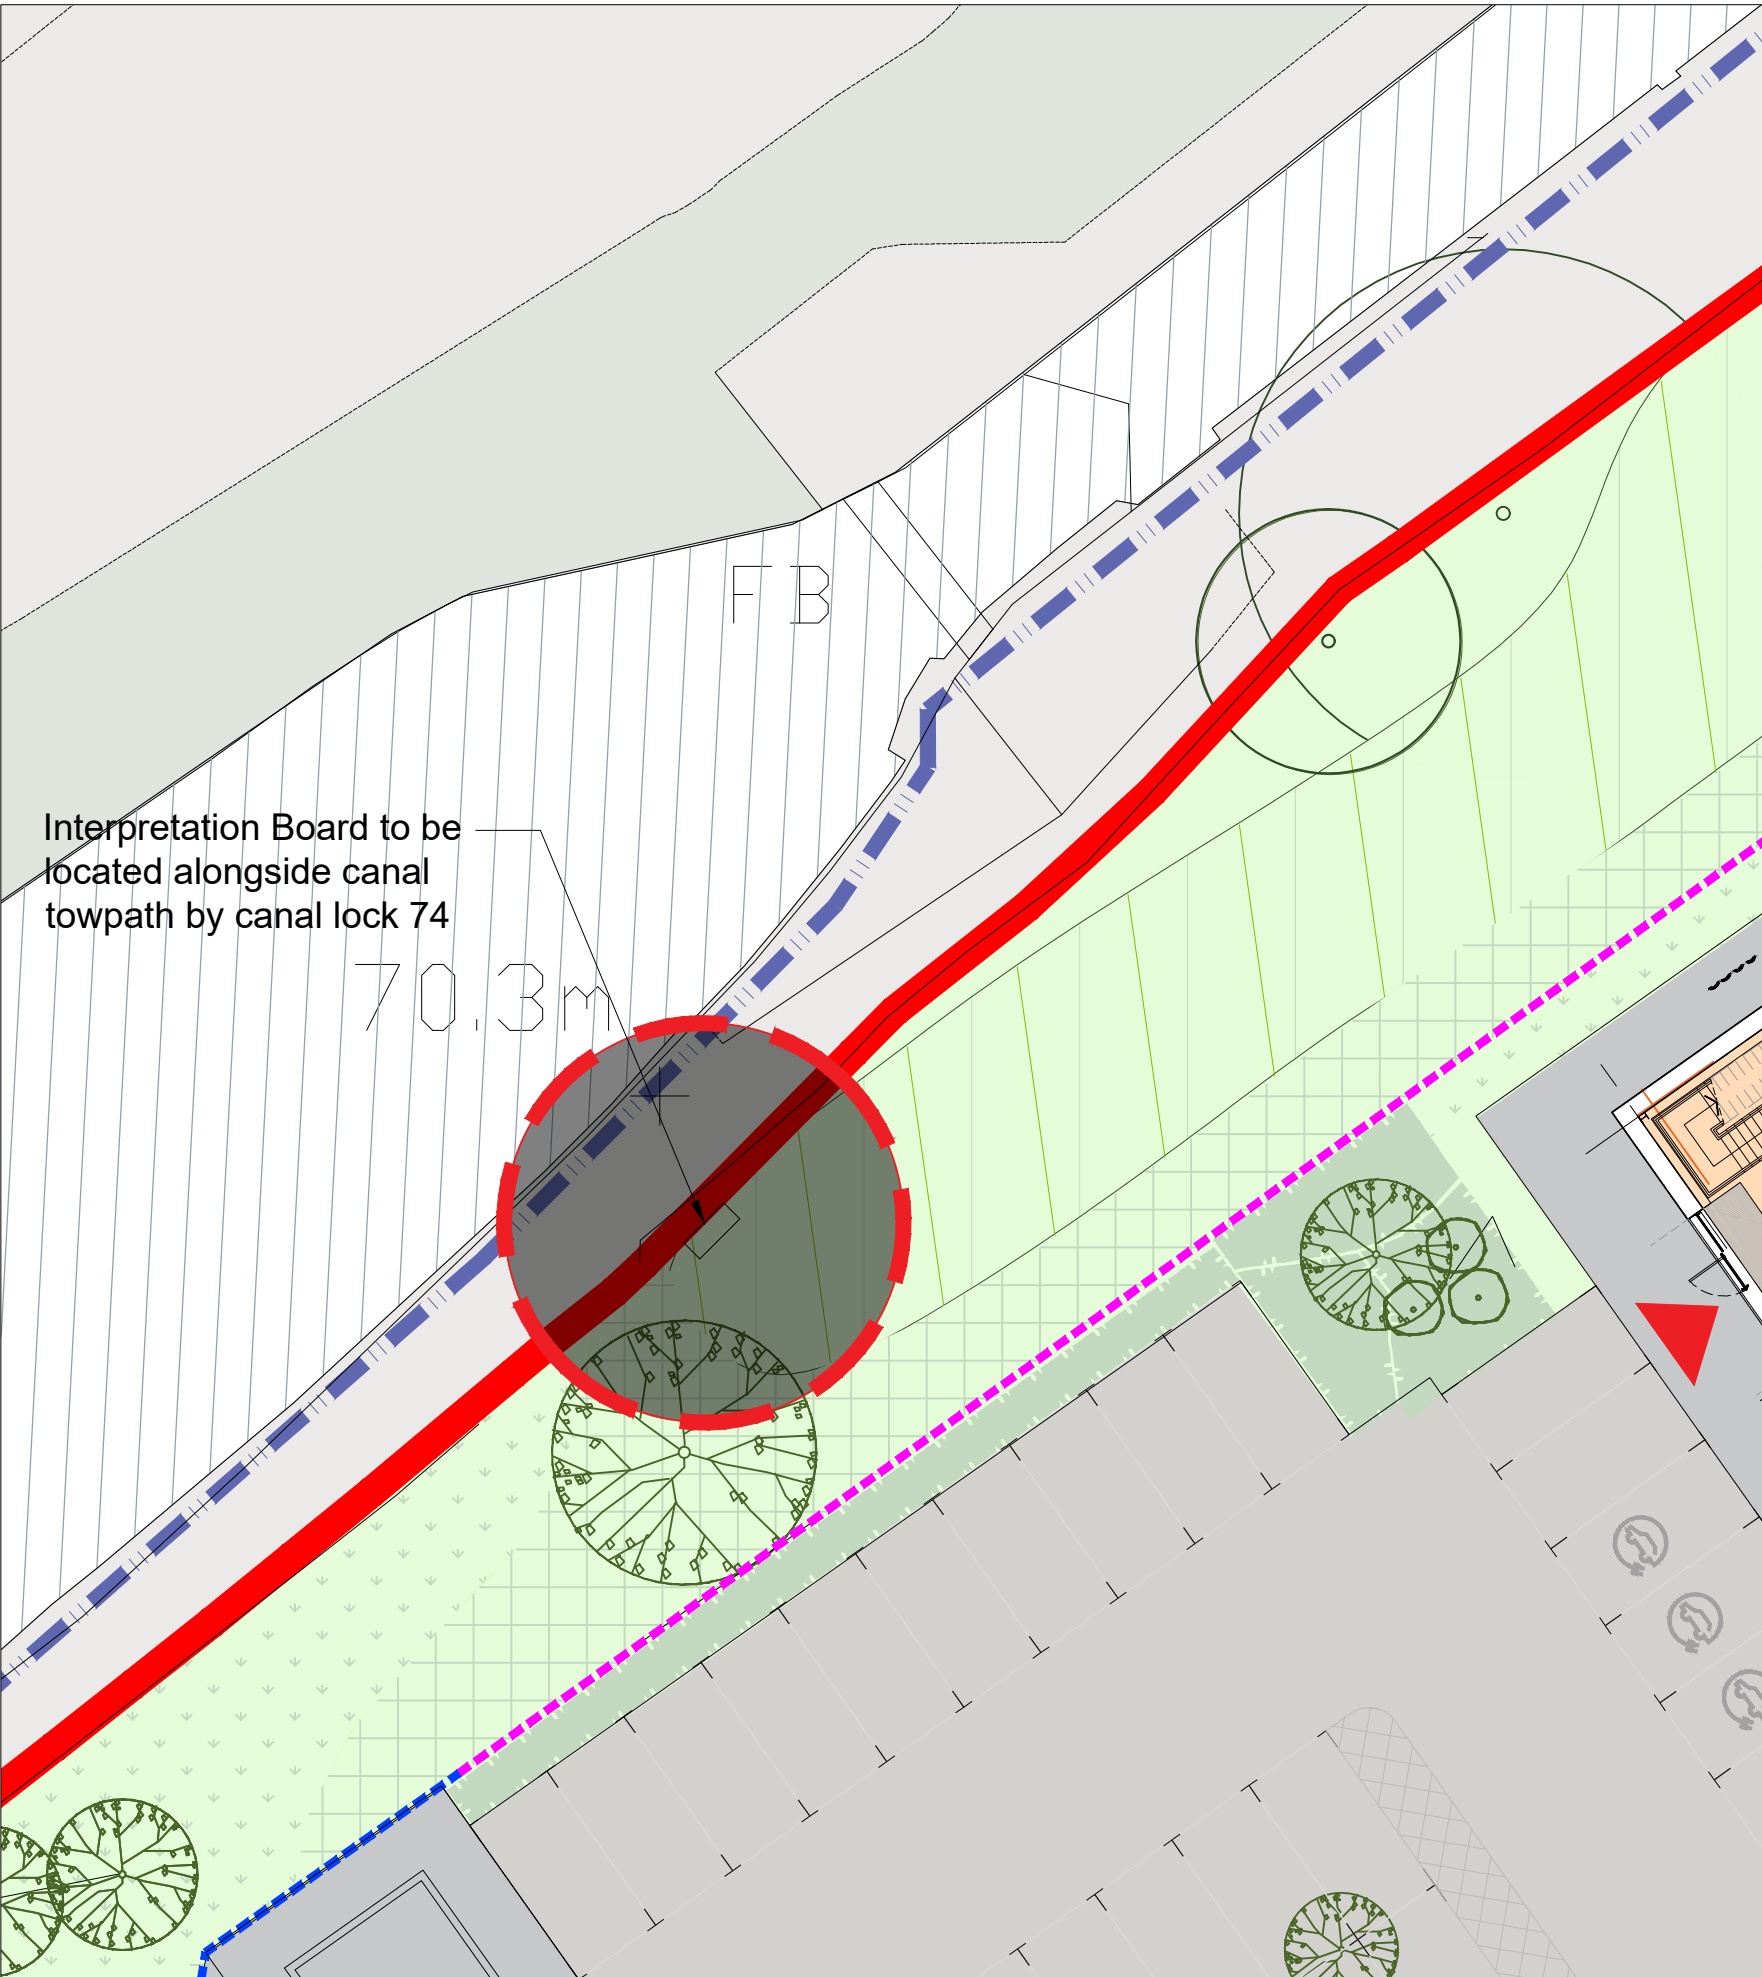

03 Site Location Plan

The land east of the Rochdale canal was, for more than a century, the site of the extensive Mather & Platt Park Works (sometimes just Park (Engineering) Works). Mather & Platt moved their textile machinery manufacturing business to Newton Heath in 1900 from a site in Salford, where it had been founded in the 1830s. Land was acquired in 1900, with most departments relocated by 1912. The works eventually produced a range of products including fire sprinkler systems and pumps.

Prior to the development of the works, historic maps indicate that the site had largely been agricultural land, although clay may have been extracted to supply local brickworks. However, it is also the case that an important Roman road, running north east from the fort and settlement of Mancunium would have run close to the south eastern edge of the works. The road course likely followed the line of Briscoe Lane, the broad road in the south east of image 2 which a railway bridge crosses.

As with many factories in Manchester, the works was converted to military production in both the first and second world wars. The Government took over the works in 1915 to produce munitions after earlier use by the Avro aircraft company. The site was again taken over for military manufacturing in the Second World War, which may have ensured additional structures in the site's north west planned in 1938 were actually built (image 7).

A pamphlet held by Manchester Science Museum has a schematic plan of the works for the benefit of new staff. It is interesting to note the staff football pitches which were later relocated to allow an extension of the works. A sports and social club remained on site until the plant closed.

Unfortunately, the late 20th century history of the works was less positive, with gradual decline and changes in ownership until the eventual closure of the business in 2017. Much of the works, including the structures in image 1 were demolished at the end of the 20th century.

MANCHESTER CITY COUNCIL

University of Salford

02 Herriitage Interpretation Board



L2. Mild Steel, zinc and powder coated.

04 Precedent of Interpretation Board Type



04 Photograph of proposed location of interpretation board

Disclaimer:
Subject to survey.

Notes:

B	Mather and Platt board updated	23.05.22	BGU	HA
A	Annotation Adjustments	20.05.22	BGU	HA
-	First Issue	19.05.22	HT	HA
Rev:	Notes:	Date:	Dwn:	Iss:

0 10 20 30 40 50

Client:

S:\Temp\Templates\Client Logos\New Cannon\Cannon_MasterLogo.jpg

hale
ARCHITECTURE
22c Leathermarket Street, London, SE1 3HP
Project:
Grimshaw Lane, Manchester

Drawing Title:
Interpretation Board for Mather & Platt

Project No: 20066	Scale @ A1 @ A3 NTS	Revision: B
----------------------	------------------------	----------------

Drawing No:
PL-1213