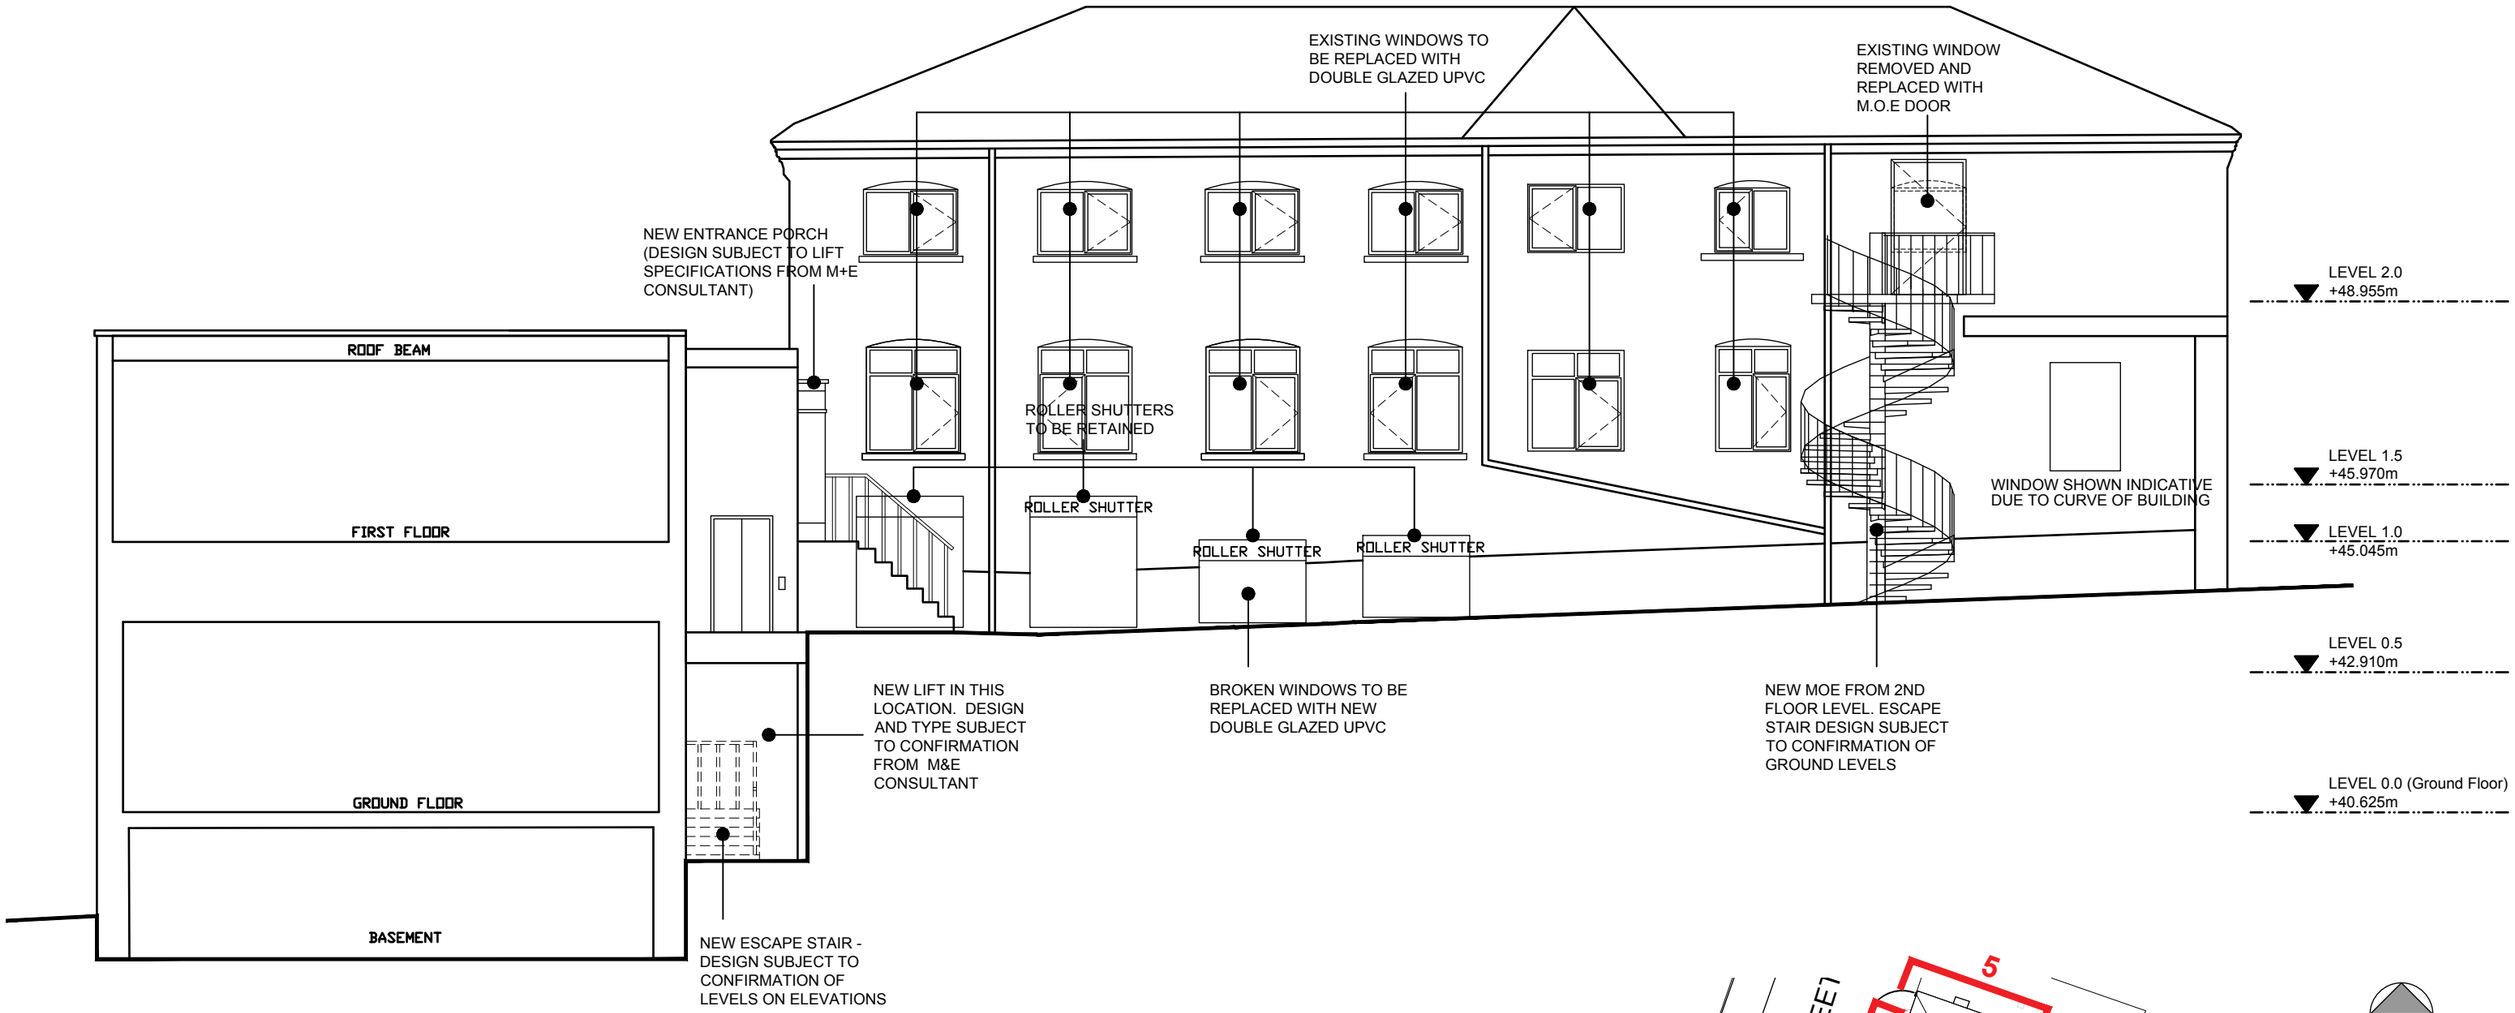

ELEVATION 6

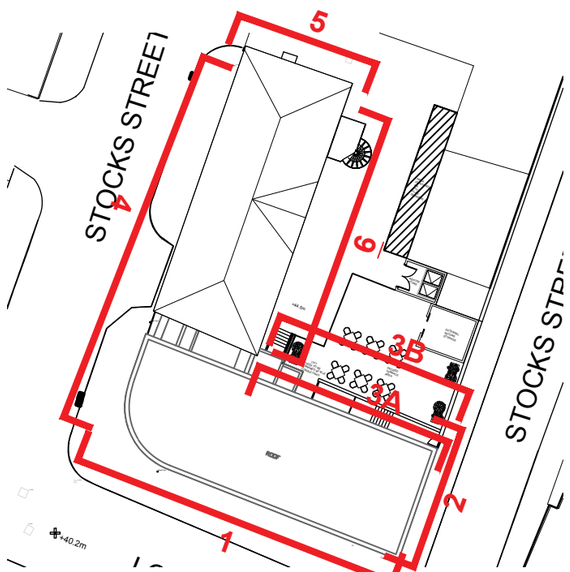

N

rev	description	drwn	auth	date

DO NOT SCALE OFF THIS DRAWING

© LEACH RHODES WALKER 2001

LeachRhodesWalker Architects

info@lrw.co.uk | www.lrw.co.uk
50 Dearmans Place Manchester M3 5LH

Manchester +44 (0)161 833 0211
London +44 (0)207 993 1363
Bucharest +40 (21)650 4026

client
MCR

project
20 LORD STREET, MANCHESTER

project no	drawing no	rev
7970	L(00)43	B

description
PROPOSED ELEVATION 6 TO INTERNAL COURTYARD (LIFT OPTION)

scale	date drawn	drawn by	authorised by
1:100@ A3	24.08.20	KHW	CJG

file C:\Revit Local\Temp\0a0fc\R_RFL_BIDCProjectBasedCentral_Local-CJG.rvt
Hash(s) not checked

purpose of issue
planning ● building regs ○ tender ○ comment ○ approval ○ construction ○