




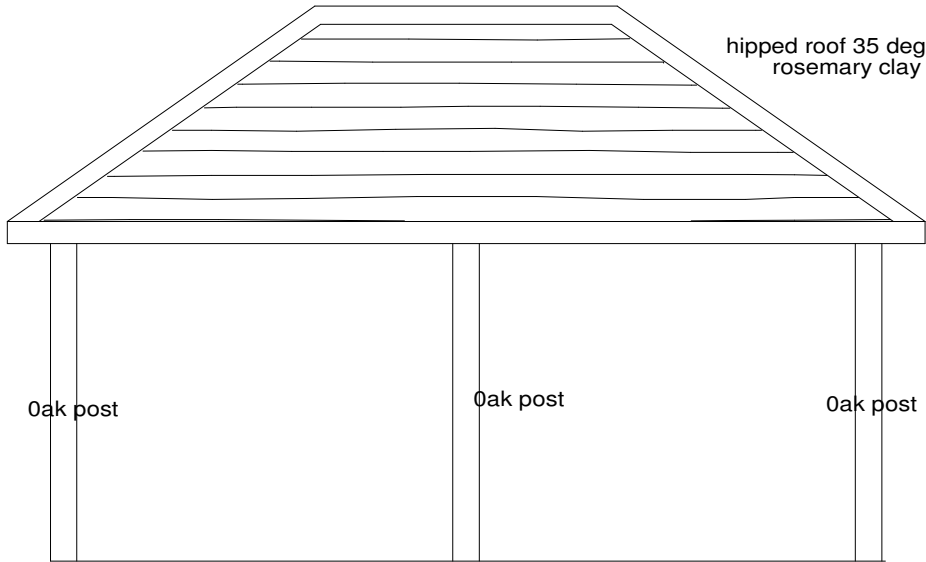


Elevation to Garden

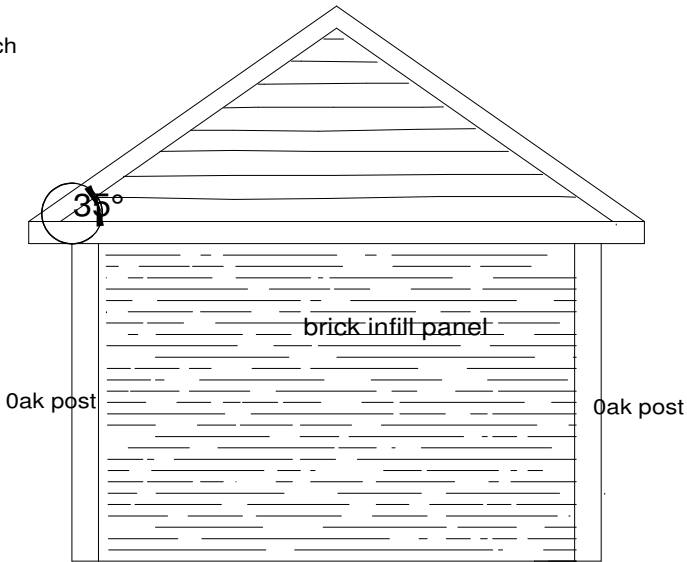


Side elevation

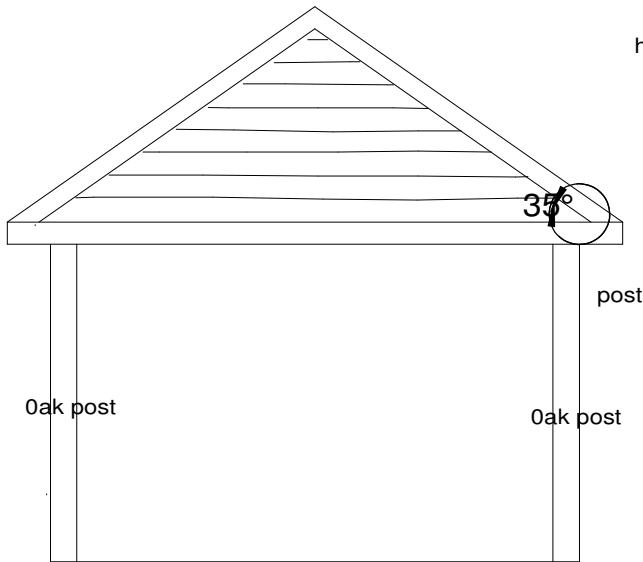

Side elevation

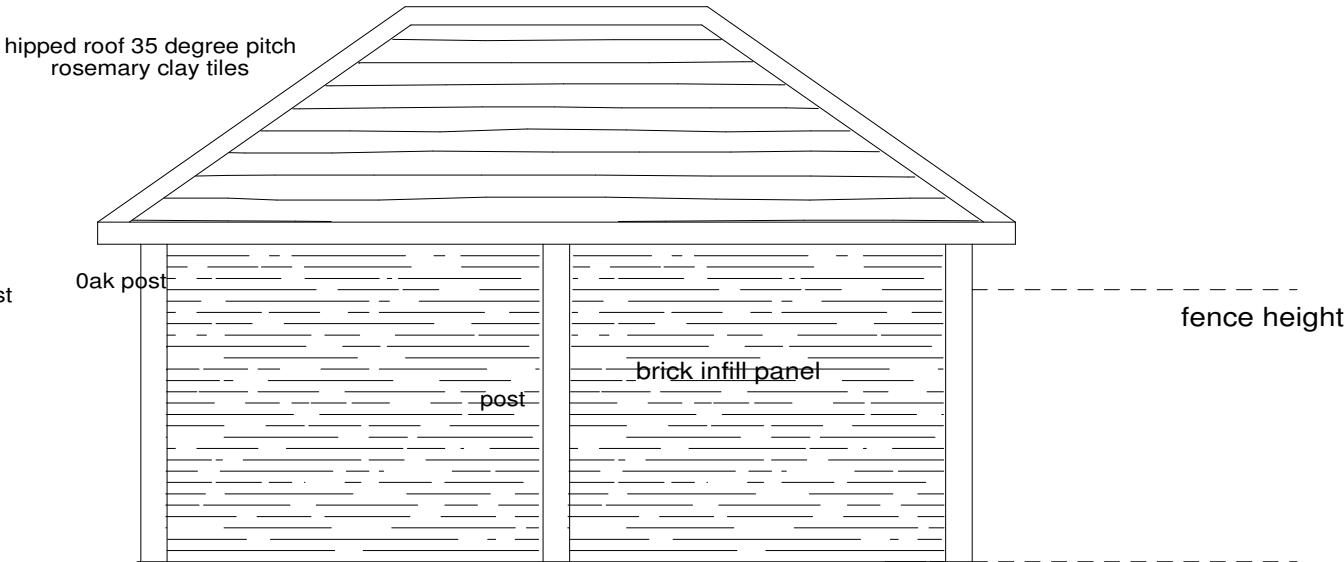

Elevation to boundary

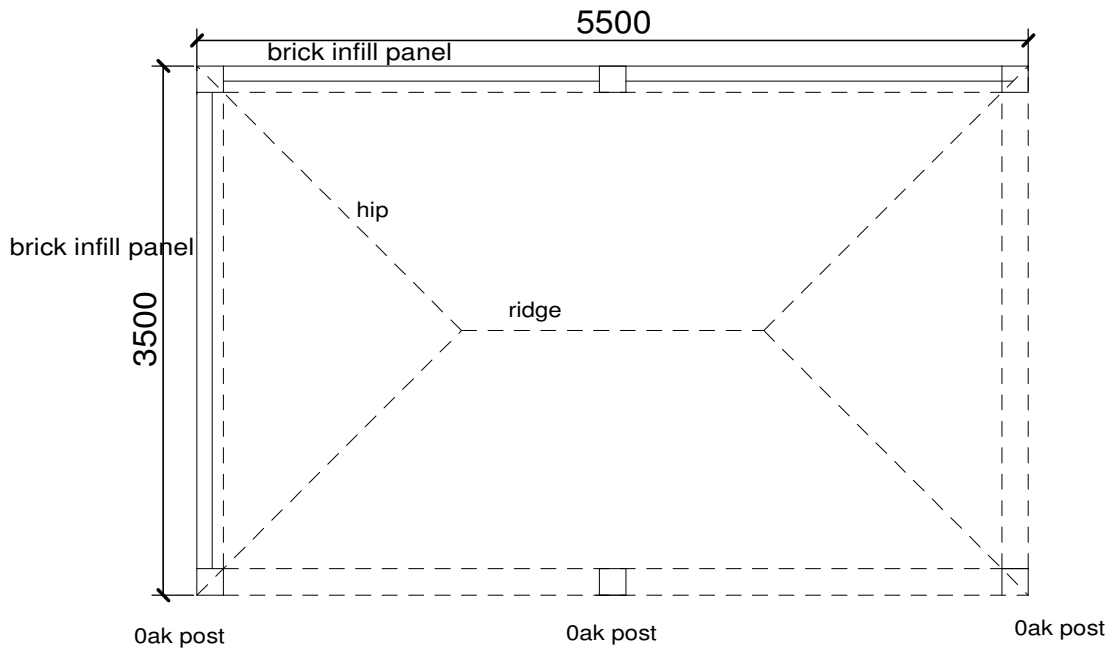

Plans prepared for
Local Authority approval
All dimensions to be
checked on site

A	-	-
	Date	Revisions

©copyright

Client

Job Title

Proposed Garden Room
at 20 Elm Road
Didsbury

Drawing Title

Plan and Elevations

Scale 1:50@A3

Date

Drawn by

Drg No.

Rev.