


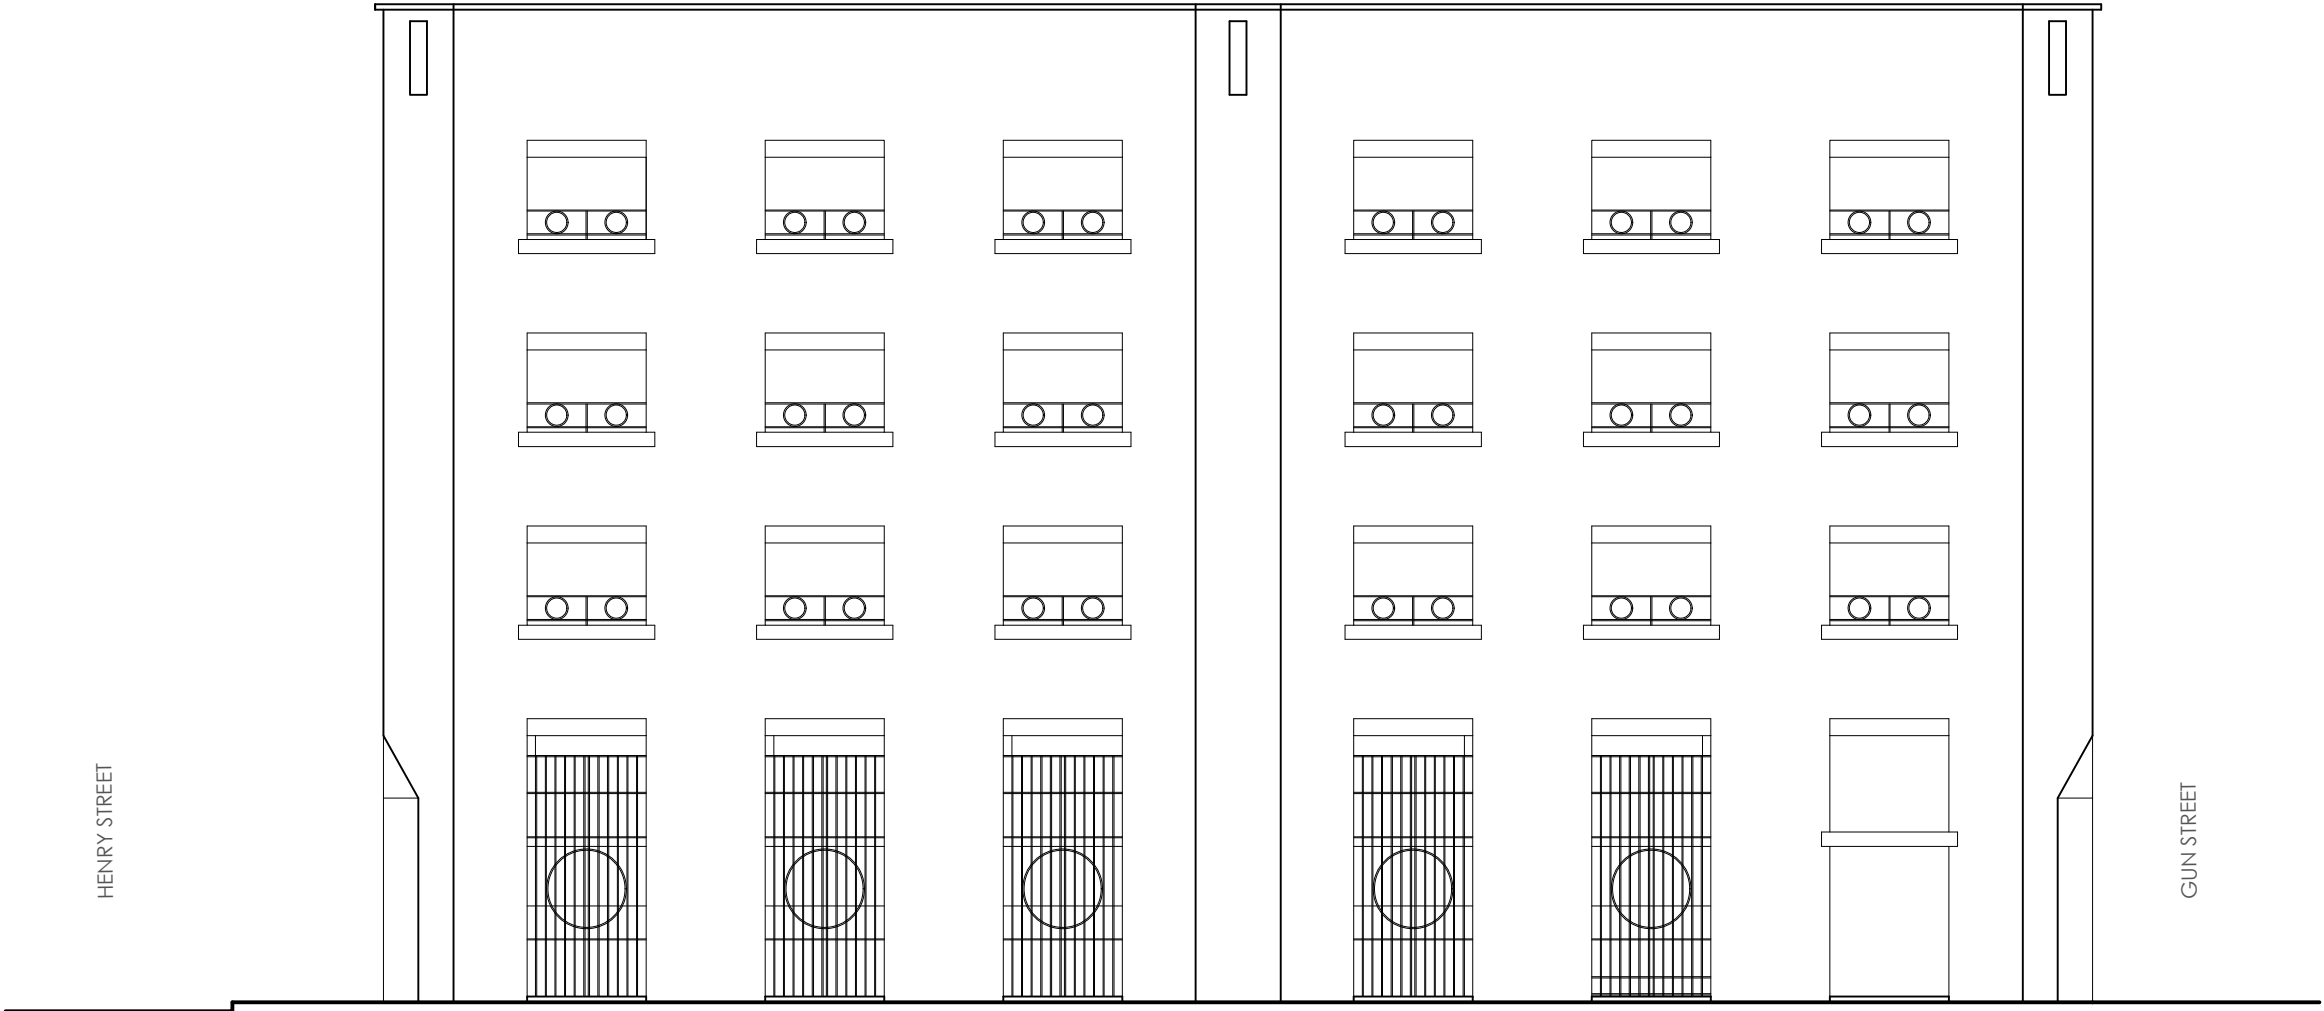

AS EXISTING ELEVATION
1:100 @A3

the **CAVE**
17 MANCHESTER RD WILMSLOW CHESHIRE SK9 1
01625 838 632 www.the-cave.co.uk mail@the-cave.co

PROJECT :

COFFEE SHOP
GUN STREET

DRAWING TITLE :

AS EXISTING ELEVATION
GEORGE LEIGH STREET

SCALE : DRAWN BY : DATE :
1:100 A3 CAJ APR 22

DWG N° : REVISION : CHECKED :
103.47-AE02 - JPH