GENERAL NOTES

1. THIS DRAWING IS TO BE READ IN CONJUNCTION WITH ALL RELEVANT ARCHITECTS, ENGINEERS AND SPECIALIST DRAWINGS AND SPECIFICATIONS

2. DO NOT SCALE FROM THIS DRAWING IN EITHER PAPER OR DIGITAL FORM. USE WRITTEN DIMENSIONS ONLY.

STRUCTURAL REPAIR NOTES

1. THE CONTRACTOR IS RESPONSIBLE FOR THE DESIGN AND INSTALLATION OF TEMPORARY WORKS. THEIR PROPOSALS MUST BE SUBMITTED TO THE STRUCTURAL ENGINEER SUFFICIENTLY IN ADVANCE OF THE WORKS STARTING TO PERMIT COMMENT. UNDER NO CIRCUMSTANCES SHOULD ANY STRUCTURAL ALTERATIONS BE CARRIED OUT PRIOR TO THE STRUCTURAL ENGINEER COMMENTING ON THE CONTRACTORS TEMPORARY WORKS PROPOSALS.
2. LOADING FOR THE DESIGN OF ALL TEMPORARY WORKS IS SHOWN ON THE TEMPORARY WORKS DRAWINGS.
3. THIS DRAWING SHOWS REPAIRS TO THE ROOF STRUCTURE WHICH ARE NOT DECAY RELATED. REFER TO S-1025 and S-1026 FOR TIMBER DECAY REPAIRS.
4. REFER TO CONISBEE DRAWING S-4101 FOR TYPICAL REPAIR DETAILS.

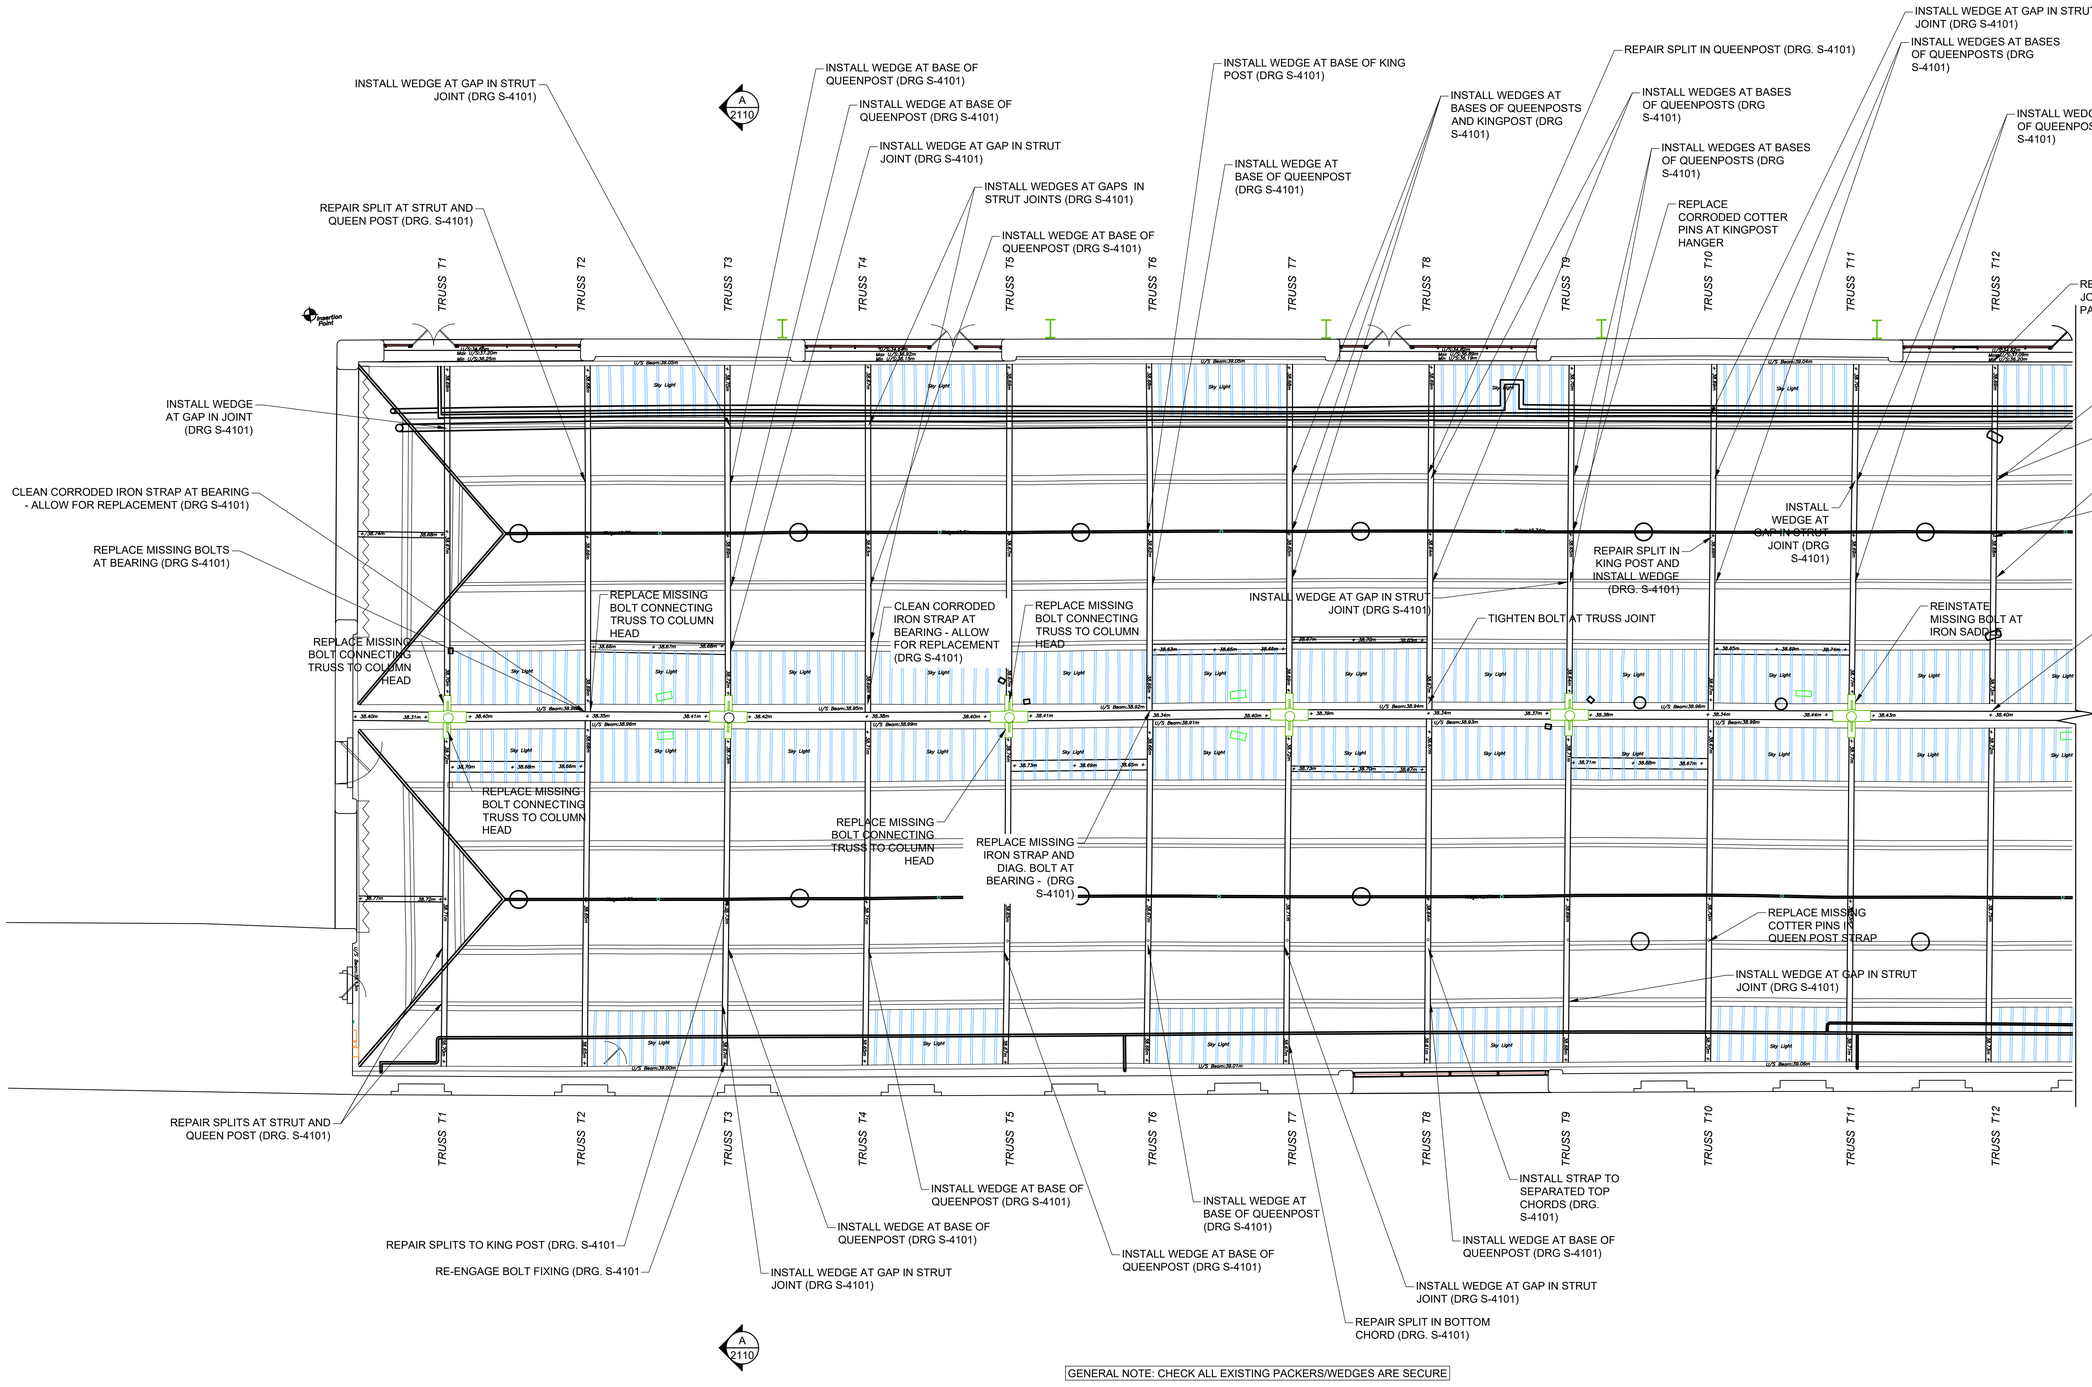

GENERAL NOTE: CHECK ALL EXISTING PACKERS/WEDGES ARE SECURE

NOT FOR CONSTRUCTION

Rev	Date	Description	Drawn	Check
P1	26.06.21	PRELIMINARY ISSUE	SW	KC

conisbee | Consulting Structural Engineers Consulting Civil Engineers
London • Cambridge • Norwich
1-5 Offord St London N1 1DH
Telephone 020 7700 6666
www.conisbee.co.uk

Drawing Status
PRELIMINARY

Project
SCIENCE & INDUSTRY MUSEUM MANCHESTER

Title
POWER HALL ROOF REPAIRS
REPAIRS PLAN (WEST)

Drawing No
180426-CON-PH-RF-DR-S-1027

Date JUNE 2021
Scale 1:100@A1
Drawn SW
Engineer SW
Project No
180426
Revision
P1