


BANK BRIDGE ROAD SITE.

BANK BRIDGE ROAD/ TARTAN STREET,
CLAYTON,
MANCHESTER,
GREATER MANCHESTER.
M11 4ER.
EASTINGS: 387565;
NORTHINGS: 398920.

LEGEND.

- SITE BOUNDARY
- EXISTING SEWER APPARATUS
- PROPOSED EASEMENT (N/A)
- PROPOSED SW SEWER FOR ADOPTION
- PROPOSED FW SEWER FOR ADOPTION

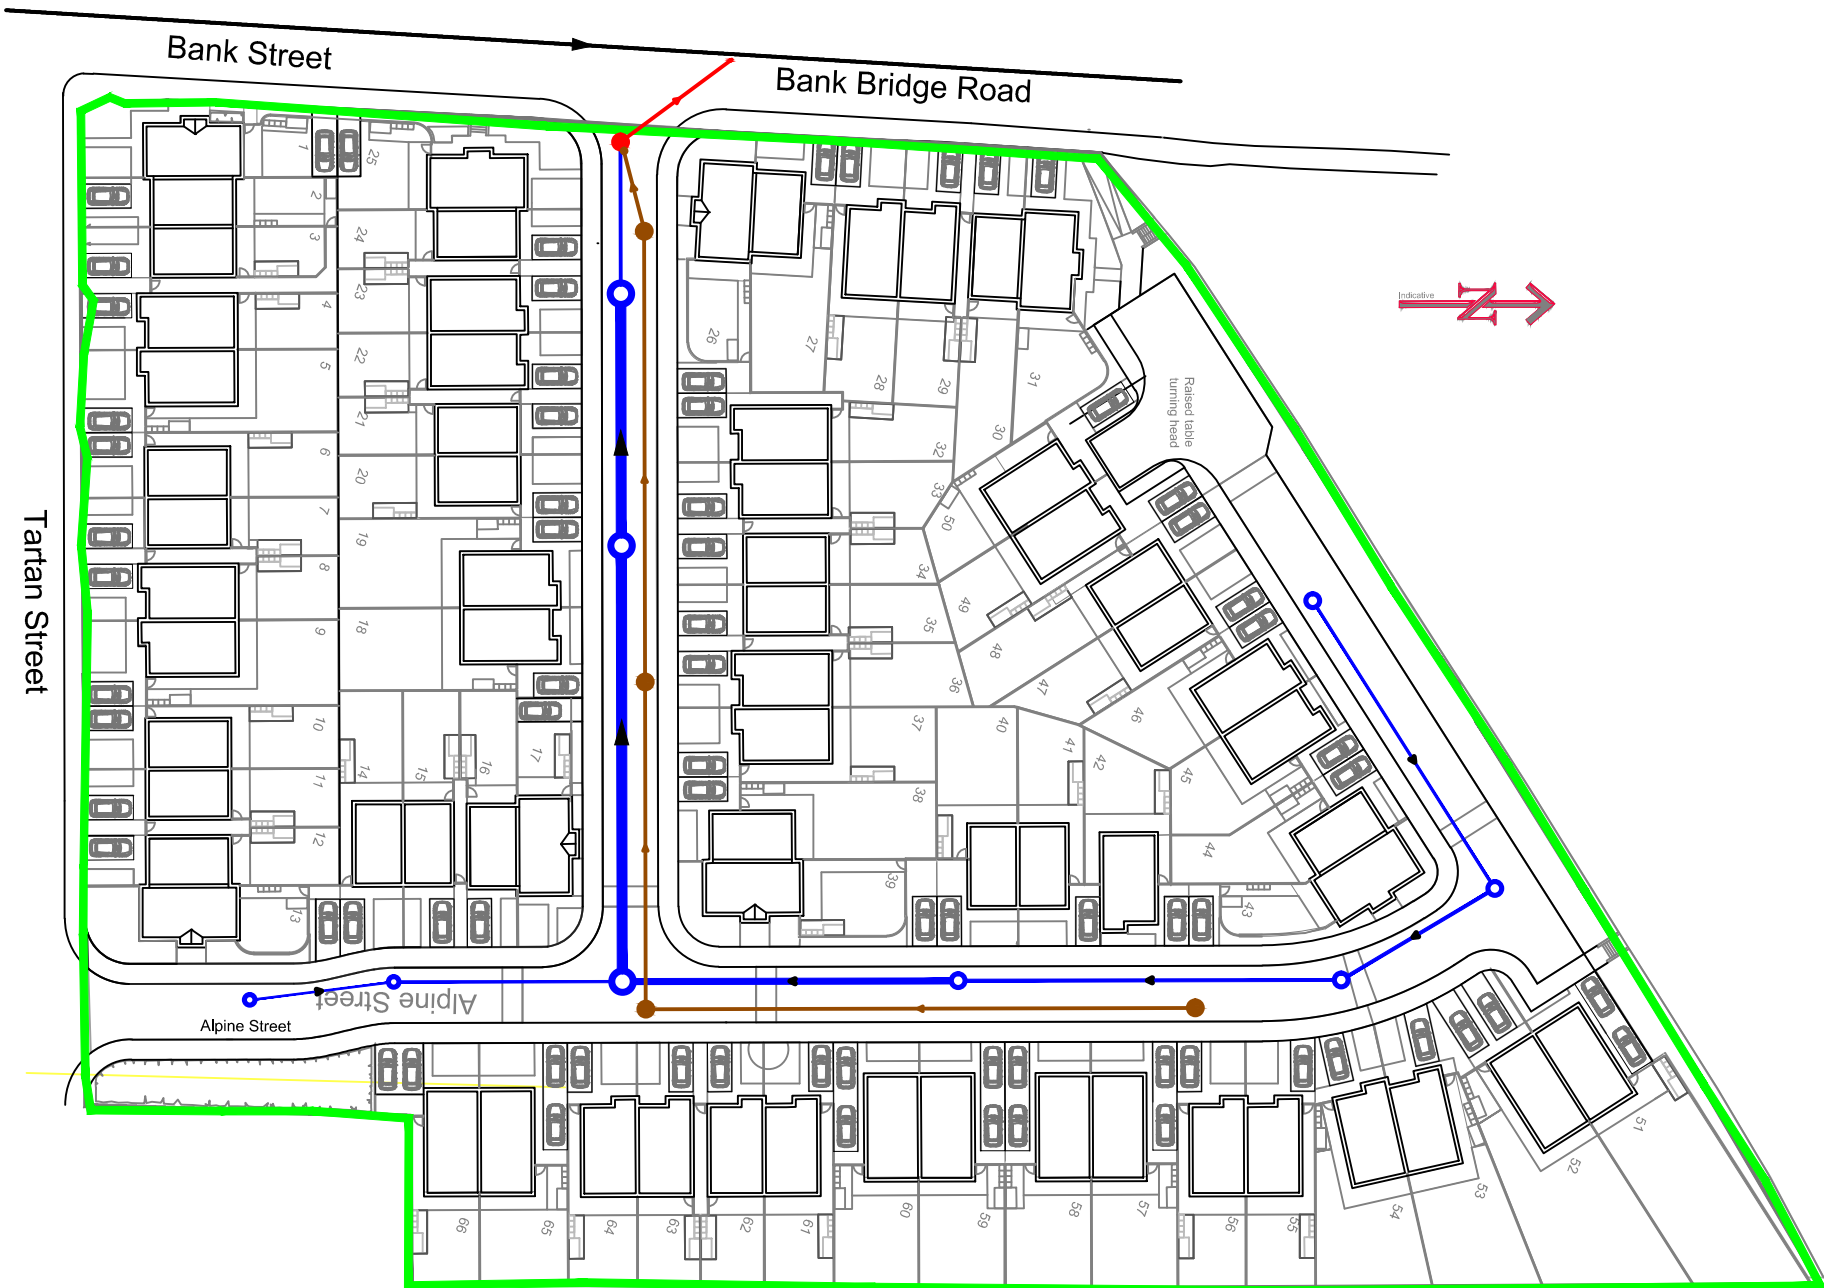

A		ISSUED FOR S104 APPROVAL		AM	22/11/19
Revisions					
Project					
BANK BRIDGE ROAD					
Client					
CASEY GROUP					
Scale:		1:1,250		Date:	22/11/2019
Drawn by:		AM			
Drawing					
SECTION 104 DRAWING					
LEGALS PLAN					
FOR LAND REGISTRY PURPOSES					
Carley Daines and Partners Limited Consulting Civil and Structural Engineers  11 Bridgewater Road, Walkden, Worsley, Manchester. M28 3JE. Tel : 0161 799 2720 Email : mail@carleydaines.co.uk					
This drawing is copyright of Carley Daines & Partners Ltd. No liability will be accepted for amendments by others to either printed or digital versions.					
Drawing No		19.B.12068/24			Rev:
					A