
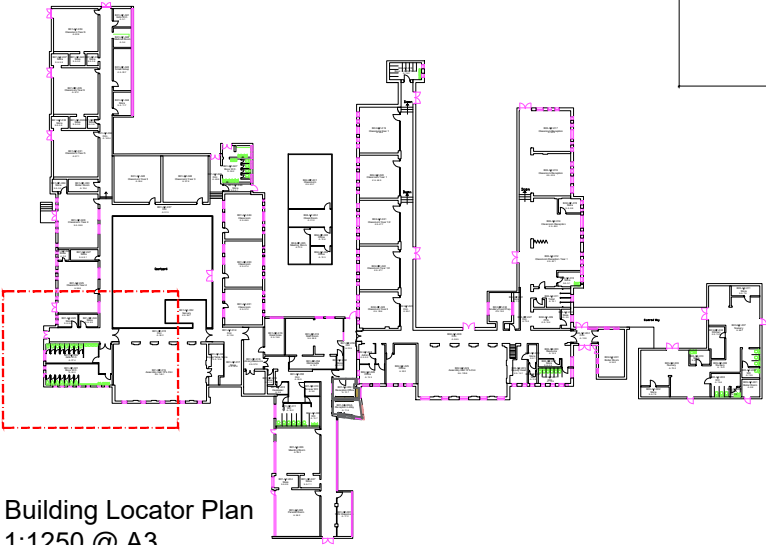


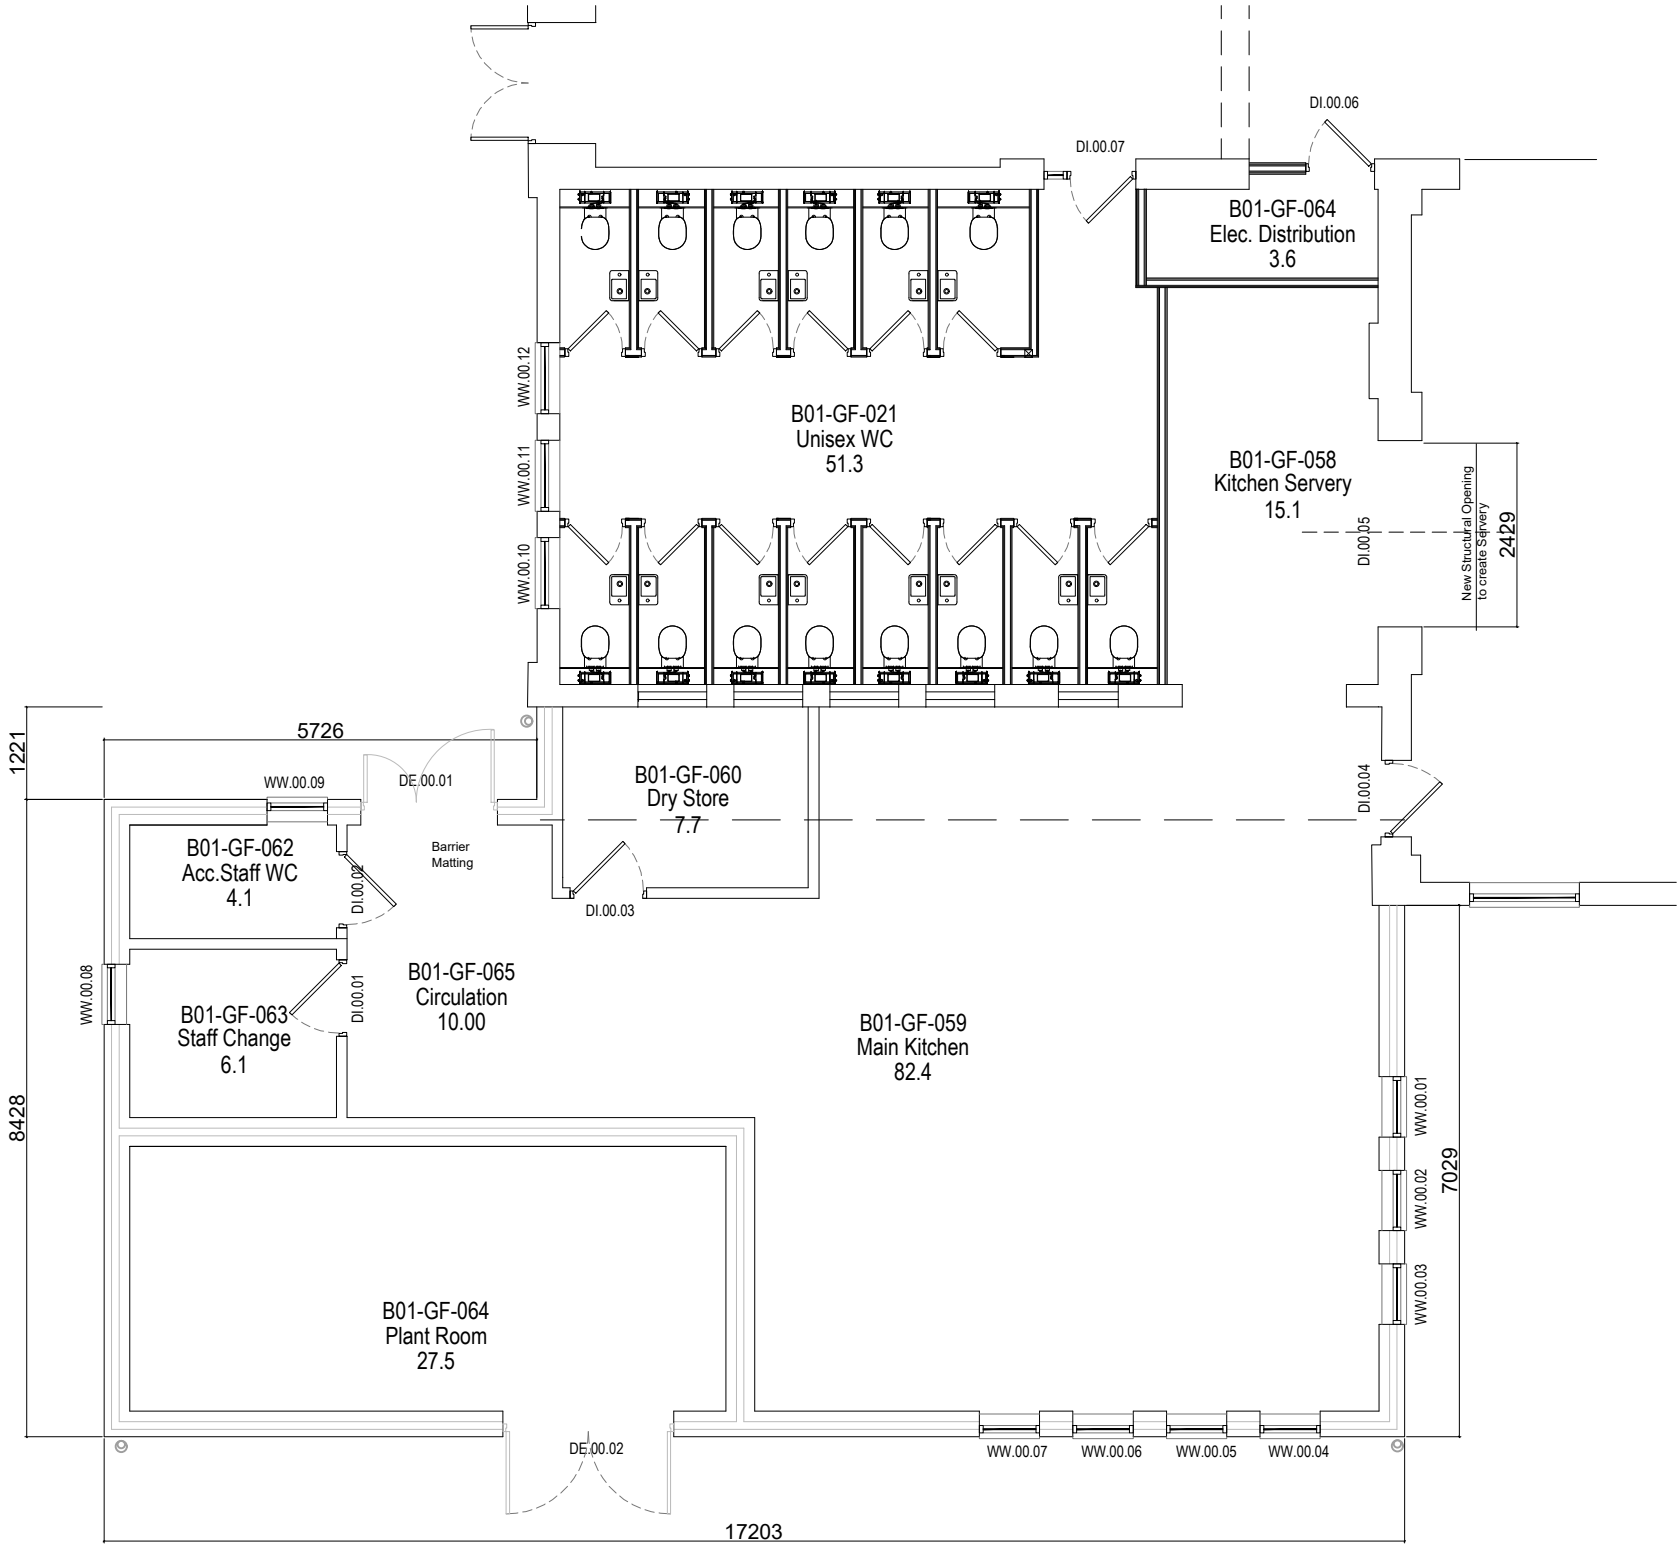

Building Locator Plan
1:1250 @ A3

P3	Amended Footprint for Planning	27.05.2022
P2	Updated to reflect changes to WCs, & Servery	20.05.2022
P1	PLANNING Issue	21.04.2022
Rev.	Description	Date

Cassidy+Ashton

www.cassidyashton.co.uk

C+A

Architecture + Building Surveying + Town Planning

7 East Cliff, Preston, Lancashire, PR1 3JE 01772 258 356
10 Hunters Walk, Canal Street, Chester, CH1 4EB 01244 402 900

Client Manchester City Council		Drawing Title Proposed GA Plan			
Project New Moston Primary School New Kitchen & Internal Refurbishment		Drawn by SB/IW		Checked by LMB	Date 21.04.2022
		Status S4		Scale @ A3 1:100	
		Job no. 11343		Dwg.no. CAA-B01-00-DR-A-2003	
				Rev. P3	