

GENERAL NOTES:

1. This drawing is for tender purposes only and shall be read in conjunction with all other relevant drawings and documents.

2. Information is based on Revit model.

OTH-PUR-ZZ-ZZ-MXD-A-0009H

3. Please refer to handrails schedule: OTH-PUR-TH-ZZ-SC1-A-S236 for information associated with all tags on this plan.

Scale Bars to be used as guidance only - refer to sheet size below

|       |       
|-------|-------|-------|-------|-------|-------|-------|-------|-------|--------|--------|--------|--------|--------|--------|--------|--------|--------|--------|--------|--------|---------|
| 1:100 | 1:200 | 1:300 | 1:400 | 1:500 | 1:600 | 1:700 | 1:800 | 1:900 | 1:1000 | 1:1200 | 1:1500 | 1:2000 | 1:2500 | 1:3000 | 1:4000 | 1:5000 | 1:6000 | 1:7000 | 1:8000 | 1:9000 | 1:10000 |
Notes:


Drawings are based on survey data and may not accurately represent what is physically present.

Do not scale from this drawing. All dimensions are to be verified on site before proceeding with the work.

All dimensions are in millimeters unless noted otherwise.

Purcell shall be notified in writing of any discrepancies.

Key Plan

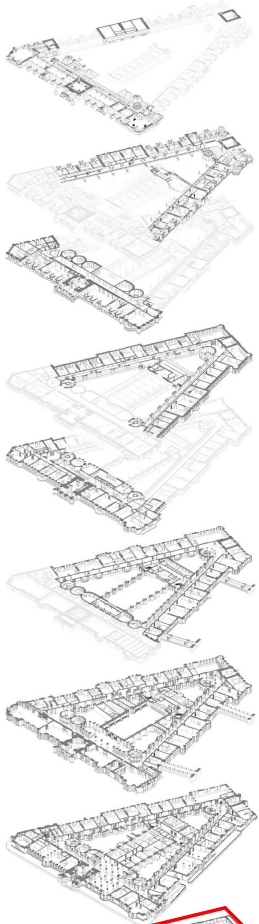

|       |            |          |       |                                                                             |
|-------|------------|----------|-------|-----------------------------------------------------------------------------|
| 04    | 26/11/2021 | AB       | AH    | Issued for Construction                                                     |
| 03    | 16/07/2021 | RB       | MP    | Issued for Tender to include additional handrails on Lloyd Street underpass |
| 02    | 27/11/2020 | RB       | MP    | Issued for Tender                                                           |
| 01    | 14/08/2020 | NM       | ROB   | RTA changes/Structural                                                      |
| -     | 13/03/2020 | NM       | VT    | First Issue - For Tender                                                    |
| ISSUE | DATE       | APPROVED | DRAWN | DESCRIPTION                                                                 |




Project Office, Room 308, Town Hall, MANCHESTER M60 2L1  
+44 (0) 7970 097 432  
www.purcelluk.com

|                |                               |
|----------------|-------------------------------|
| PROJECT STATUS | RIBA STAGE 5                  |
| CLIENT         | Manchester City Council       |
| PROJECT        | OUR TOWN HALL                 |
| DRAWING TITLE  | HANDRAILS ID PLANS - LEVEL LG |
| SIZE & SCALE   | A1: As indicated              |
| DRAWING STATUS | FOR CONSTRUCTION              |

|             |                             |
|-------------|-----------------------------|
| JOB NUMBER  | 236959                      |
| DRAWING NO. | OTH-PUR-TH-LG-DWG-A-5152 04 |
| REV         |                             |

© PURCELL 2019. PURCELL IS THE TRADING NAME OF PURCELL ARCHITECTURE LTD.

26/11/2021 12:37:31

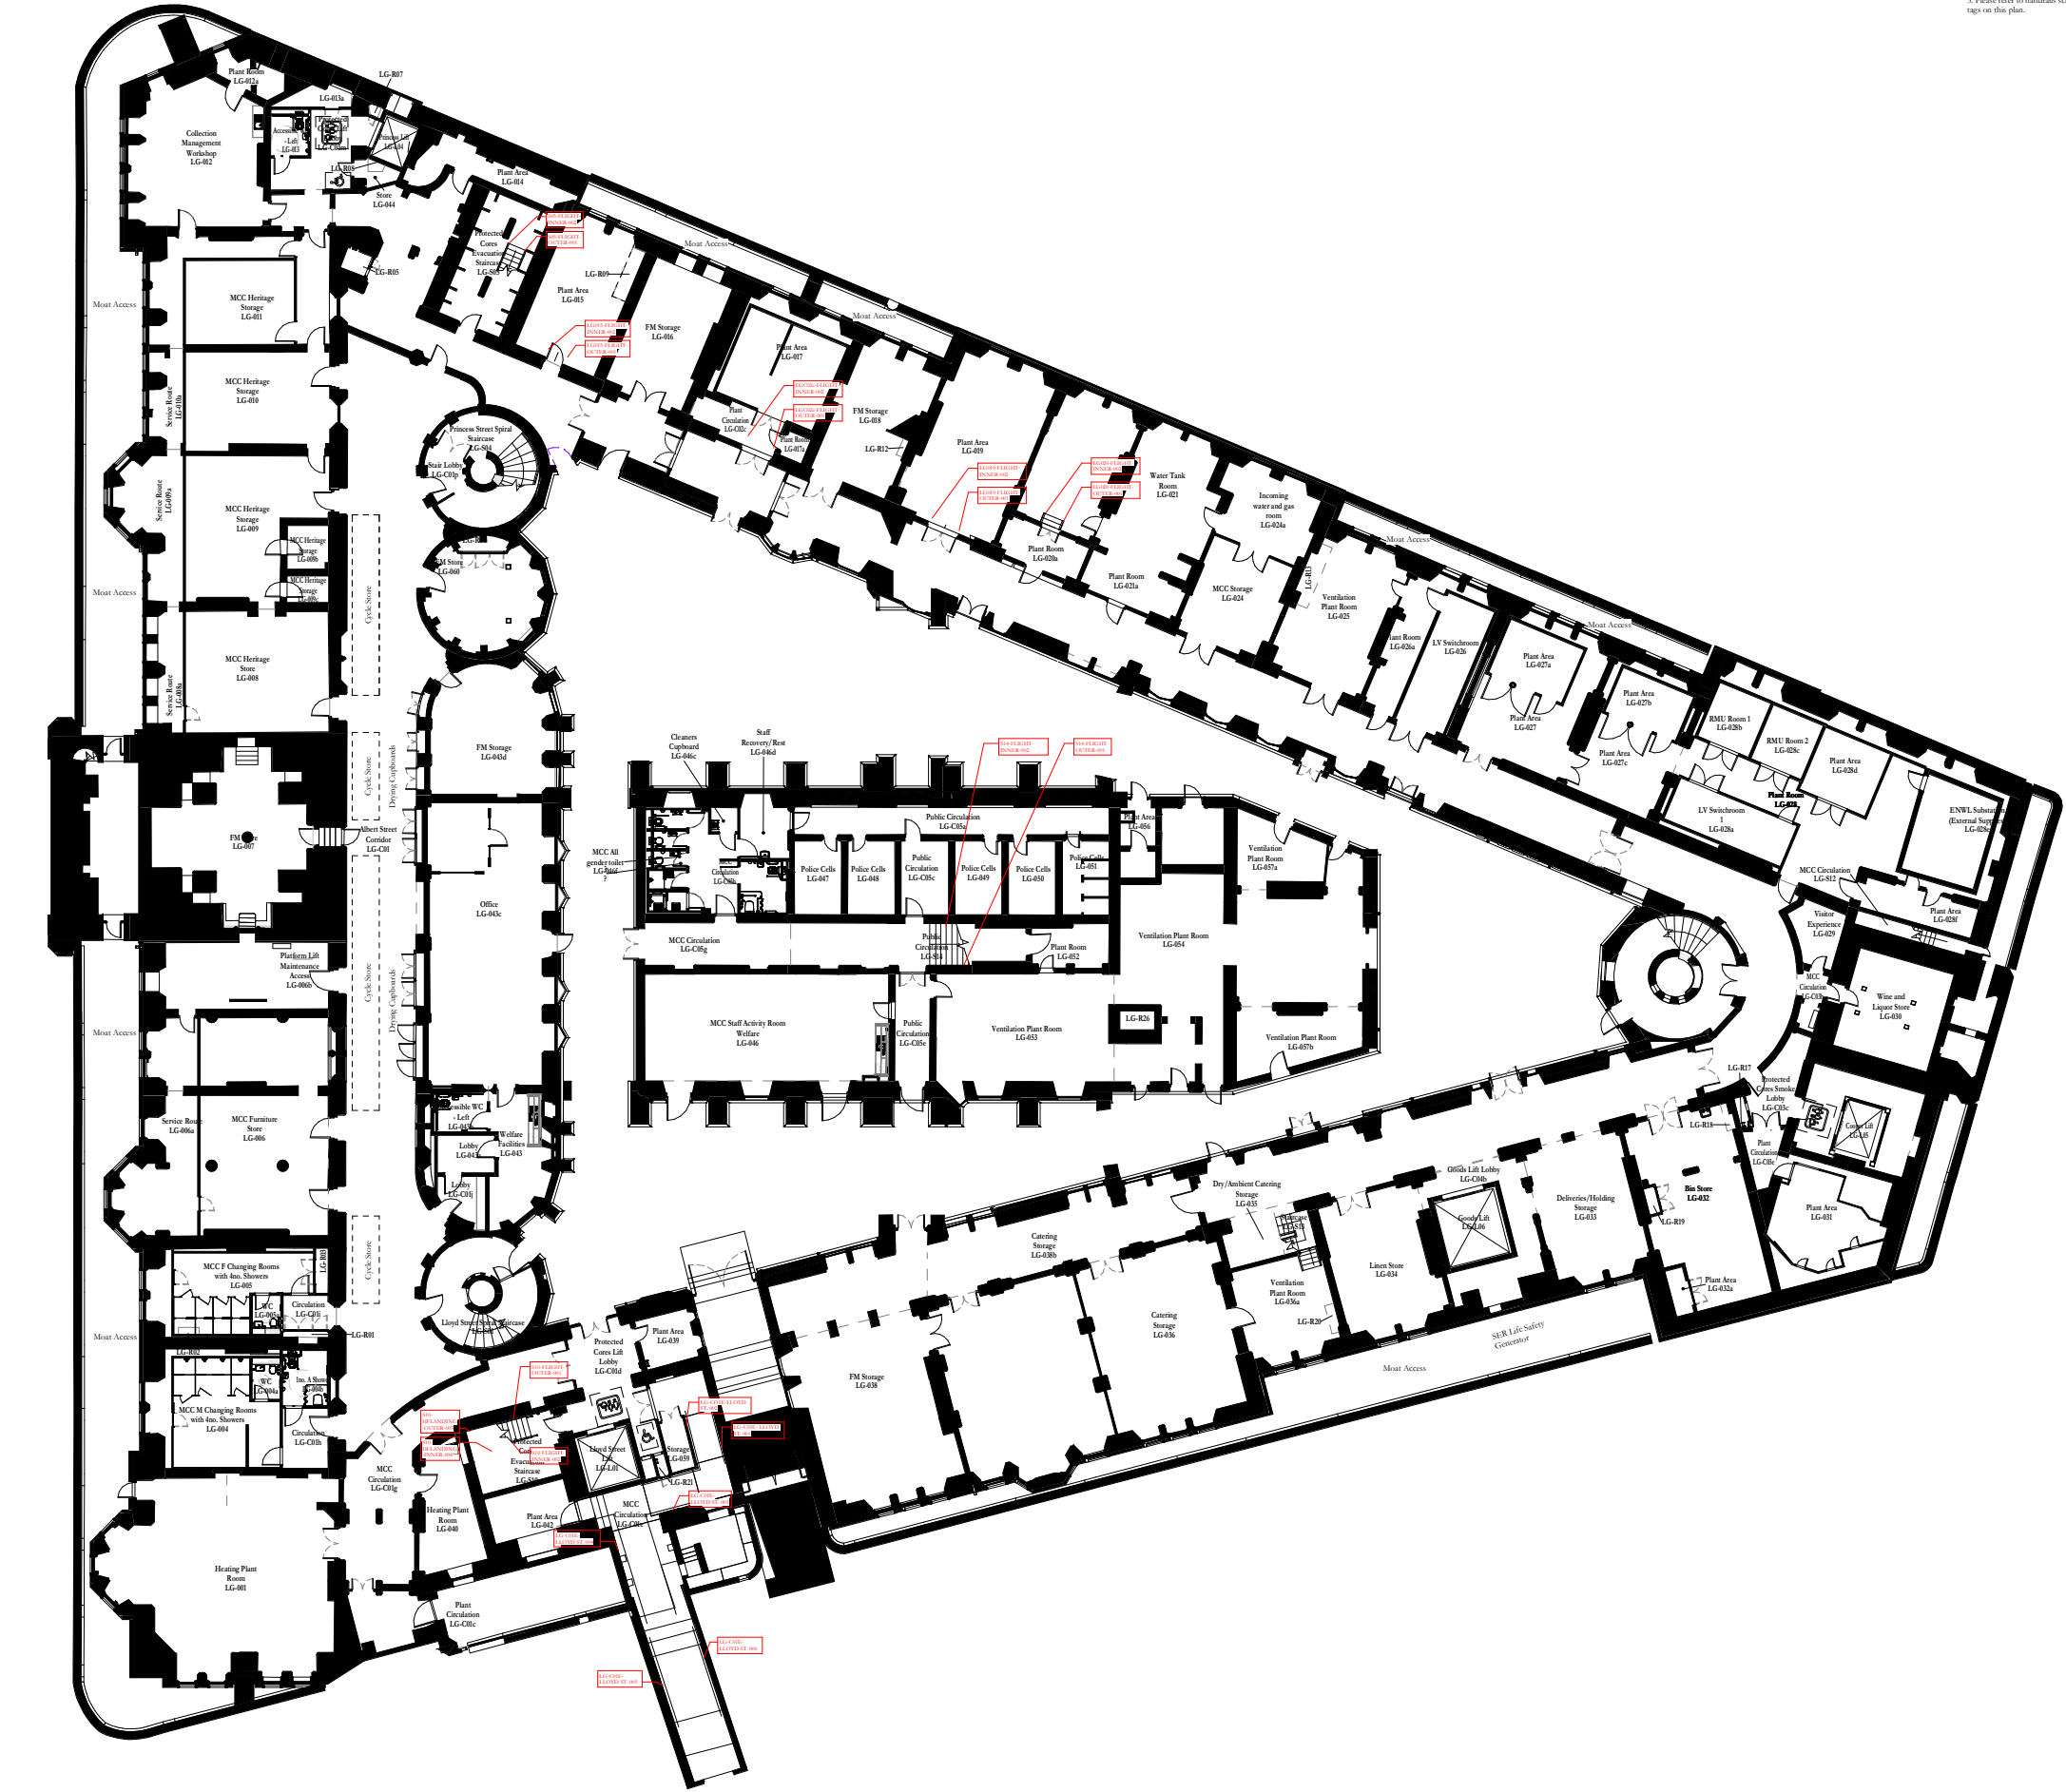

HANDRAILS ID PLANS - LEVEL LG  
1 : 200