


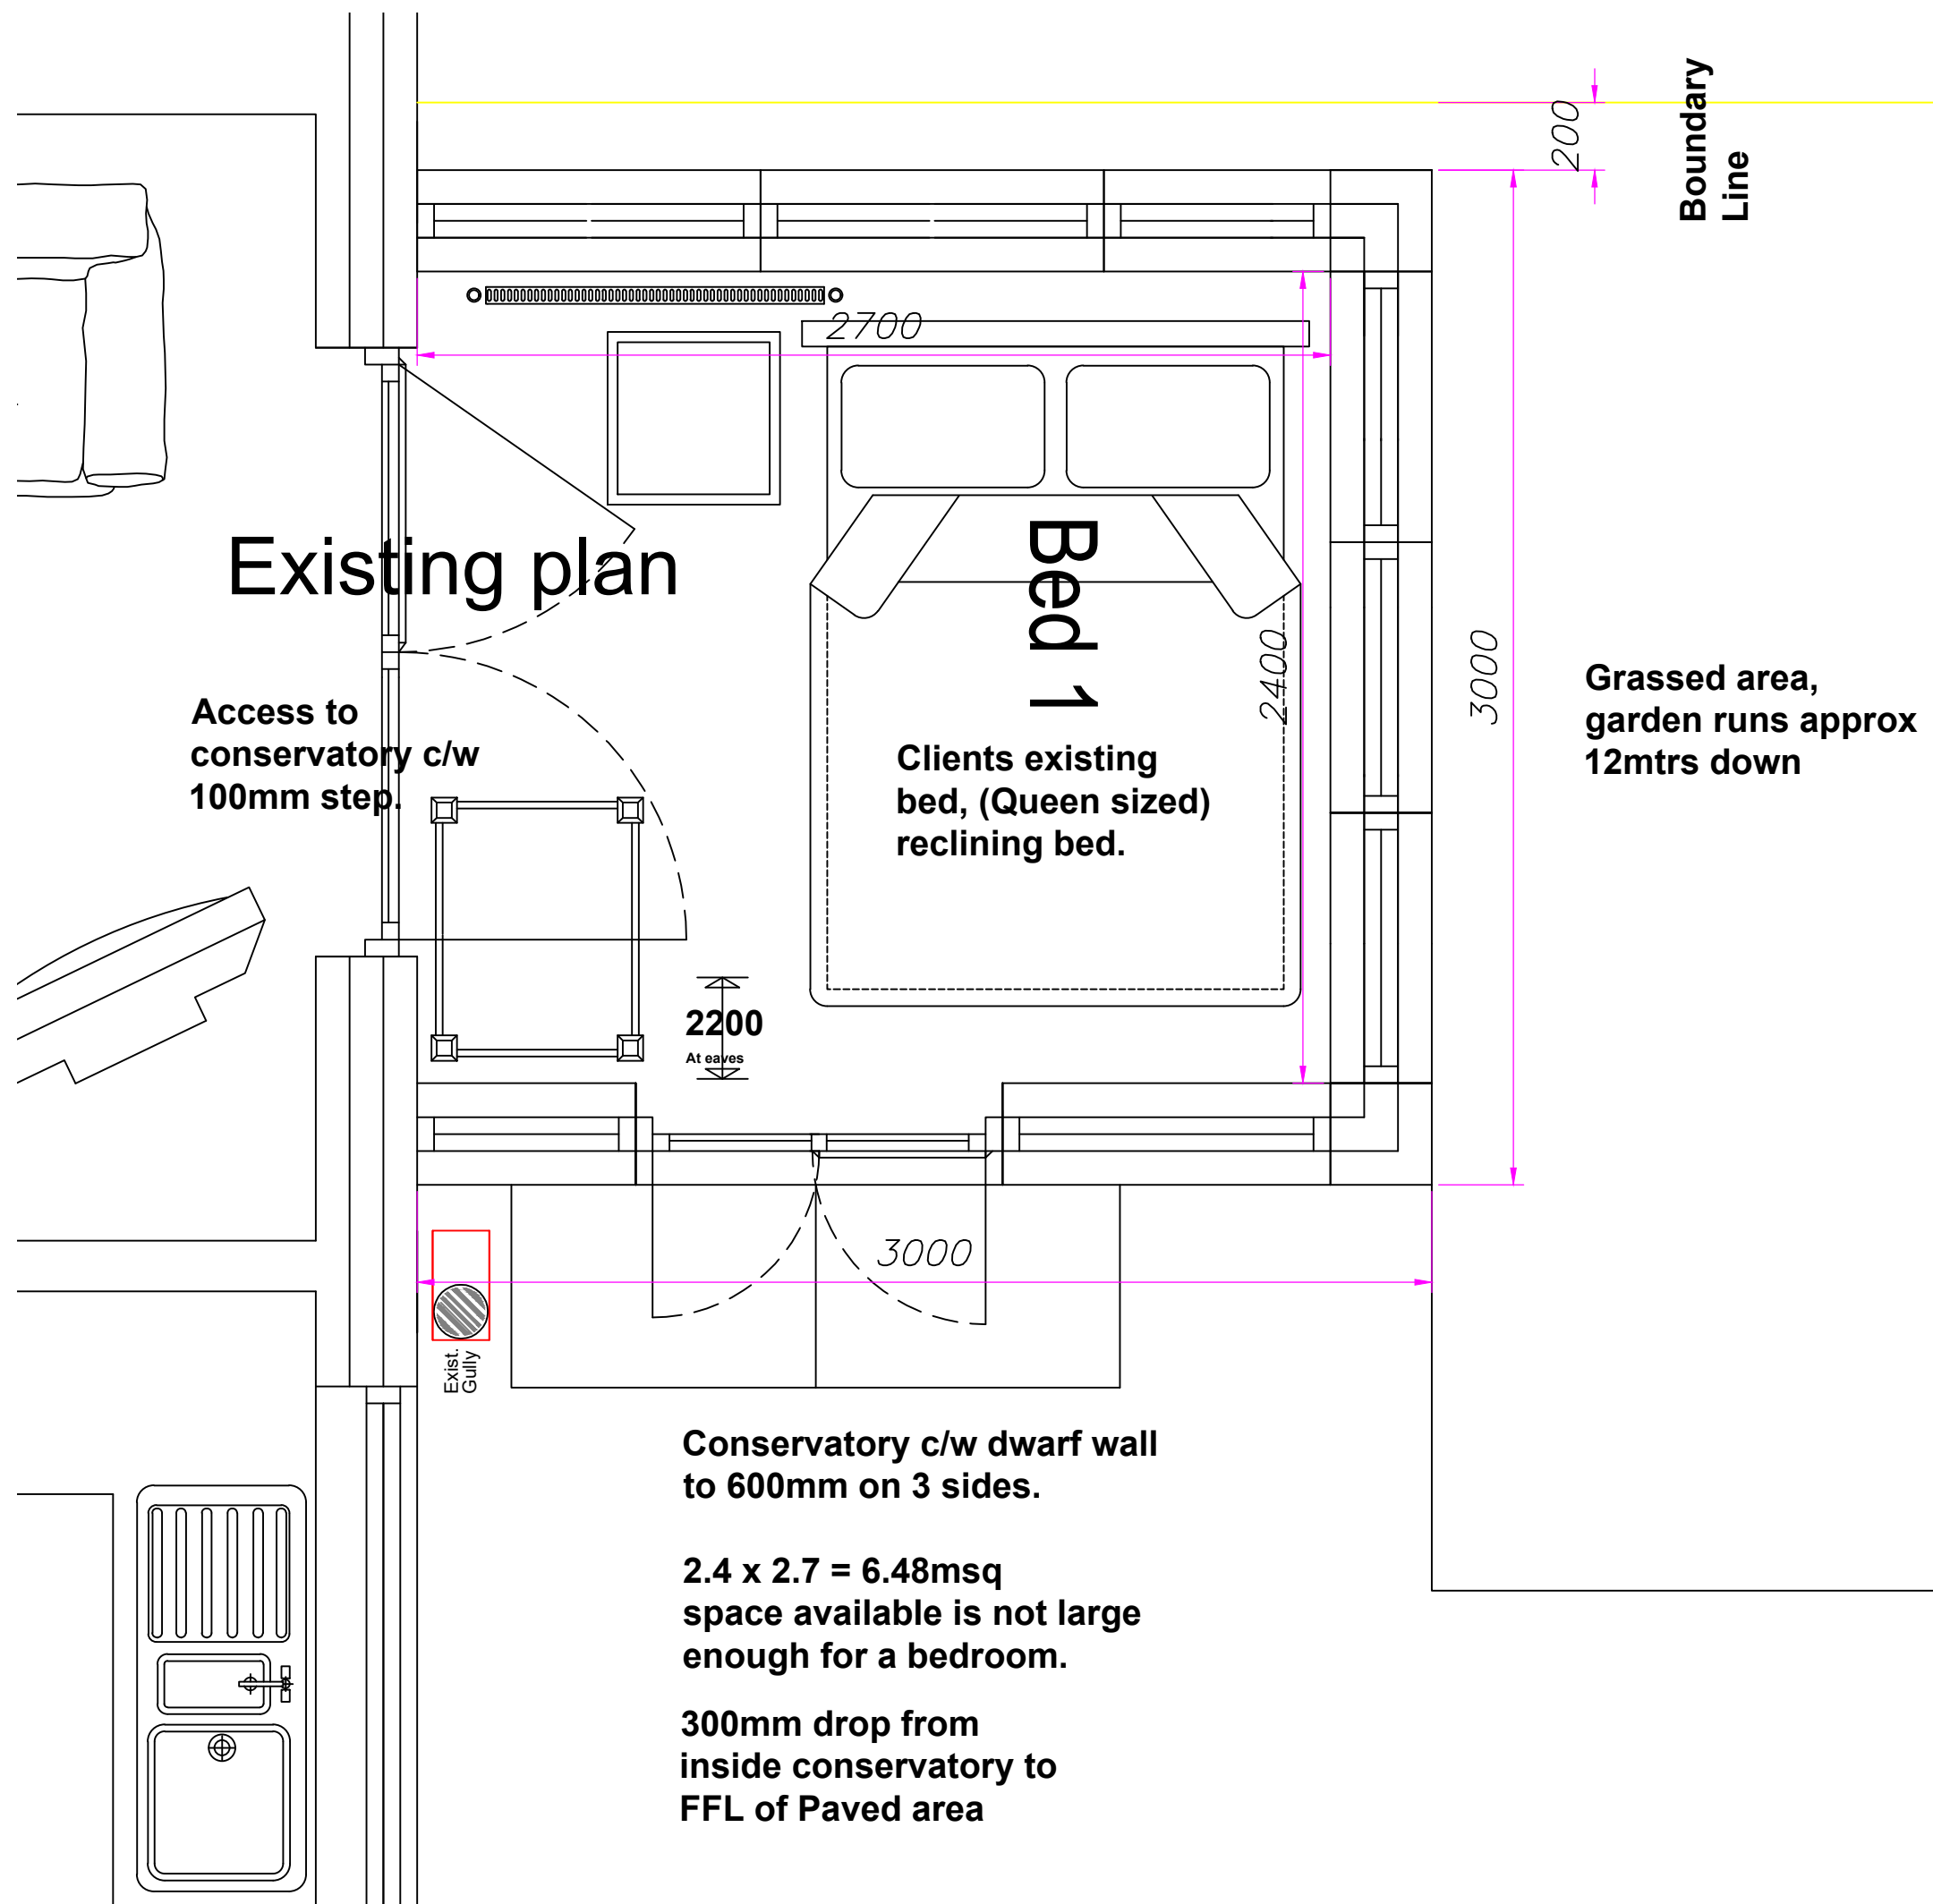

Notes to Panel.

Room height 2200mm high to eaves.

Solid Floor.

GF LAS room completed December 2020

Revisions / Options		
No.	Date.	Sig.

I agree to M.L.C.O.'s proposed plans

Signed

Date

Neil Brickles - Technical Officer.
Manchester Local Care Organisation.
Directorate for Children and Families.
Unit 1, 29 Poland St. Ancoats.
Manchester. M4 6AZ
neil.brickles@manchester.gov.uk
Tel No : 0161 277 1704 - 07903 244482

Date:	Project - Bedroom Extension Room. (Removing existing conservatory)
08/03/2021	Mrs Margaret Creighton 30 Gorsey Road Wythenshaw Manchester M22 9HP
Scale / Paper:	
1 : 20 @ A3	



**Manchester Local
Care Organisation**

Leading local care, improving
lives in Manchester, with you