
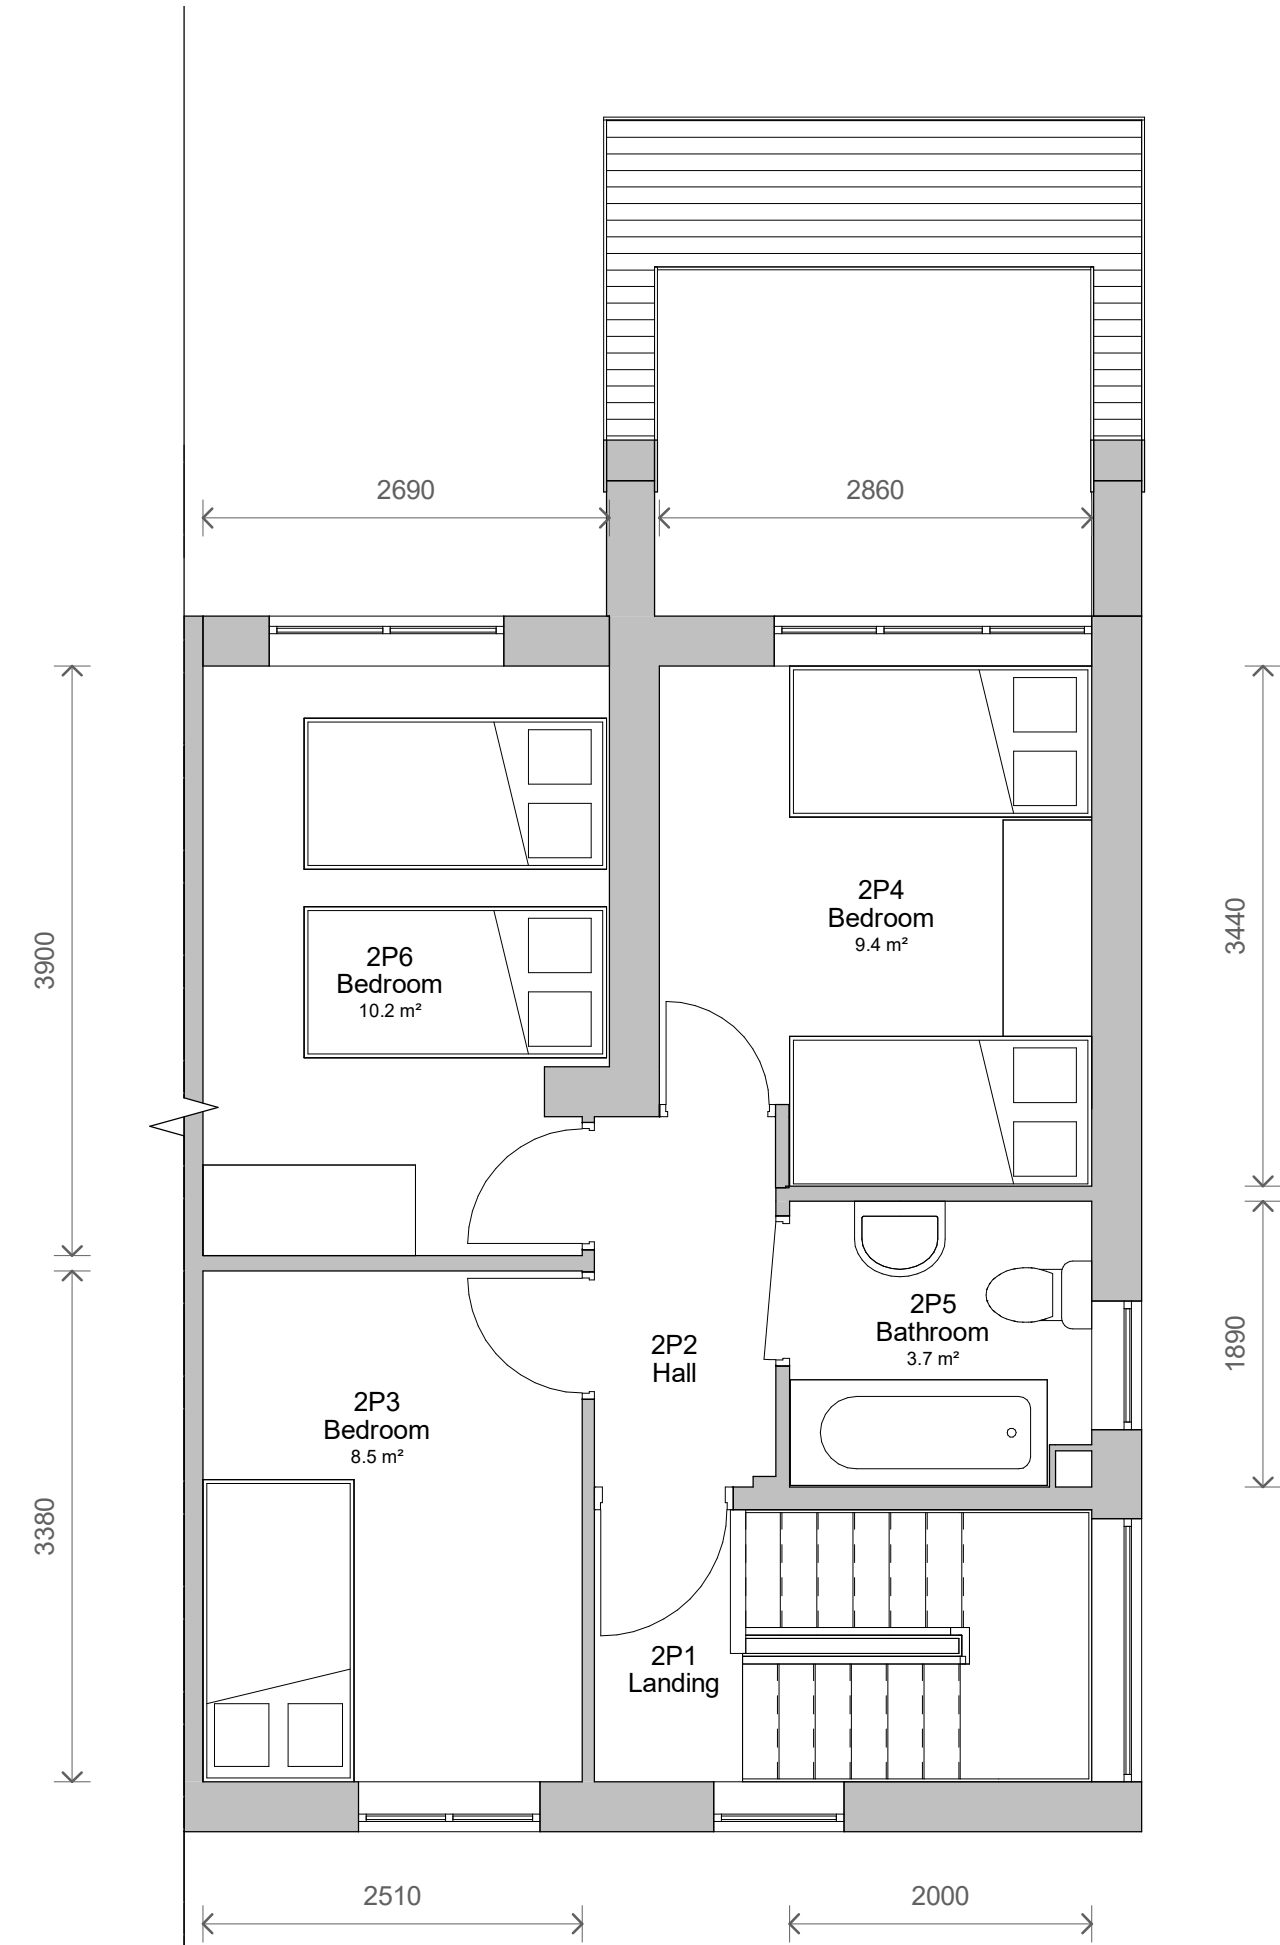
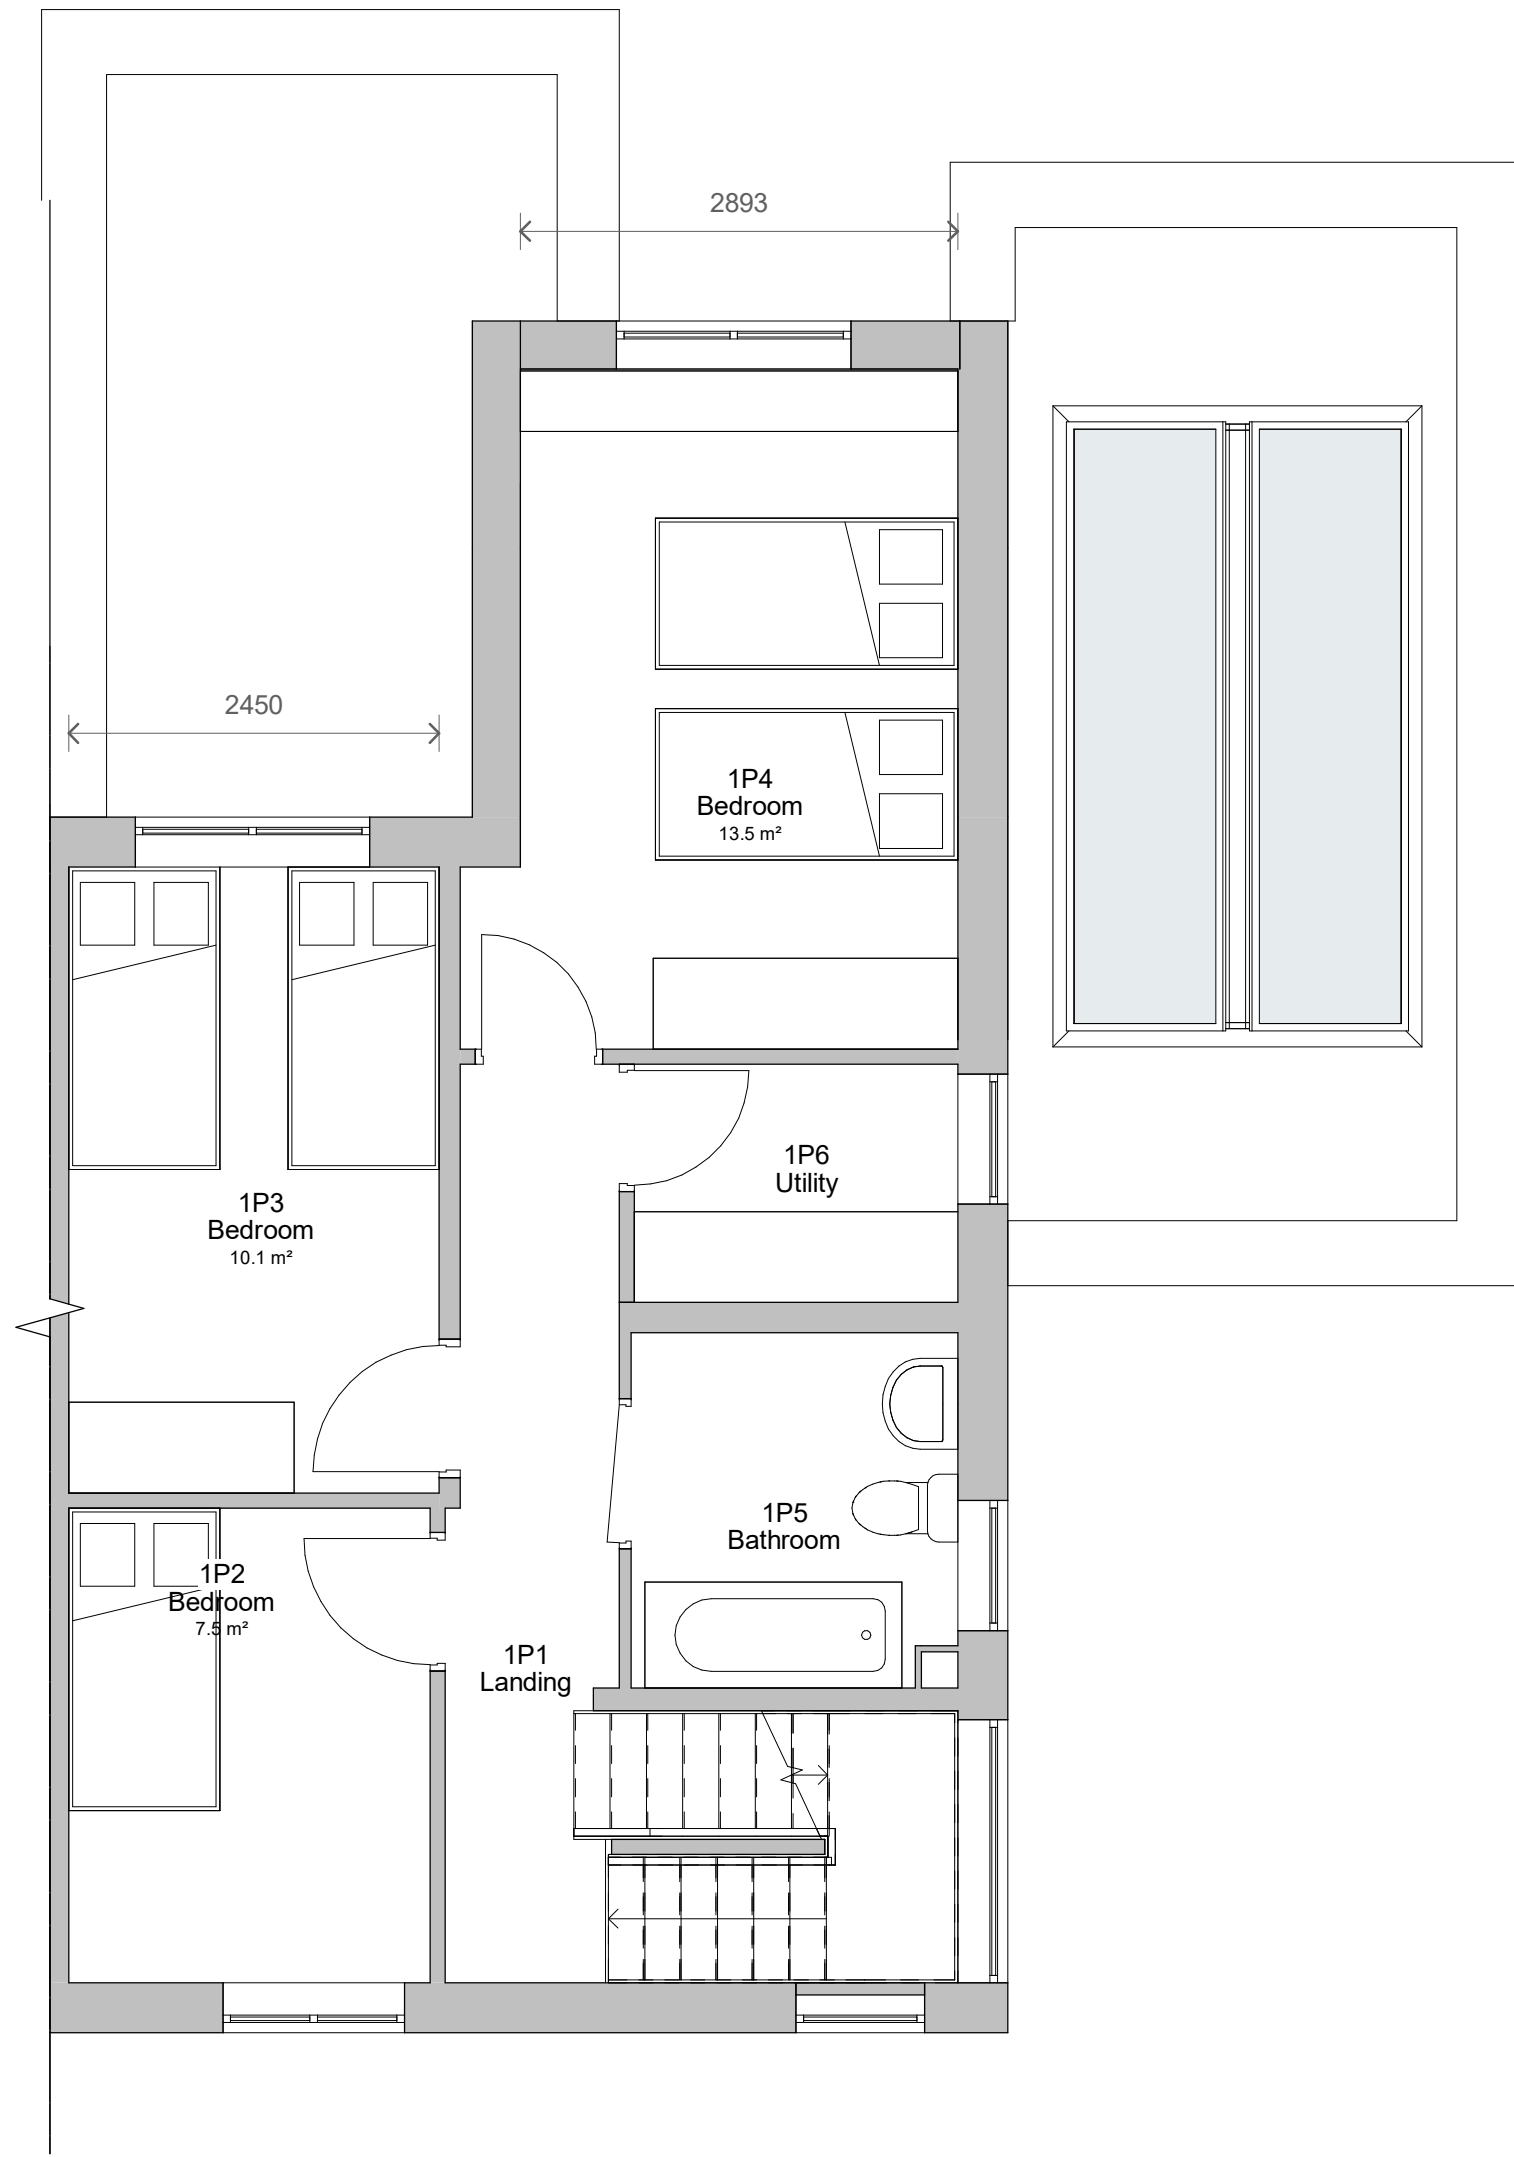
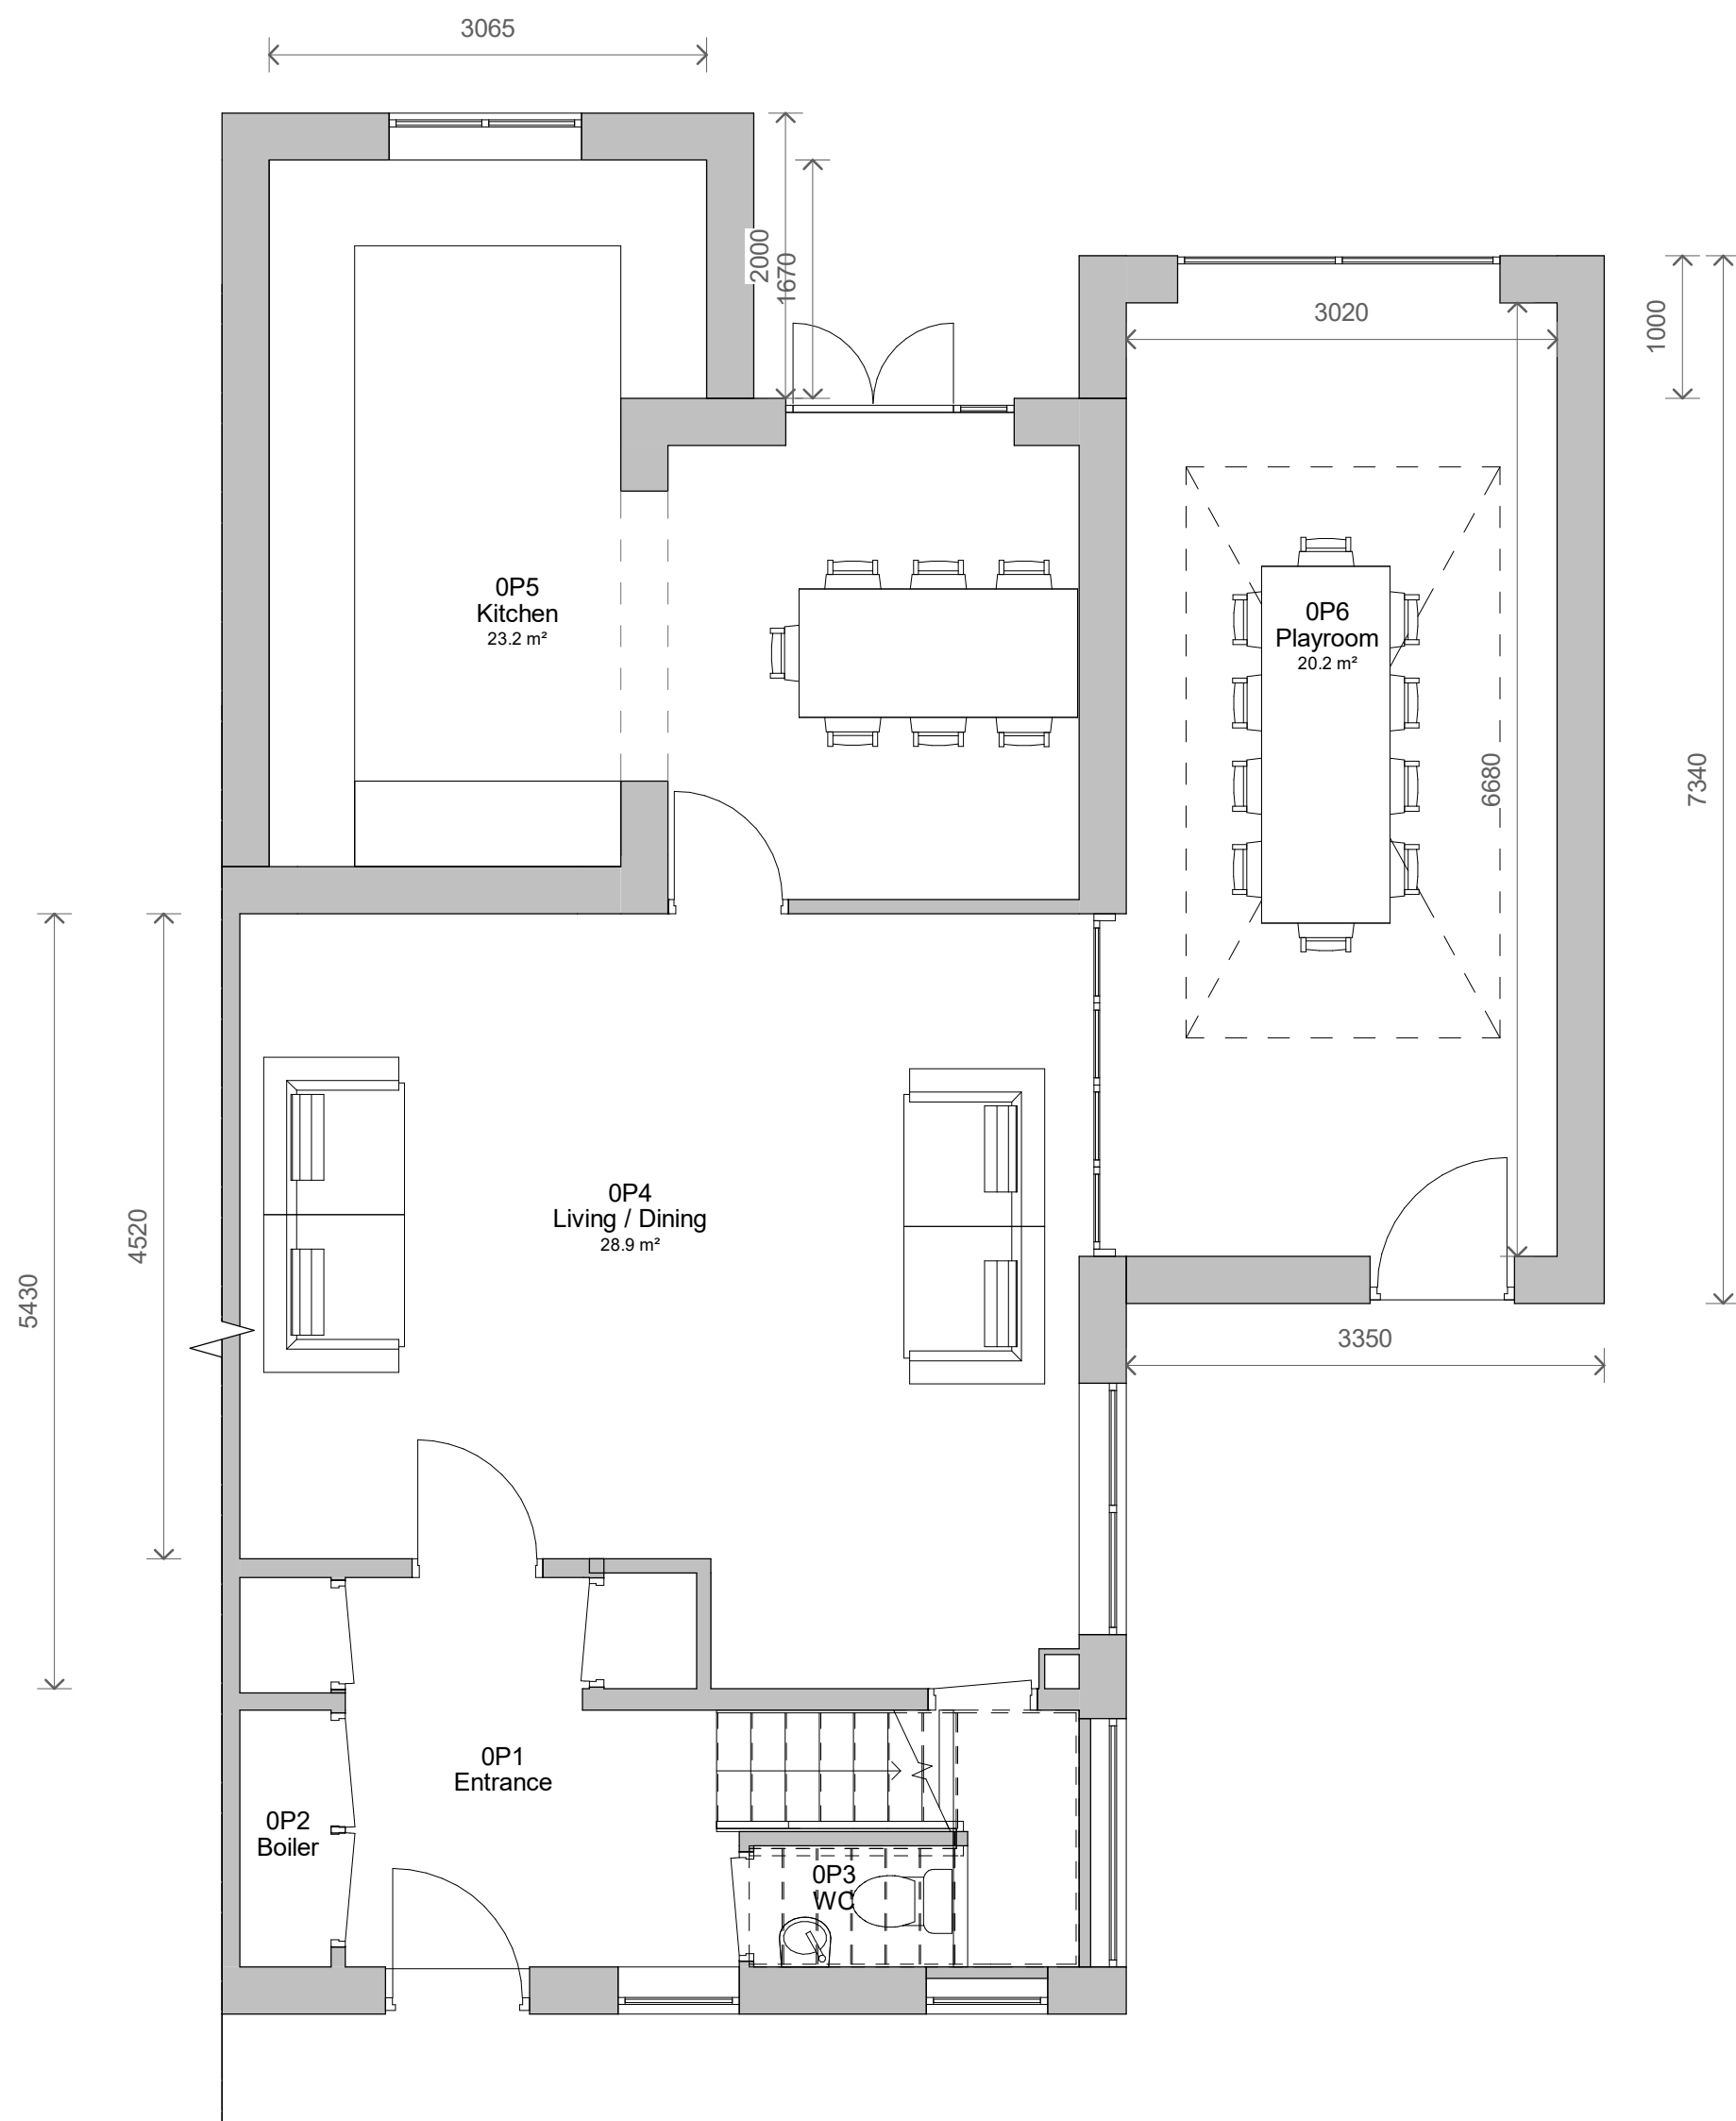


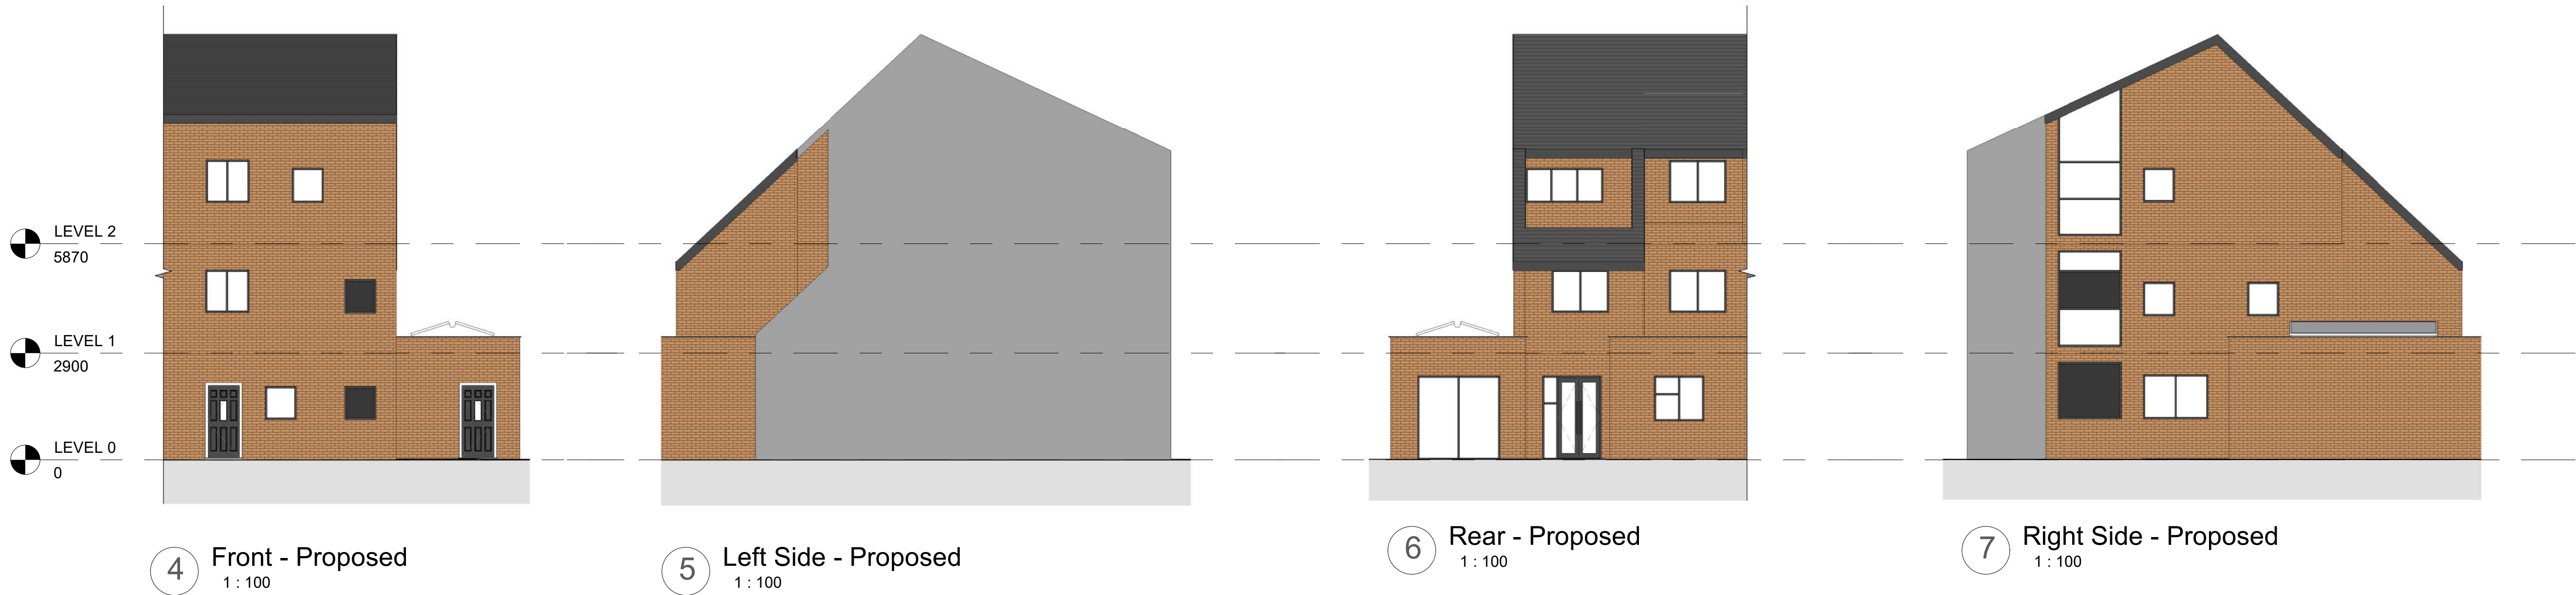

2	Revised Design	18/05/2022
1	Revised Design	25/02/2022
No.	Description	Date

PROJECT	9 Copeland Close	
TITLE	Proposed Plans and Elevations	
CLIENT	Chody	
STATUS	DESIGN	
DRAWN BY	DATE	SCALE (@ A1)
SG	07/02/2022	As indicated
PROJECT NUMBER	DRAWING NUMBER	REV
GSS21123	003	2
GOLD SKETCH S T U D I O S www.goldsketch.co.uk info@goldsketch.co.uk 0161 792 9595		
NOTES: © COPYRIGHT ALL RIGHTS RESERVED. THIS DRAWING IS NOT TO BE REPRODUCED WITHOUT WRITTEN CONSENT. DRAWING TO BE USED FOR THE STATUS INDICATED ONLY. NO CONFIRMED ON SITE. ANY DISCREPANCIES TO BE REPORTED TO THE ALL DIMENSIONS ARE TO THE EXTERIOR FINISH UNLESS OTHERWISE SPECIFIED. DIMENSIONS PRIOR TO THE COMMENCEMENT OF ANY WORK. ALL WORK AND MATERIALS TO BE IN ACCORDANCE WITH CURRENT BUILDING REGULATIONS, RELEVANT CODES OF PRACTICE AND BRITISH STANDARDS. ALL DIMENSIONS ON THIS DRAWING ARE IN MILLIMETRES UNLESS OTHERWISE STATED.		