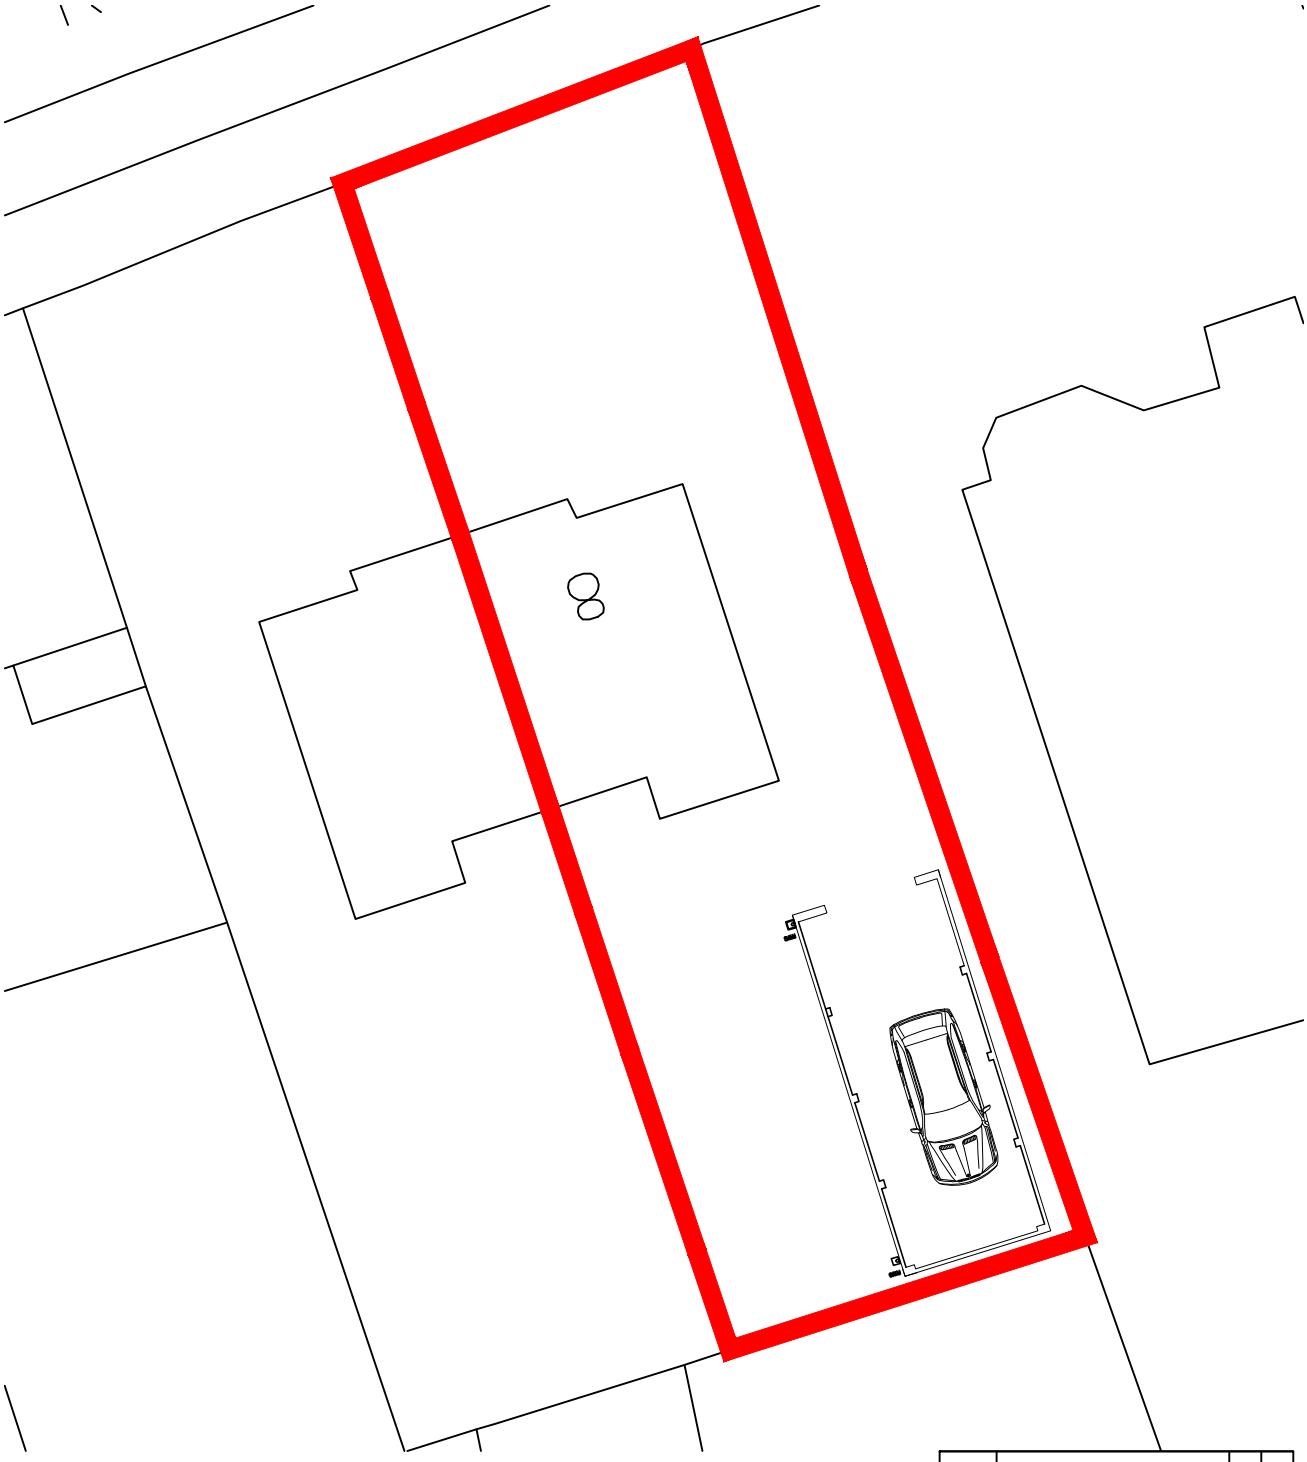

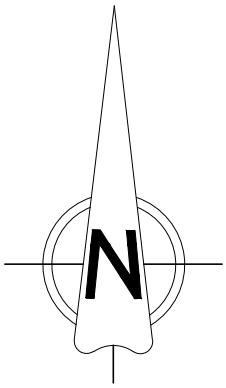

Date.	Revision.	By.	No.
.	.	.	.

B2 Architecture Limited
2b Beech Road,
Hale,
Altrincham,
Cheshire,
WA15 9HX

Tel No. 0161 928 0051

Email. enquiries@B2architecture.co.uk

B2ARCHITECTURE

Proposed development at.	8 Kent Road West Manchester
Client.	Mr & Mrs Ather
Drawing title.	Site Plan

Status. Planning	Date. February 2021
Scale. 1:200@A4	Drawn. VJP
Checked. B2 Architecture	
Job No. 21-20	Drawing No. 02
Revision. .	

© This drawing and the building works depicted therein are the copyright of B2 Architecture Limited and may not be used, copied or amended except by written permission.