



2 HARDMAN STREET

PLANNING APPLICATION FOR ENTRANCE REFURBISHMENT -
PROPOSED PLAN & ELEVATIONS - SHEET 2

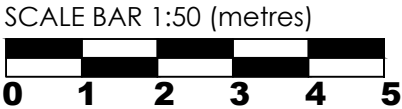


This drawing is the property of bluesky Design and must not be copied or otherwise reproduced. All dimensions must be checked on site before commencing work. This drawing was produced using AutoCAD 2019.

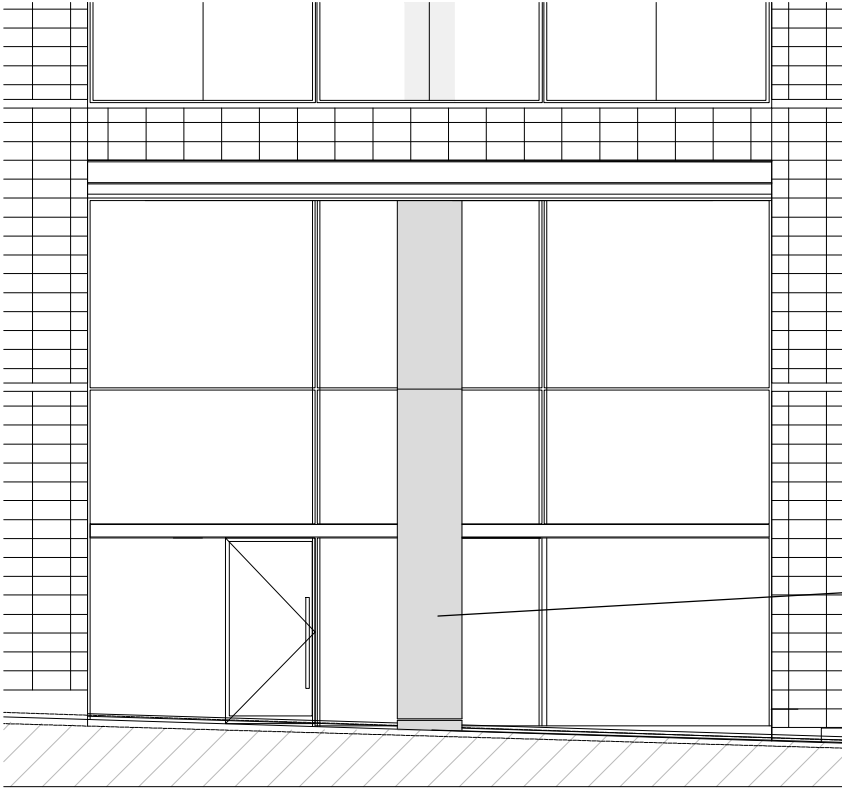

EXISTING HARDMAN STREET ELEVATION - MIDDLE ENTRANCE
SCALE 1:50


EXISTING CONCRETE COLUMN, CLAD IN BRUSHED STAINLESS STEEL CURVED COLUMN ENCASEMENT - TO BE REMOVED READY TO RECEIVE NEW ARMOURCOAT FINISH.

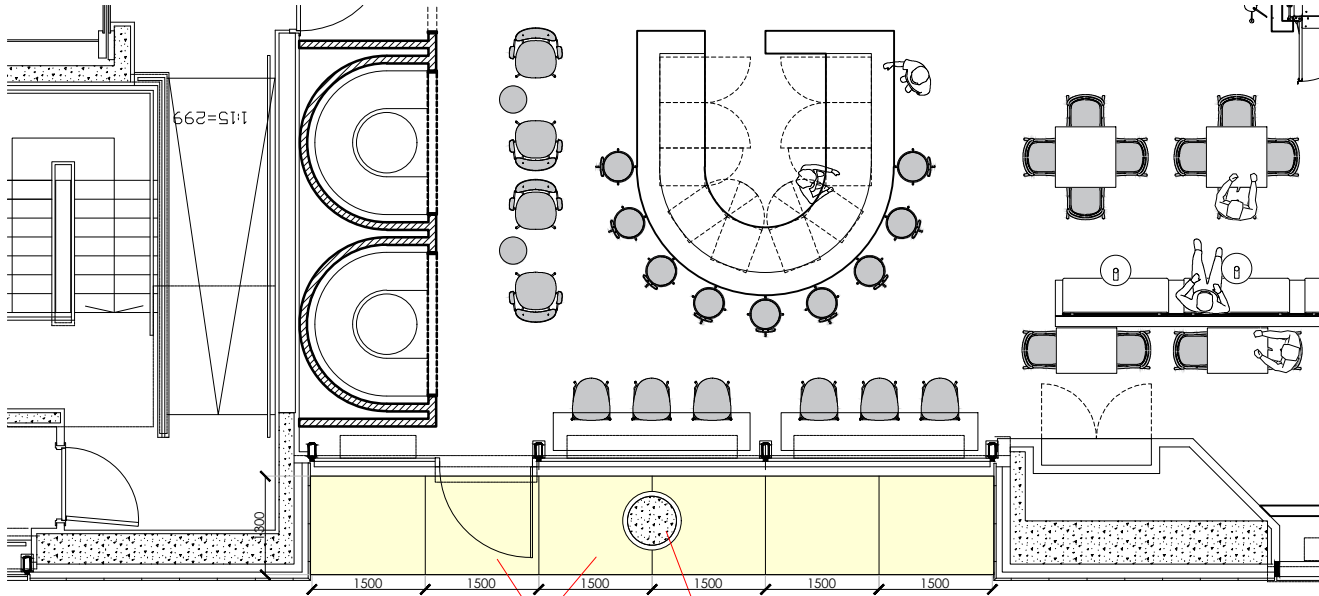

PROPOSED HARDMAN STREET PLAN - MIDDLE ENTRANCE
SCALE 1:50

NEW LIGHT BOXES
DIMS TBC ON SITE

COLUMN FINISHED IN
ARMOURCOAT

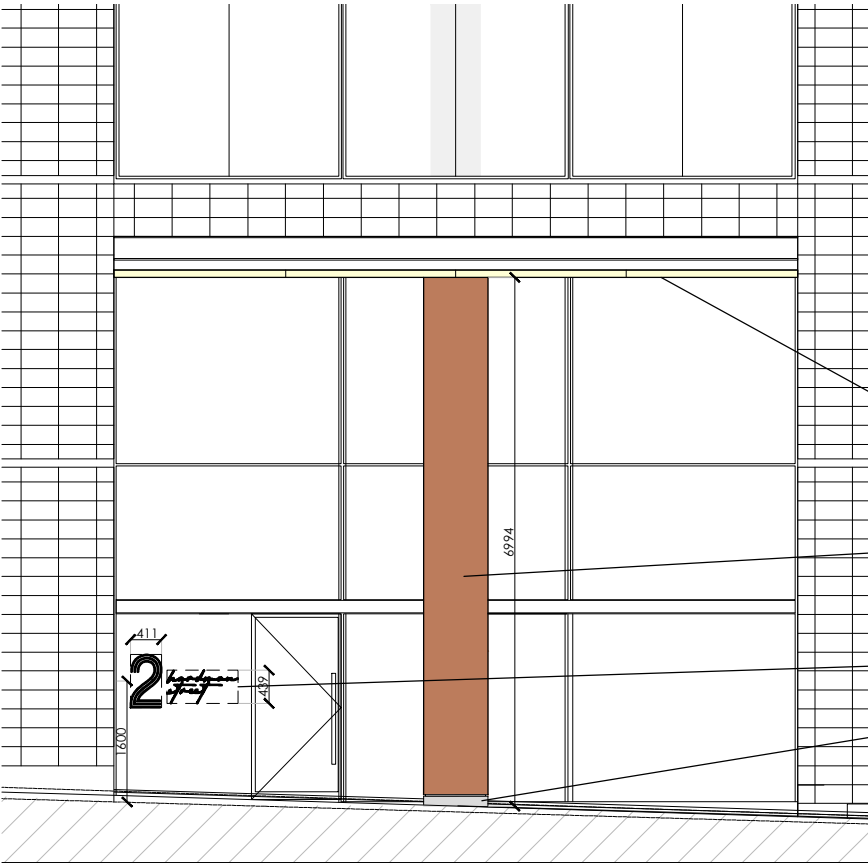

PROPOSED HARDMAN STREET ELEVATION - MIDDLE ENTRANCE
SCALE 1:50

NEW LIGHTBOX FEATURE IN REINFORCED ILLUMINATED, TRANSLUCENT, WHITE ACRYLIC BY SPECIALIST. LIGHTBOX SECTIONS TO LINE THROUGH WITH ALUMINIUM PANELS ABOVE. DETAILED SITE SURVEY REQUIRED BY SPECIALIST SUPPLIER, PRIOR TO MANUFACTURE. SEE SECTIONS AND DETAIL INFORMATION

EXISTING CONCRETE COLUMN TO BE FINISHED IN ARMOURCOAT POLISHED PLASTER (EXTERNAL GRADE) TO MATCH NORTH WEST BUILDING ENTRANCE

INTERNAL SIGNAGE BEHIND WINDOW

BRUSHED STAINLESS STEEL PLINTH TO BASE OF EXISTING COLUMN ON NORTH WEST CORNER

Rev	Date	Description	Initials
C	25.06.21	Planning Validation requirements	PB
B	27.05.21	Issued For Tender	PB
A	22.04.21	Issued for Planning	PB

PLANNING

Client:	HANSA INVEST
Project:	CAT A REFURBISHMENT PLANNING APPLICATION
Address:	2 HARDMAN STREET MANCHESTER, M3 3HF
Drawing Title:	ENTRANCE REFURBISHMENT PROPOSED PLAN & ELEVATIONS SHEET 2
Date:	01.04.2021
Project Number:	1198
Scale:	1:50@A1
Drawn by:	PB
Drawing Number:	1198-PL-PR-02C