


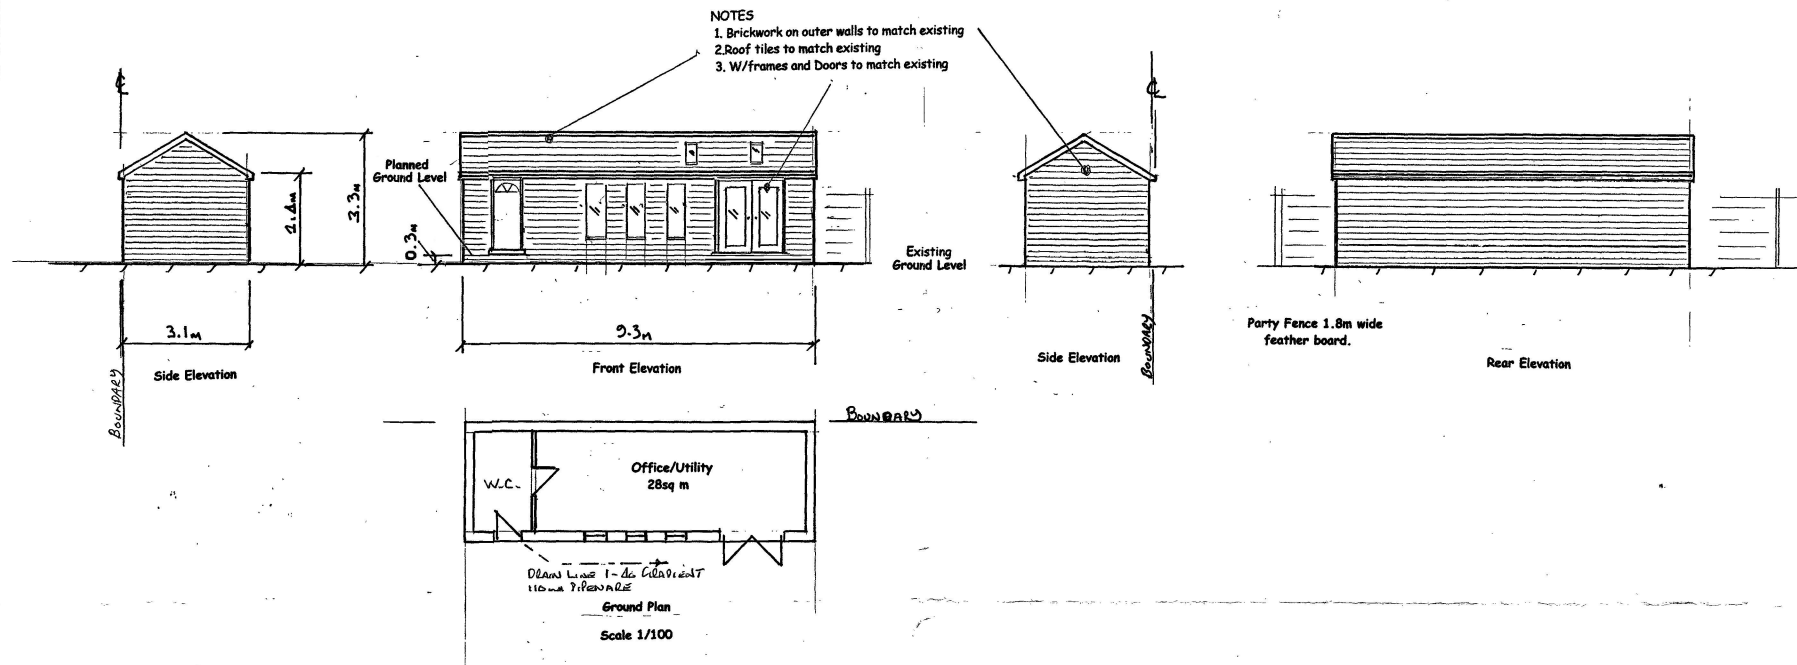


RETROSPECTIVE PERMISSION
for
ERECTION of OUTBUILDING
Into REAR GARDEN
With Associated Works

Mrs J PETRILLO
30 SADDLEWOOD AVE
MANCHESTER
M19 1QN

DWG No 3005/21

PLANNING SUMMARY NOTES

1. No Encroachment onto neighbouring property.
2. No Change to highway access
3. Construction materials to match existing.

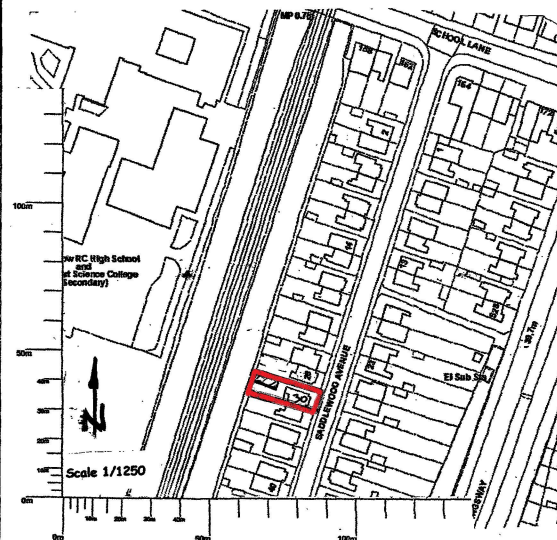

DRAUGHTING SERVICES

Home Extension Plans Prepared



V. Simpson
Tel: 0161 427 6907

Email: vsimpson.simpson30@gmail.com

